




PROPOSED FRONT ELEVATION
SCALE 1:50

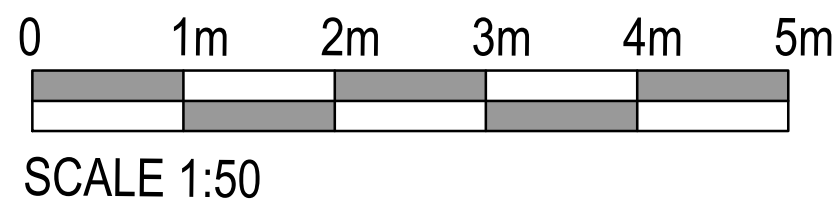

Rev No	Date	Revision
This drawing is copyright. All dimensions to be checked prior to construction or manufacture. Any discrepancy to be reported to the Engineers immediately. Do not scale this drawing, work to figured dimensions only.		

DRAWING ISSUE STATUS			PROJECT : 51 CRESCENT ROAD			 AMMRO CONSULTING LIMITED Civil & Structural Engineers No.5 Goldtops, Newport, NP20 4PG. Tel. 01633 255140 Email: mail@ammro.co.uk
TITLE : PROPOSED ELEVATION						
DATE :MAR 2026		DRAWN :LJ	PROJECT No. :	DRG. No. :	Rev.	
SCALE AS SHOWN @A3		CHECKED :MF	21.0530	17	-	
☒ :- DESIGN DEVELOPMENT PRIOR TO TENDER ISSUE ☐ :- TENDER ISSUE ☐ :- DESIGN DEVELOPMENT PRIOR TO CONSTRUCTION ISSUE ☐ :- CONSTRUCTION ISSUE ☐ :- AS BUILT DRAWING						