


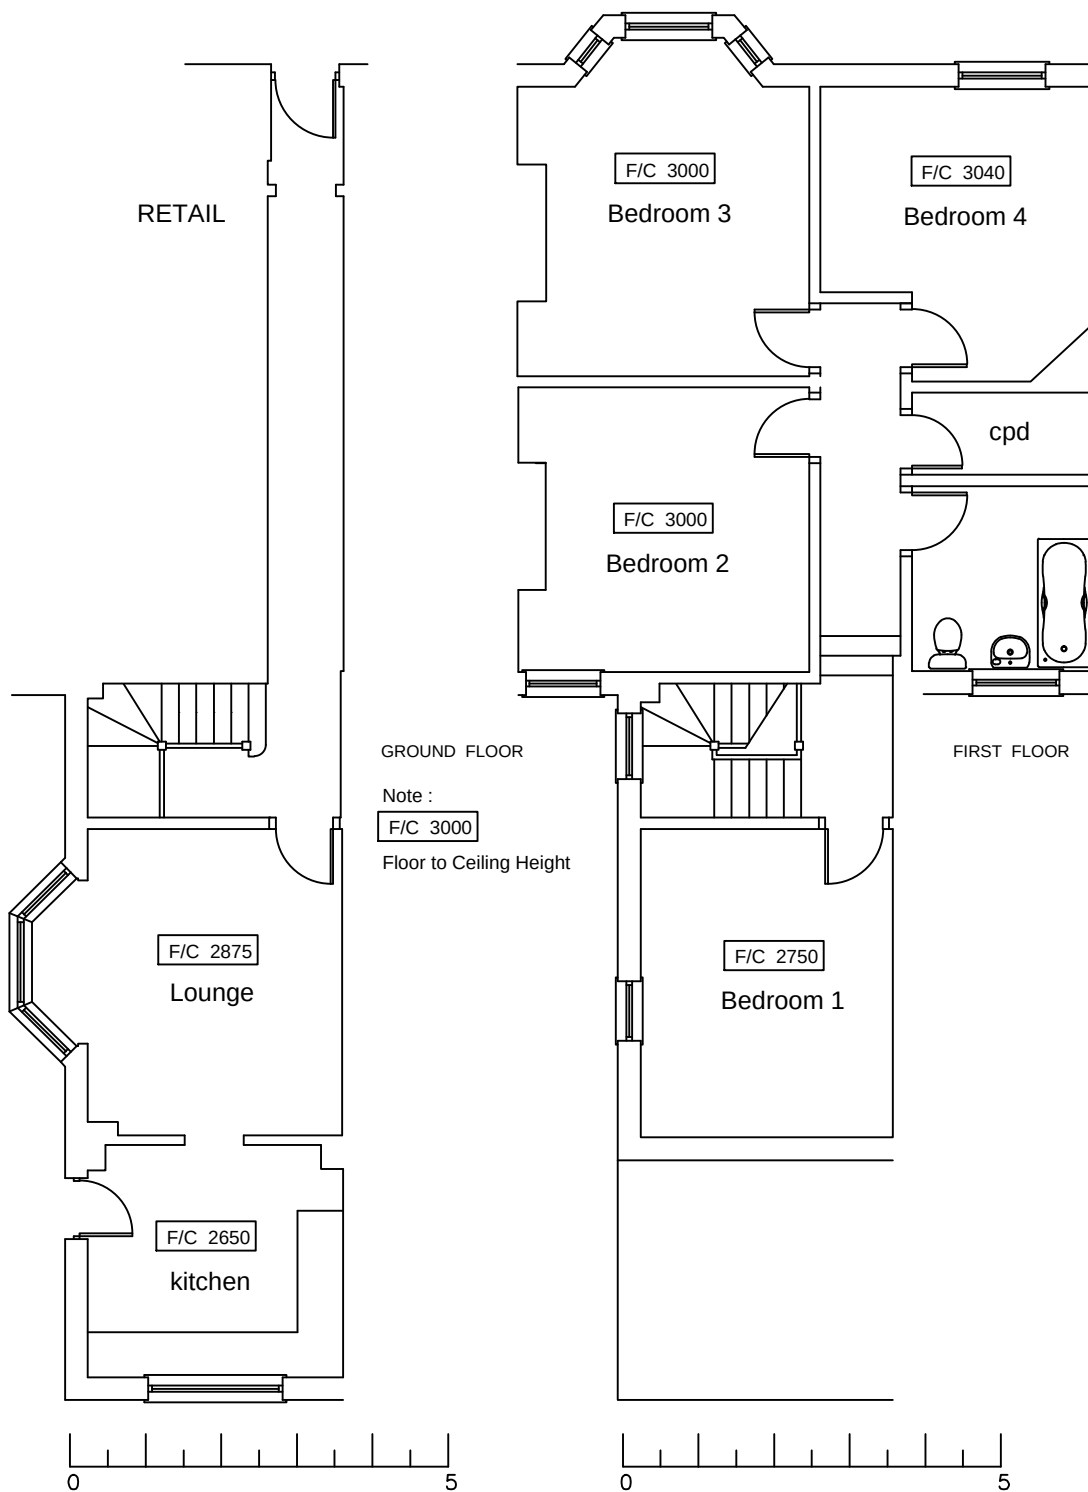

PROJECT Property Measured Survey 108A Alexandria Road, Newport. NP20 2JG	
TITLE EXISTING & PROPOSED FLOOR PLANS	
SCALE 1:100 @ A4	
PROJECT NUMBER	DRAWN BC
DATE 10 AUG 2026	CHECKED
DRAWING NUMBER PL 01	REVISION

Robert Coles	
4 Castle Parade Usk NP15 1AA TELEPHONE 01291 673535 e mail : bobcolesarchitect@btinternet.com www.studio4b.co.uk	
studio	4 ^b
	ARCHITECT