




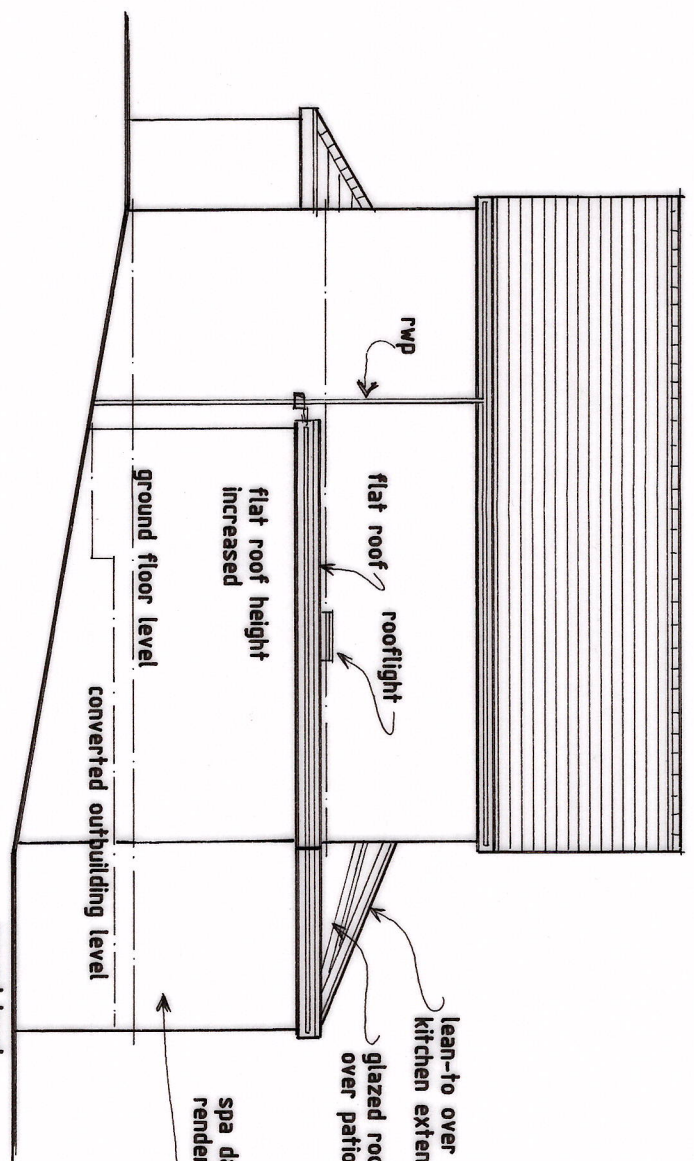


PROPOSED SIDE ELEVATION

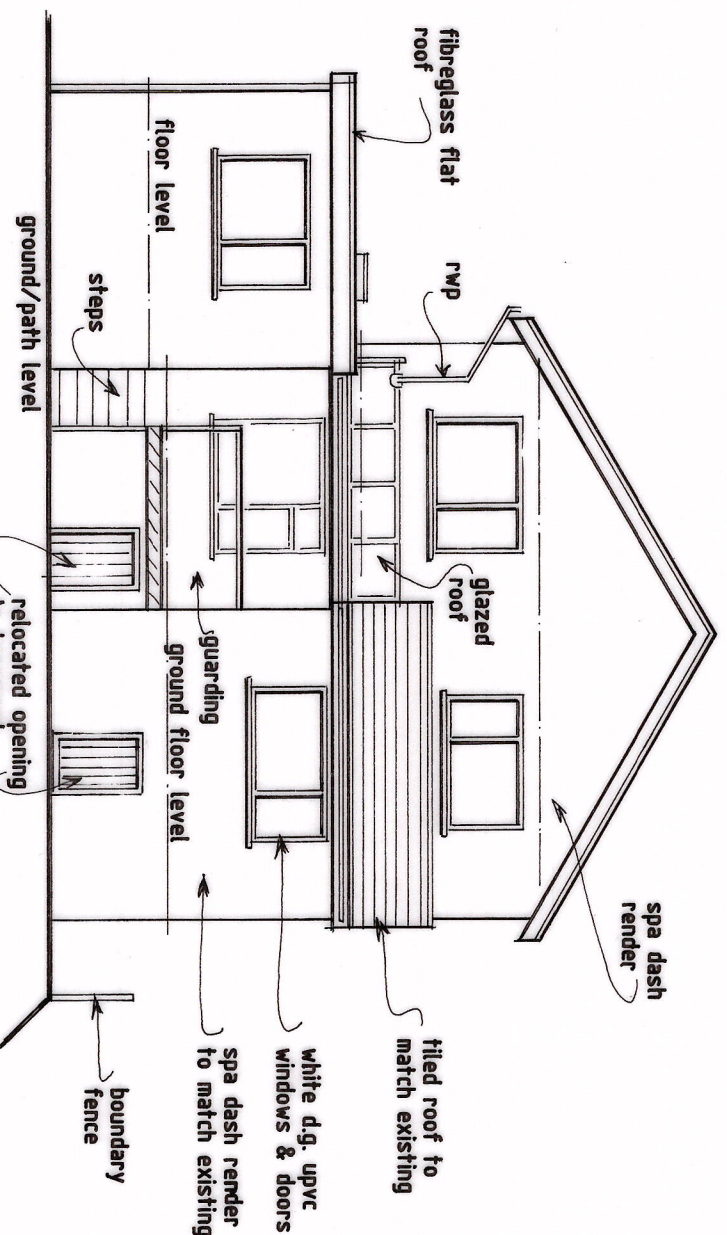


PROPOSED REAR ELEVATION

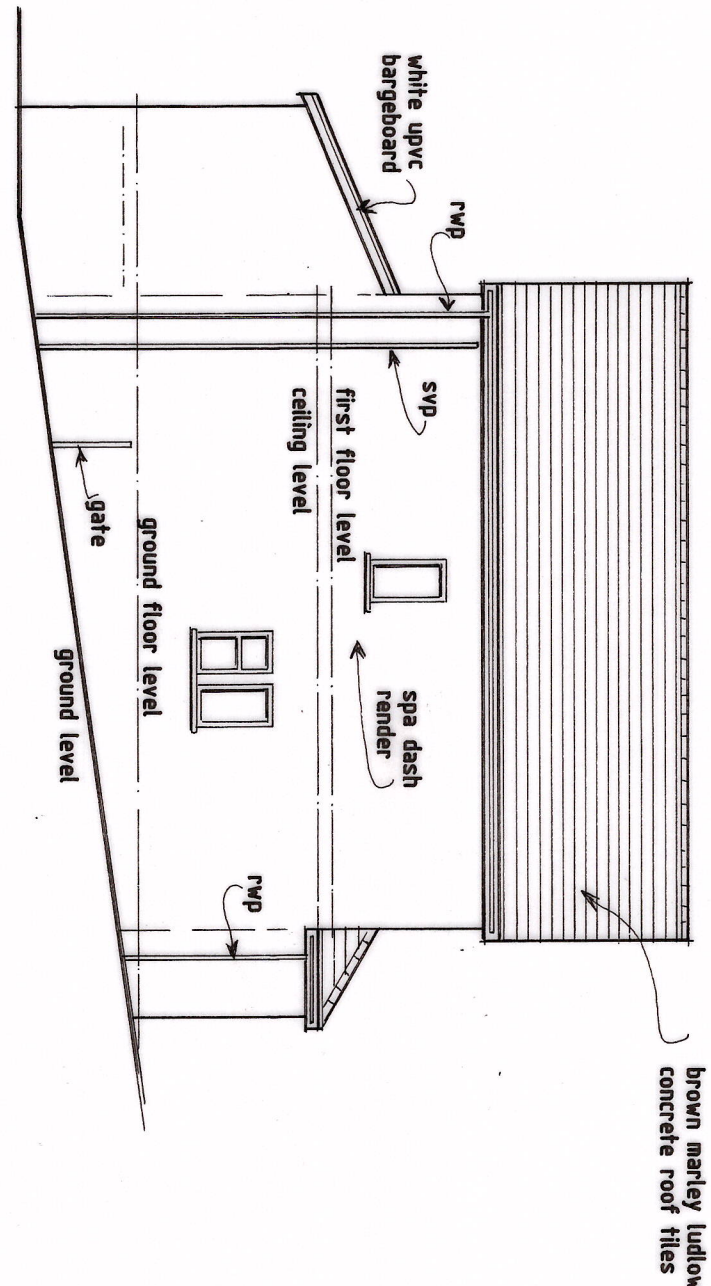


PROPOSED PATH SIDE ELEVATION
SCALE - 1:100

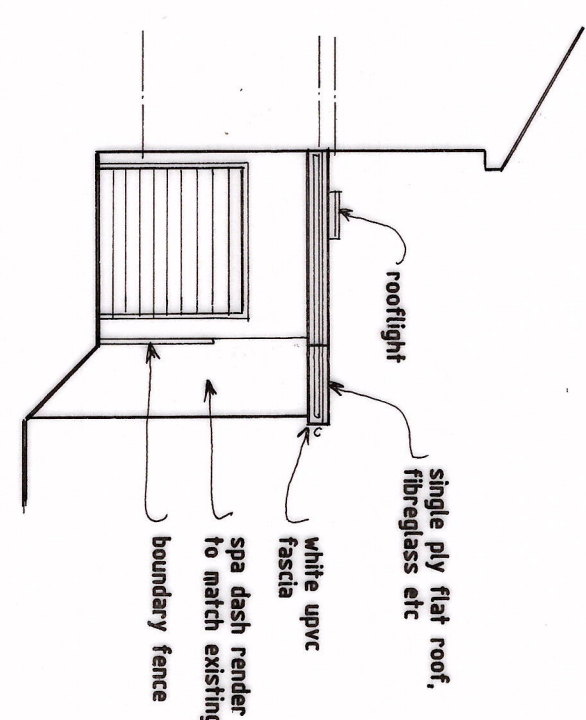

FRONT ELEVATION

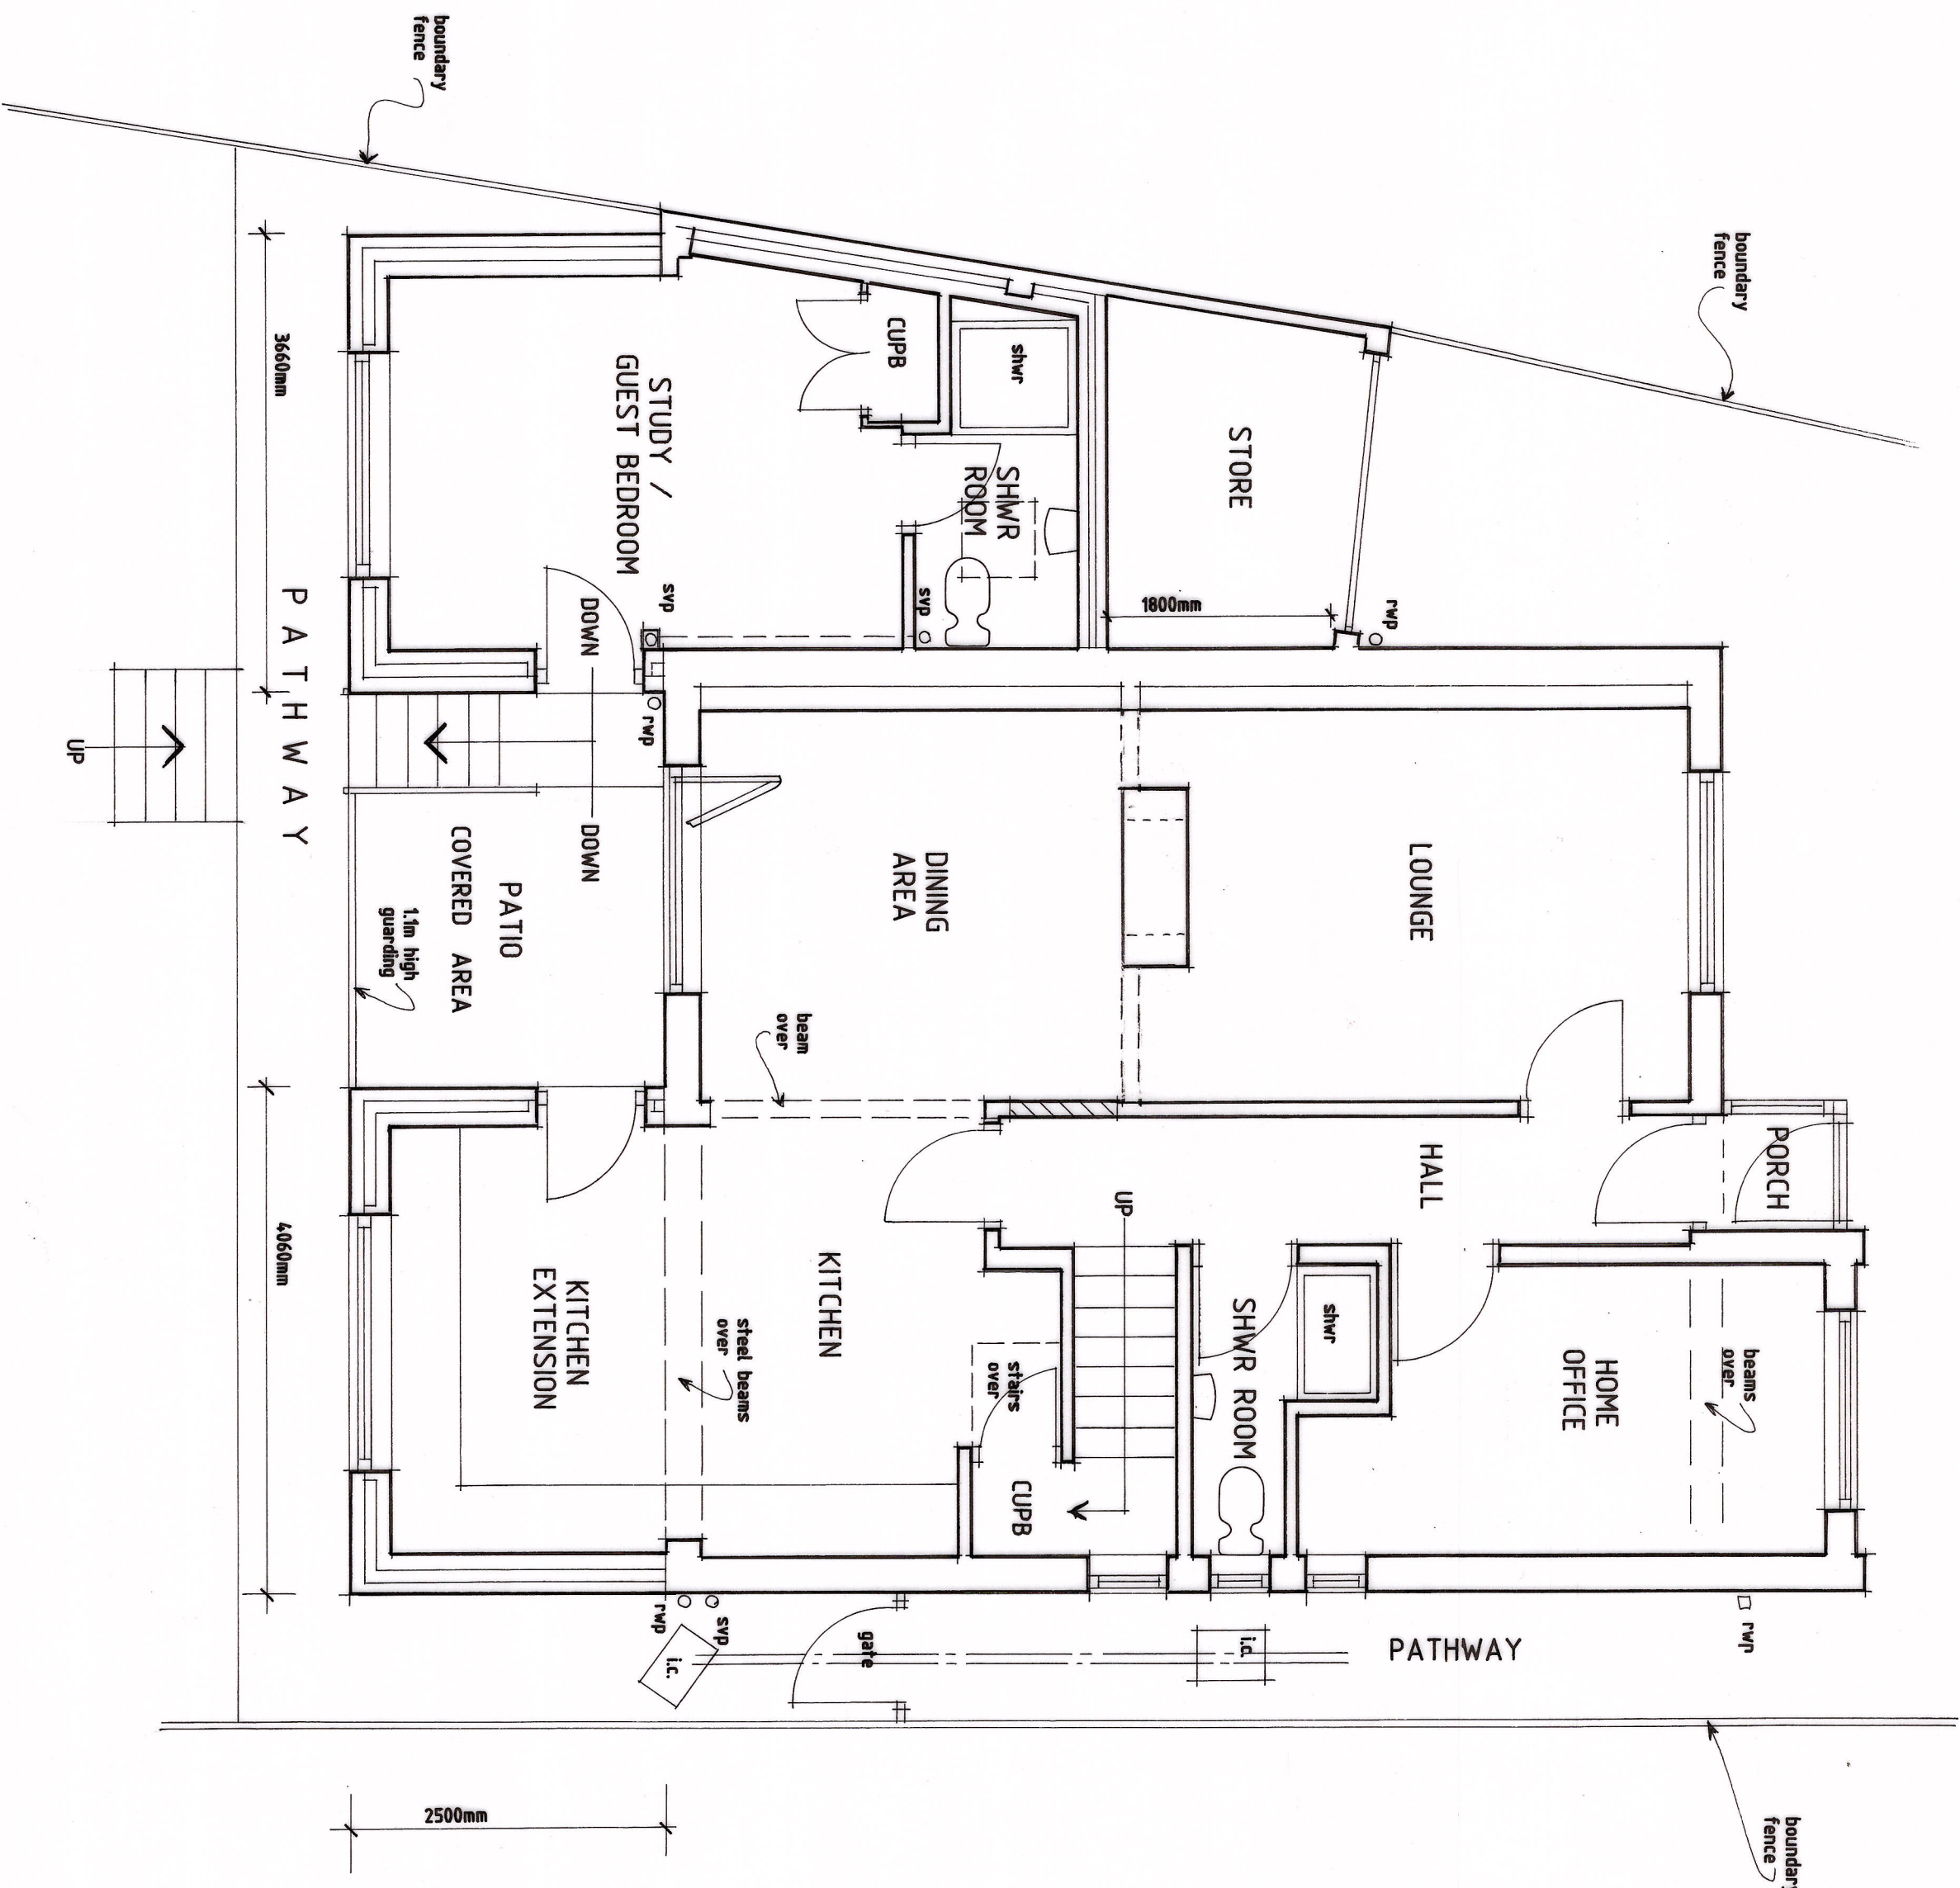

PROPOSED GROUND FLOOR ELEVATION

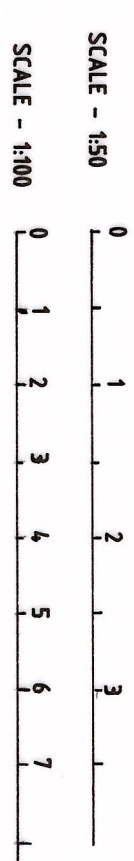

Revisions

Ref	Date	Description
A	11/25	LIVE APPROVED

K.W. DORRINGTON MCAT MCABE
ARCHITECTURAL ASSOCIATES
Tel:(01633) 857566

PROPOSED EXTENSIONS TO REAR &
ALTERATIONS / OUTBUILDING CONVERSION
2, GLANMOR CRESCENT
NEWPORT, NP19 8AX.

PROPOSED

date: AUGUST 2025

scale: PLAN -1:50 & ELEVATIONS-1:100 AT A1

drawing number:

KD2024/2A