



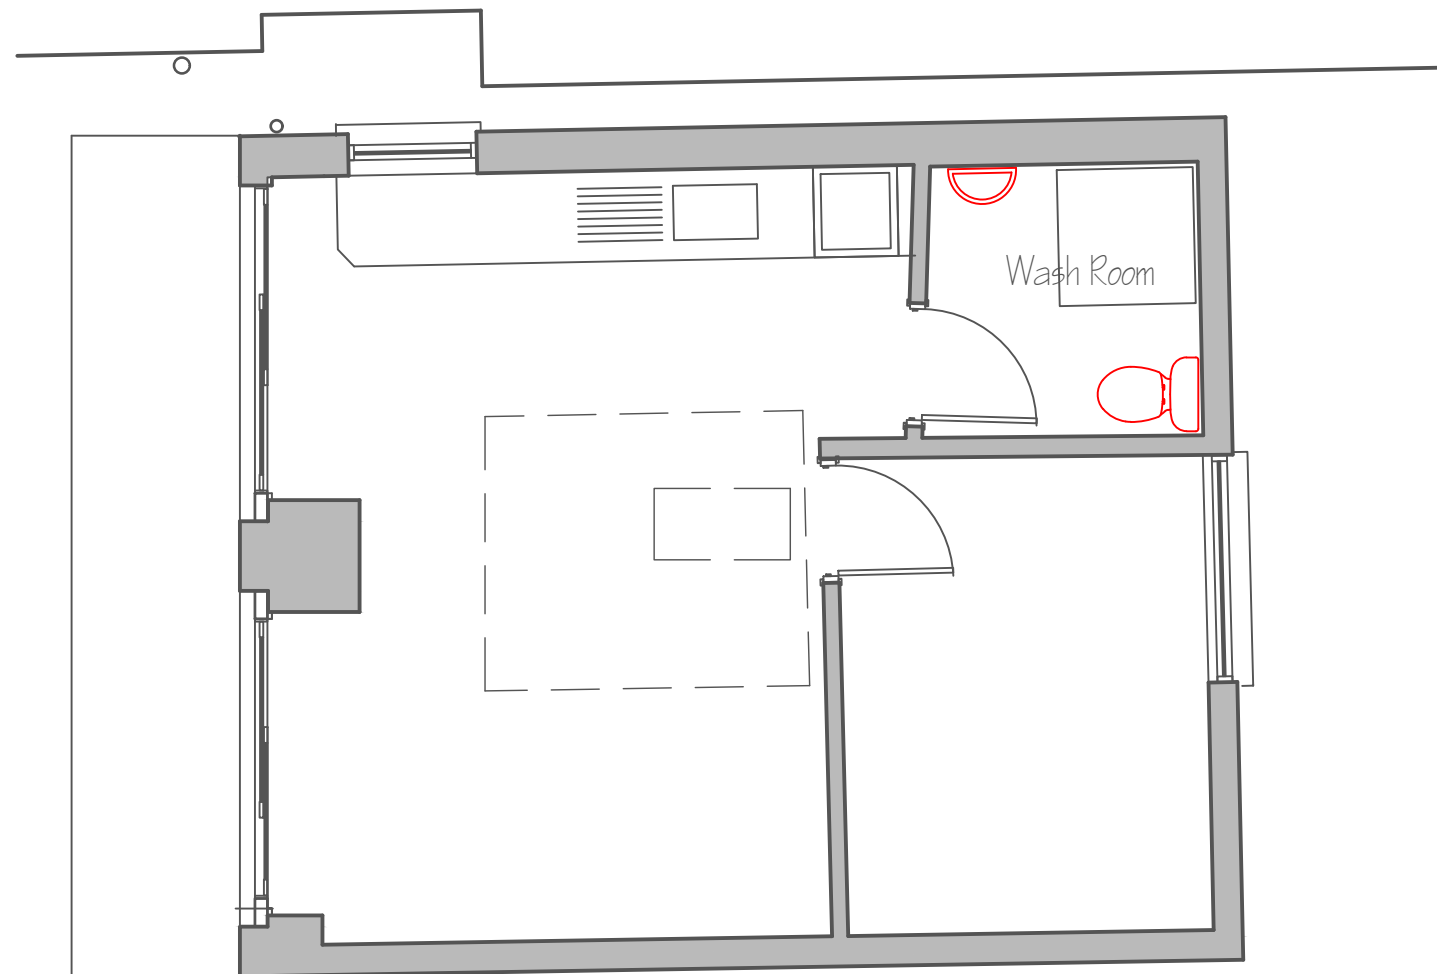

Ground Floor
Plan

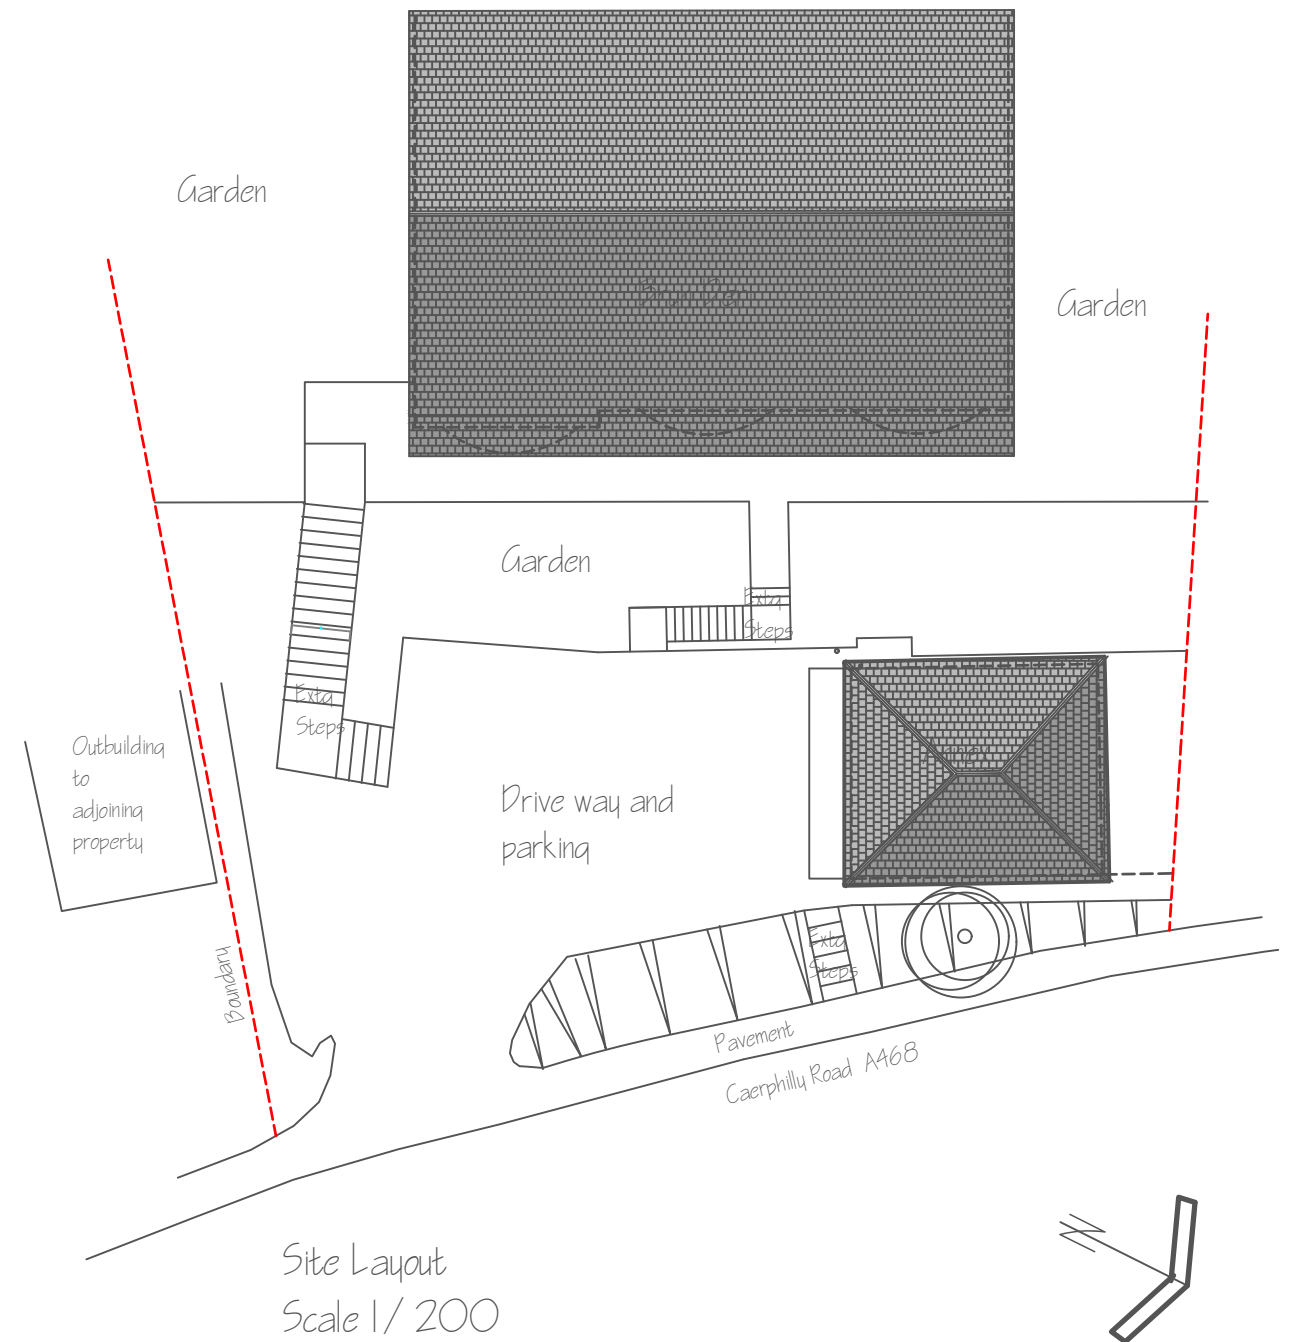

Site Layout
Scale 1/ 200

								Description		Date							
Project Client Mr C Stevens		Project Title Alterations to and first floor extension to existing annex at Bryn Deri, Caerphilly Road, Bassaleg Newport		Drawing Title Ground Floor Layout and Site Plan as Existing.		THIS DRAWING IS COVERED BY COPYRIGHT WHICH REMAINS WITH HOWARD HICKS DESIGN AND MUST NOT BE REPRODUCED IN ANY FORM WITHOUT THEIR EXPRESS PERMISSION.		Scale 1:50 & 1:200 @ A3 Drawn by HH		Date Checked		Drawing No. PLOI Status Planning		Job No. 2222 Rev.No.		Howard Hicks Design Architectural Designers. Technologists . Building Surveyors . Project Management 21 East Road, Oakfield, Torfaen, Cwmbran, Torfaen, Wales NP44 3DW Tel 01633 527159, Mob 07984 971763	