



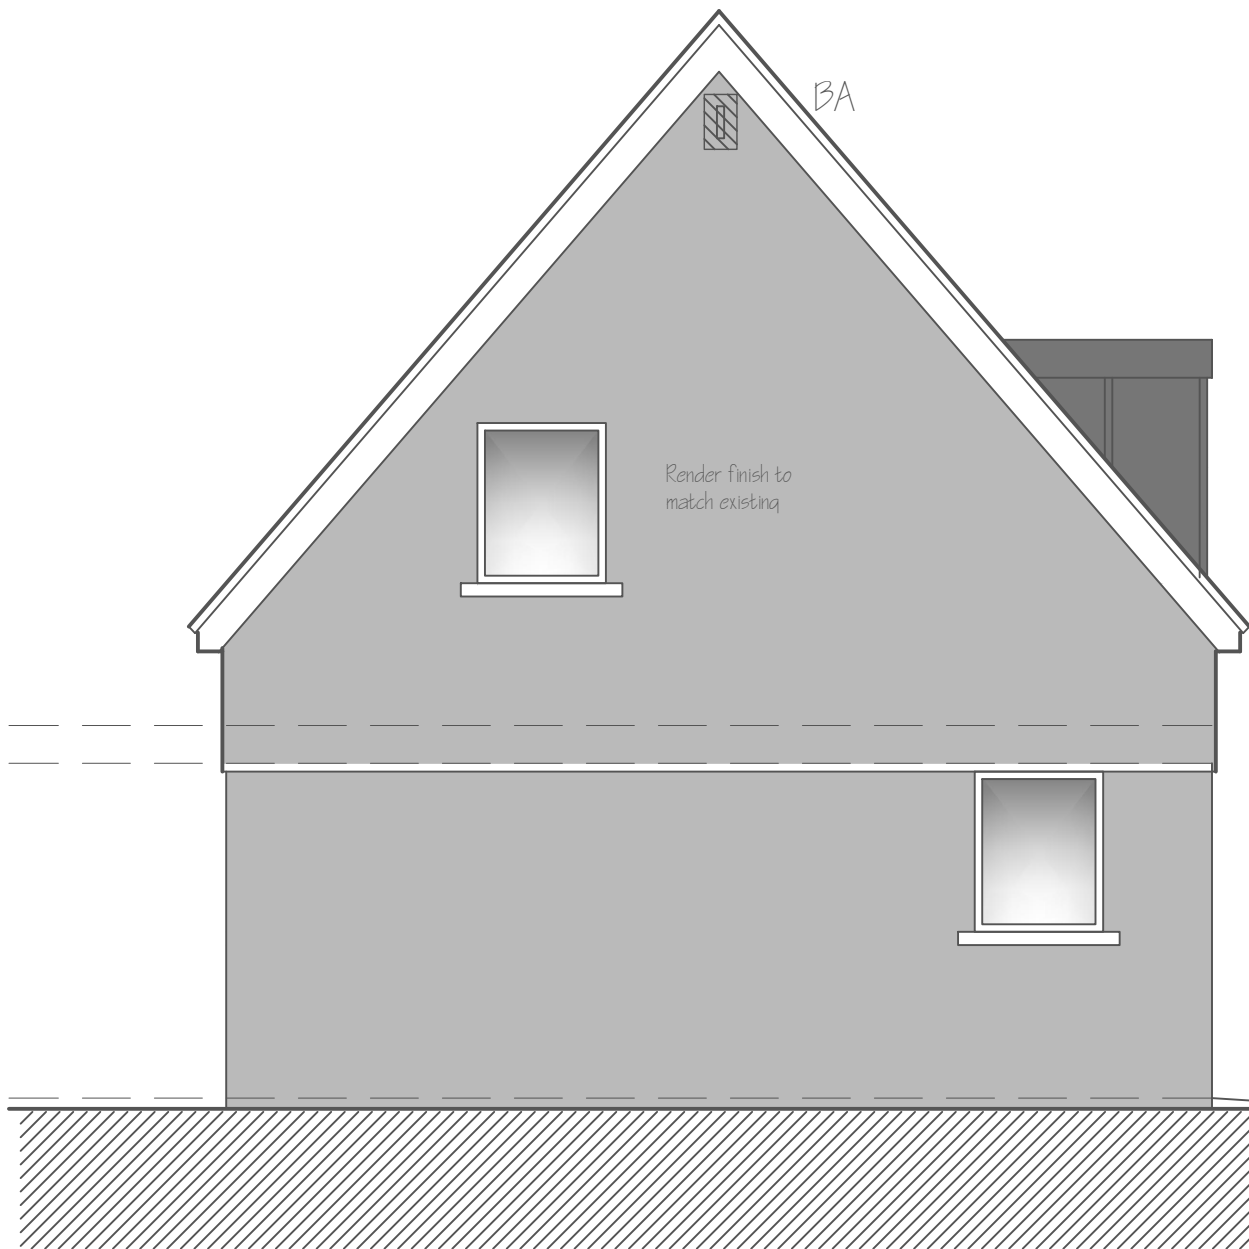

Side Elevation.

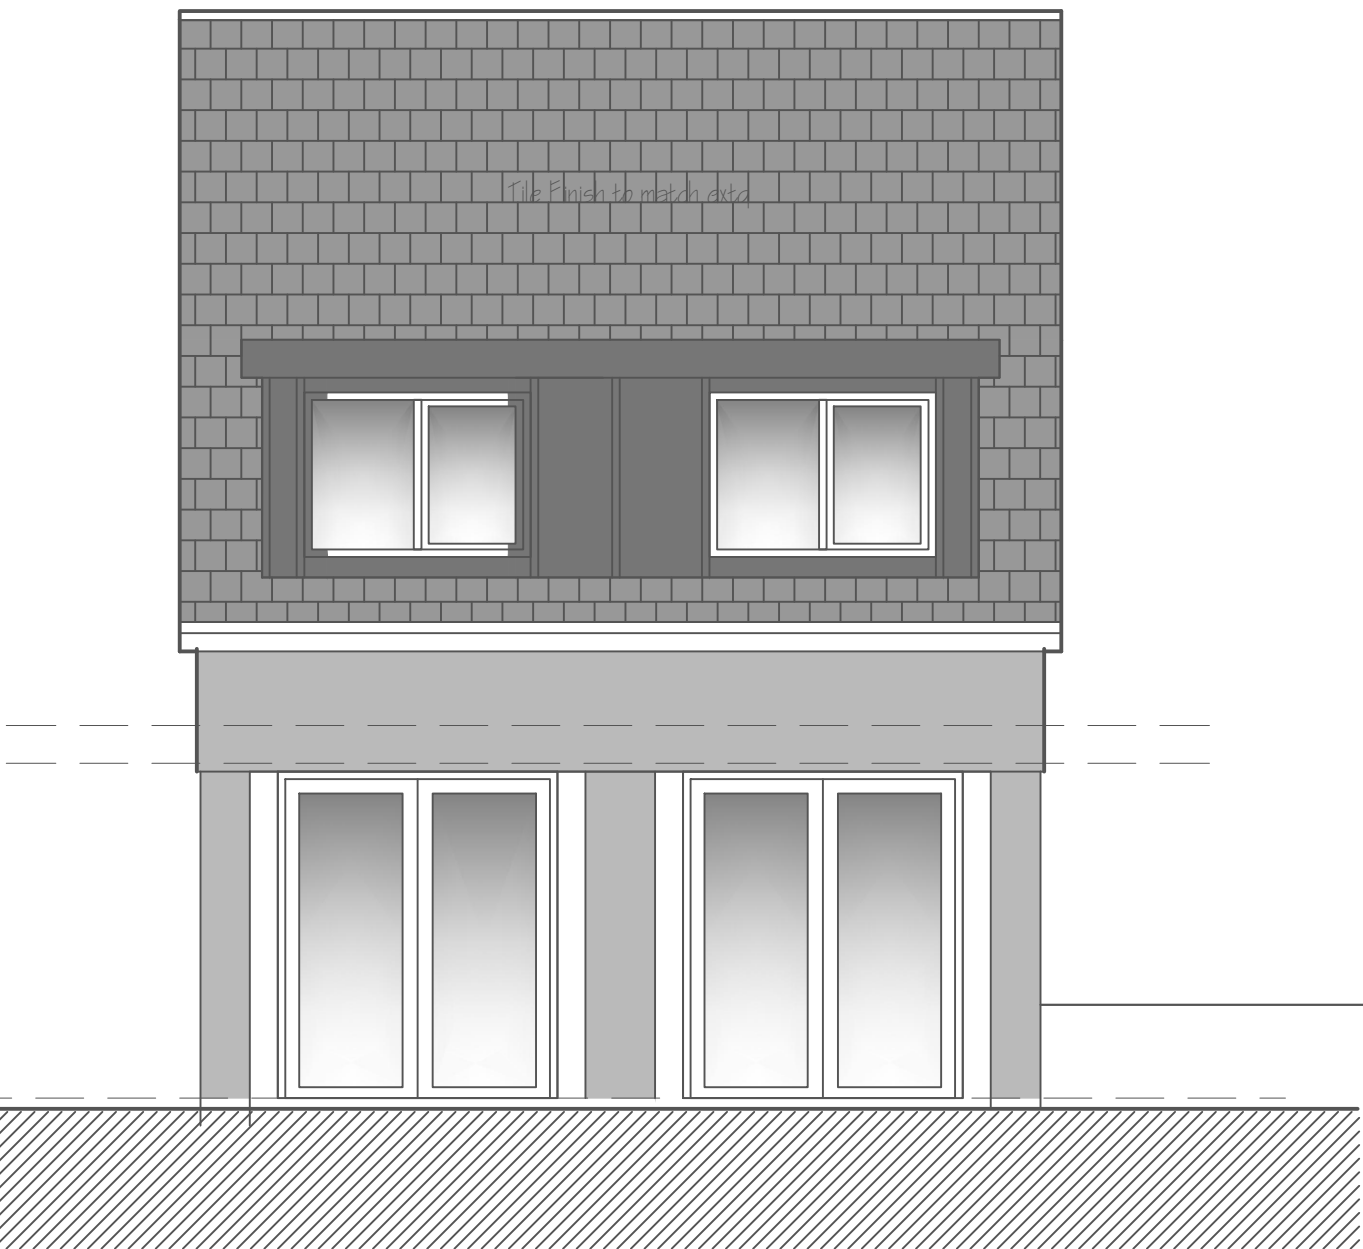

Front Elevation.

Project Client	Project Title	Drawing Title	THIS DRAWING IS COVERED BY COPYRIGHT WHICH REMAINS WITH HOWARD HICKS DESIGN AND MUST NOT BE REPRODUCED IN ANY FORM WITHOUT THEIR EXPRESS PERMISSION.	Scale 1:50 @A3	Date	Drawing No. PLOS	Job No. 2222	Howard Hicks Design Architectural Designers . Technologists . Building Surveyors . Project Management 21 East Road, Oakfield, Torfaen, Cwmbran, Torfaen, Wales NP44 3DW Tel 01633 527159, Mob 07984 971763
Mr Carl Stevens	Alterations to and first floor extension to existing annex at Bryn Deri, Caerphilly Road, Bassaleg Newport	Proposed Elevations		Drawn by HH	Checked	Status Planning	Rev.No.	