

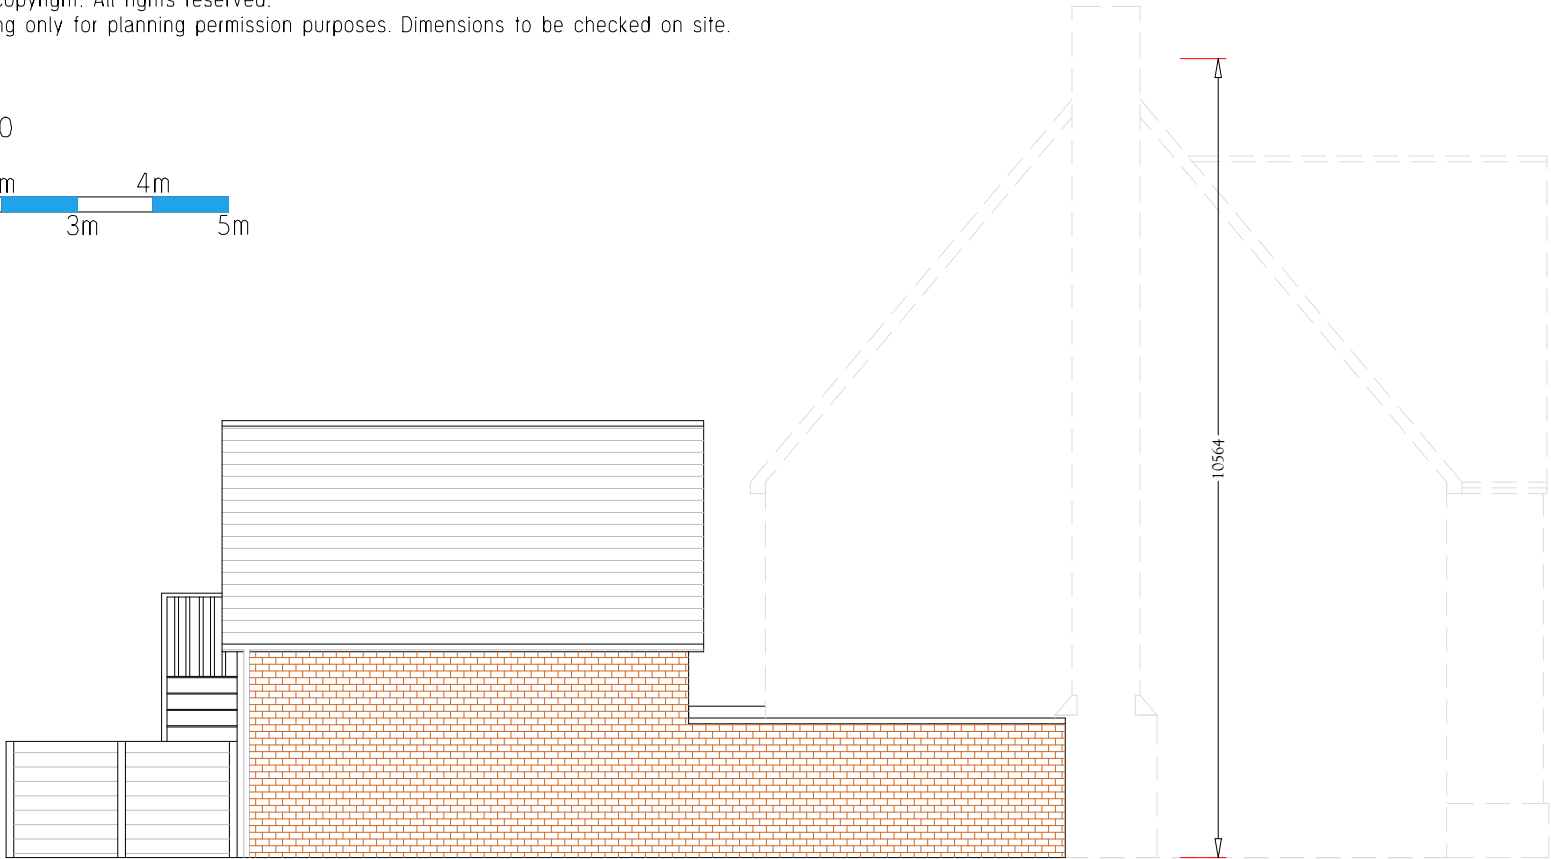


- notes.
1. This drawing is for the purpose of planning permission only unless noted otherwise
 2. This drawing could be subject to amendments until the relevant permissions have been granted. Please ask if unsure before commencing works on site.
 3. Dimensions are shown in millimeters
 4. This drawing is copyright. All rights reserved.
 5. Scale this drawing only for planning permission purposes. Dimensions to be checked on site.


scale bar 1:100

 


Side NORTH — EAST Elevation

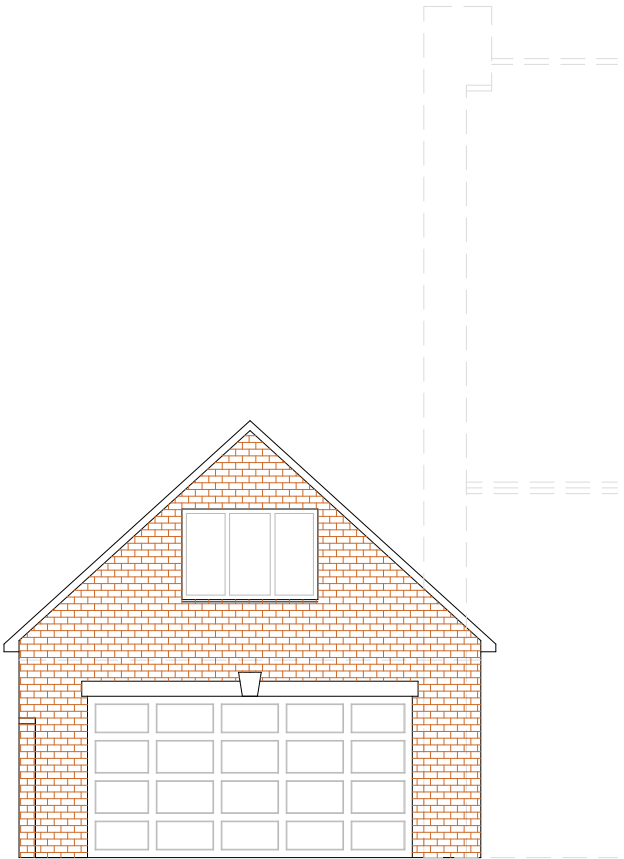


Front NORTH — WEST Elevation

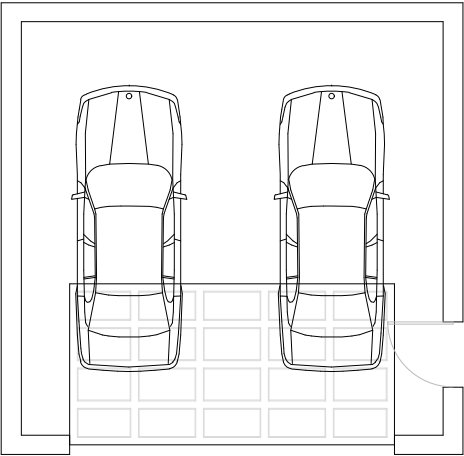



Ground Floor

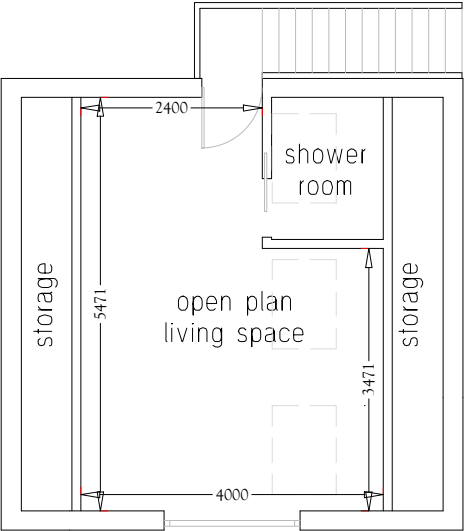

First Floor

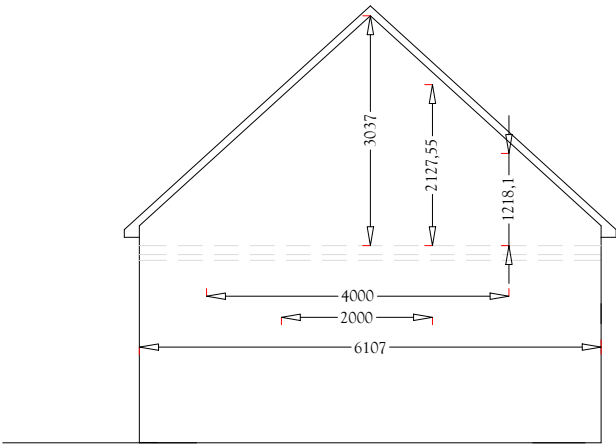

metal staircase in anthracite/black

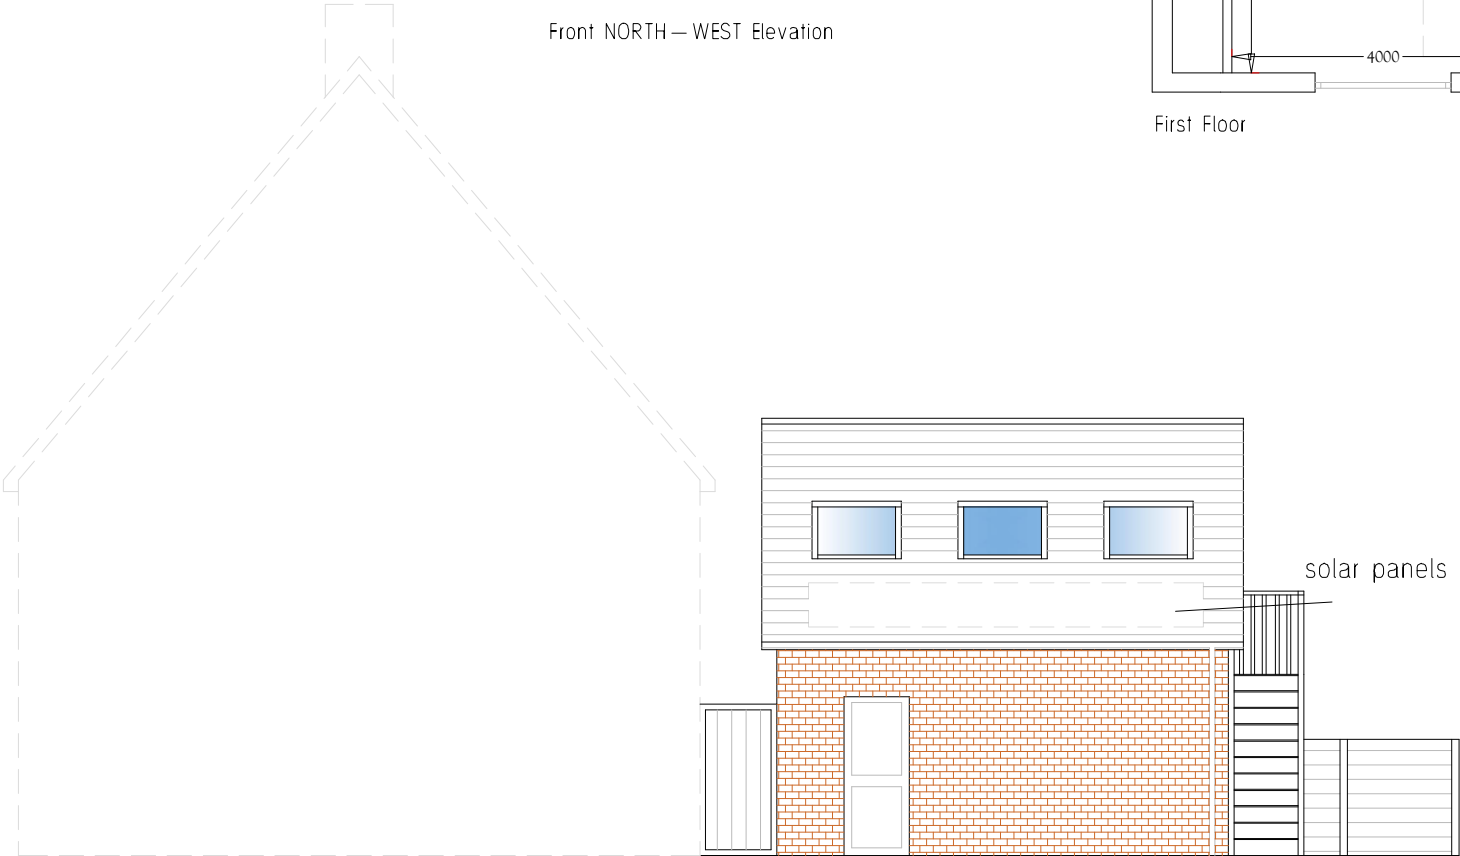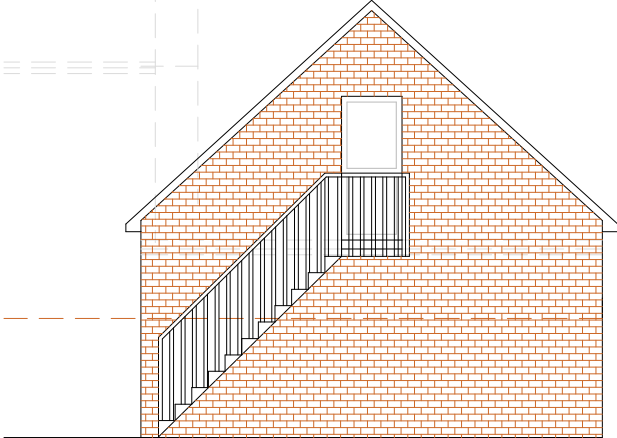

solar panels by ERS group



email: info@mbdesignas.com
web: www.mbdesignas.com

PROPOSED ELEVATIONS

DRAWING NO.	REVISION.	CLIENT:	SITE ADDRESS:	PROJECT DESCRIPTION:	SCALE:	DATE:
PP/003	A	Mike Ross	3 Castleton Gardens Castleton CF3 2WD	Convert garage loft to annexe including raising roof	1:100 A3	September 2026