




PLAN (1:40)

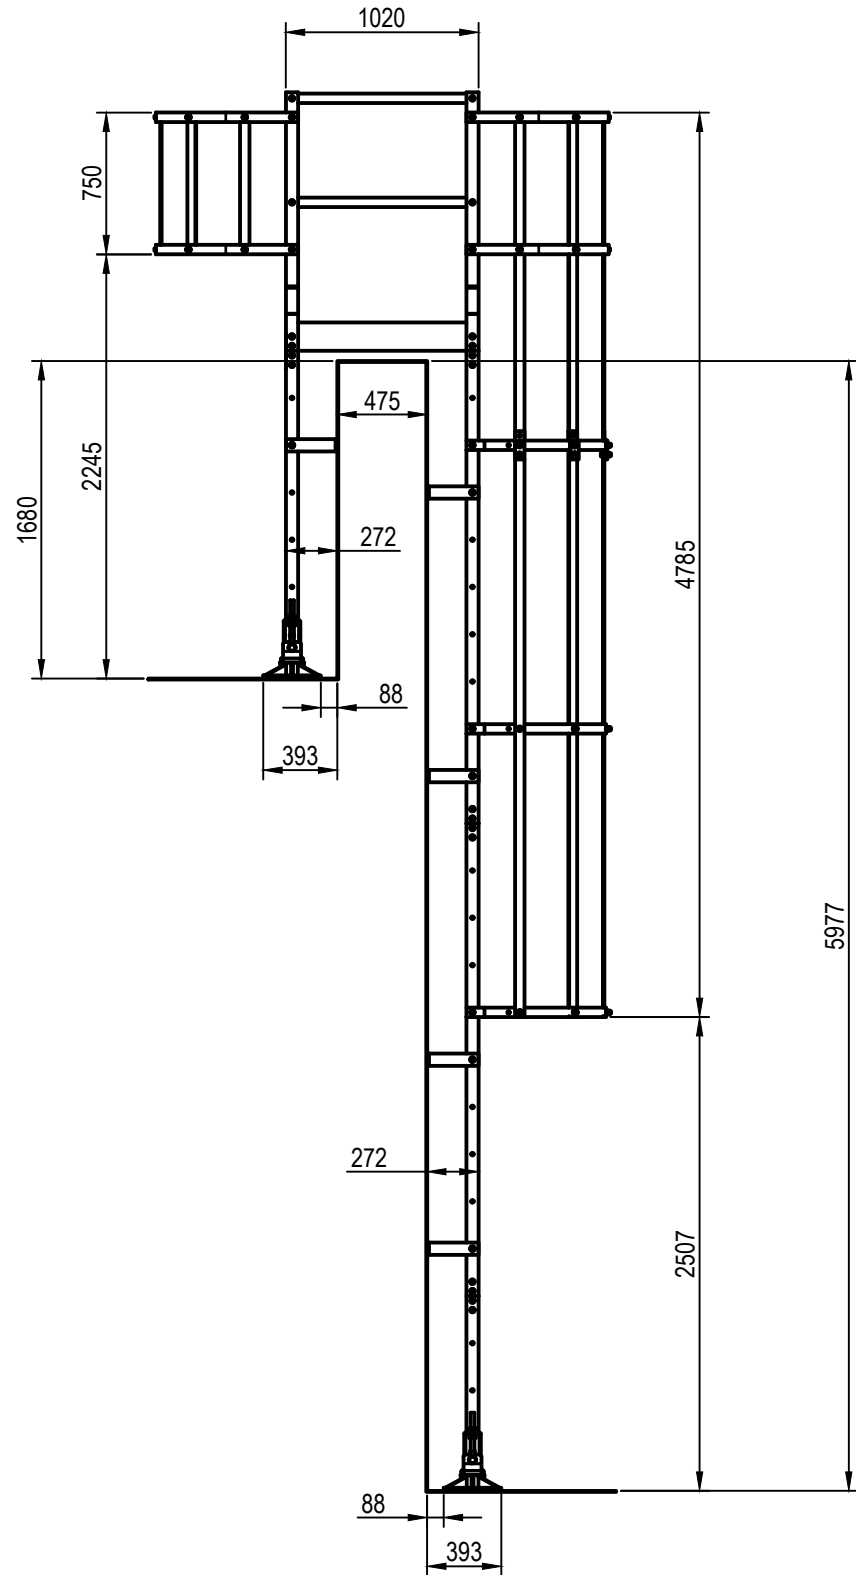

LEFT ELEVATION (1:40)

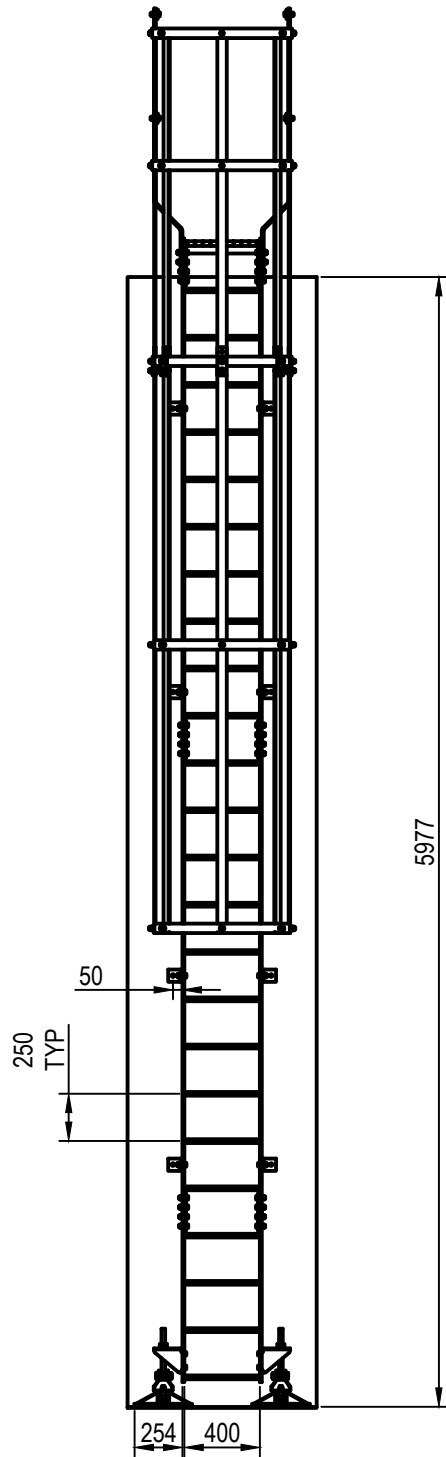

FRONT ELEVATION (1:40)

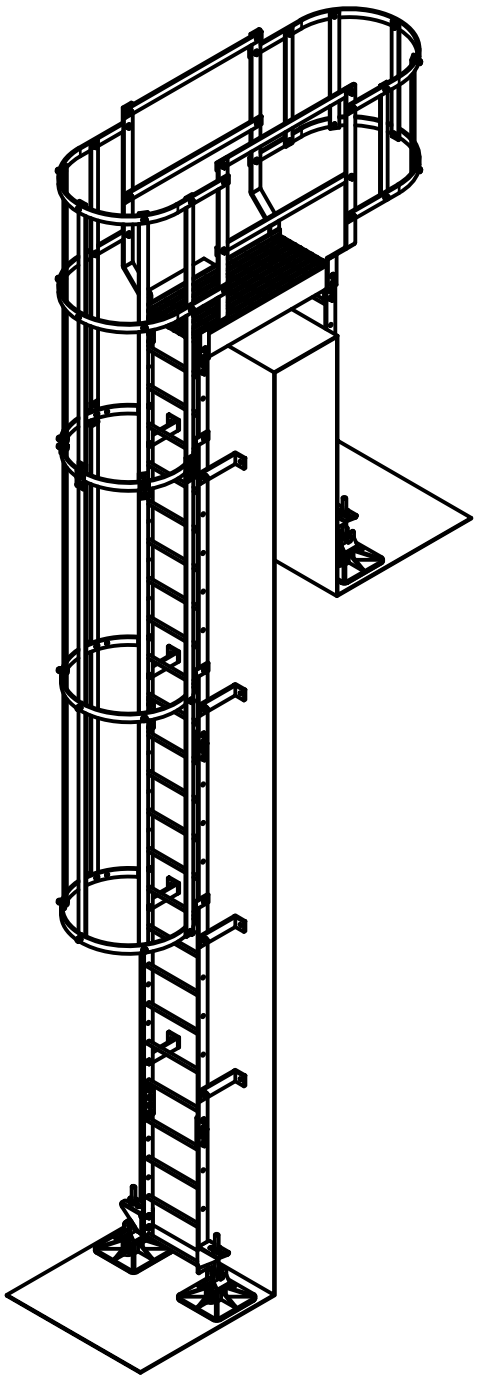

ISOMETRIC (1:40)


MATERIAL SPECIFICATION	
LADDER STILE	MILD STEEL S275 FLAT BAR 65 x 10mm
LADDER SPLAY	MILD STEEL S275 FLAT BAR 65 x 10mm
HOOP	MILD STEEL S275 FLAT BAR 50 x 8mm
STAY	MILD STEEL S275 FLAT BAR 65 x 10mm
LADDER RUNG	MILD STEEL SOLID ROUND BAR Ø20mm
PLATFORM	MILD STEEL S275 FLAT BAR 150 x 10mm
HANDRAIL	MILD STEEL S275 FLAT BAR 65 x 10mm
STRAPS	MILD STEEL S275 FLAT BAR 50 x 8mm
FOOT	MILD STEEL S275 FLAT BAR 65 x 10mm

NOTES:

REVISION CHANGE:

Unless Otherwise Specified
Dimensions Are In Millimetres

A3
sheet

 

DATE:	15/10/2025
SCALE:	1:40
DESIGNED:	JH
DRAWN:	JH
CHECKED:	
QUANTITY:	1
DRAWING NO:	18845-01-001
SHEET NO:	001
REVISION:	
CLIENT:	

PROJECT:
18845 - CIVIC CENTRE

SHEET TITLE:
CAT LADDER 1

