




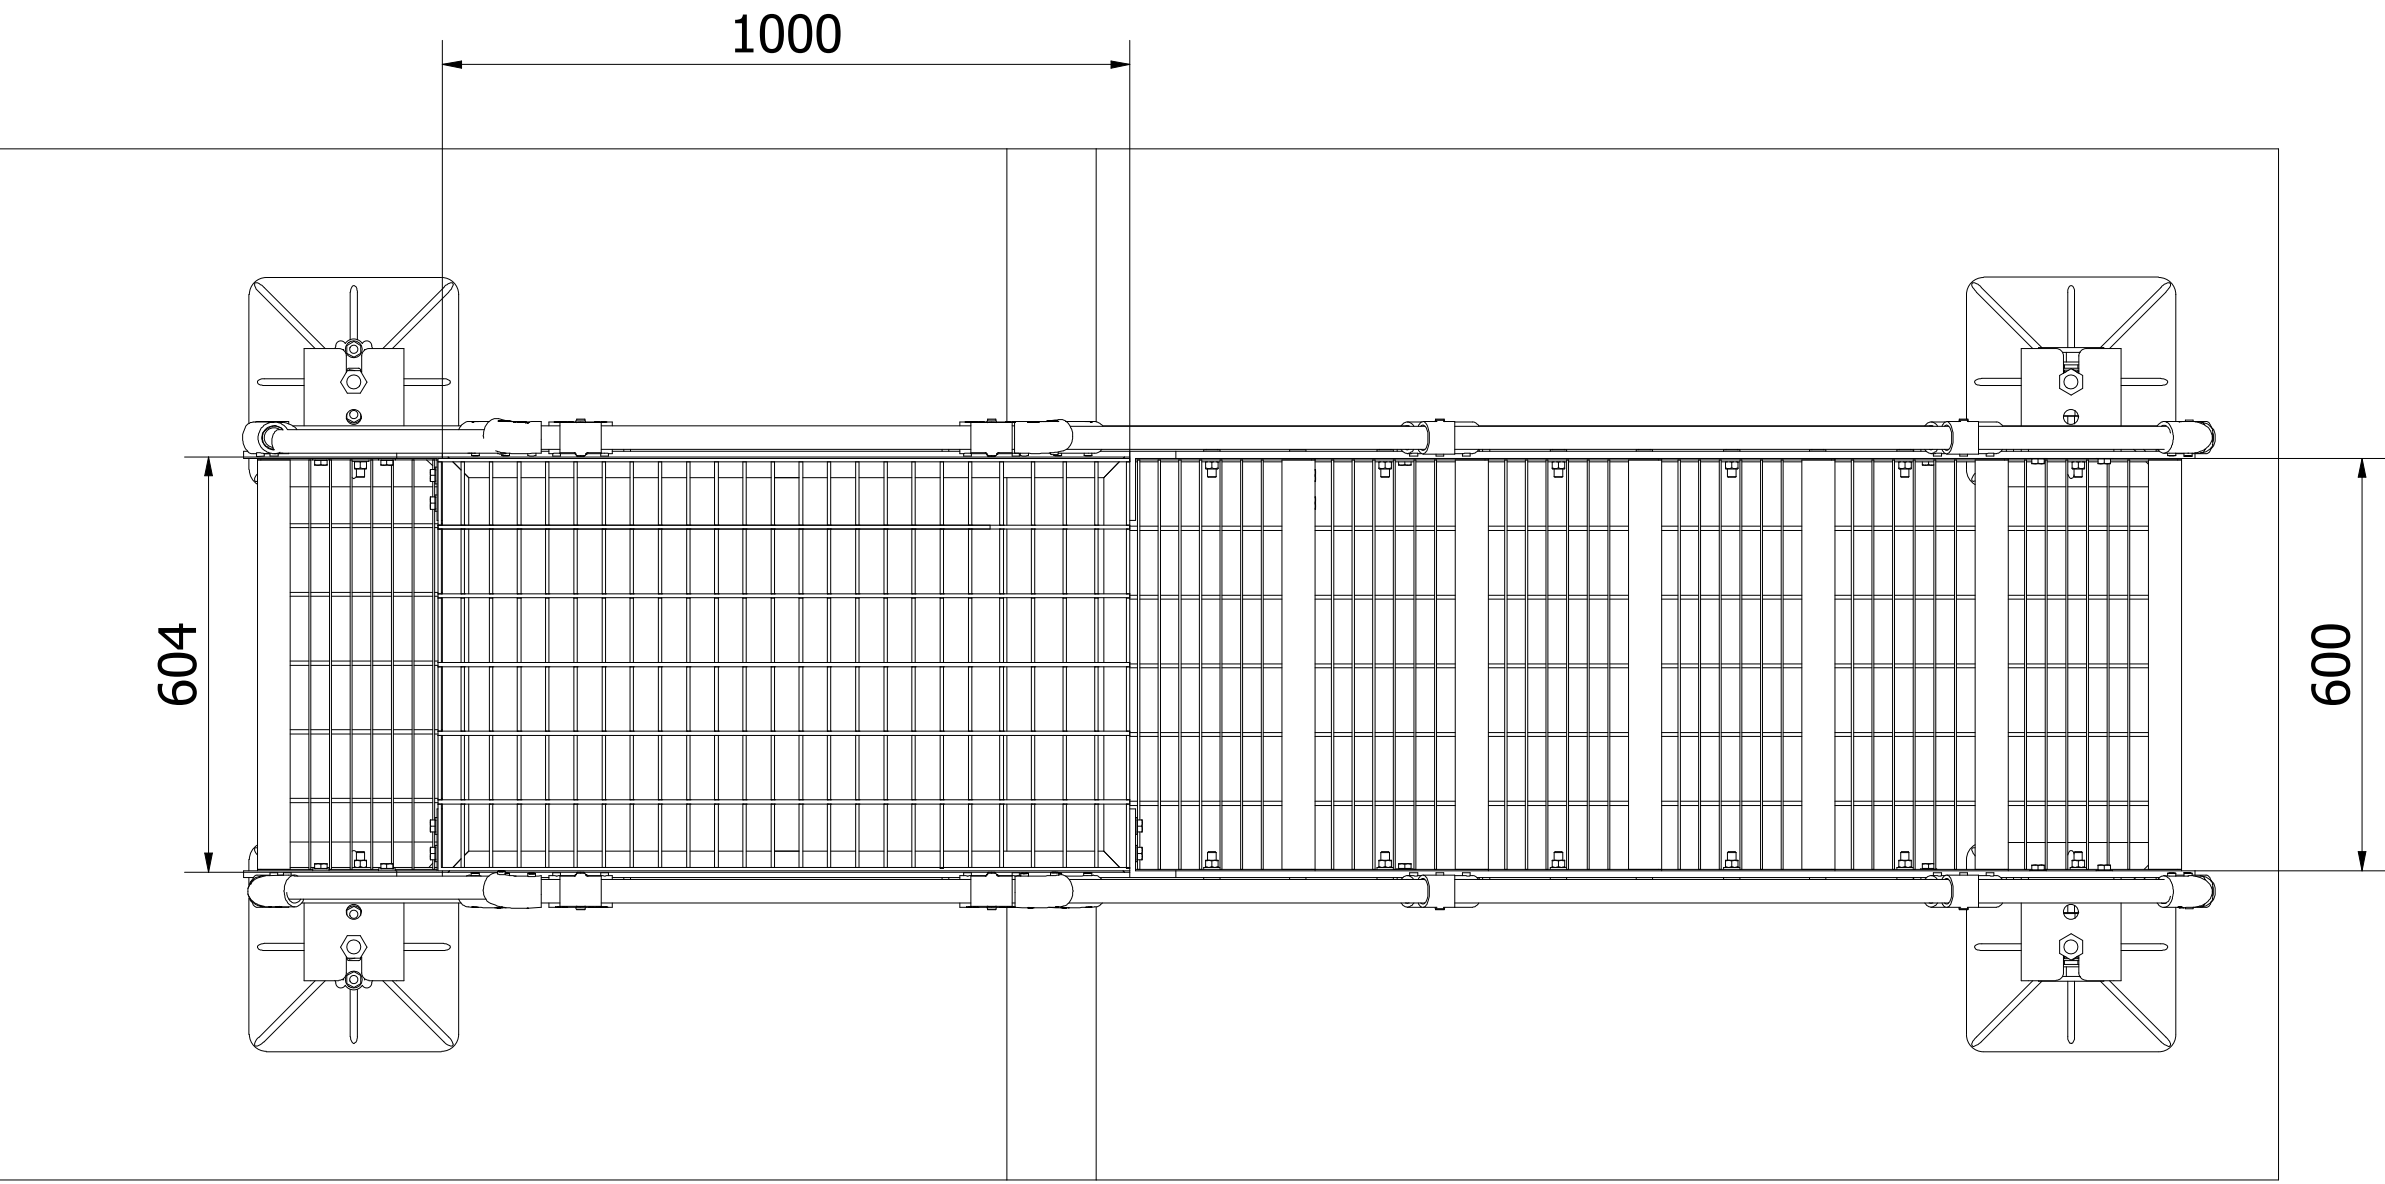


PLAN (1 : 11)

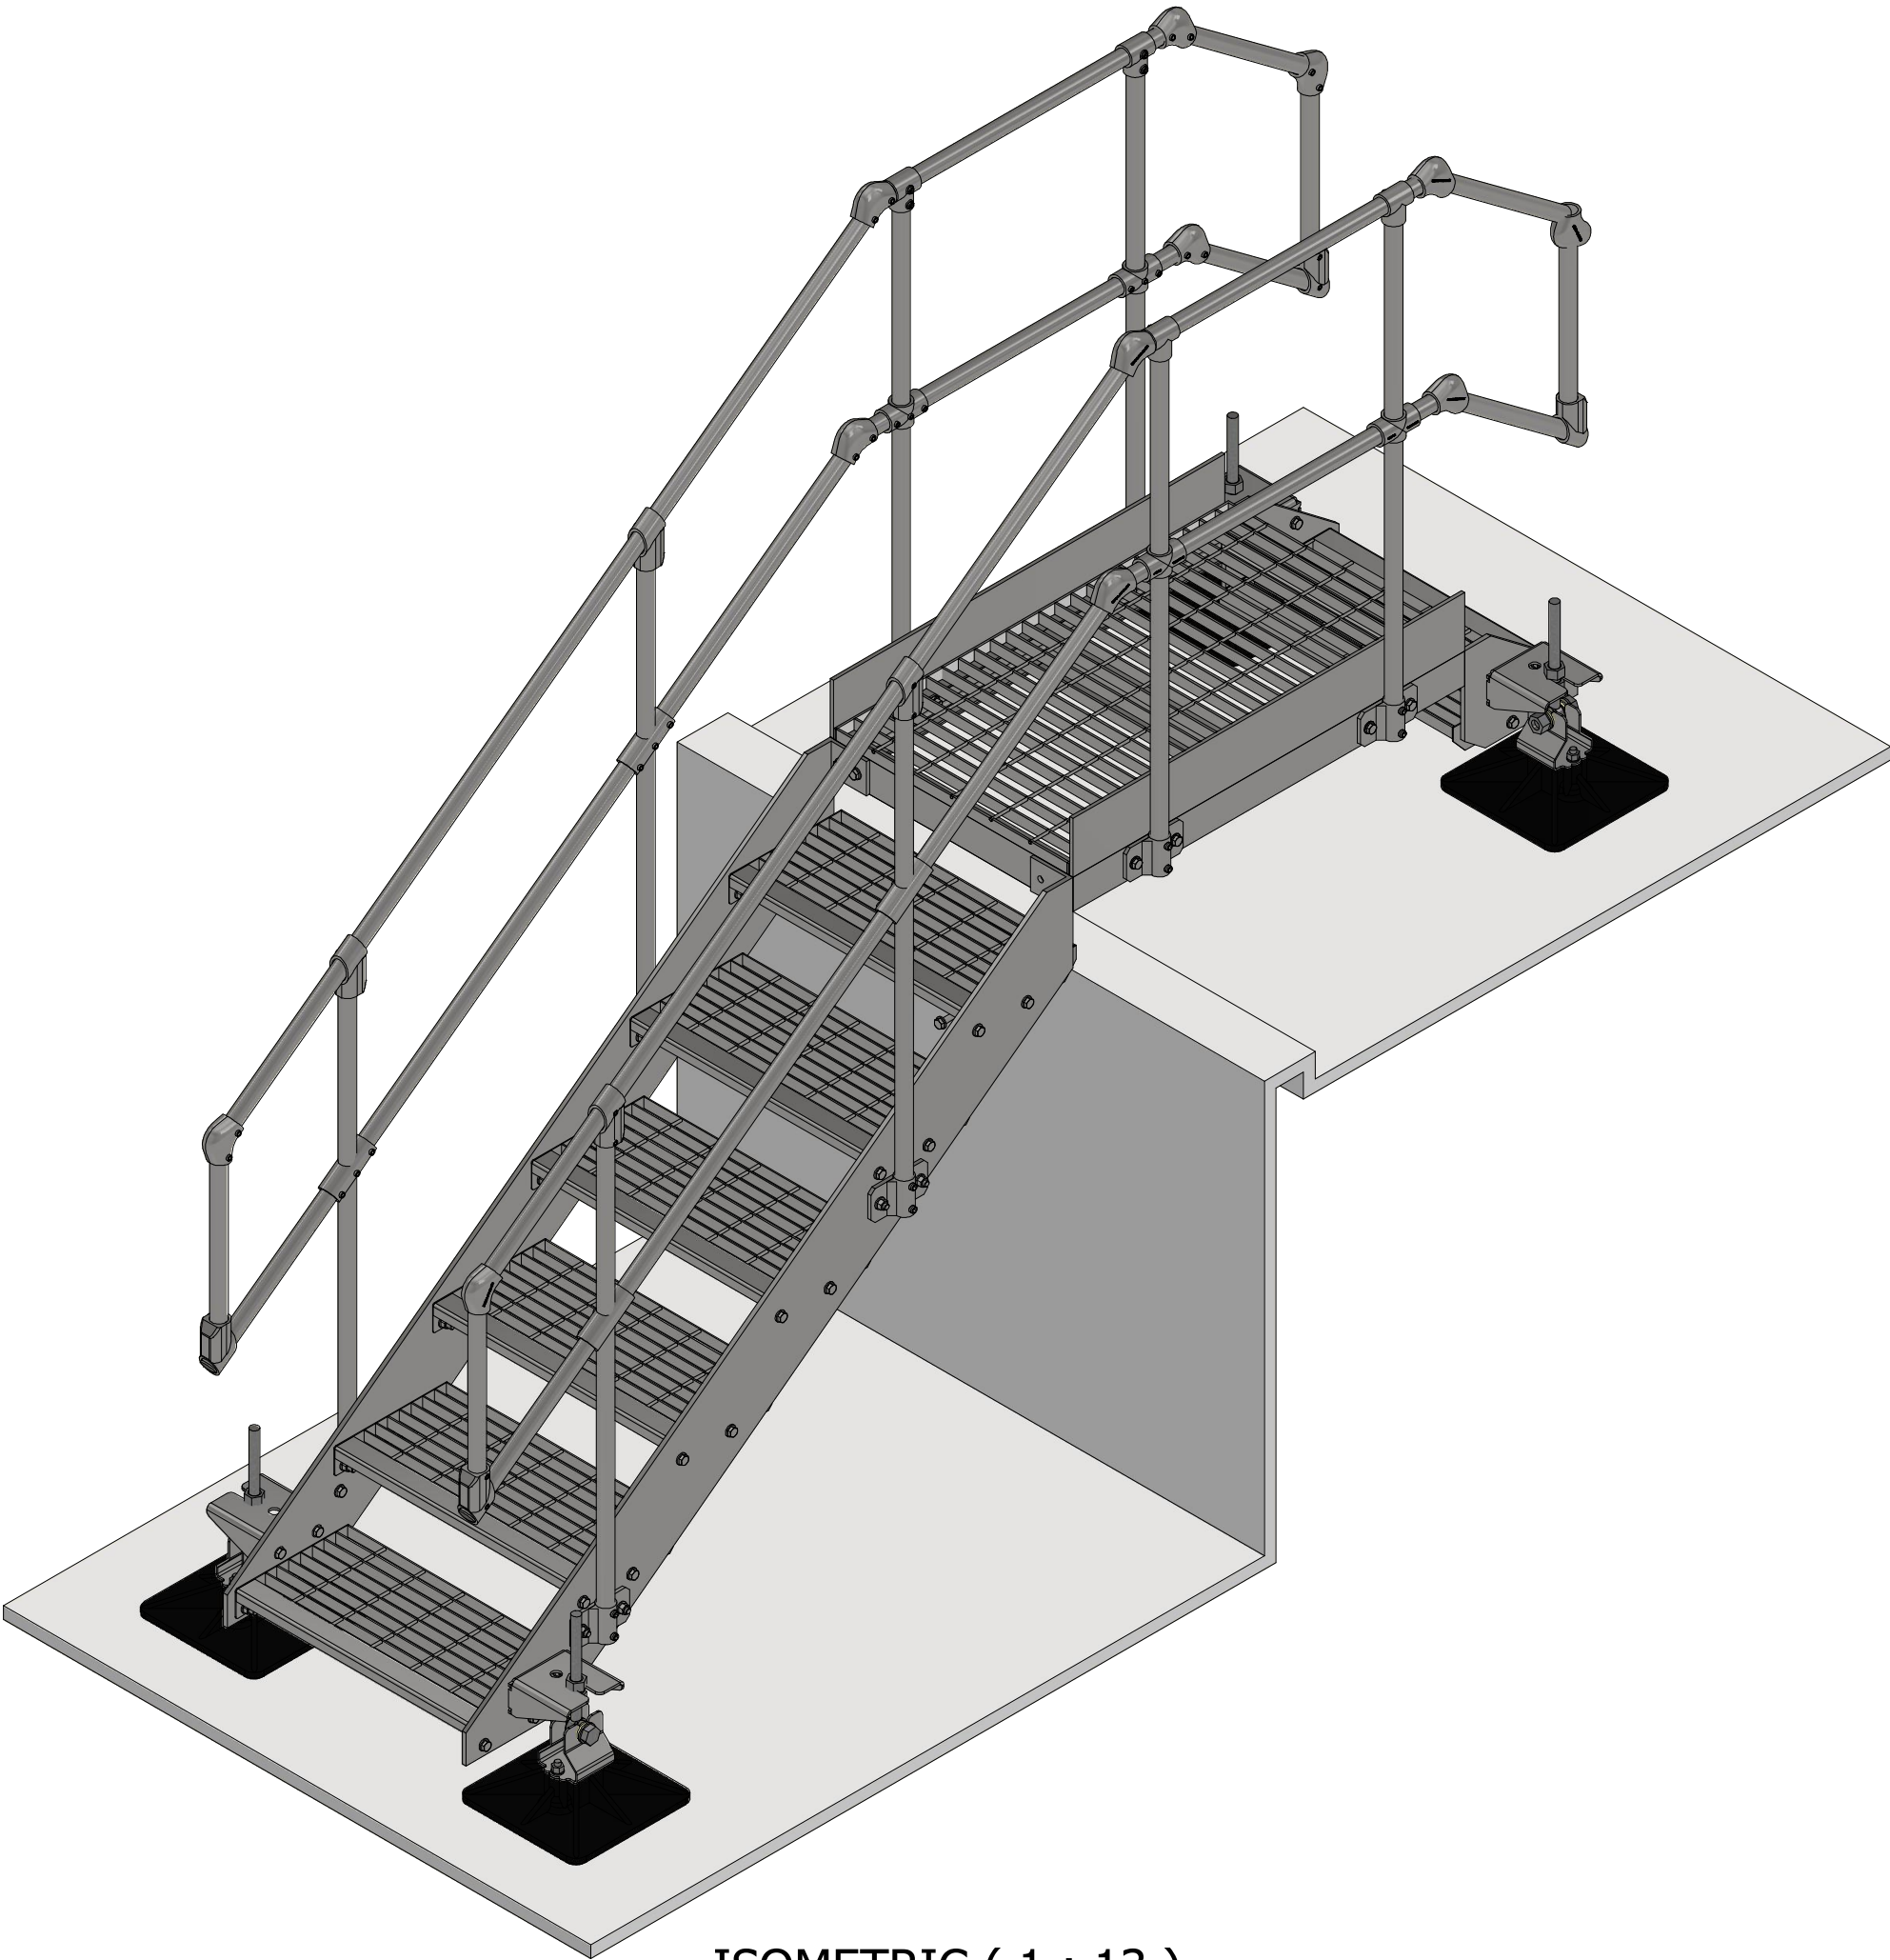


ISOMETRIC (1 : 13)

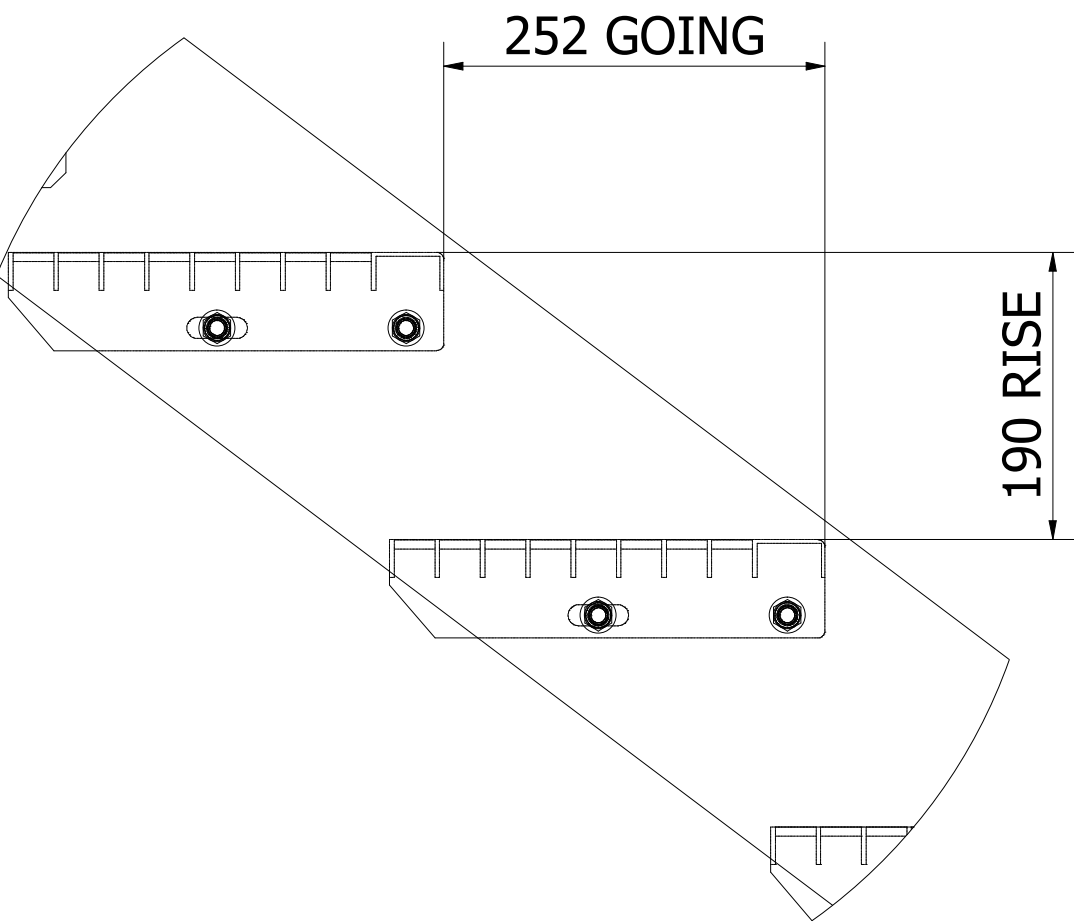

B (0.2 : 1)

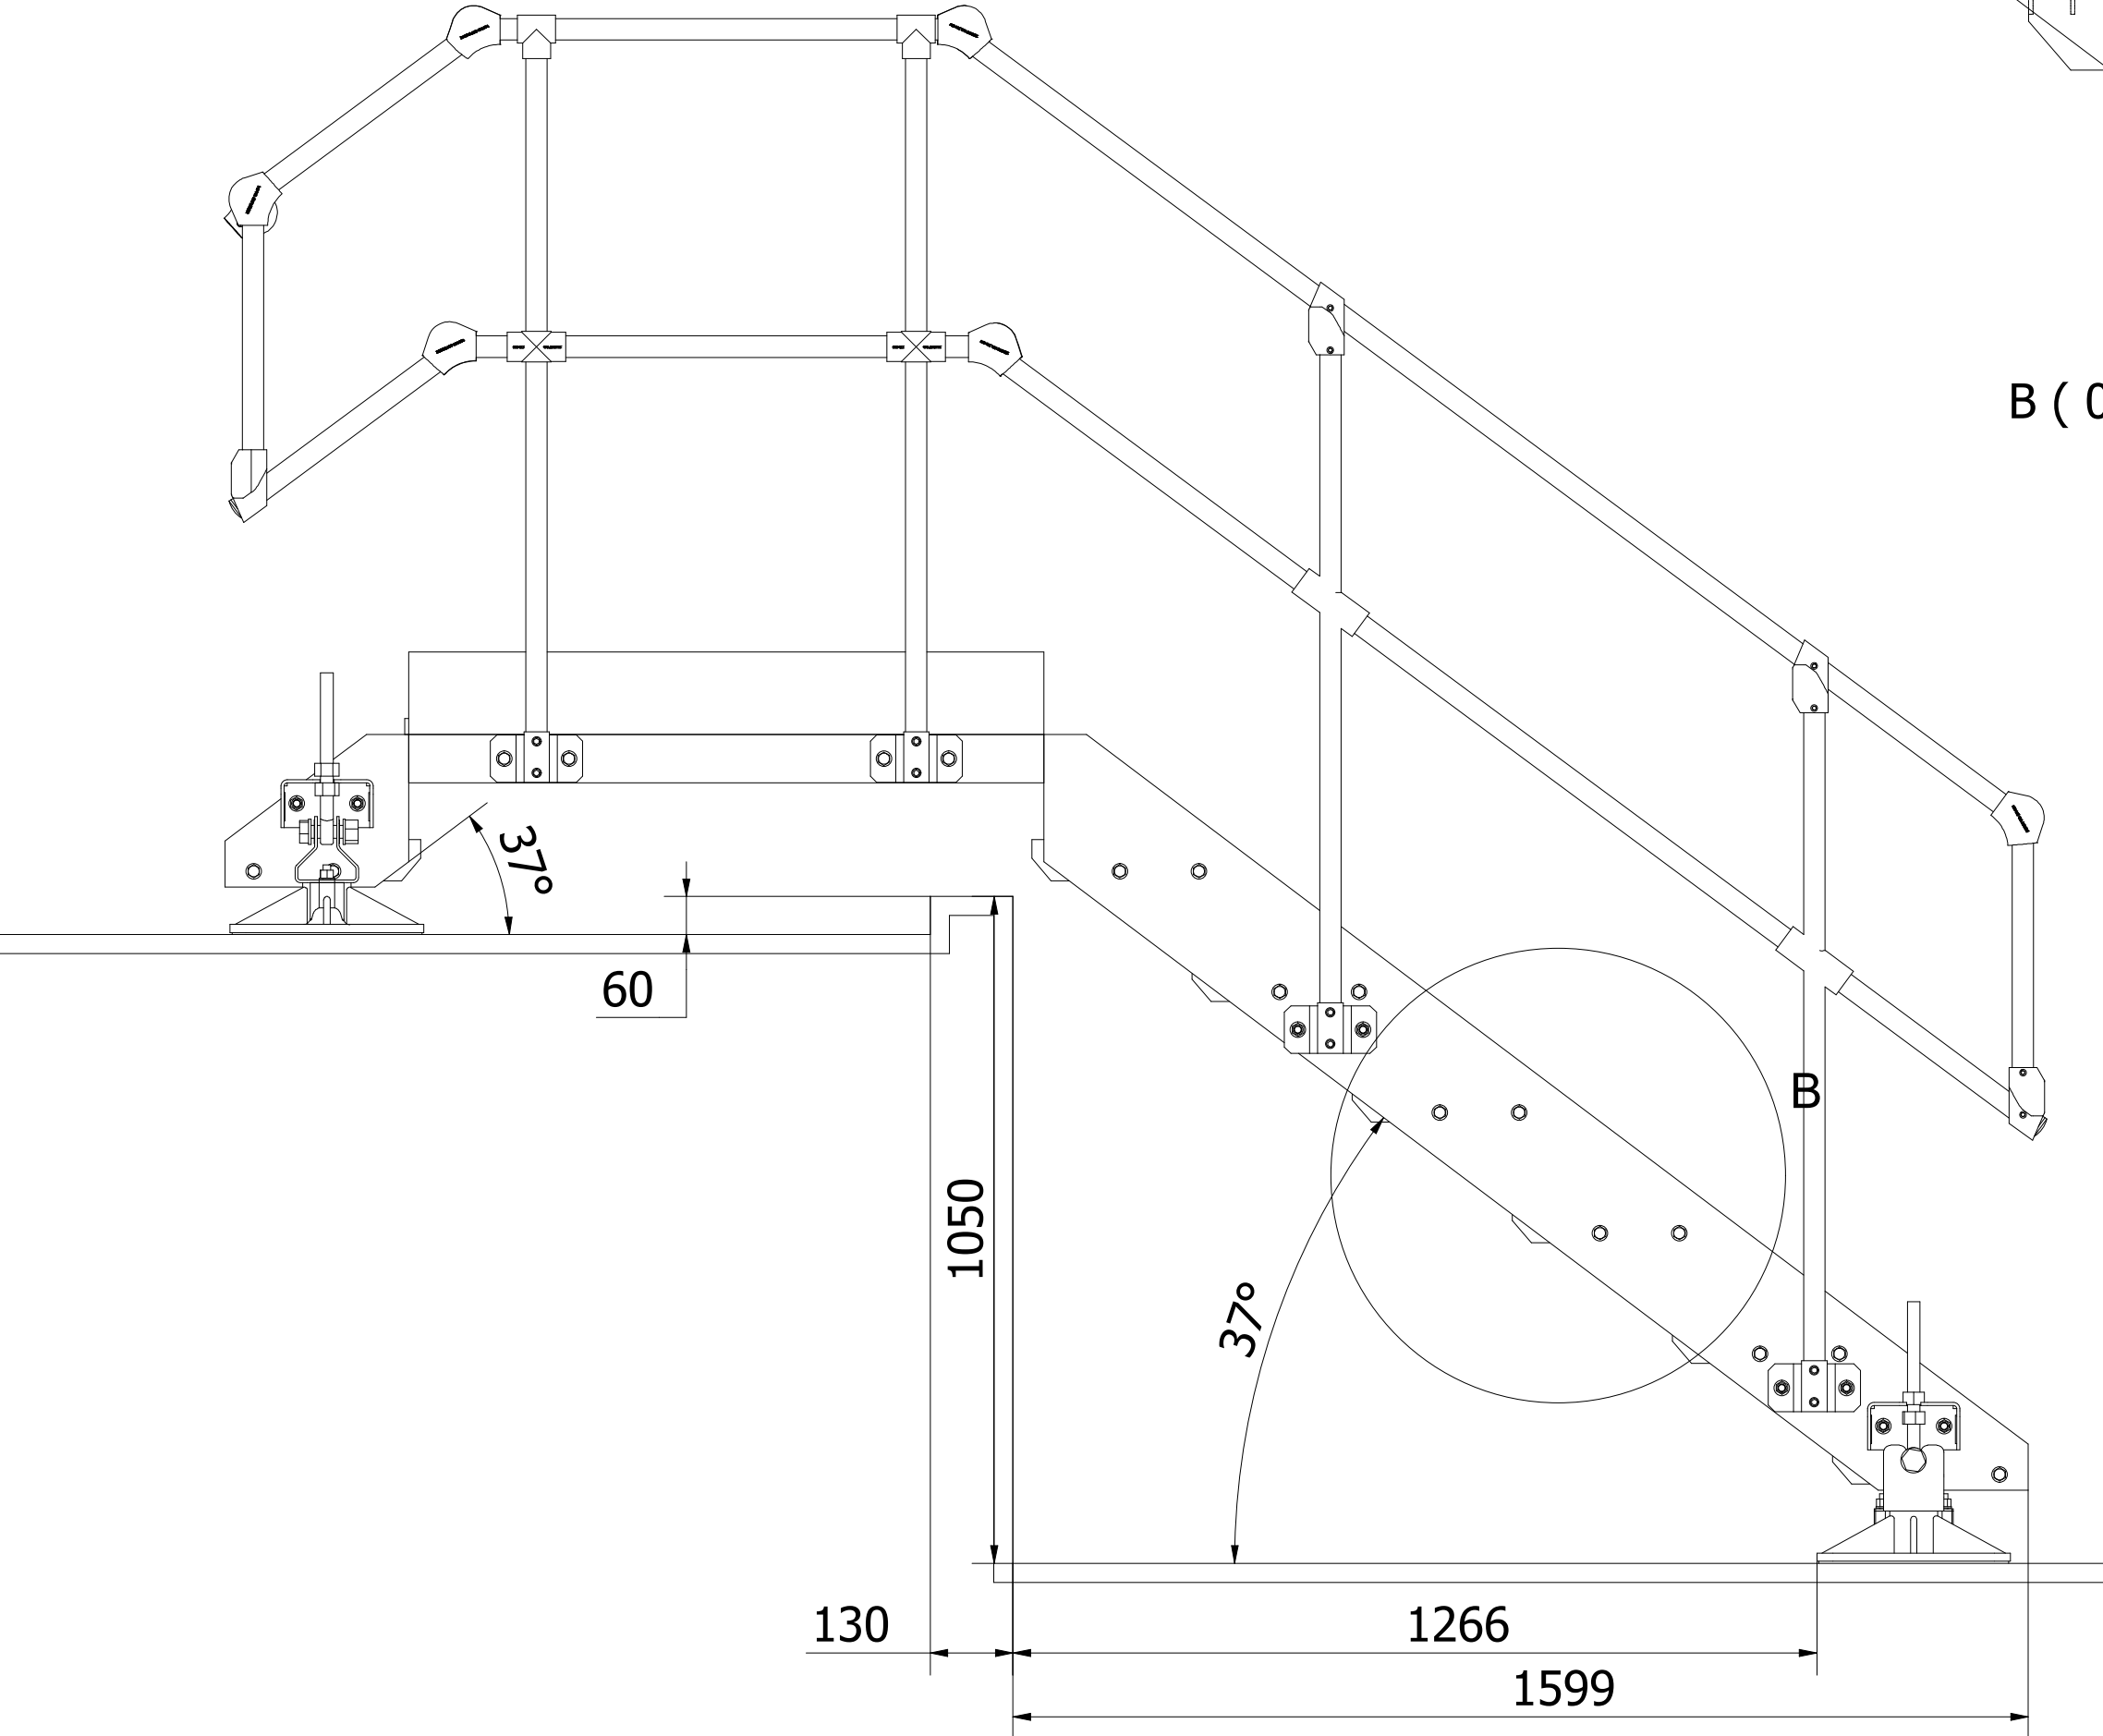

LEFT ELEVATION (1 : 11)

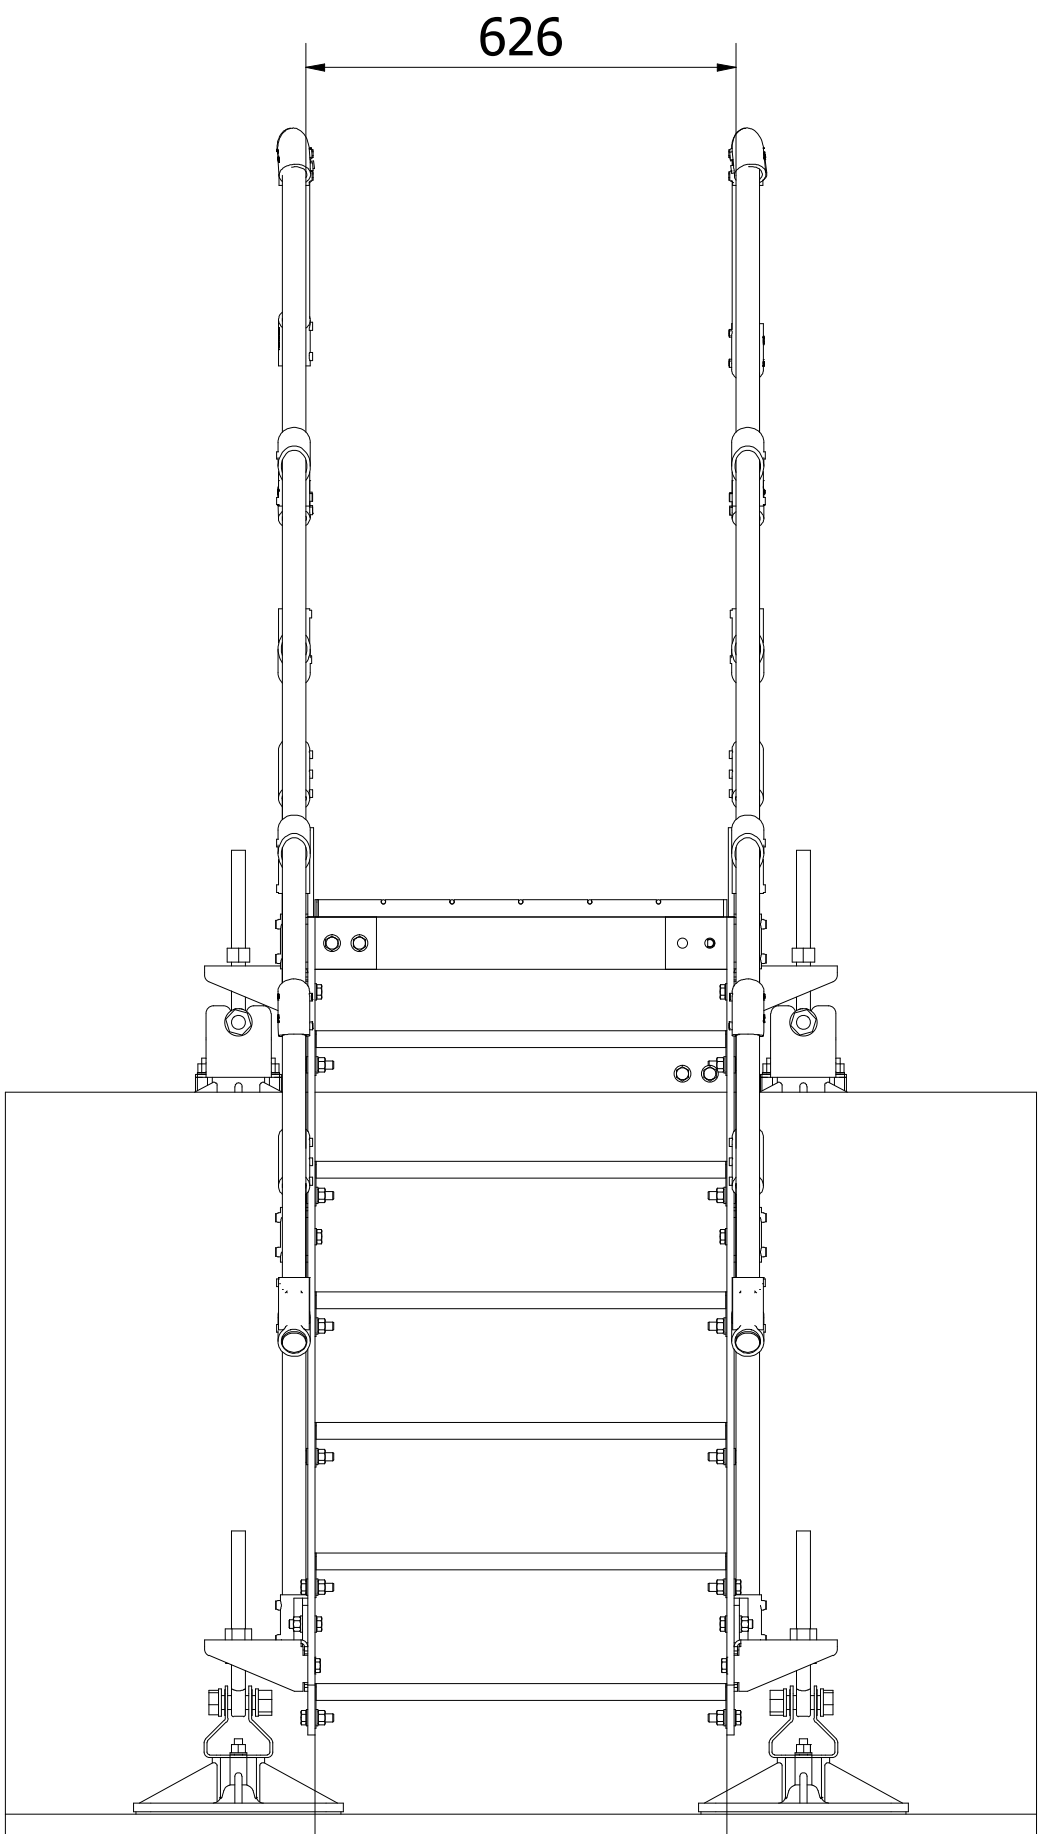

FRONT ELEVATION (1 : 11)

NOTES:

REVISION CHANGE:

Unless Otherwise Specified
Dimensions Are In
Millimetres

A3 SHEET	
DATE:	17/10/2025
SCALE:	1 : 11
DESIGNED:	JP
DRAWN:	JP
CHECKED:	
QUANTITY:	1
DRAWING NO:	003
SHEET NO:	1
REVISION:	
CLIENT:	

PROJECT:
18845 - CIVIC CENTRE

SHEET TITLE:
18845-03-003 - STEP UNIT 2 -
1050 x 60mm STEP UNIT

