




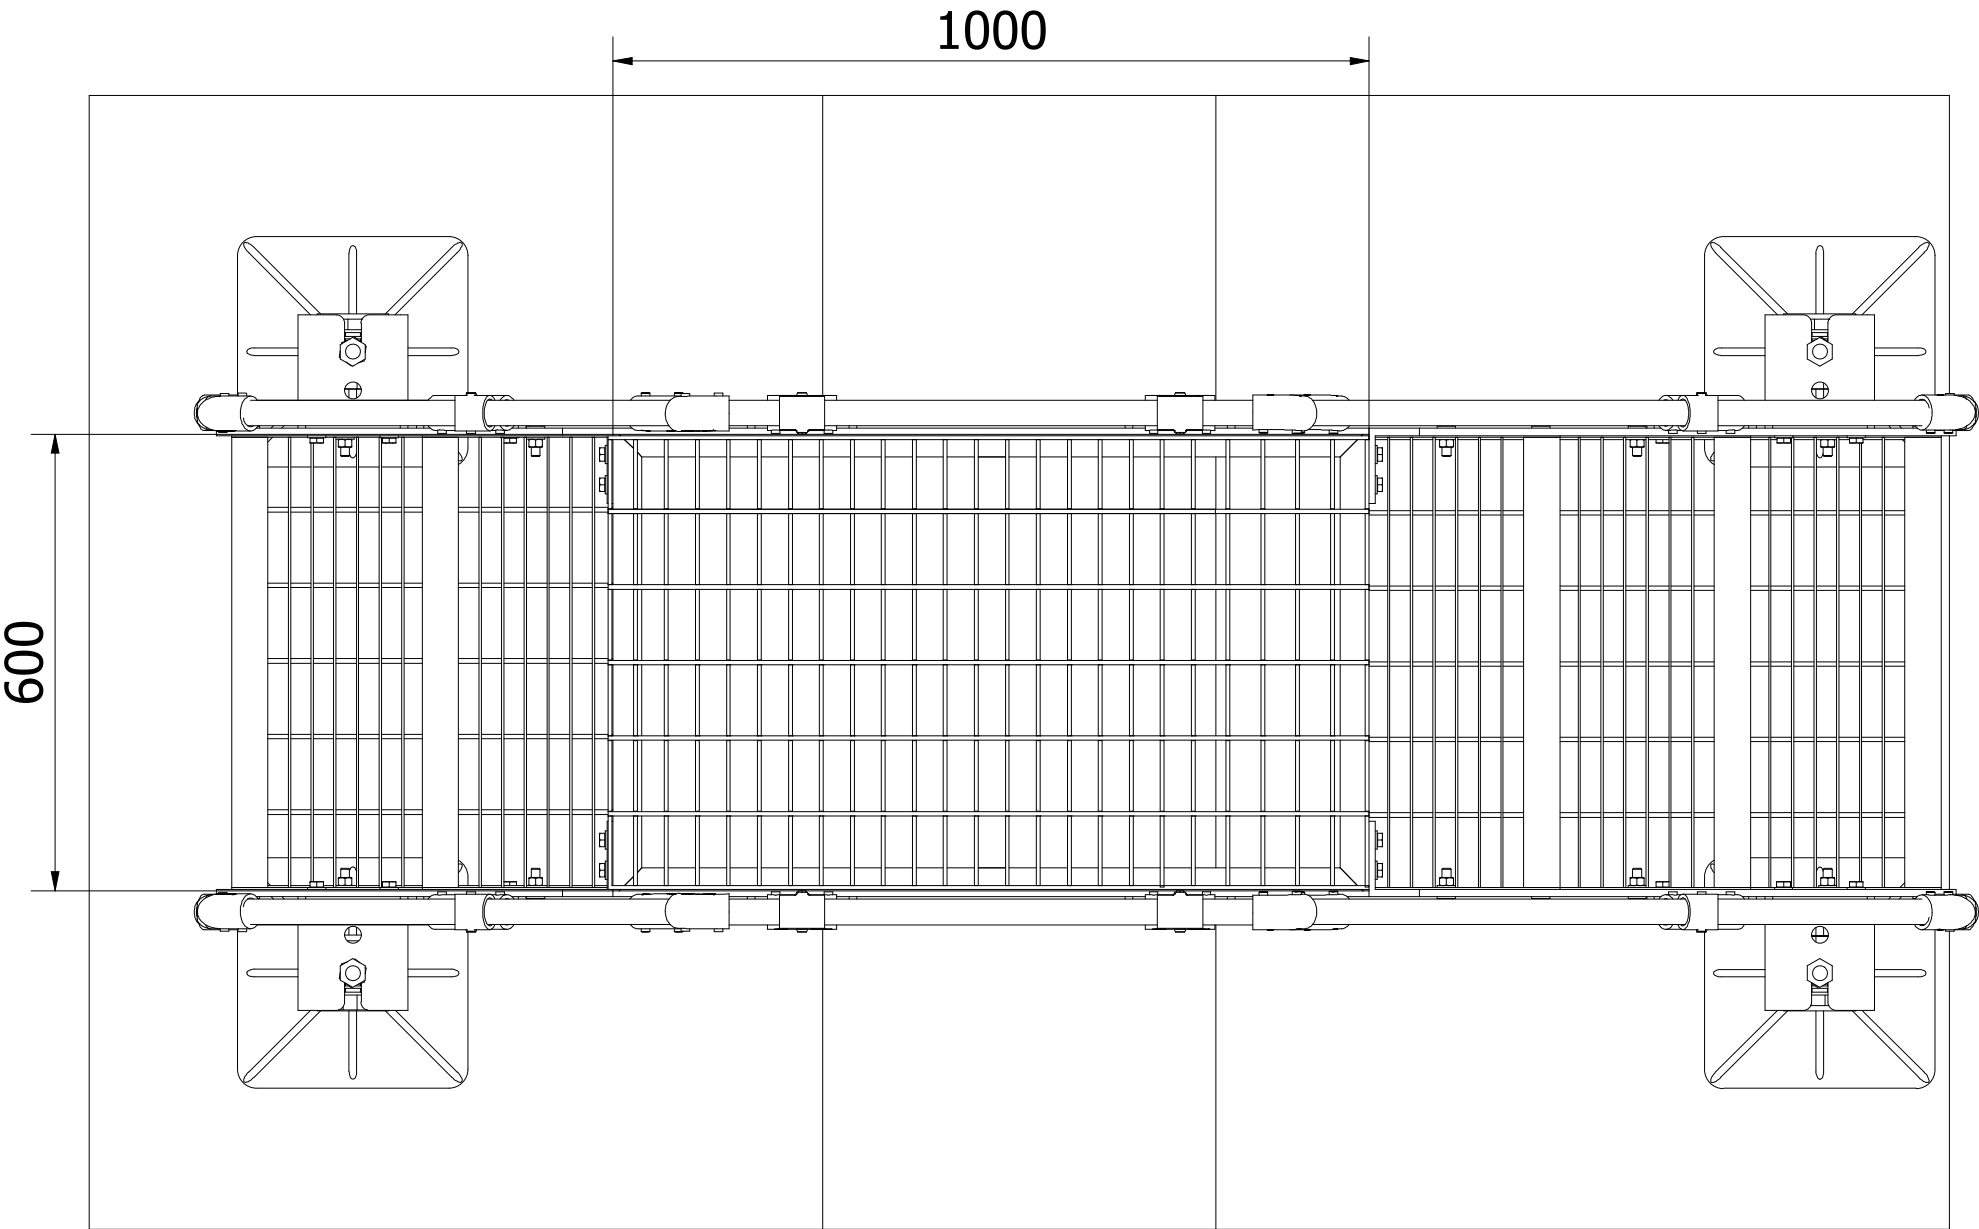


PLAN (1 : 10)

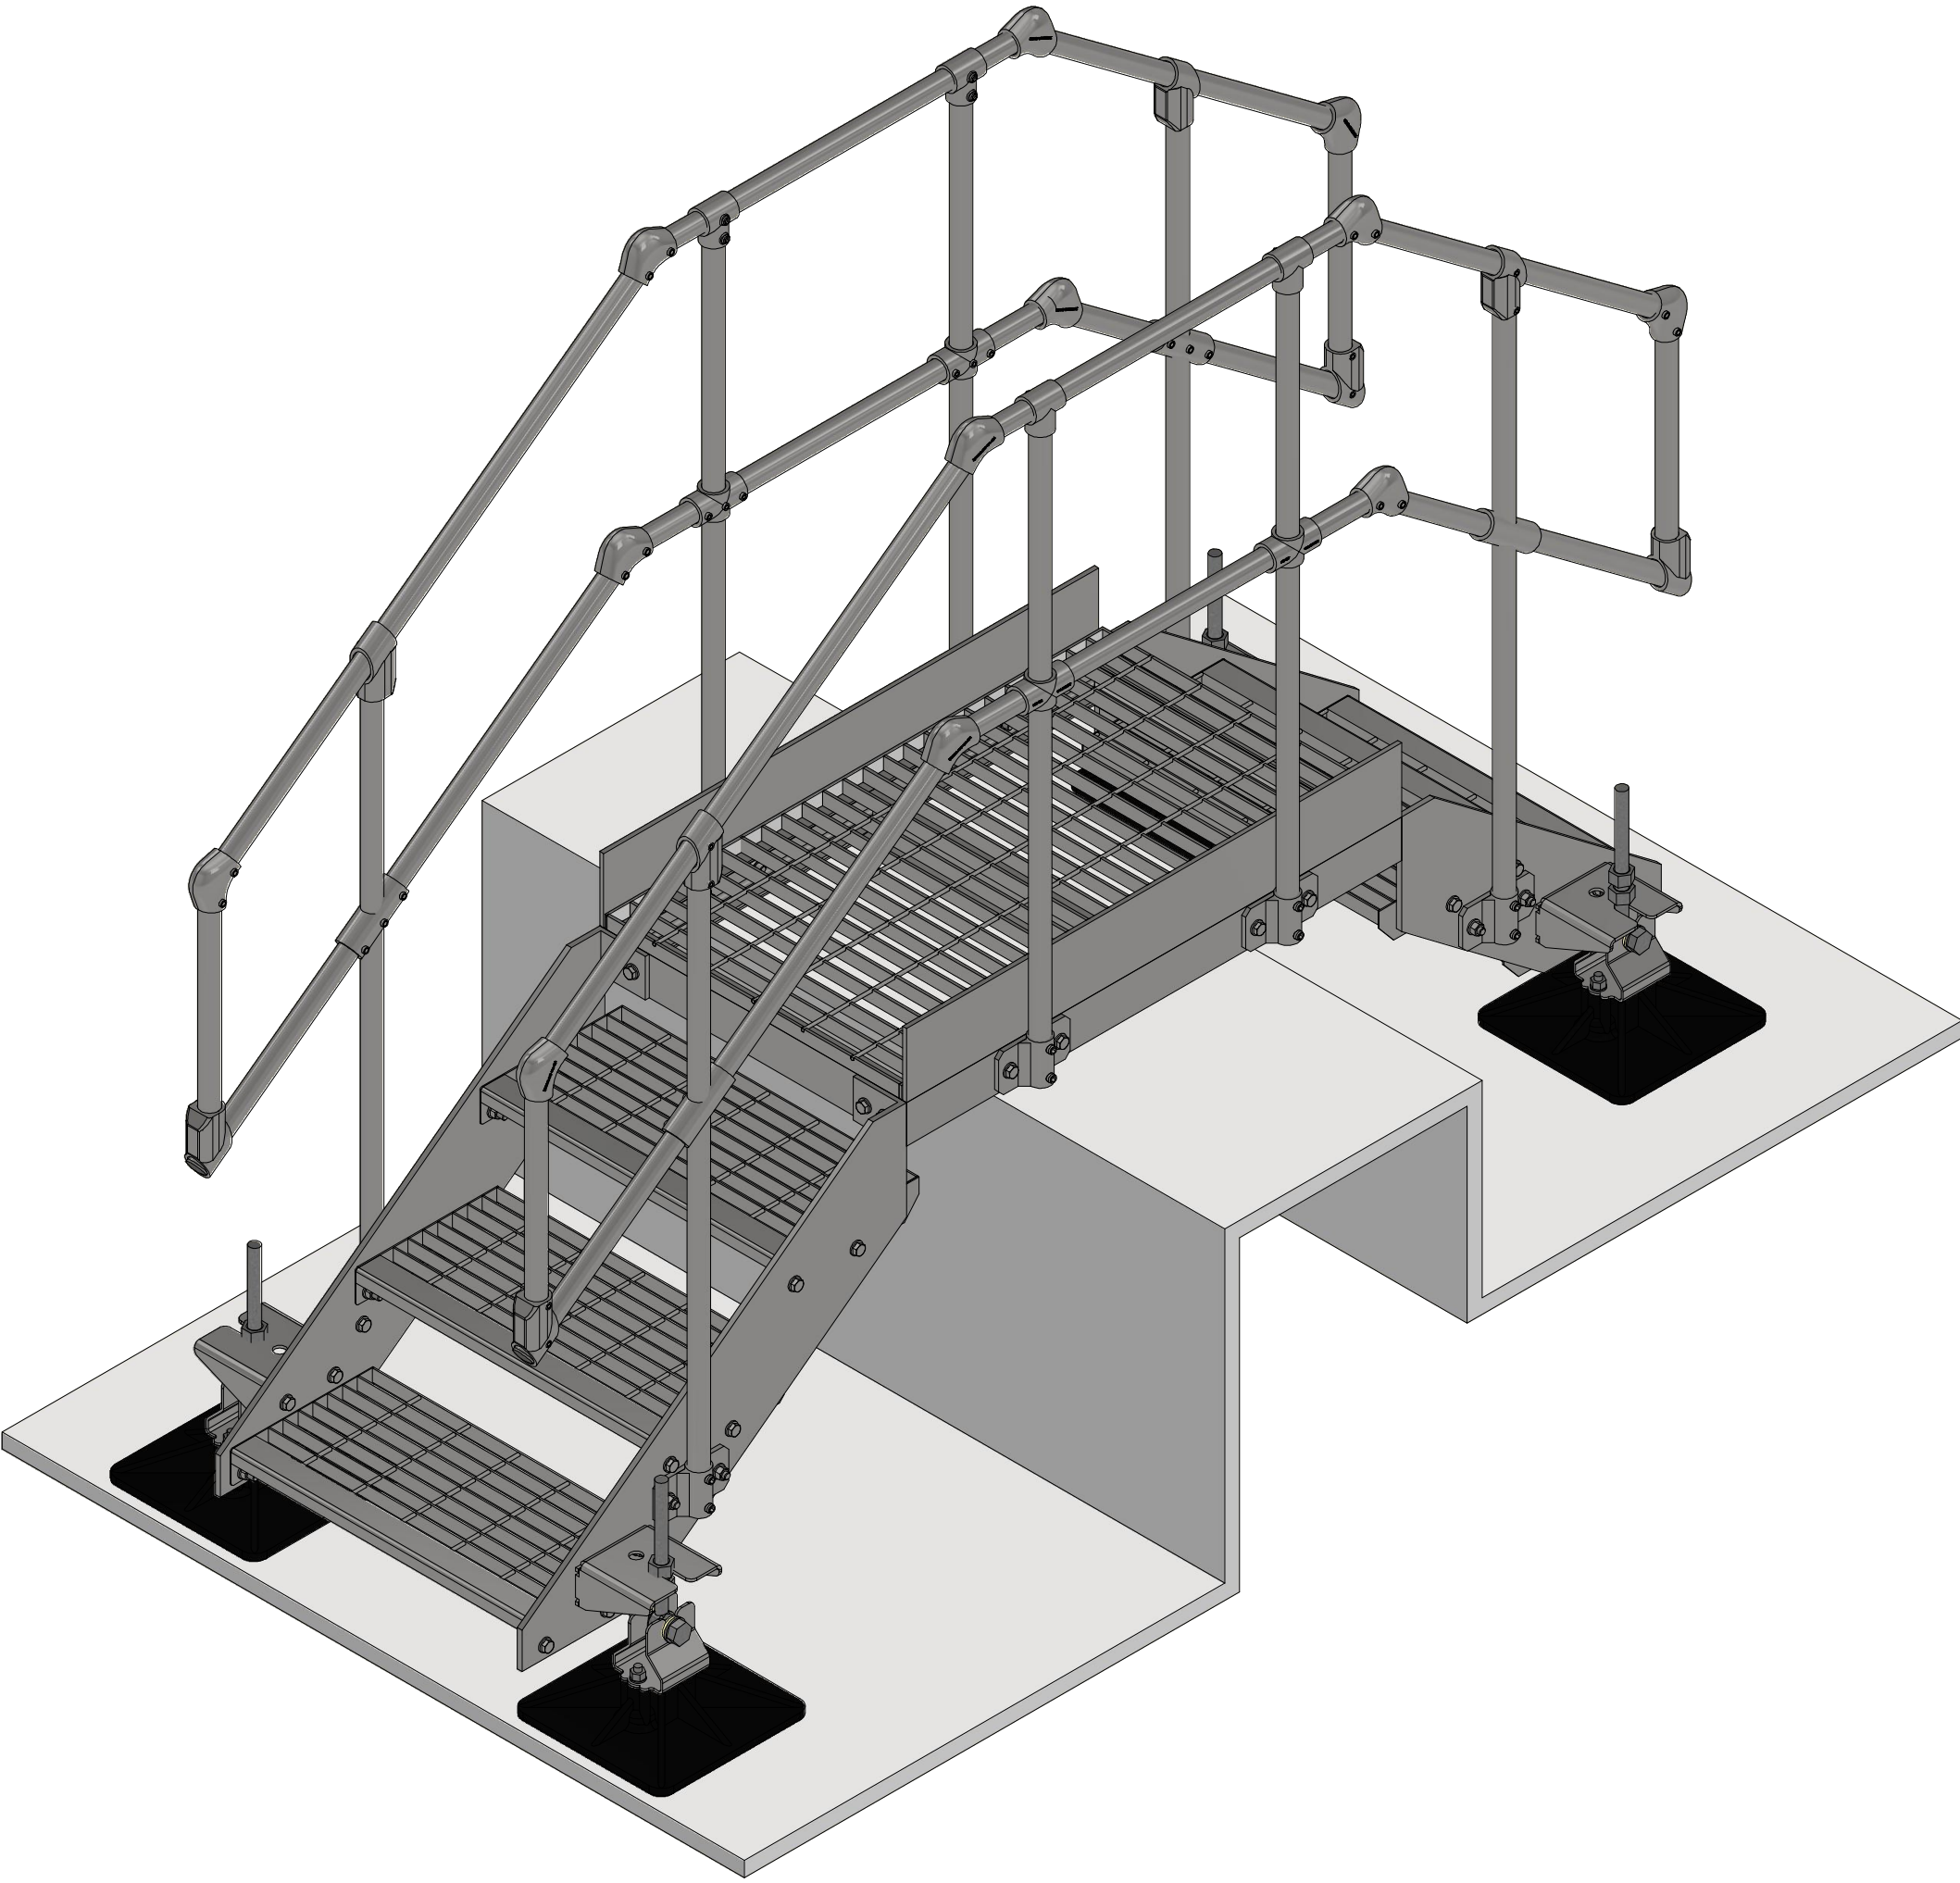


ISOMETRIC (1 : 10)

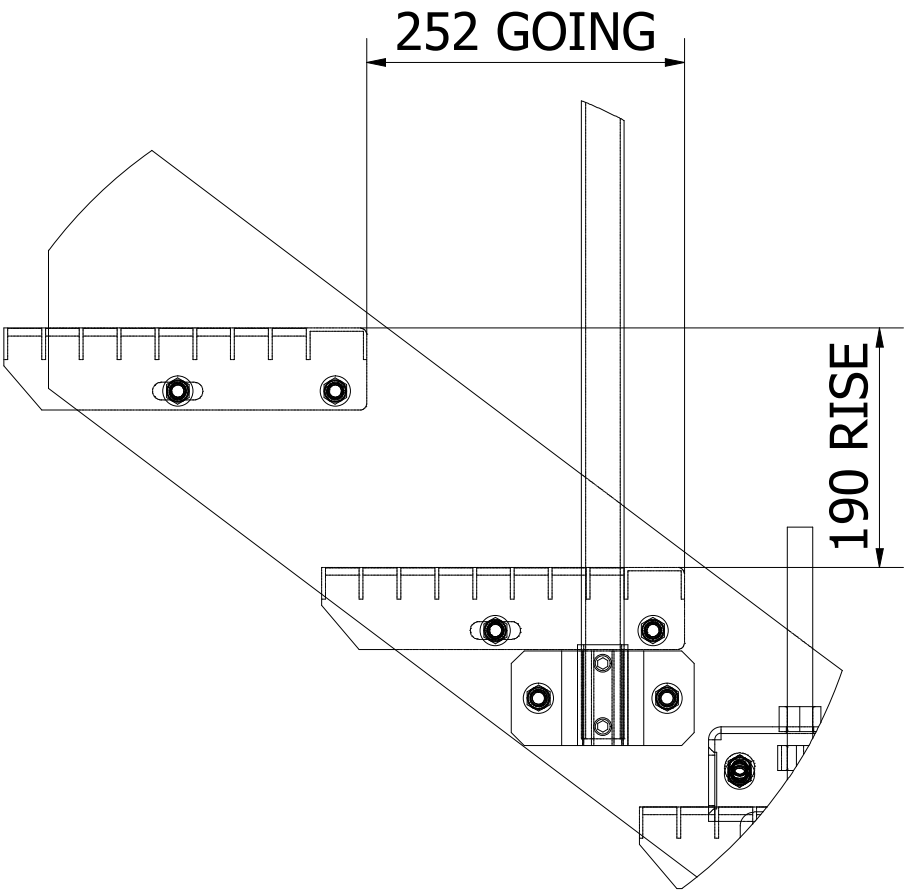

B (1 : 6)

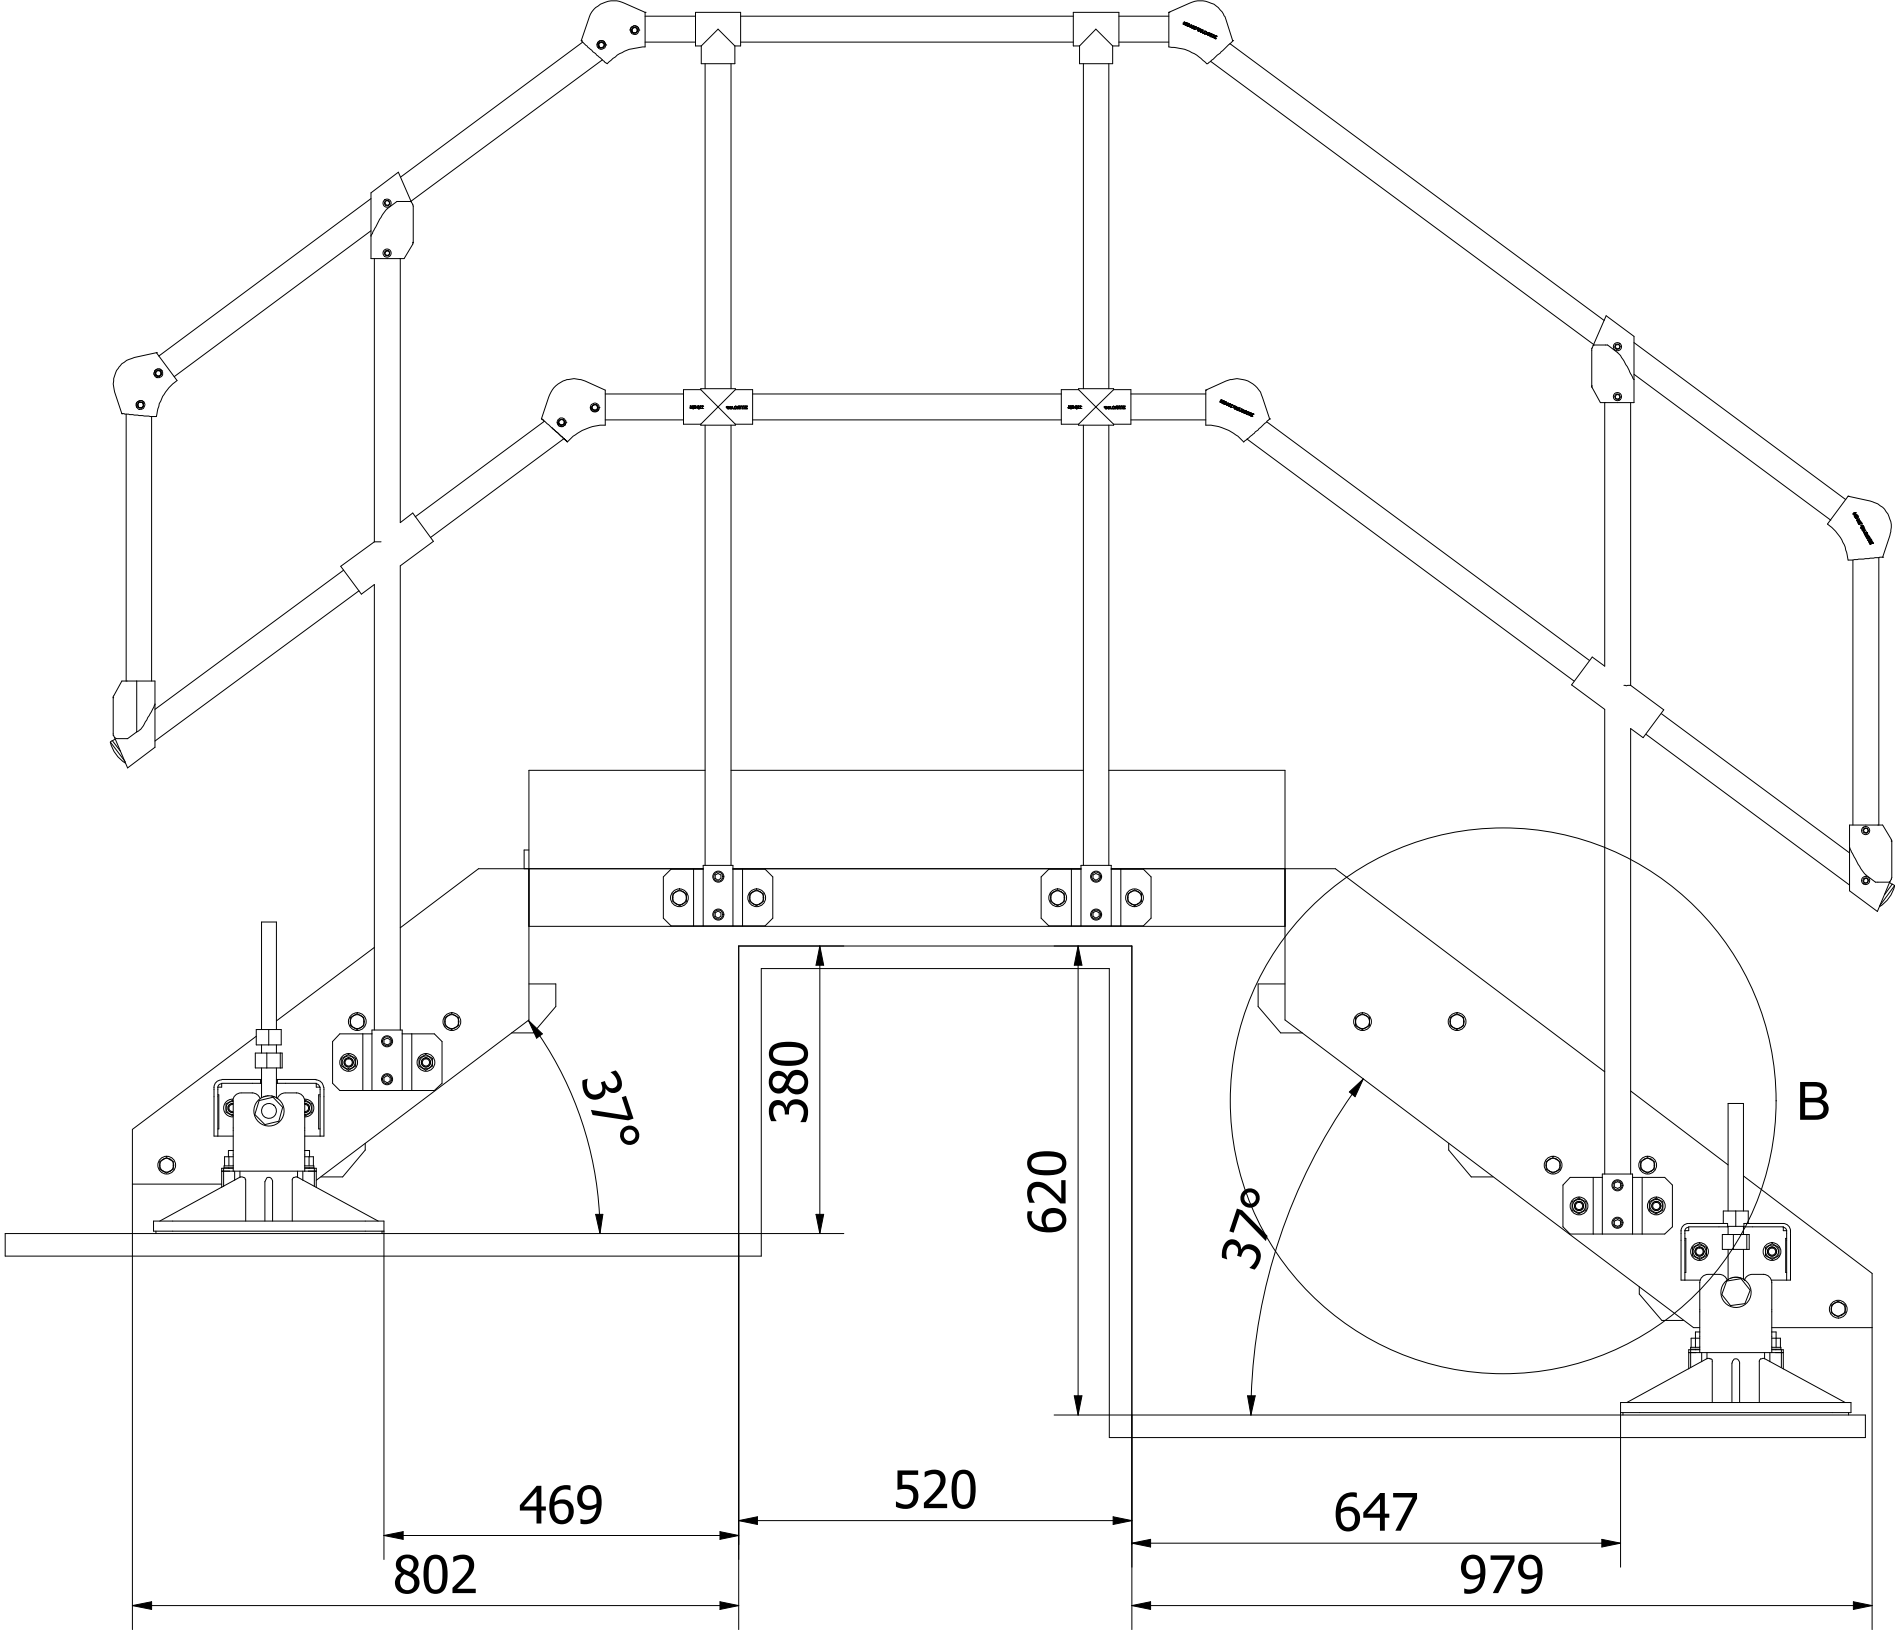

LEFT ELEVATION (1 : 10)

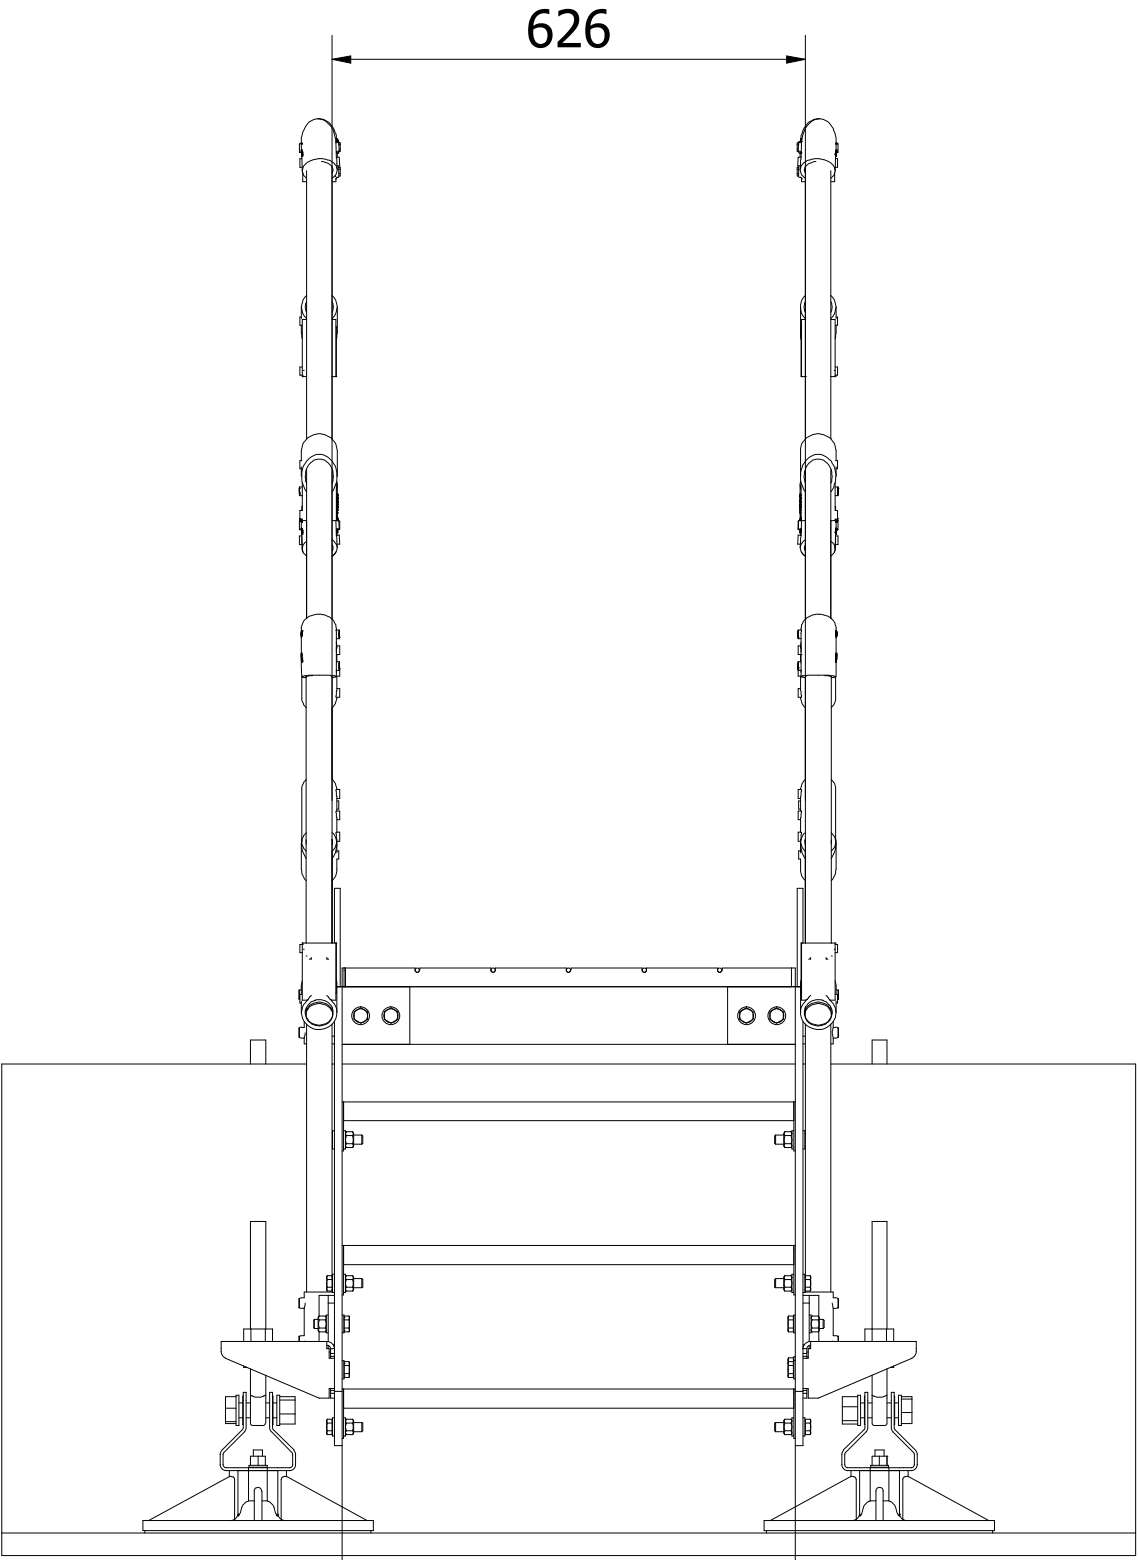

FRONT ELEVATION (1 : 10)

NOTES:

REVISION CHANGE:

Unless Otherwise Specified Dimensions Are In Millimetres	
A3 SHEET	
DATE:	15/10/2025
SCALE:	1 : 10
DESIGNED:	JP
DRAWN:	JP
CHECKED:	
QUANTITY:	1
DRAWING NO:	009
SHEET NO:	1
REVISION:	
CLIENT:	

PROJECT:	18845 - CIVIC CENTRE
----------	----------------------

SHEET TITLE:	18845-09-009 - STEP UNIT 5 - 620 X 380mm STEP UNIT
--------------	--

