




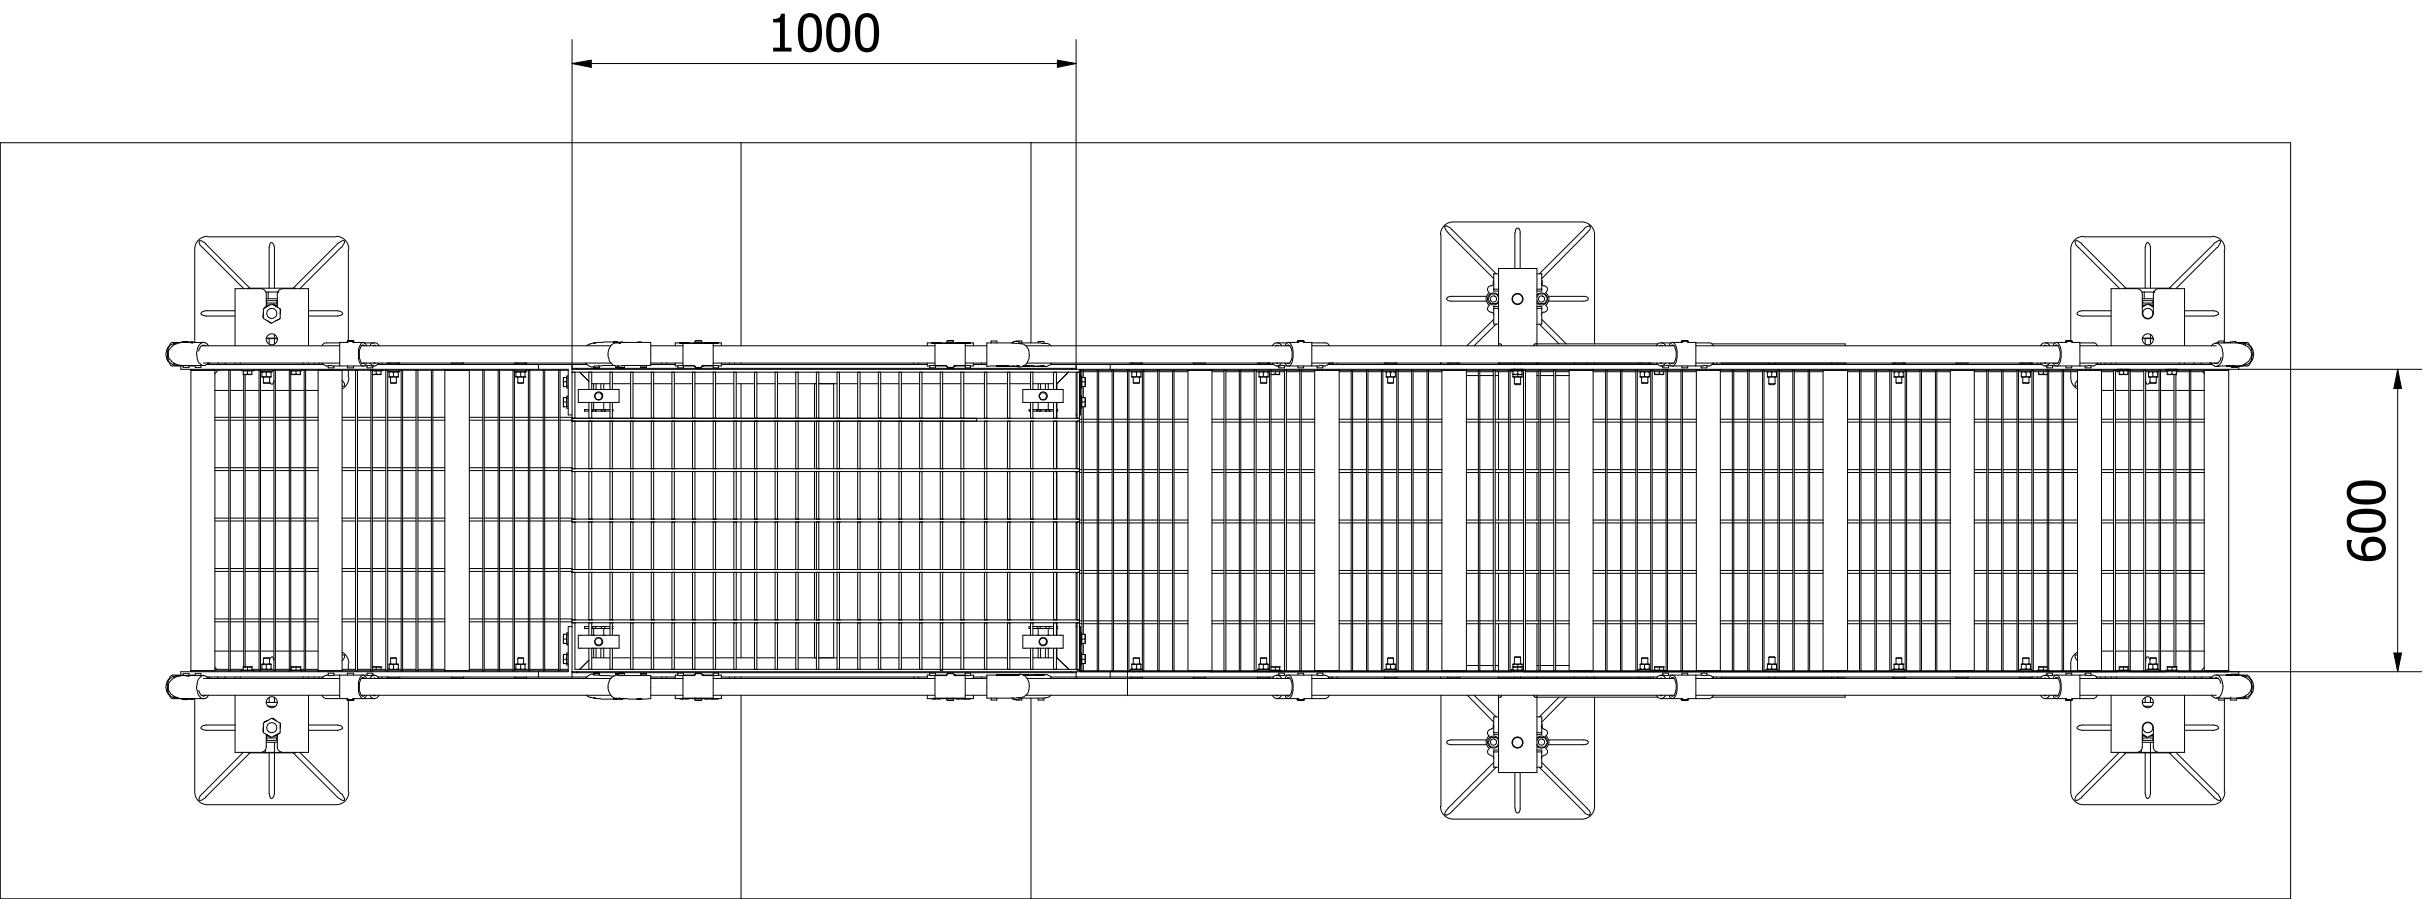


PLAN (1 : 15)

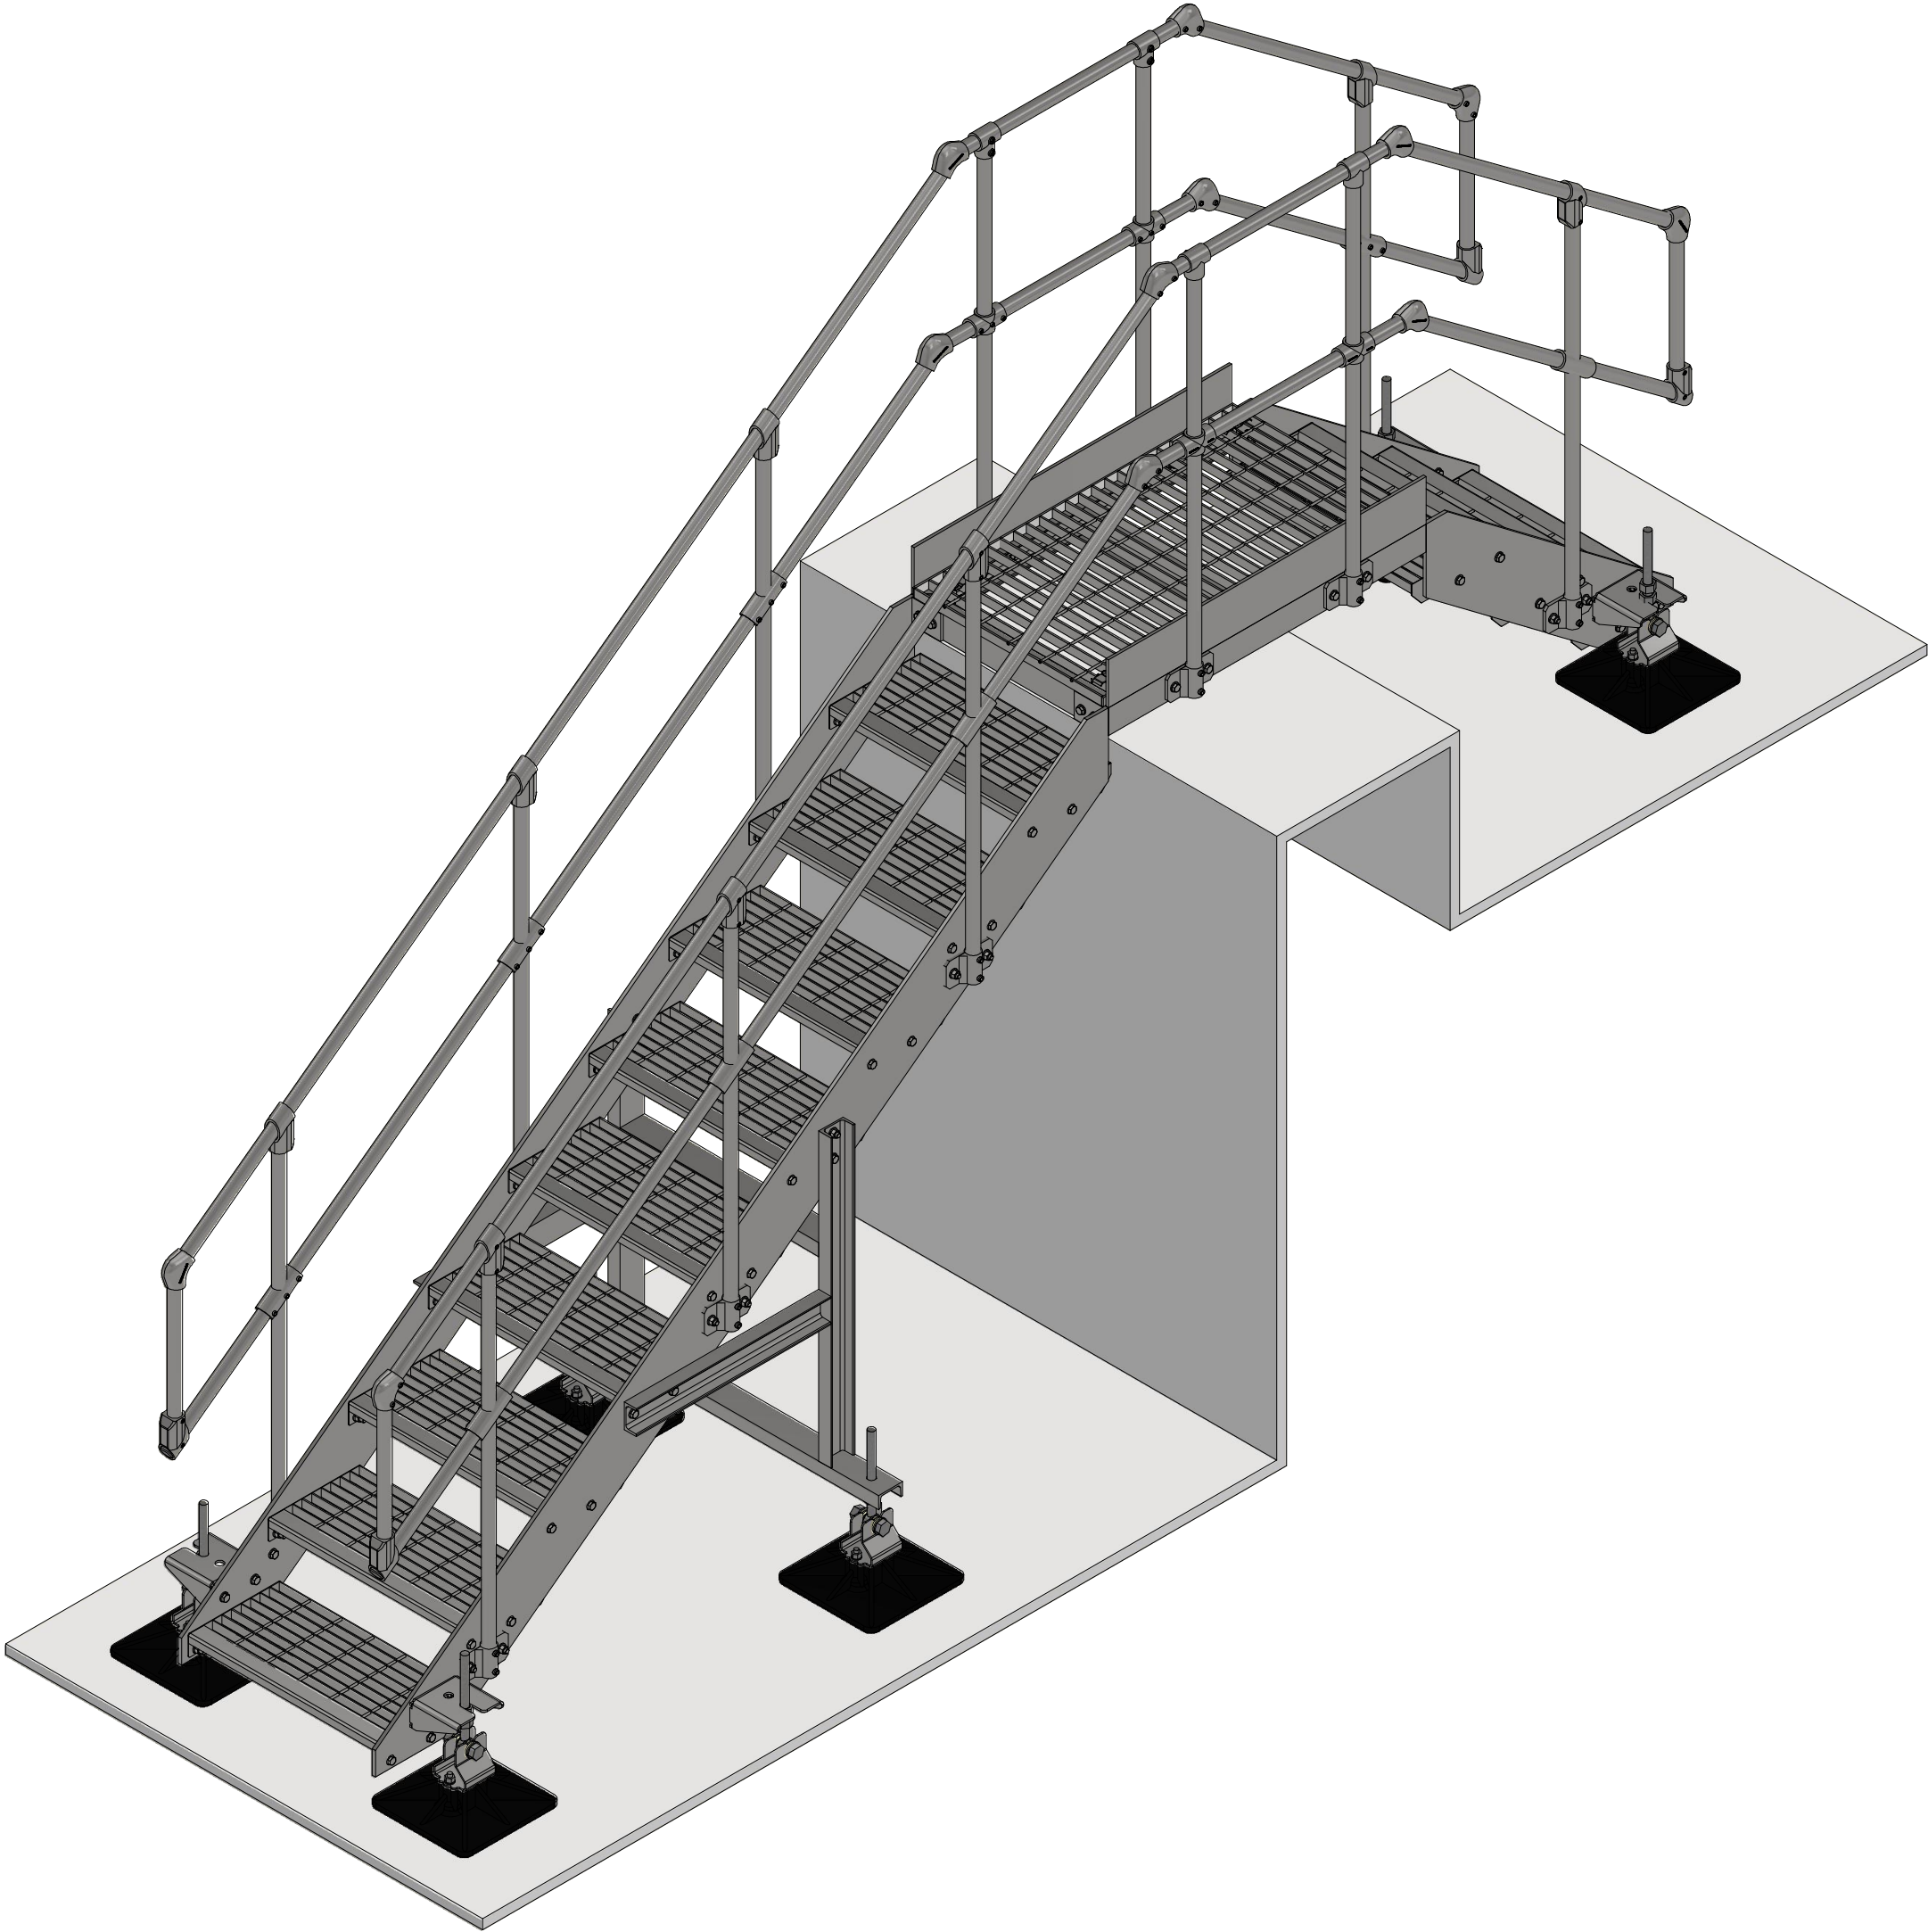


ISOMETRIC (1 : 15)

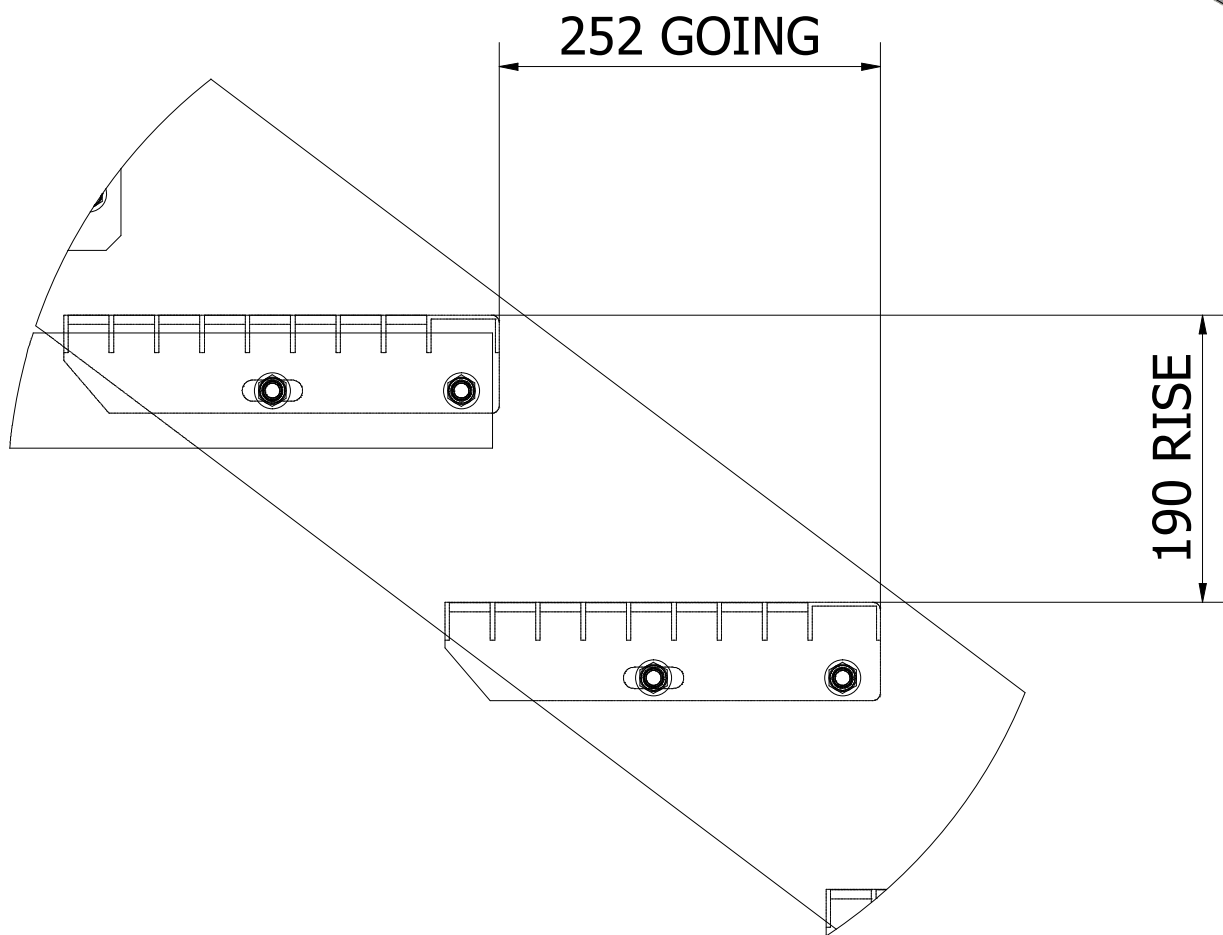

B (0.2 : 1)

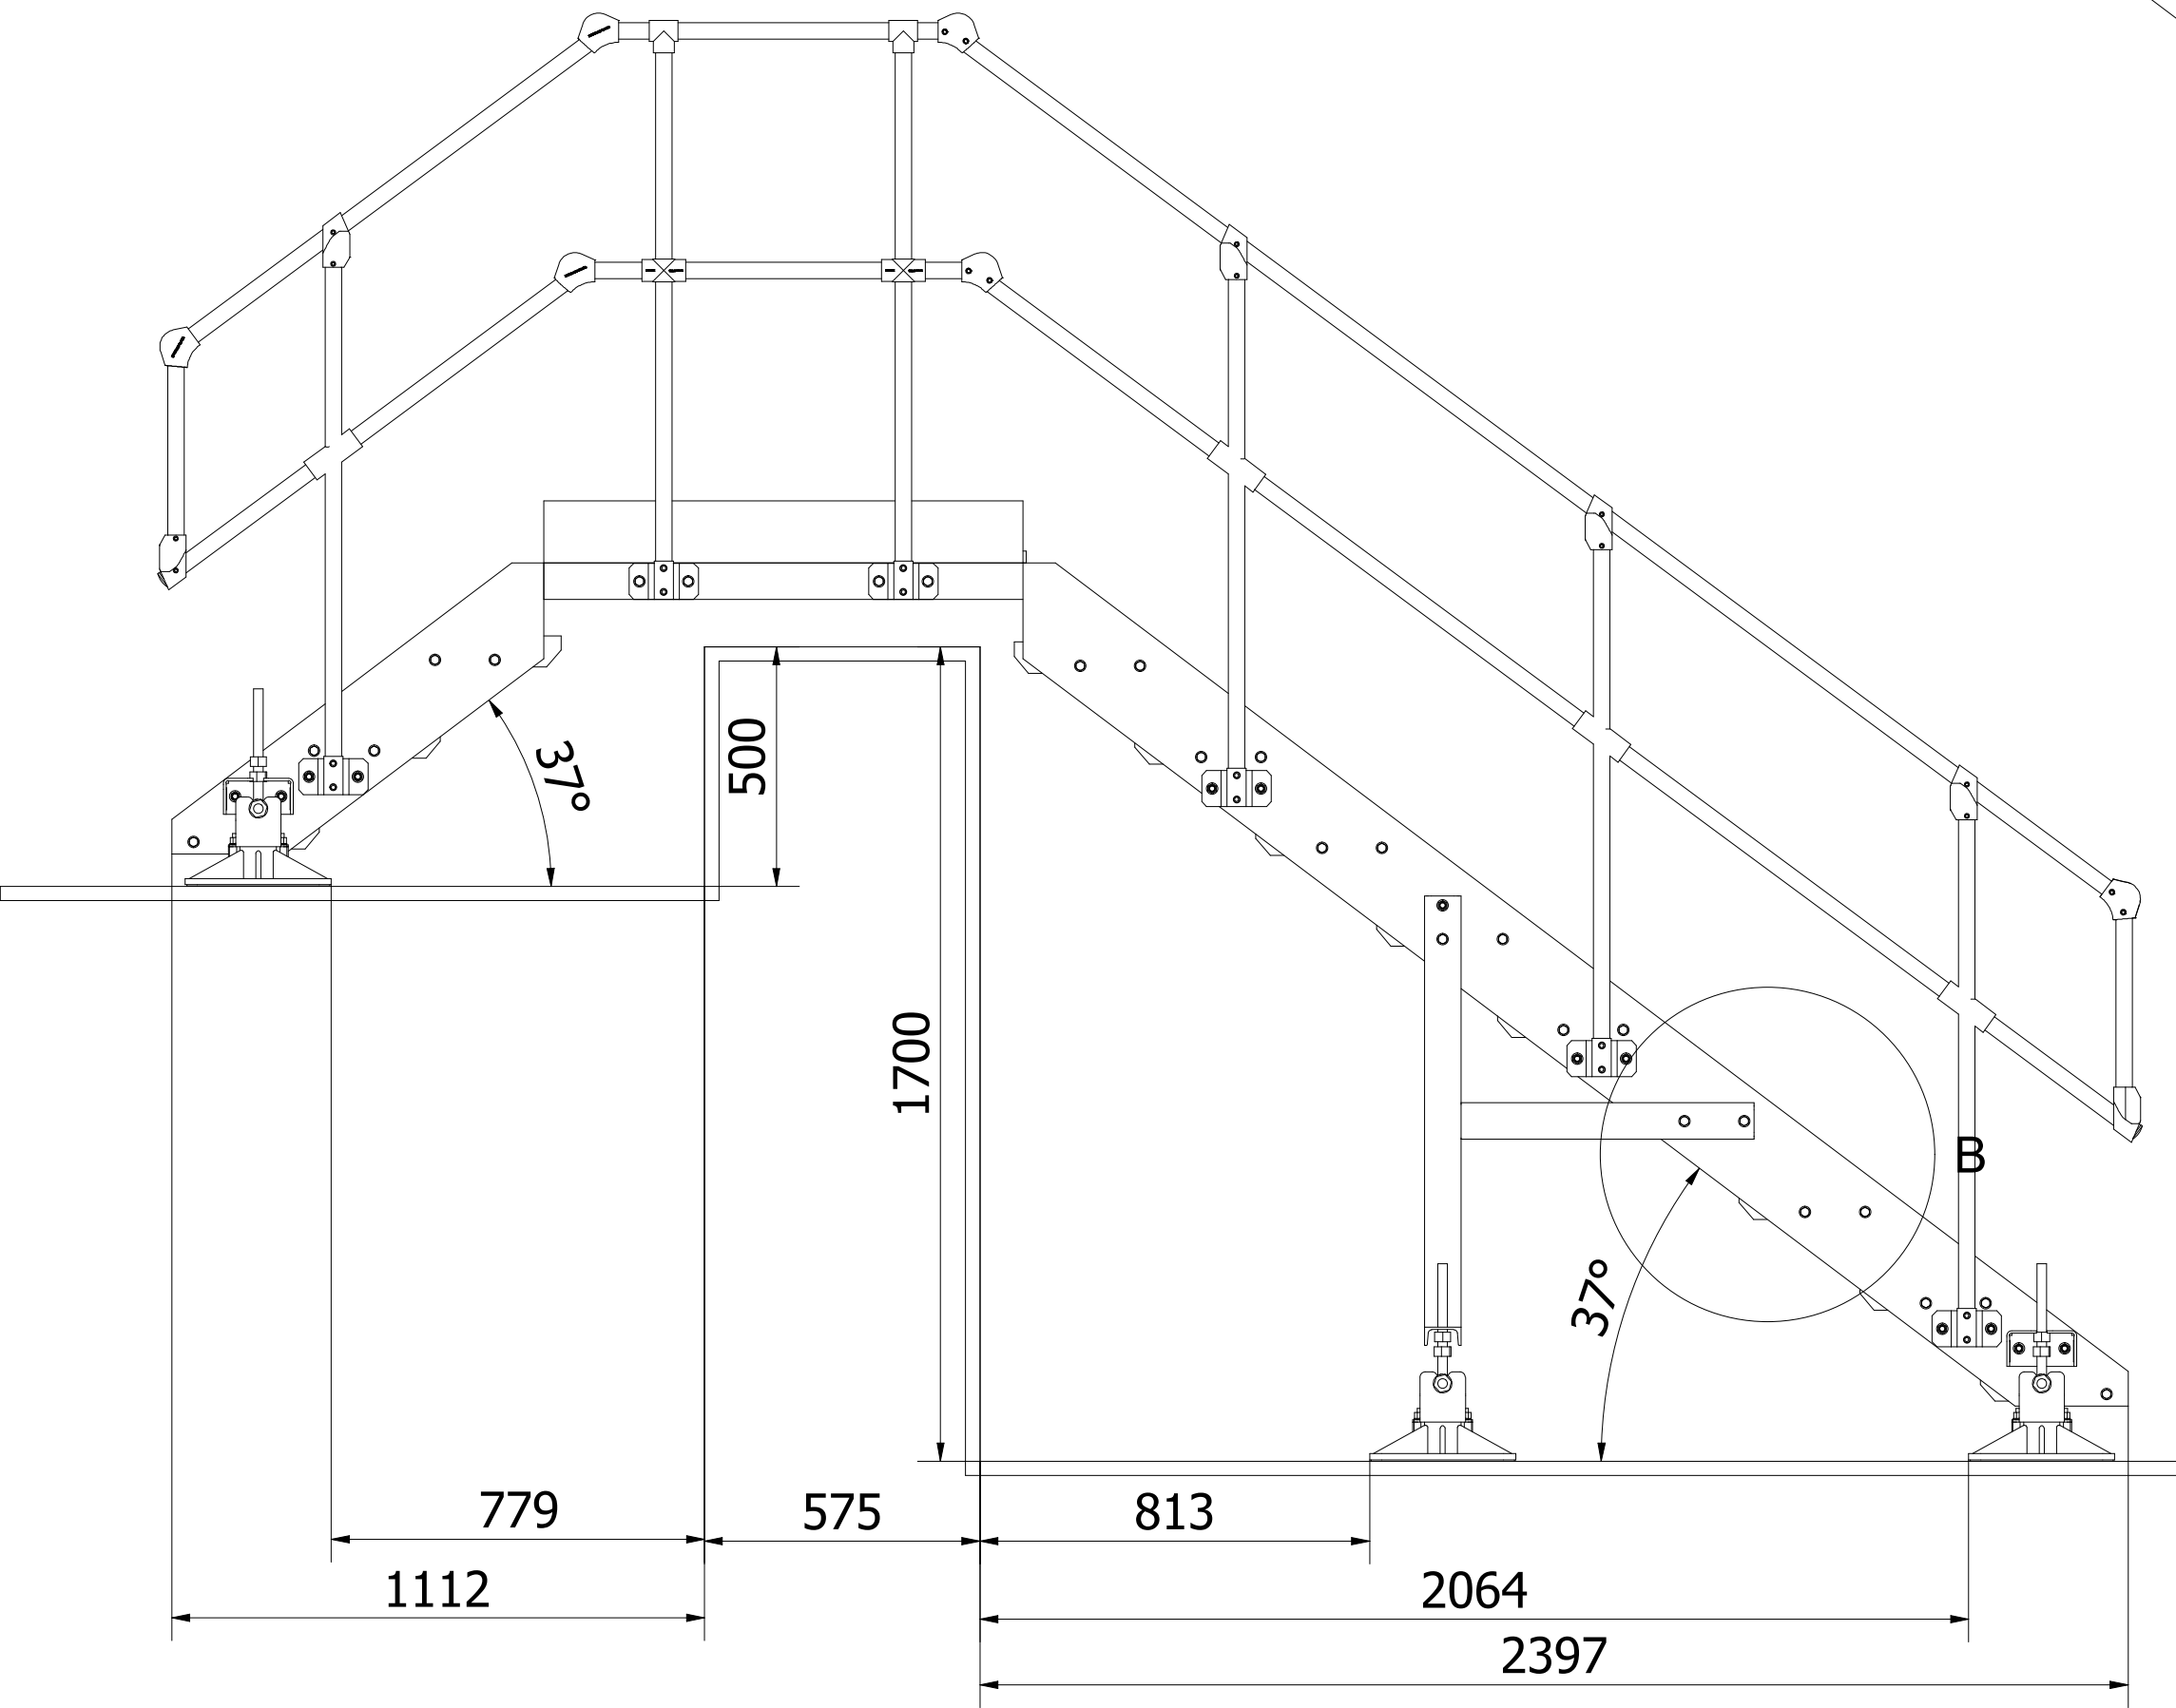

LEFT ELEVATION (1 : 15)

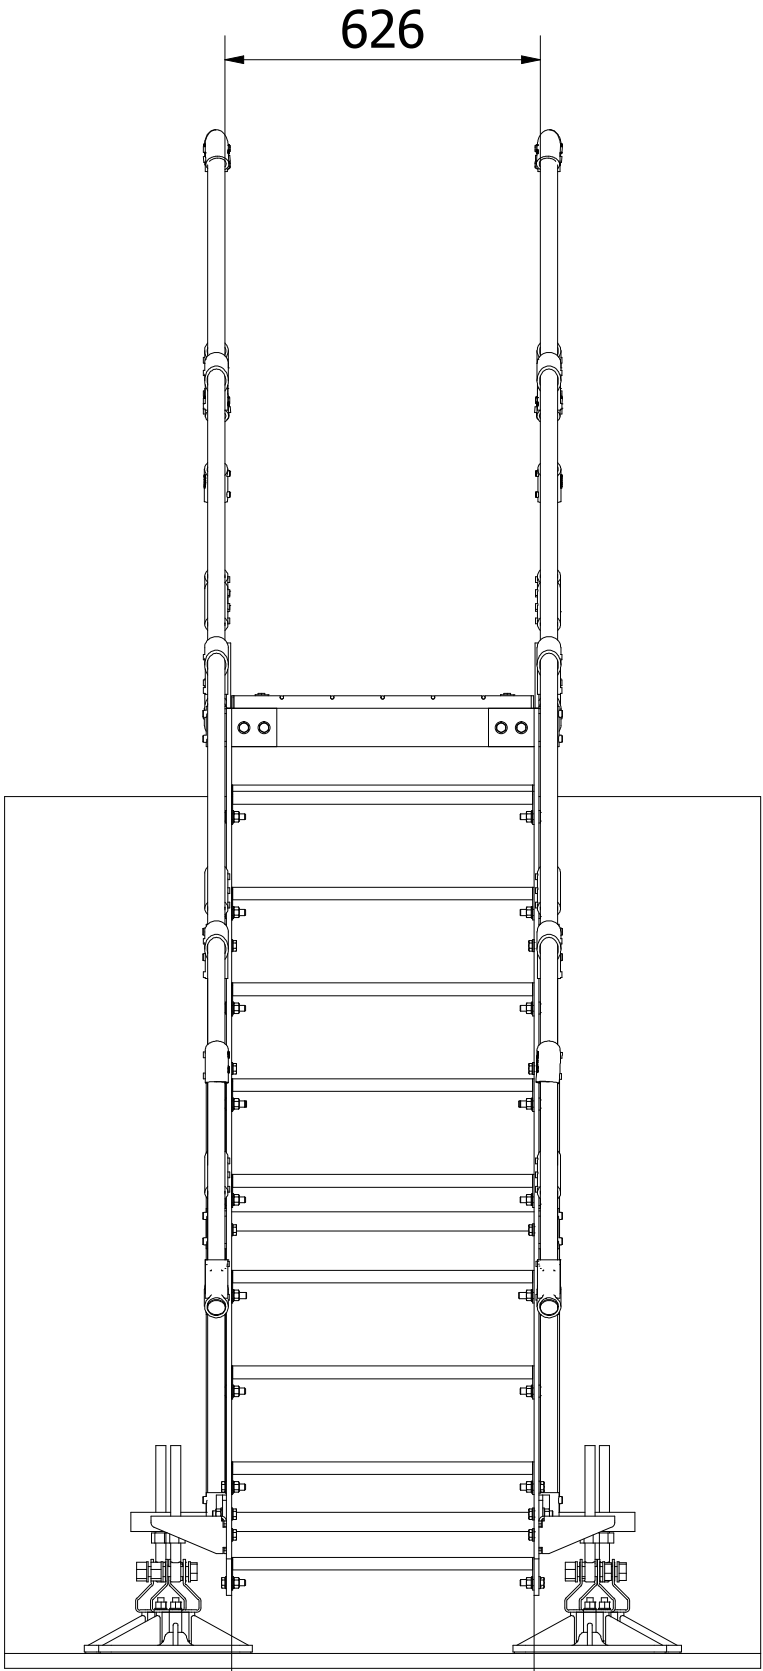

FRONT ELEVATION (1 : 15)

NOTES:

REVISION CHANGE:

Unless Otherwise Specified Dimensions Are In Millimetres	
A3 SHEET	
DATE:	15/10/2025
SCALE:	1 : 15
DESIGNED:	JP
DRAWN:	JP
CHECKED:	
QUANTITY:	1
DRAWING NO:	012
SHEET NO:	1
REVISION:	
CLIENT:	

PROJECT:
18845 - CIVIC CENTRE

SHEET TITLE:
18845-12-012 - STEP UNIT 8 - 1700 x 500mm STEP UNIT

