


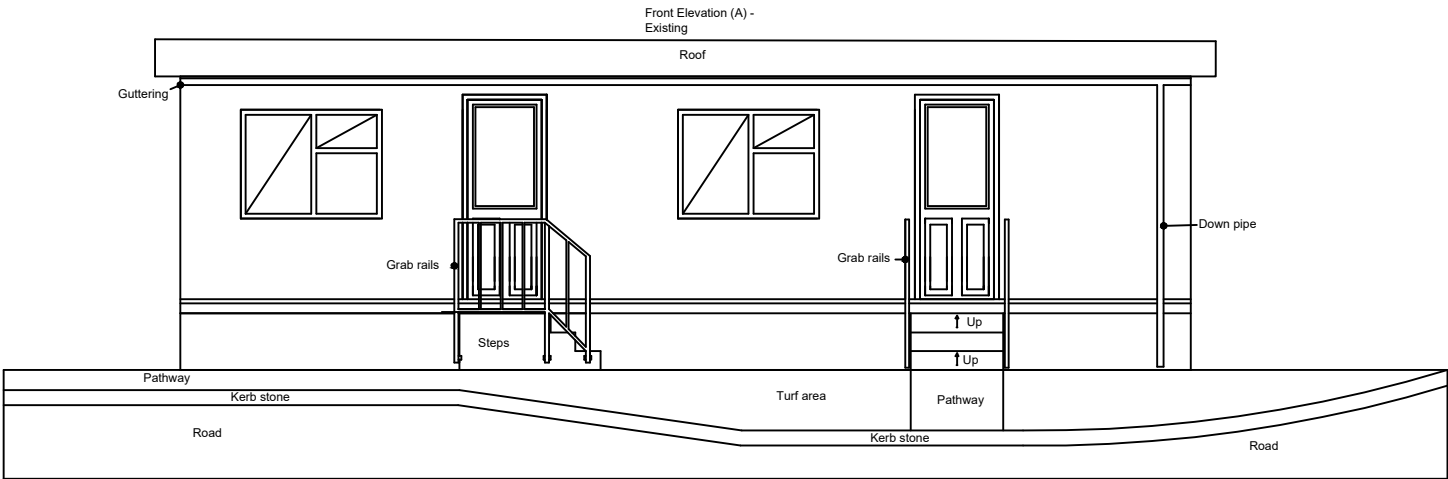

Owner: Mr & Mrs Carey	Drawing Title: Front Elevation (A) - Existing			Notes:			
Address: 150A Lighthouse Park Estate, Newport	job no.		Drawing no.				
	Scale		Date		Drawn		
	1:75		20/06/25		KH		