


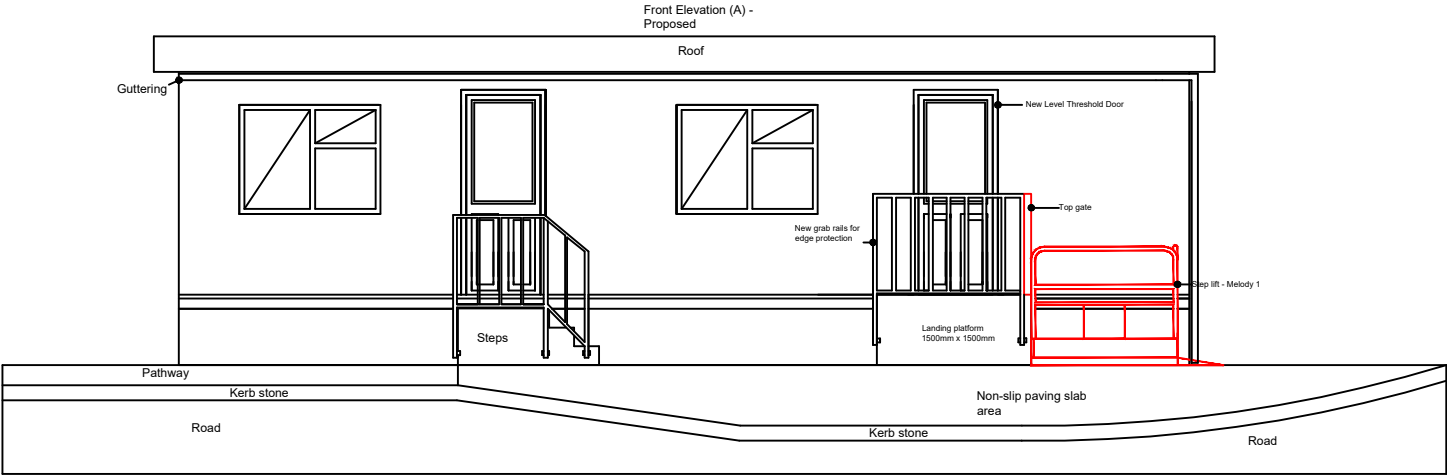

Owner: Mr & Mrs Carey	Drawing Title: Front Elevation (A) - Proposal			Notes:					
Address: 150A Lighthouse Park Estate, Newport	job no.		Drawing no.						
	Scale		Date				Drawn		
	1:75		20/06/25		KH				