




1 Existing First and Roof Plans
Scale: 1:100

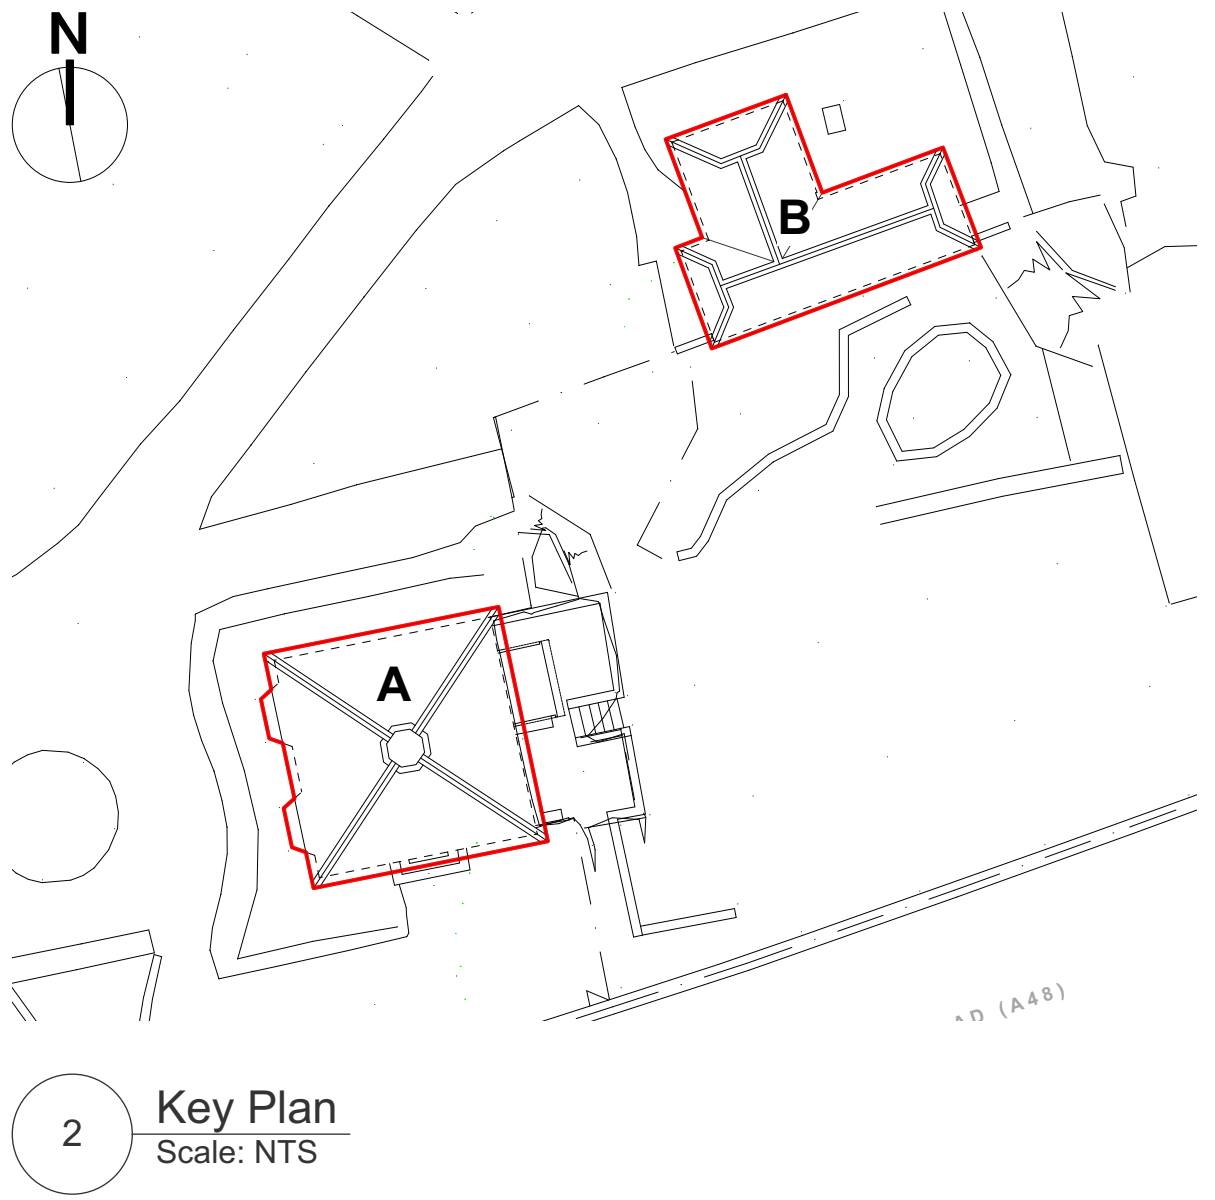

2 Key Plan
Scale: NTS

Notes:

Responsibility is not accepted for errors made by others scaling from this drawing.

All construction information should be taken from figured dimensions only. Dimensions are in millimetres unless otherwise stated.

All dimensions and conditions are to be checked on site prior to preparing drawings or commencing any work.

Any variations or supplementary drawings are to be approved by The Architect.

NO.	DATE	REVISION	BY
CLIENT			
Newport City Council			
PROJECT	Proposed Cafe, Tredegar Park, Newport		
DRAWING TITLE	EXISTING FIRST AND ROOF PLANS		
DRAWN/CHECKED	SCALE	DATE	DRAWING NO.
TR	1:100@A1 1:200@A3	23/06/24	4121
DO NOT SCALE FOR CONSTRUCTION PURPOSES - ALL DIMENSIONS TO BE CHECKED ON SITE - NOTIFY ARCHITECT OF ALL DISCREPANCIES - THIS DRAWING IS COPYRIGHT			REV.
			EX_016

DAVIES
SUTTON
ARCHITECTS

4th Floor • 14 Museum Place
City Centre • Cardiff • CF10 3BH
Tel: 029 2066 4455 • Mob: 07974195089
E-mail: office@davies-sutton.co.uk
Web: www.davies-sutton.co.uk