

- Powder coated pressed metal fascia
- Portland stone moulded coping
- New clock-face
- Portland stone tiling within recess in the brickwork
- Face brickwork to match existing
- Powder coated double-glazed aluminium framed doors
- Metal balustrade and handrail
- Re-landscaped apron (with terrace for outdoor tables and seating)




1 Proposed West Elevation
Scale: 1:100

- Portland stone moulded coping
- Face brickwork to match existing
- Repaired and re-tiled outbuilding roof
- Metal balustrade and handrails
- Face brickwork to match existing



2 Proposed North Elevation
Scale: 1:100

- Double-glazed heritage-style steel windows
- Reinstated bay window roofs
- Double-glazed heritage-style steel to bay windows
- New hedge
- Re-landscaped apron

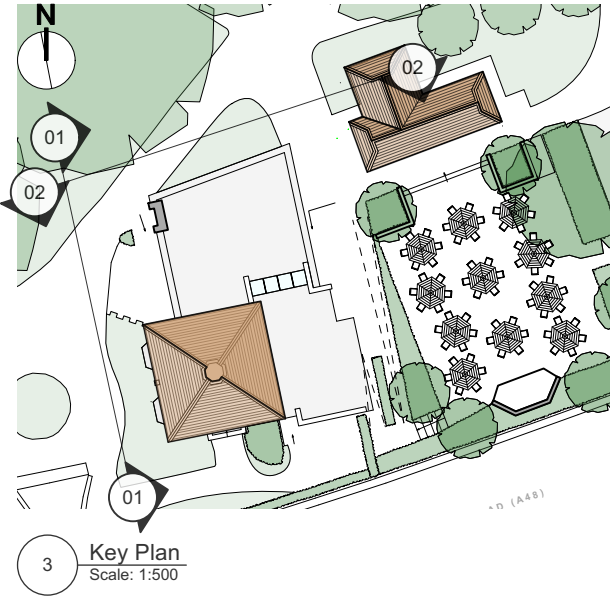

BY
REV.
DRAWING NO. 4121 GA_020
NO. DATE REVISION
DAVIES SUTTON
ARCHITECTS

11/11/24
Date
Scale 1:100 @ A3