



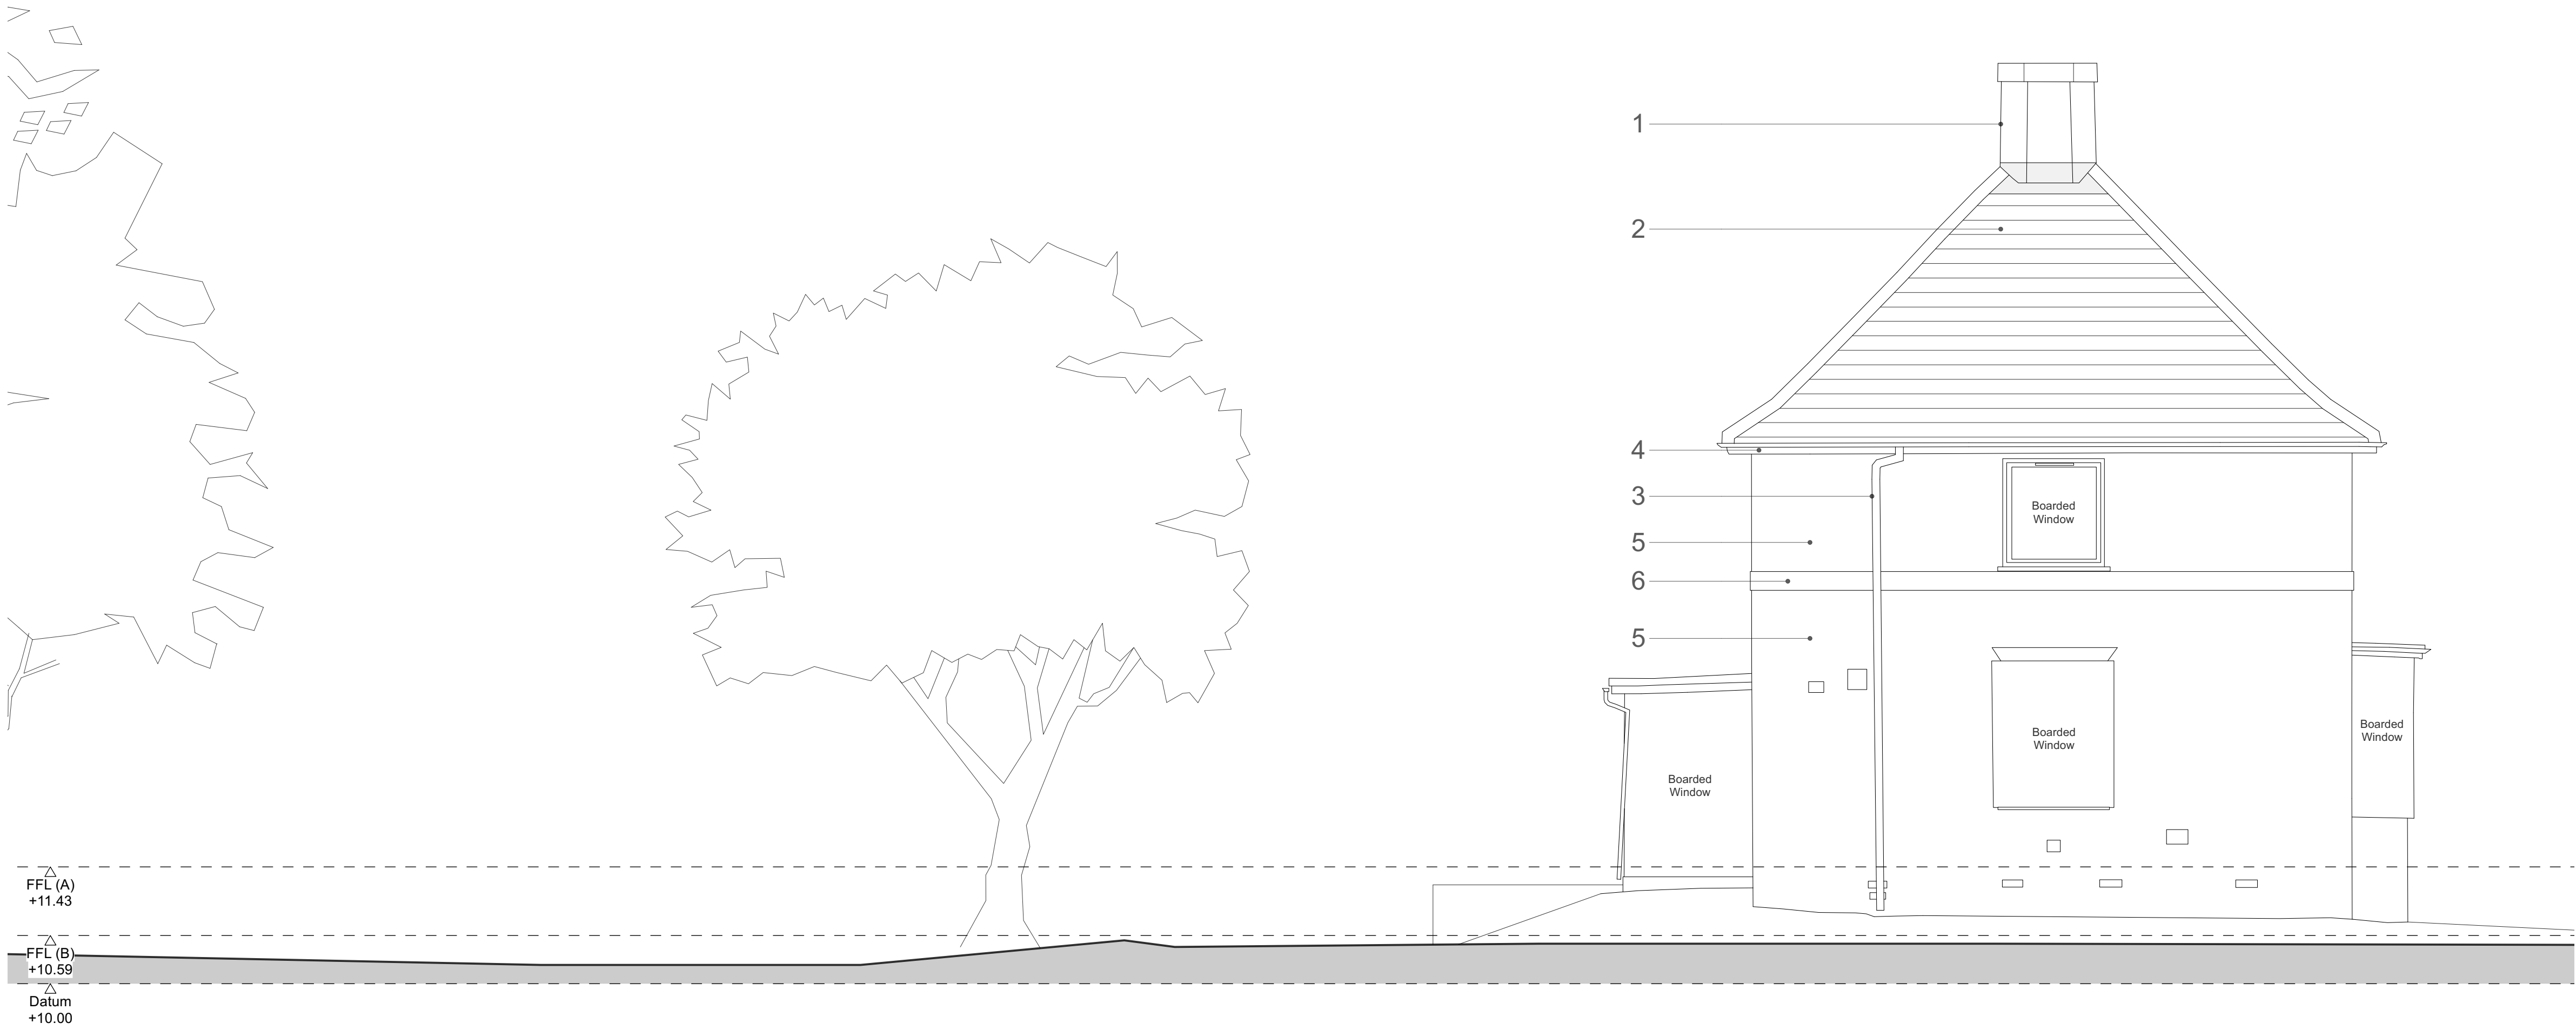

2 Existing North Elevation (2)
Scale: 1:50

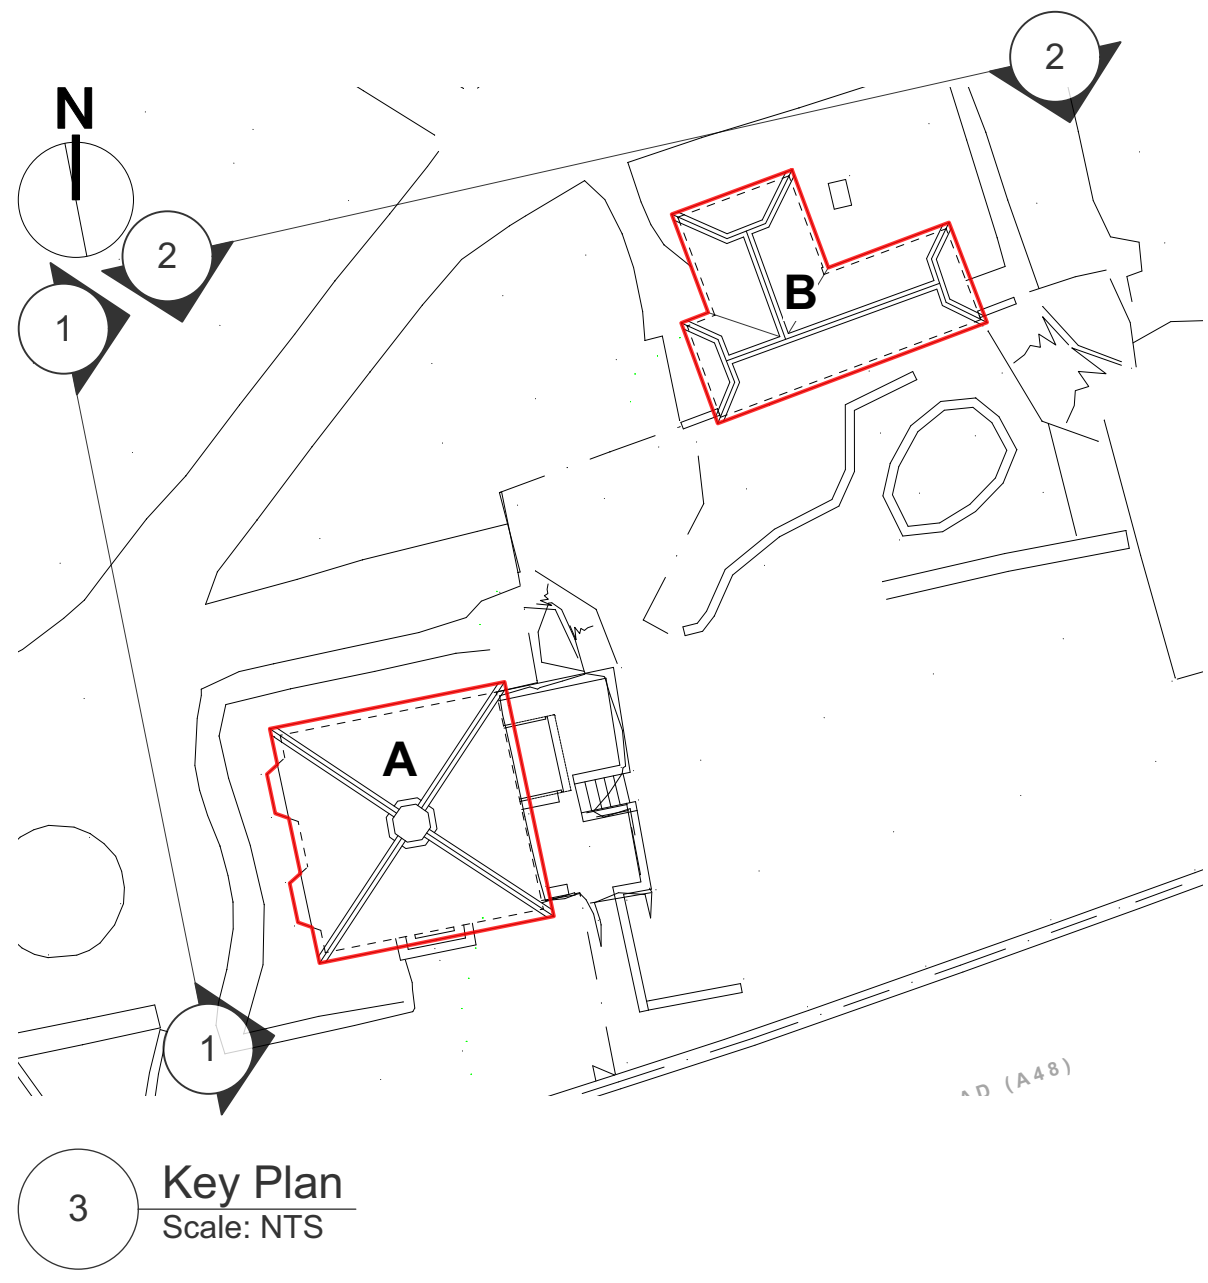

Materials Key:

- 1 Face brickwork chimney, with corbelled top-courses
- 2 Clay roof tiles with bonnet hips
- 3 Painted metal rainwater goods
- 4 Painted moulded timber fascia and soffit boards
- 5 Facing brickwork
- 6 Feature facing brick soldier course
- 7 Feature stonework detailing
- 8 Traditional pointed "verge-with-undercloak" detail
- 9 Painted timber joinery



1 Existing West Elevation (1)
Scale: 1:50

Notes:

Responsibility is not accepted for errors made by others scaling from this drawing.

All construction information should be taken from figured dimensions only. Dimensions are in millimetres unless otherwise stated.

All dimensions and conditions are to be checked on site prior to preparing drawings or commencing any work.

Any variations or supplementary drawings are to be approved by The Architect.

NO.	DATE	REVISION	BY
1	09/06/24	1	DAVIES SUTTON
2	09/06/24	2	DAVIES SUTTON
3	09/06/24	3	DAVIES SUTTON
100	09/06/24	100	DAVIES SUTTON