


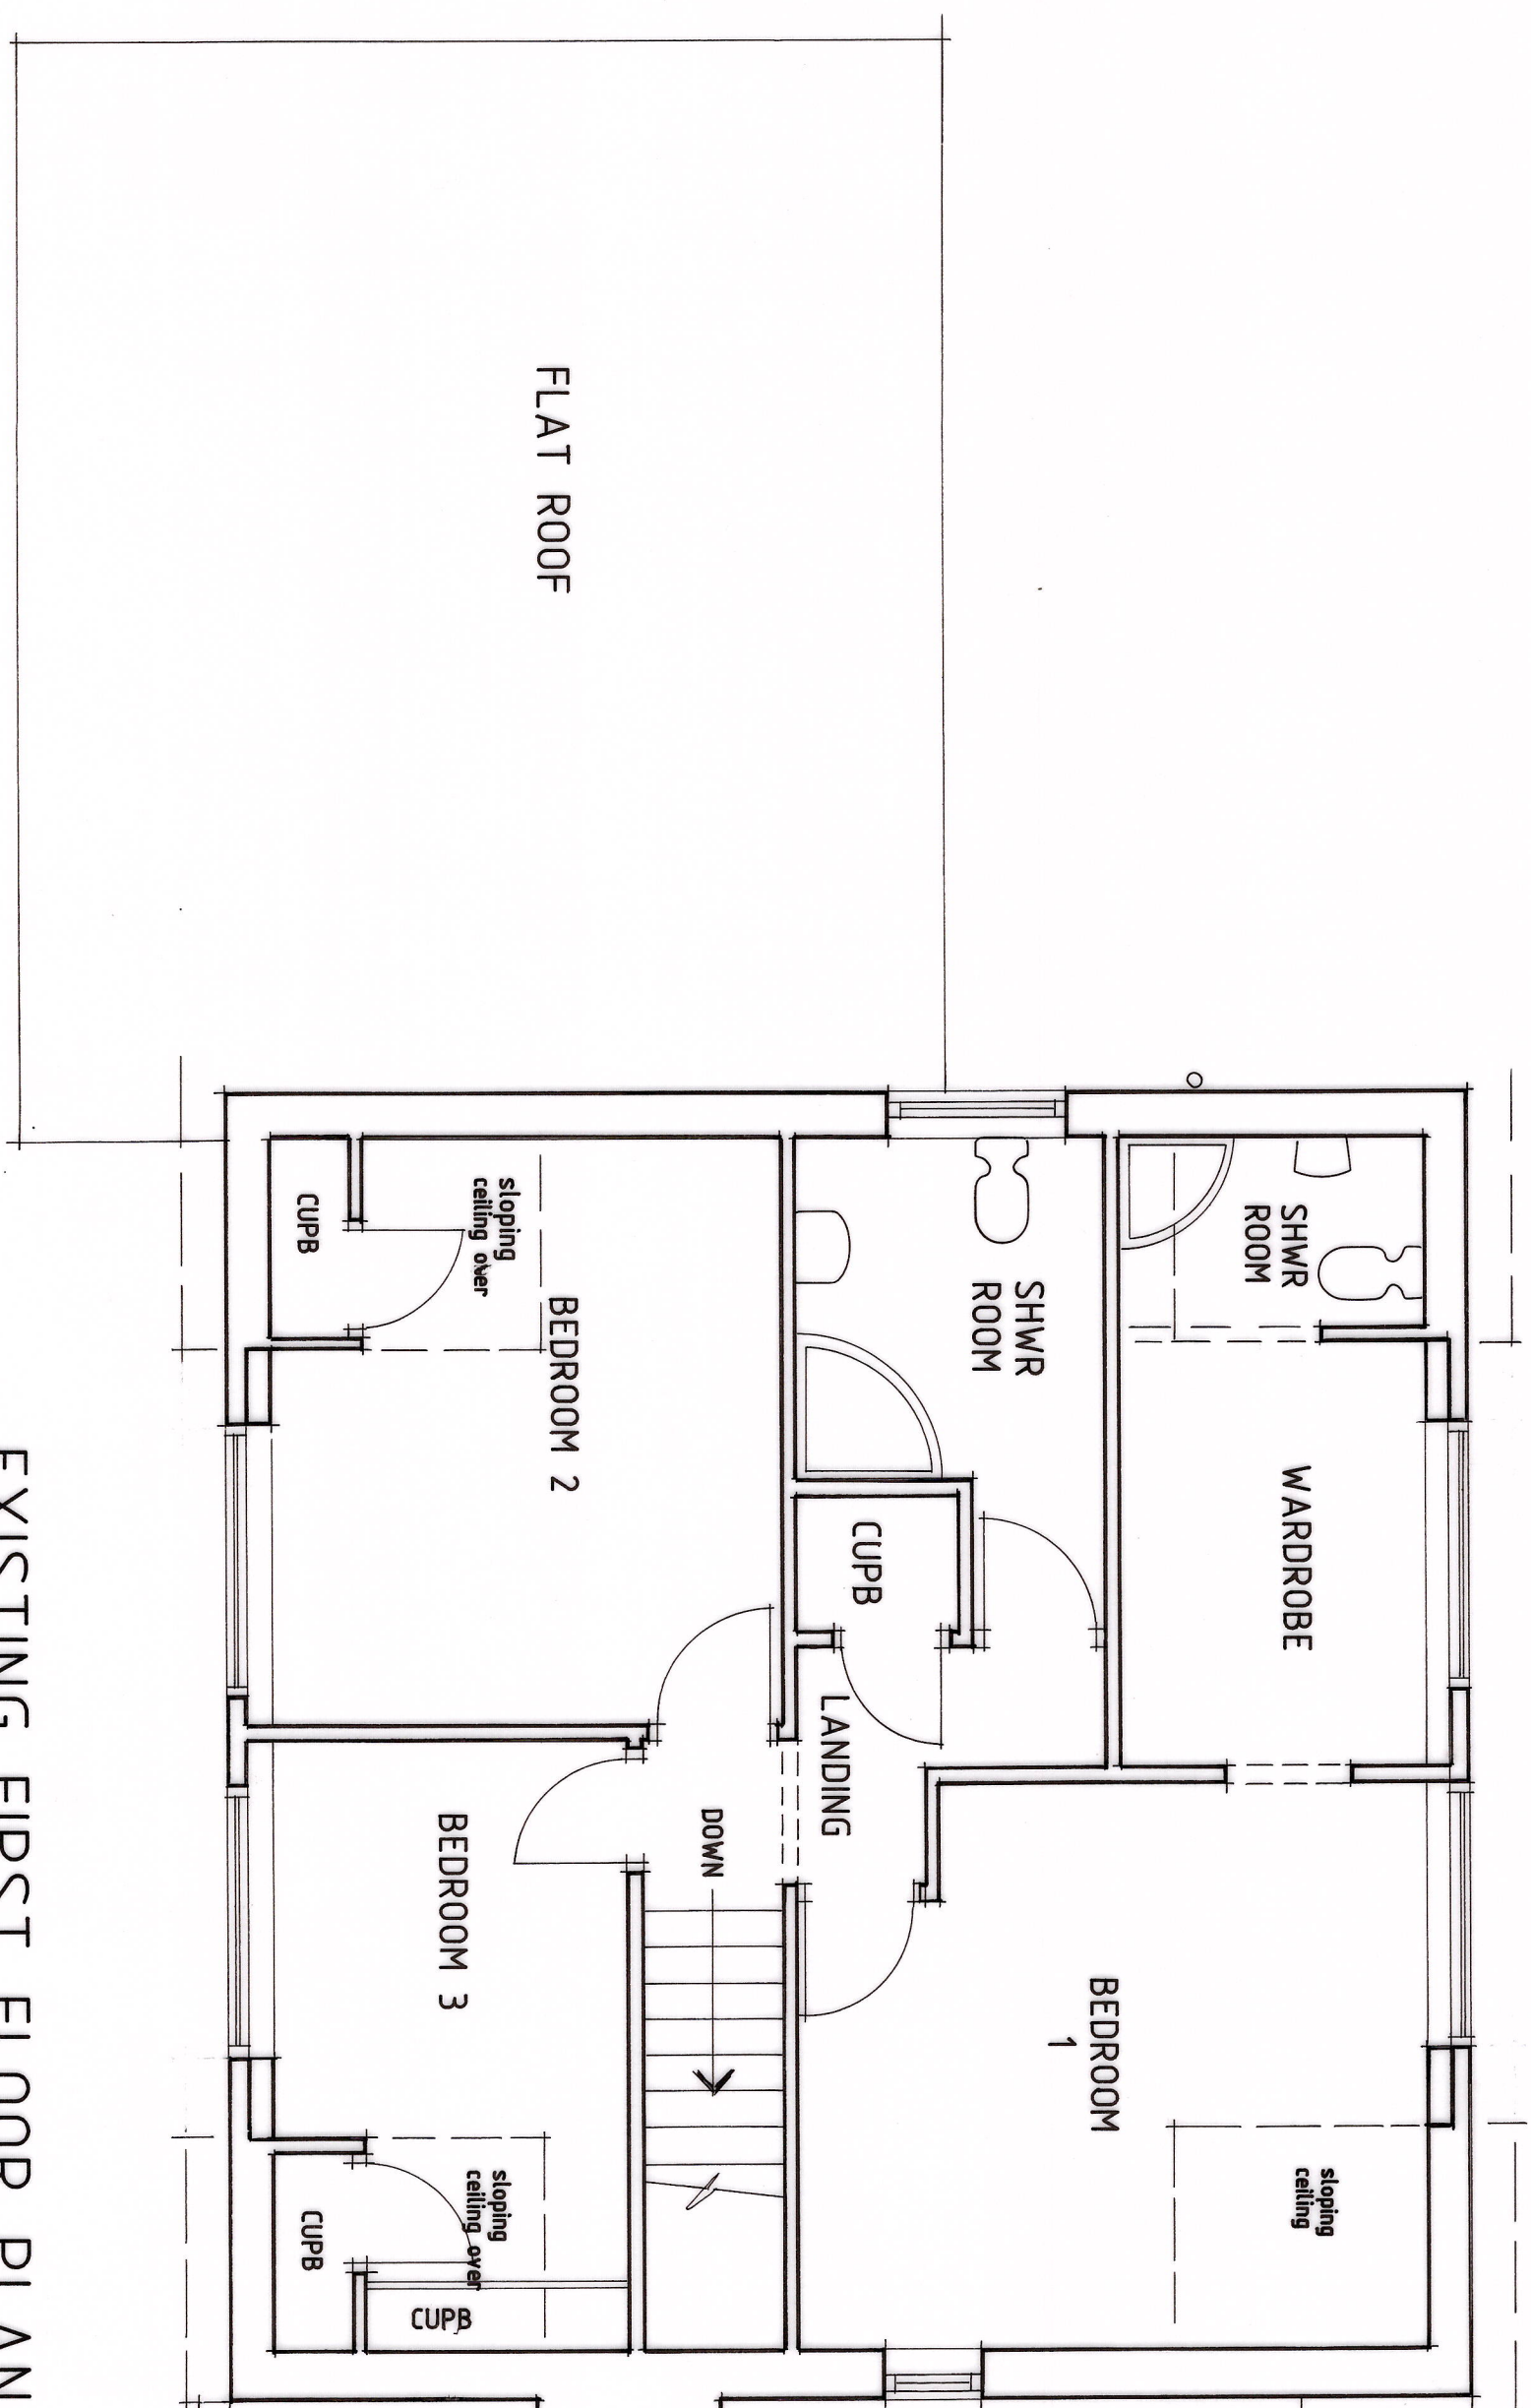


EXISTING FIRST FLOOR PLAN


SCALE - 1:50

P A T I O


P L A N T I N G

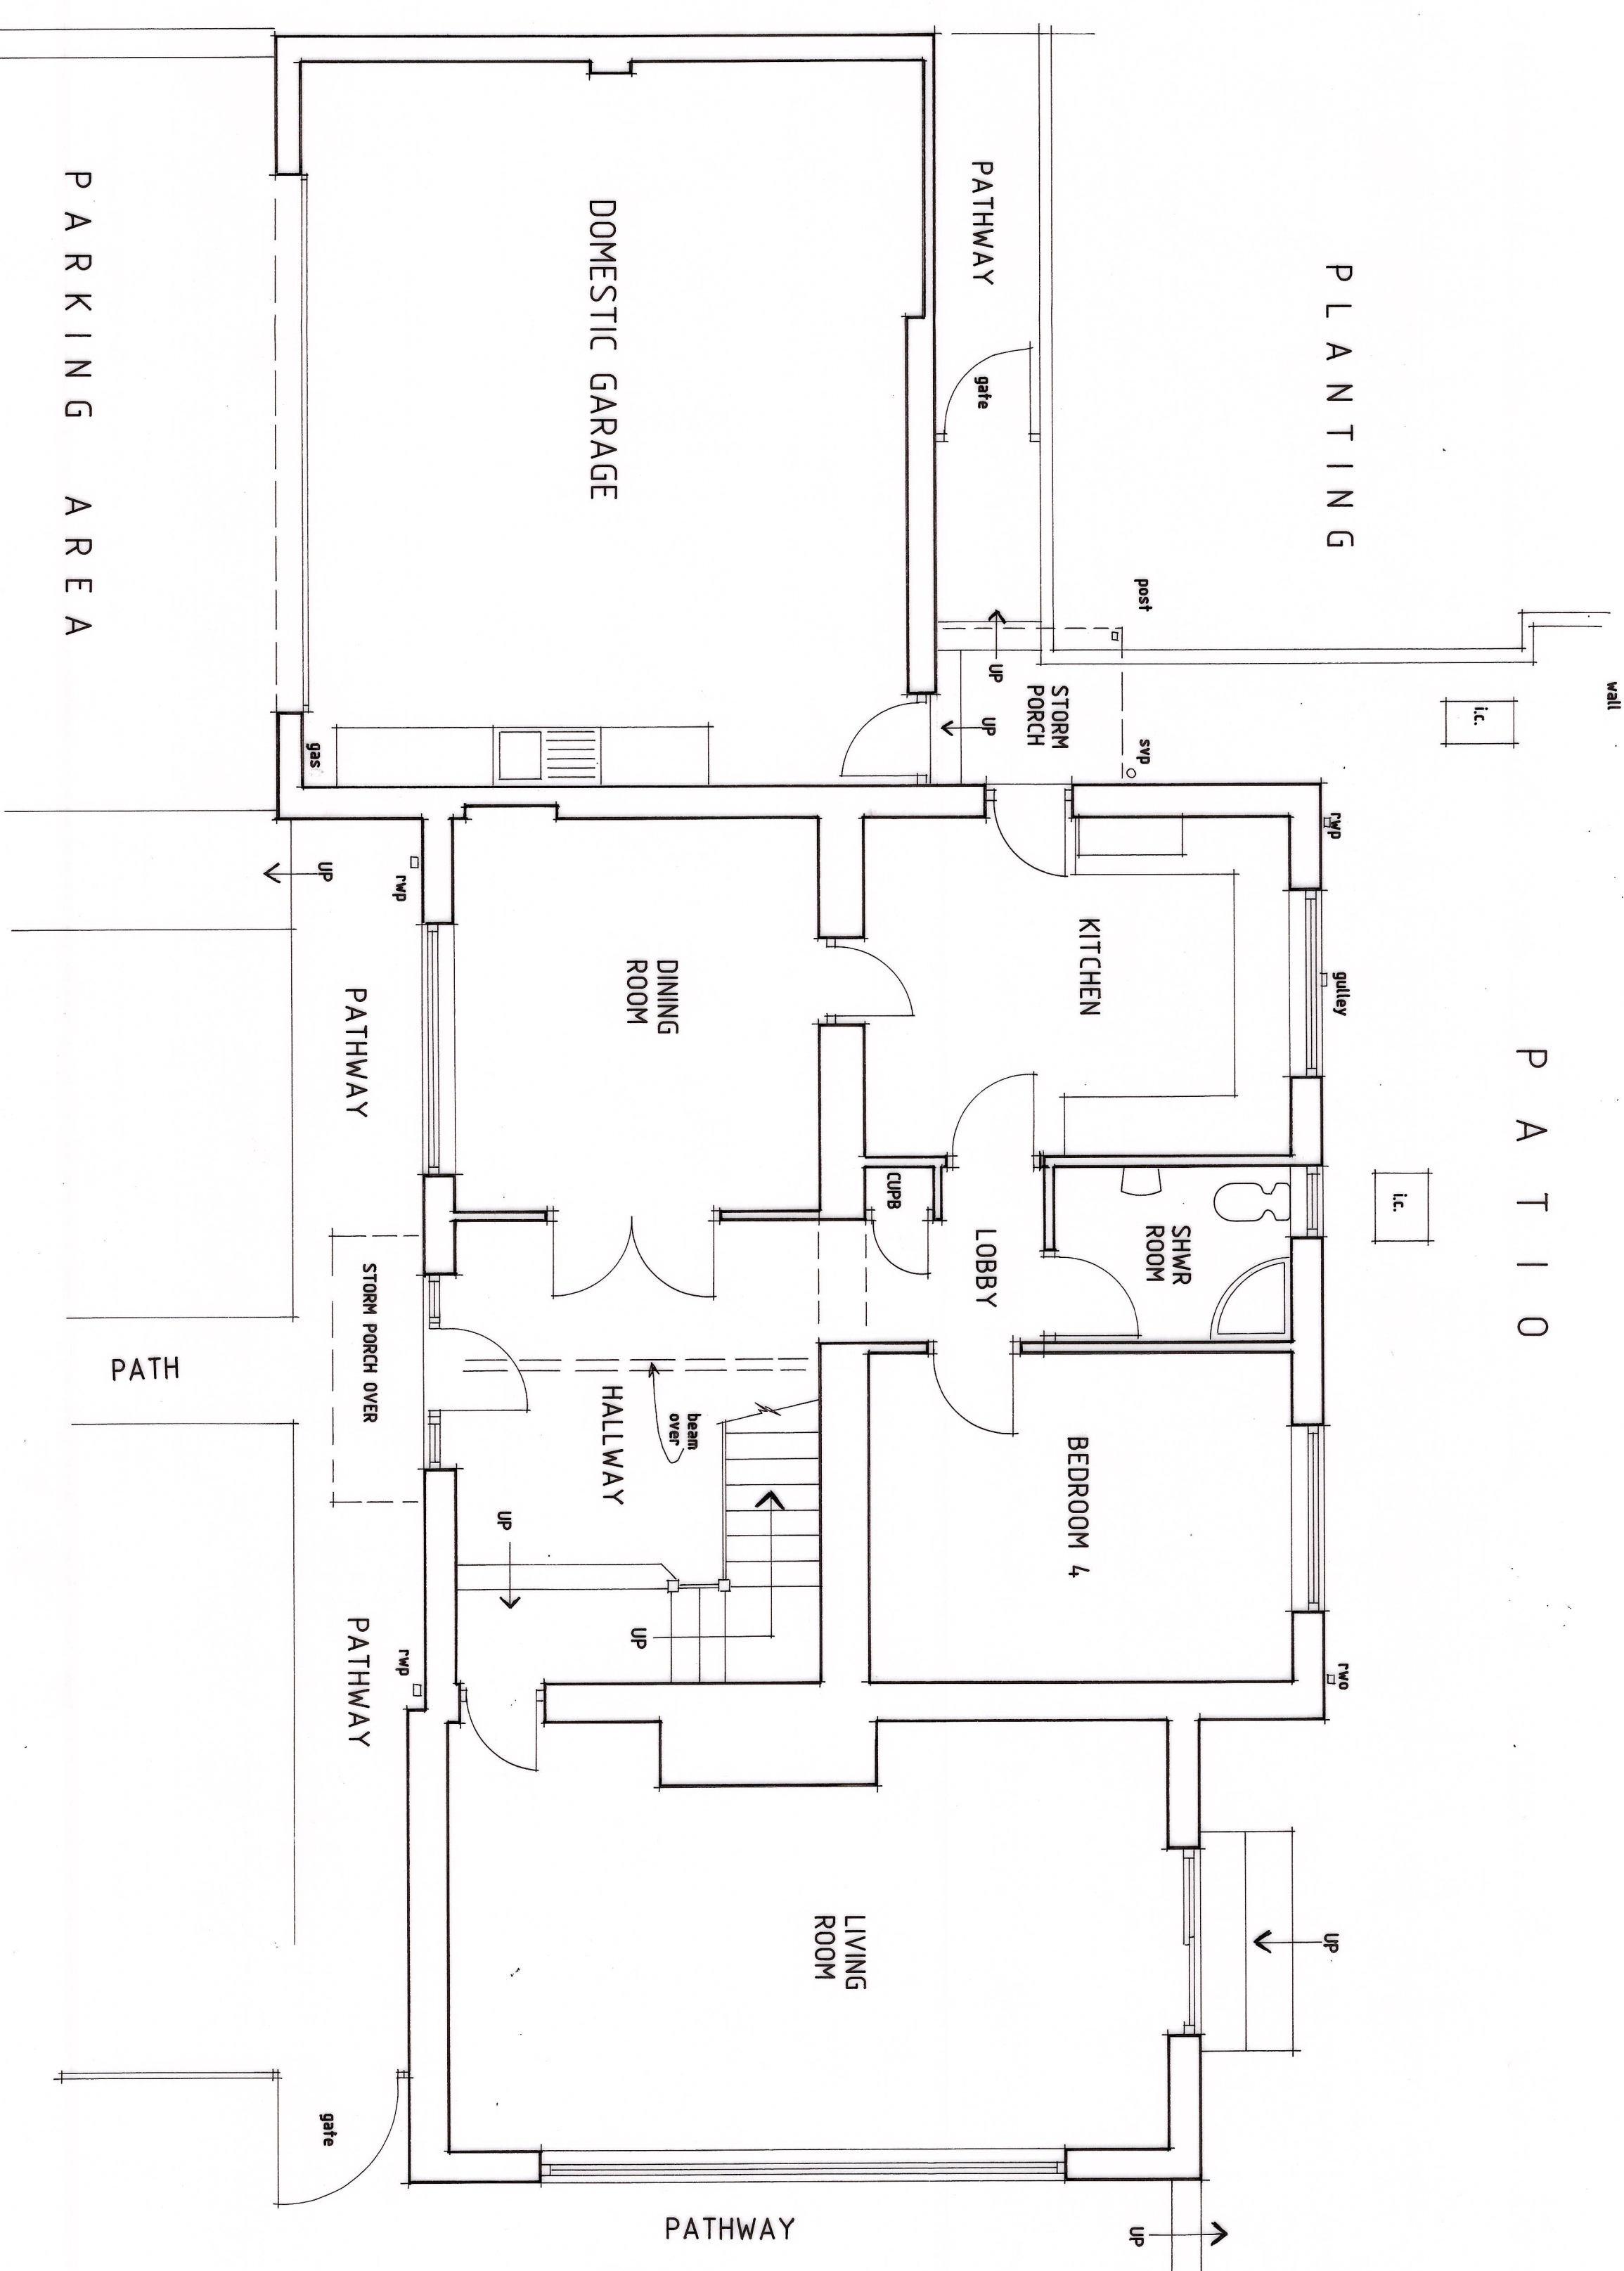


EXISTING GROUND FLOOR PLAN

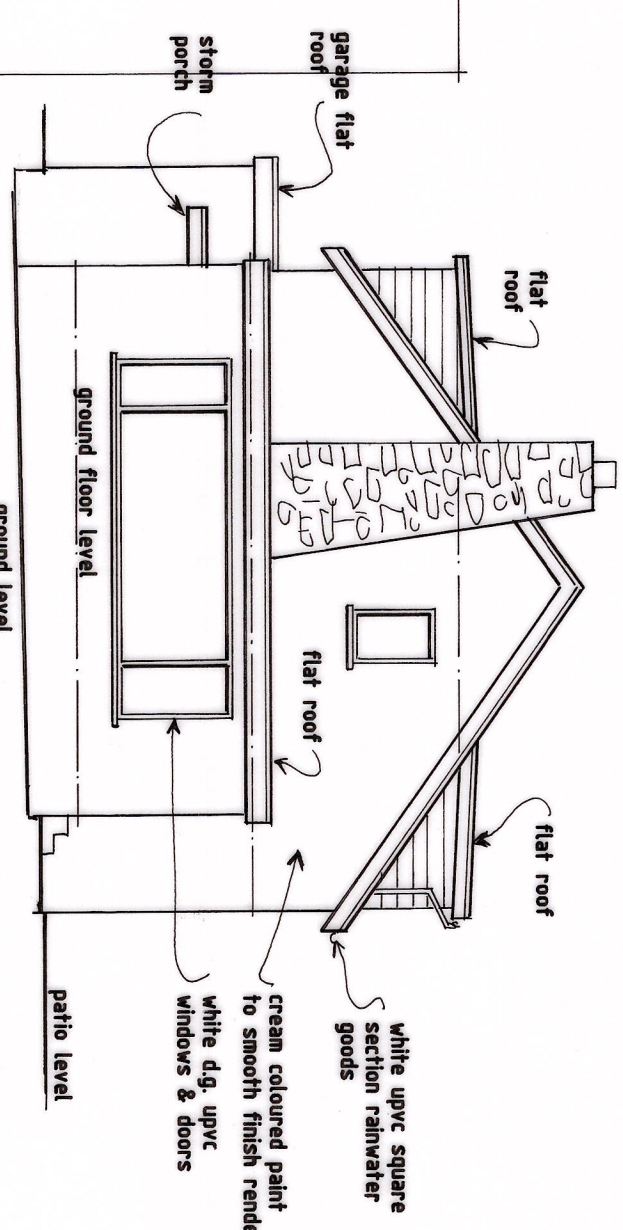

EXISTING SIDE ELEVATION

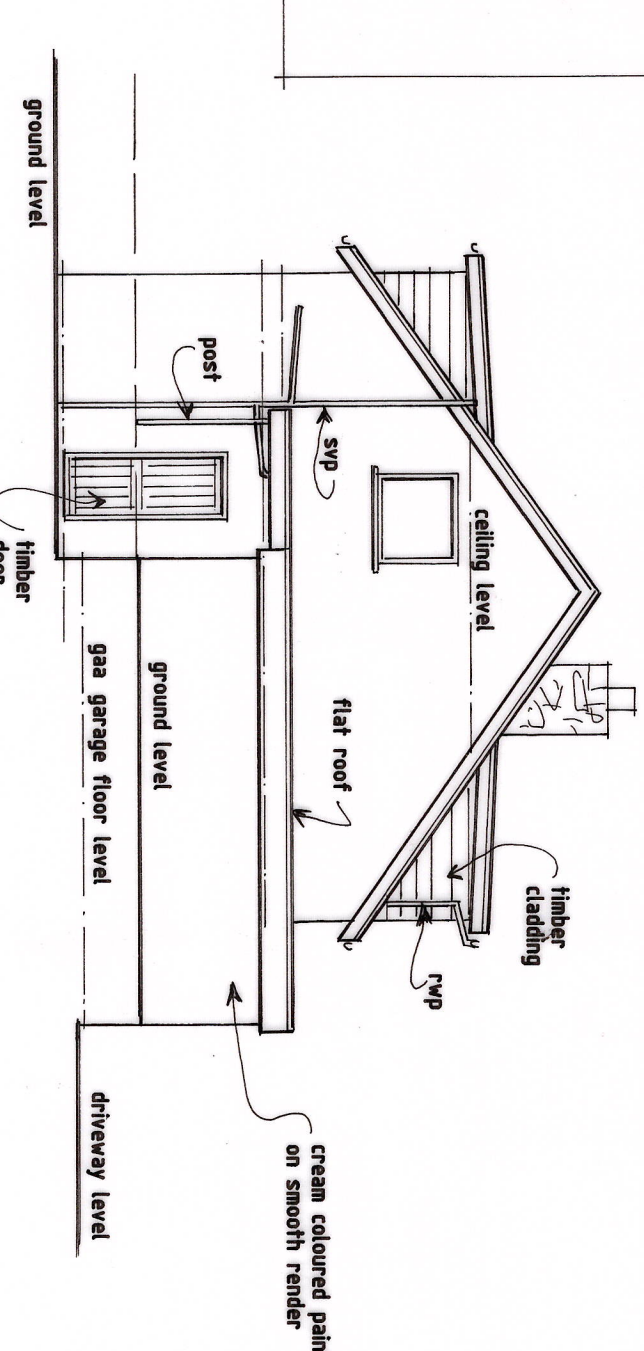


EXISTING SIDE ELEVATION

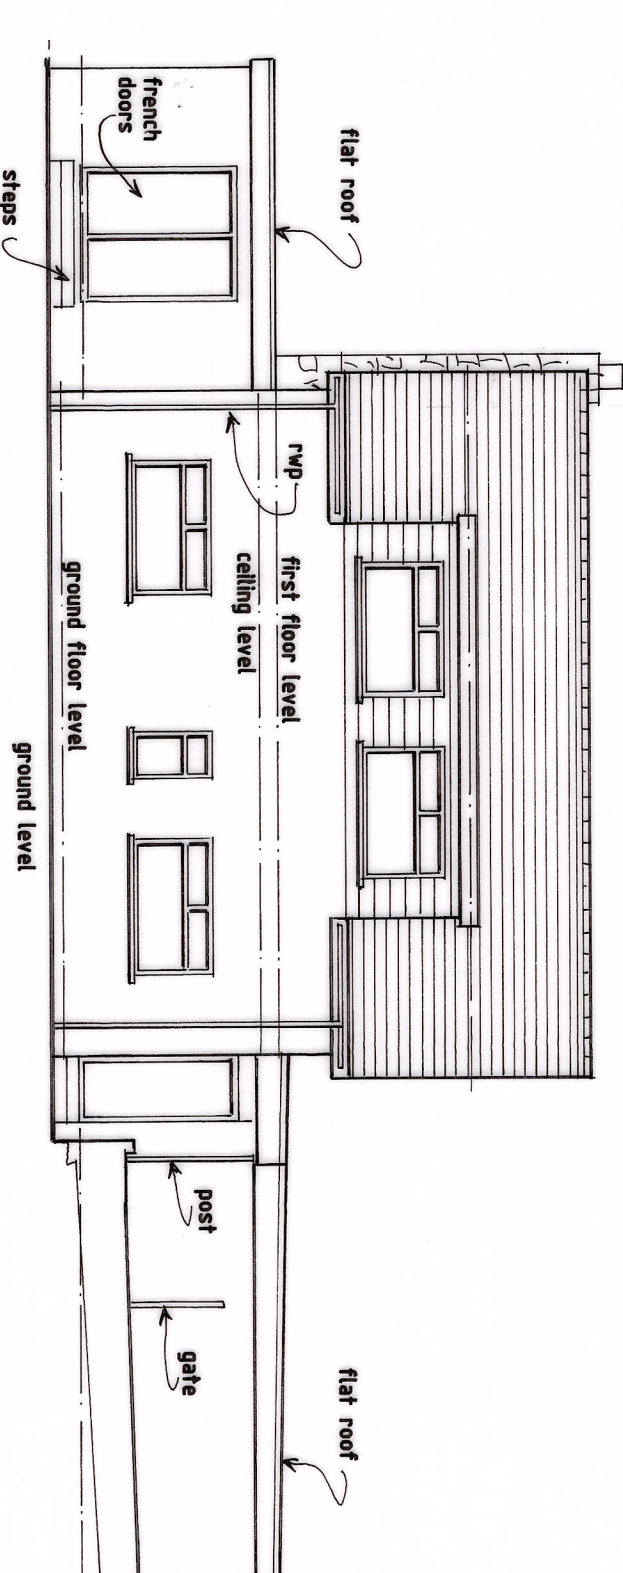


EXISTING REAR ELEVATION

SCALE - 1:100

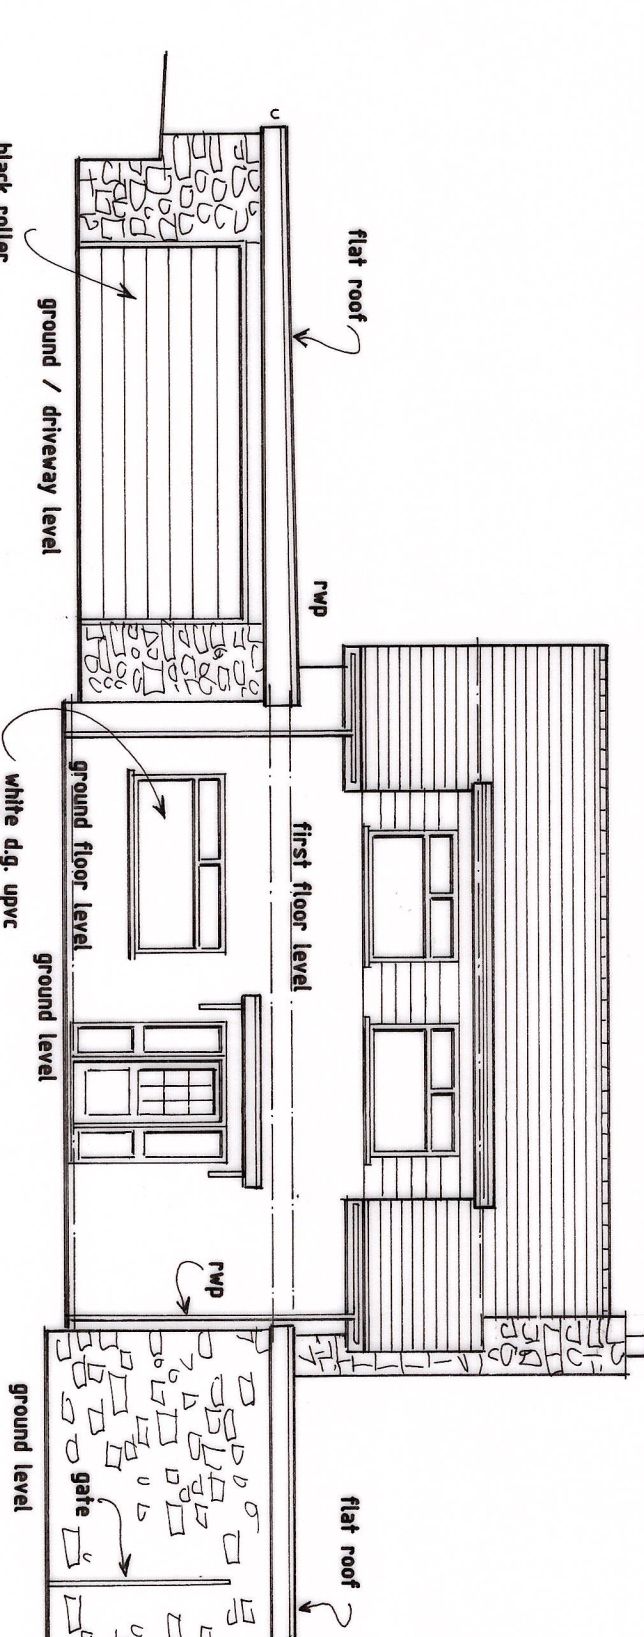


EXISTING FRONT ELEVATION

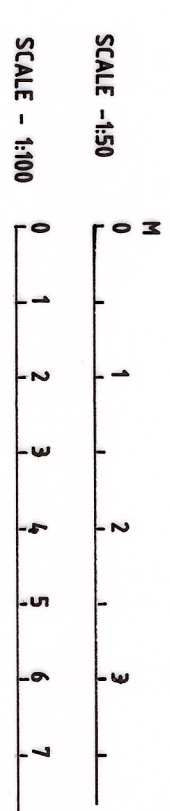


SCALE - 1:100


L A W N

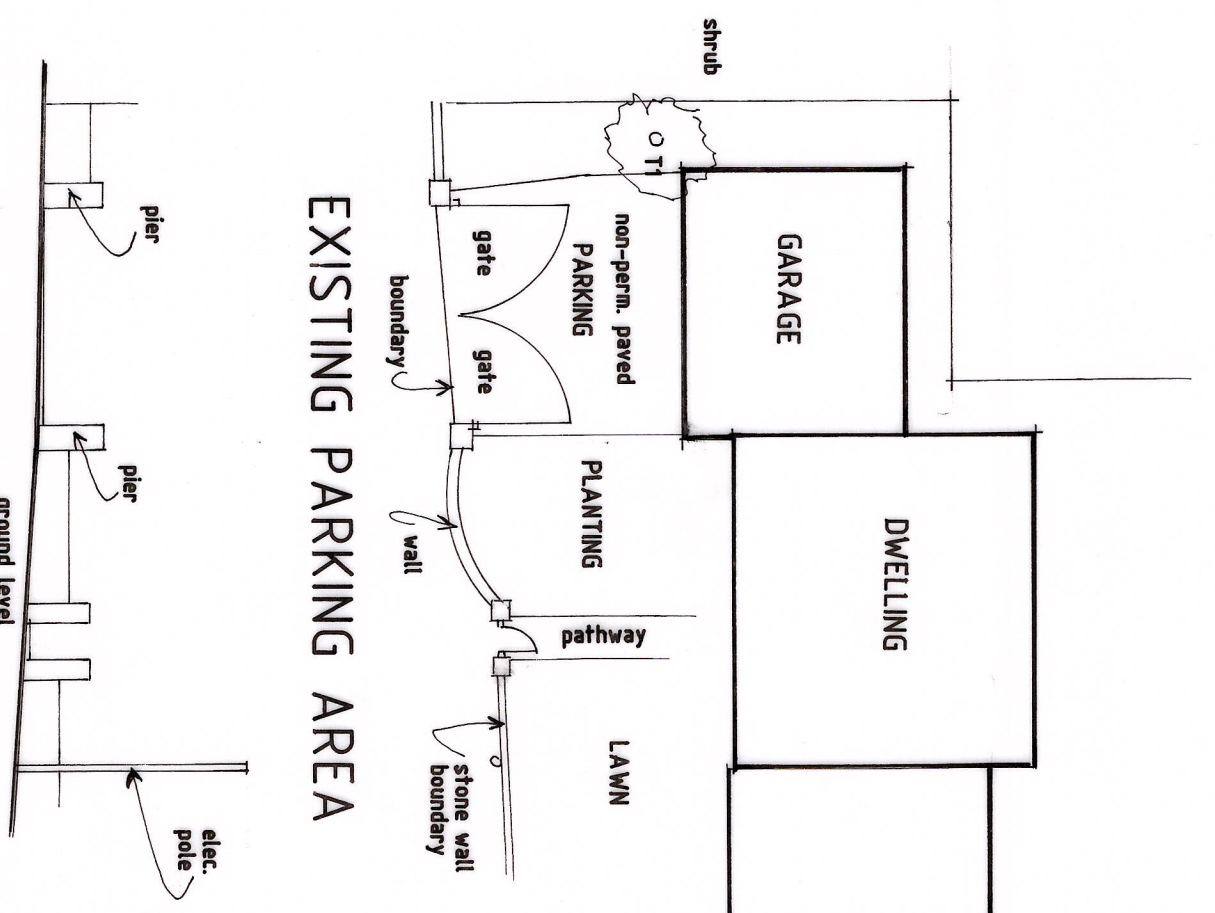

EXISTING PARKING AREA

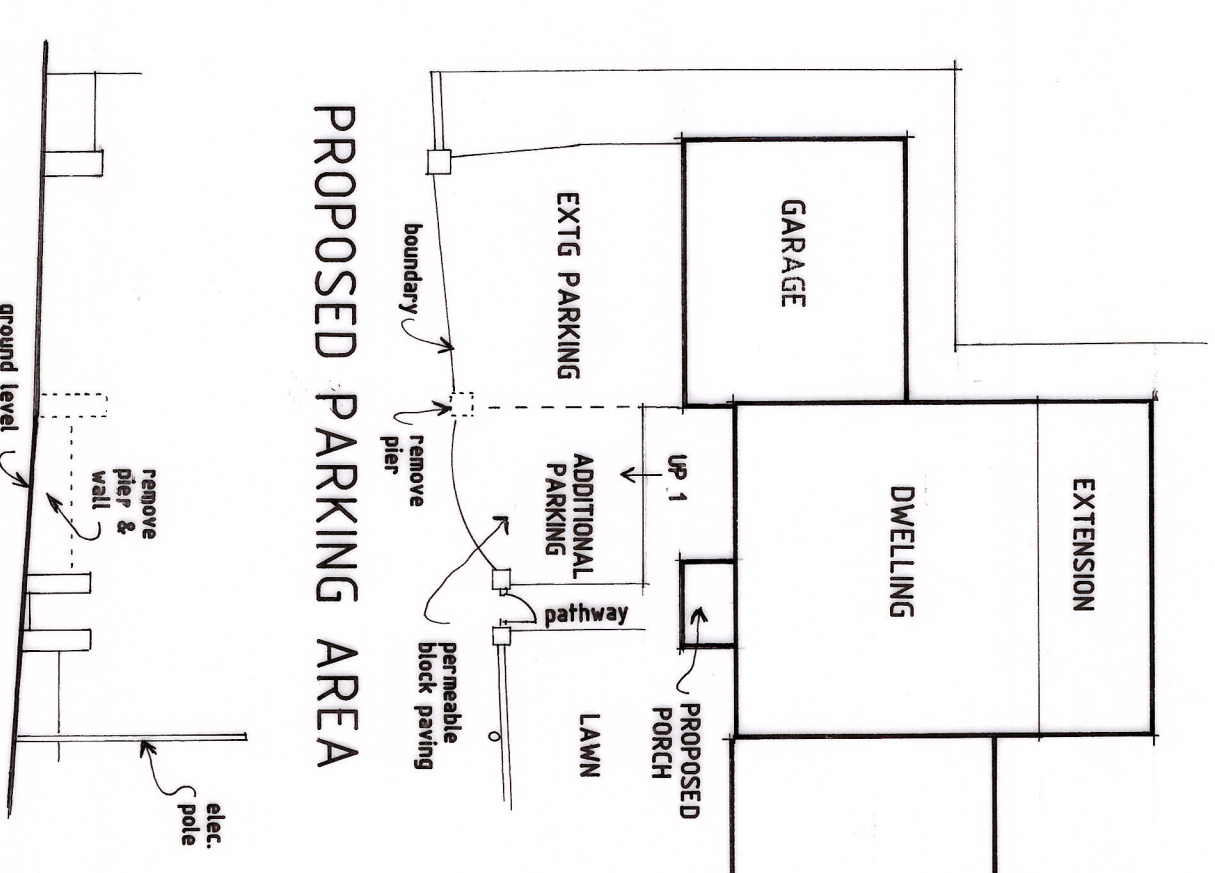

PROPOSED PARKING AREA

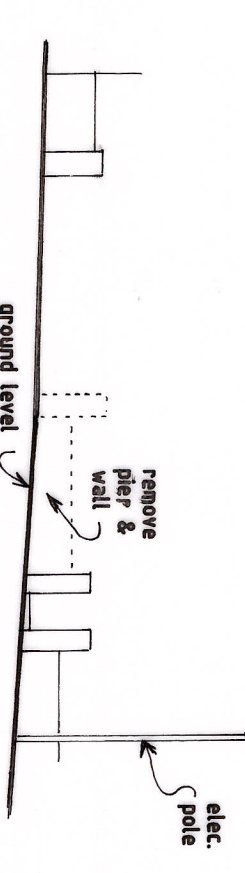

PROPOSED ELEVATION

SCALE - 1:200



Revisions	
Ref	Description

K.W. DORRINGTON MDAT HCABE
ARCHITECTURAL ASSOCIATES
Tel:(01633) 857566

PROPOSED EXTENSIONS & ALTERATIONS -
YEW TREE COTTAGE, OLD HILL,
CHRISTCHURCH, NEWPORT,
SOUTH WALES. NP18 1JZ

EXISTING AND SITE PLANS

date: AUGUST 2025

scale: PLANS-1:50 & ELEVATIONS-1:100 AT A1

drawing number:

KD2026/1