




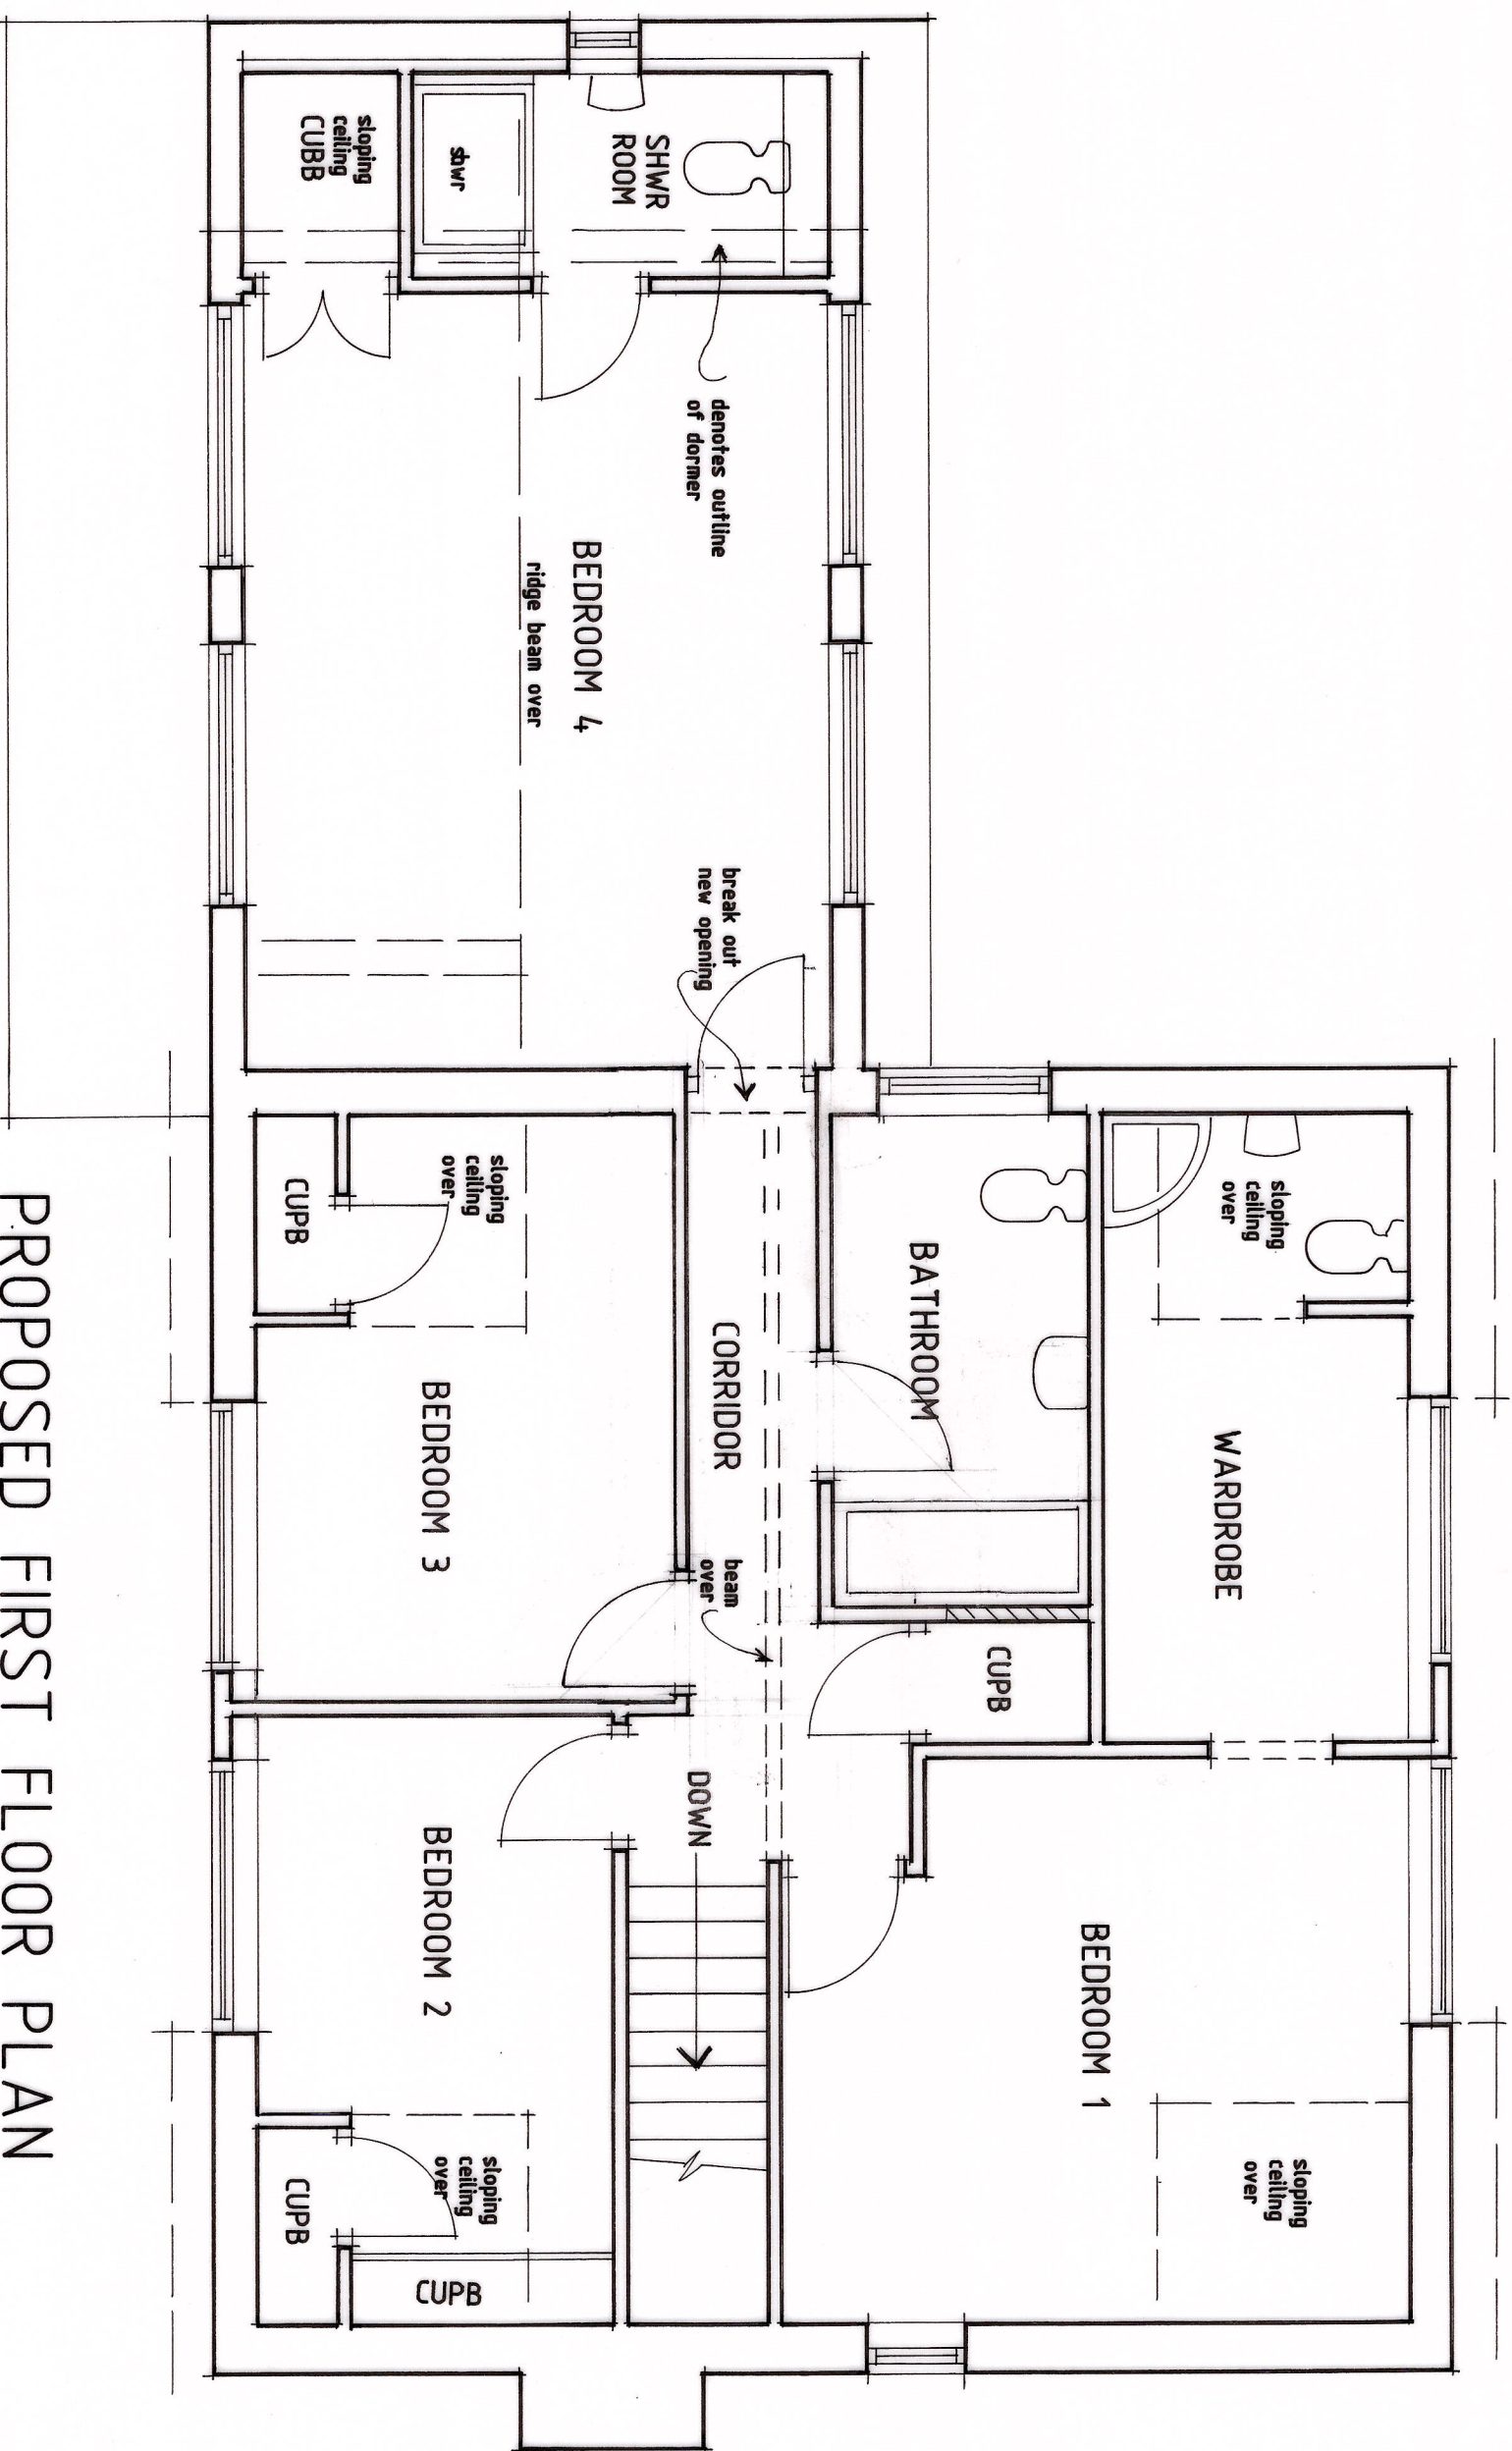


PROPOSED FIRST FLOOR PLAN
SCALE - 1:50

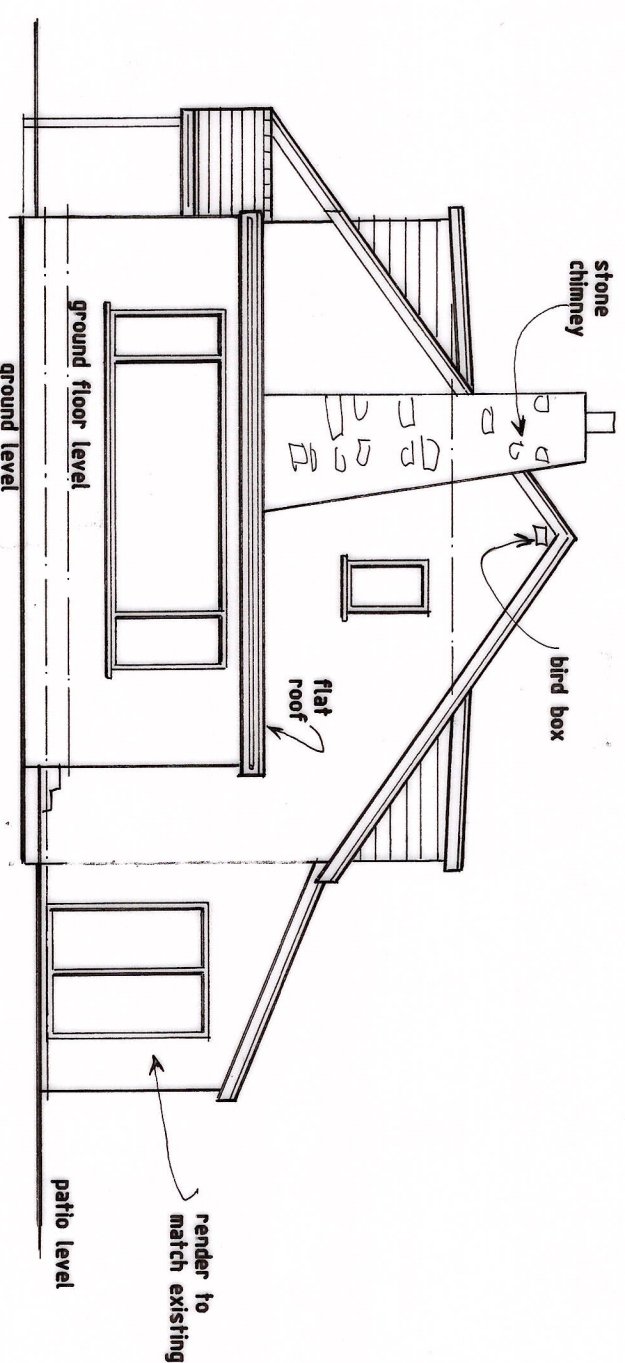


PROPOSED SIDE ELEVATION

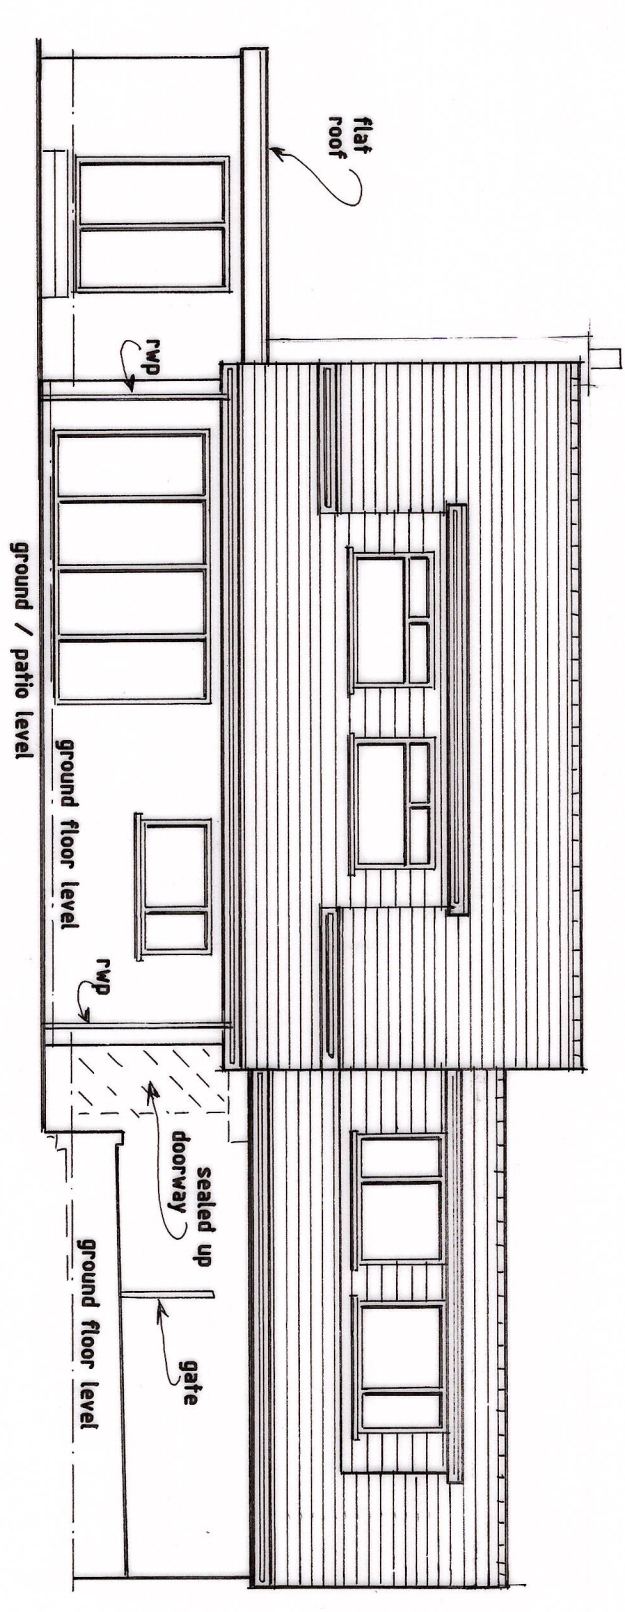

PROPOSED REAR ELEVATION

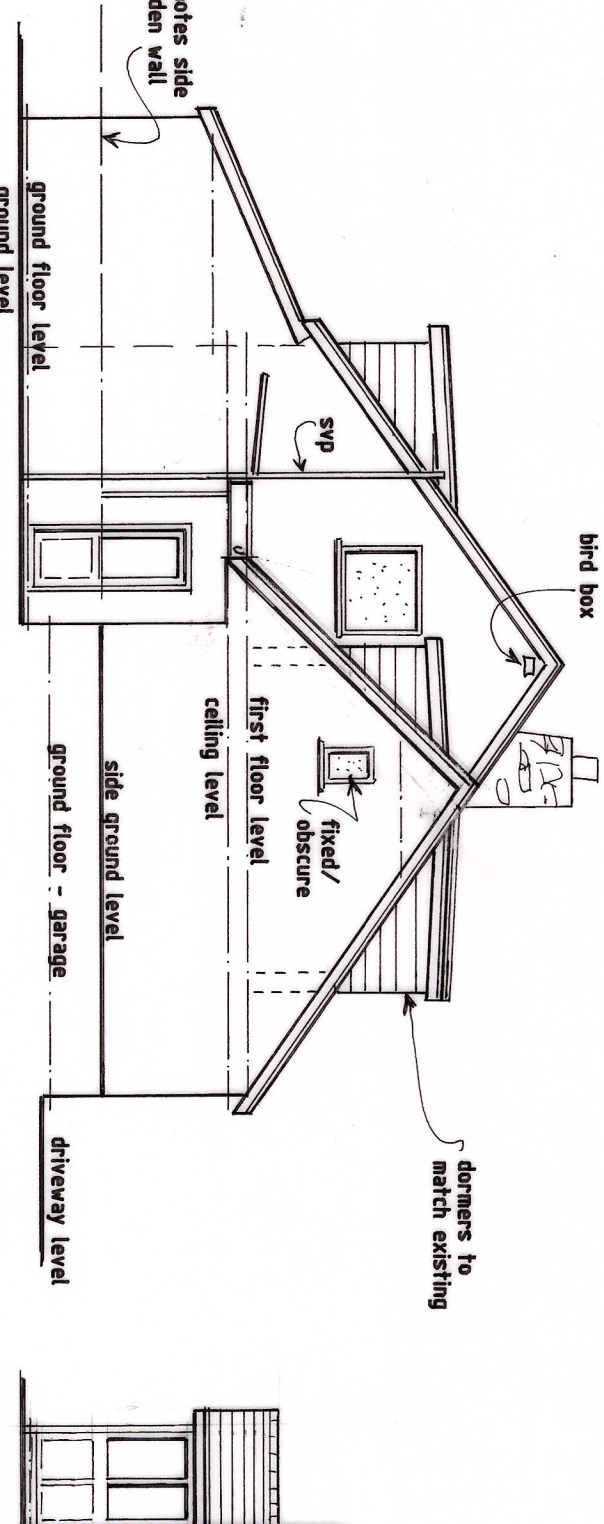



PROPOSED SIDE ELEVATION
SCALE - 1:100

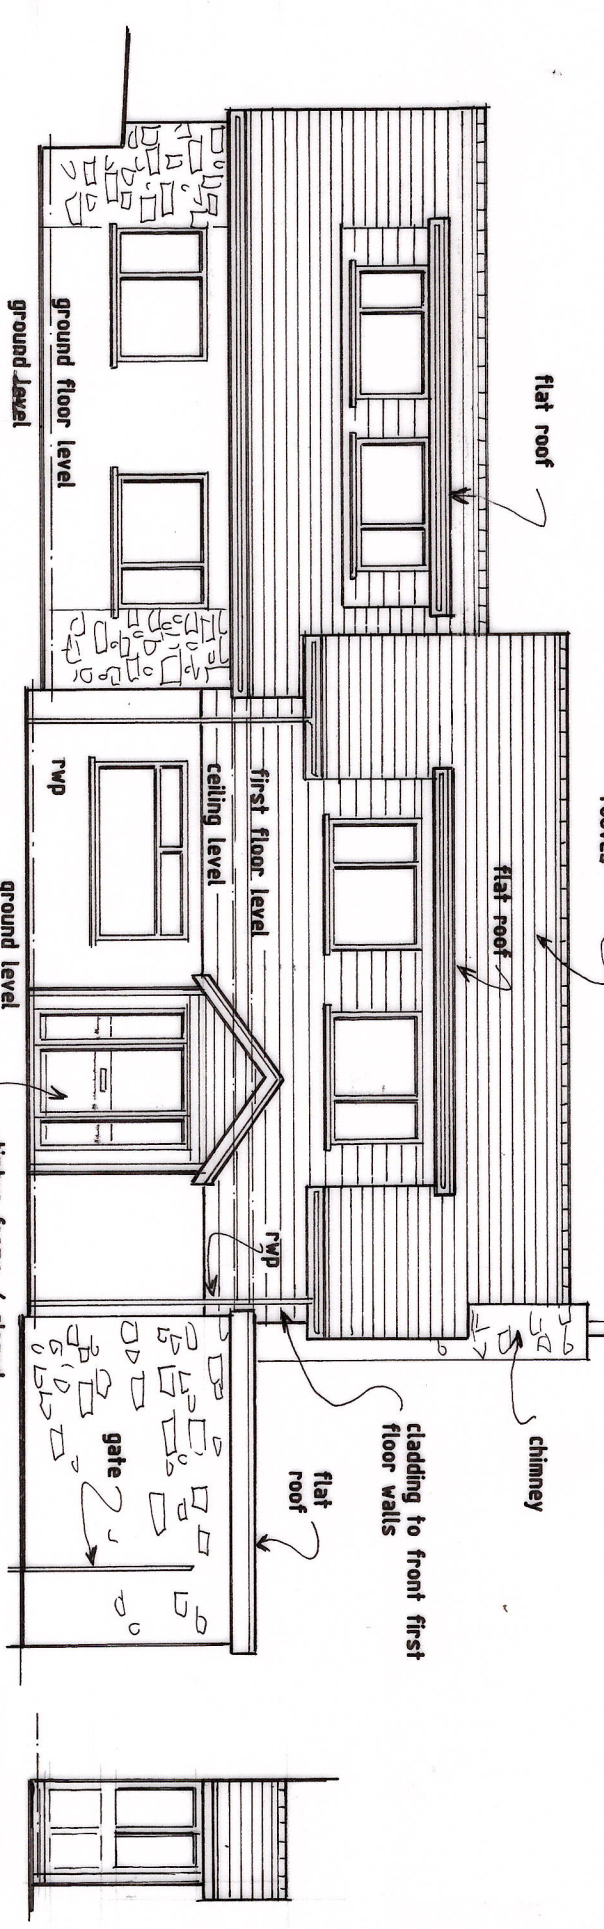

PROPOSED FRONT ELEVATION

PORCH SIDE ELEVATION

PORCH SIDE ELEVATION

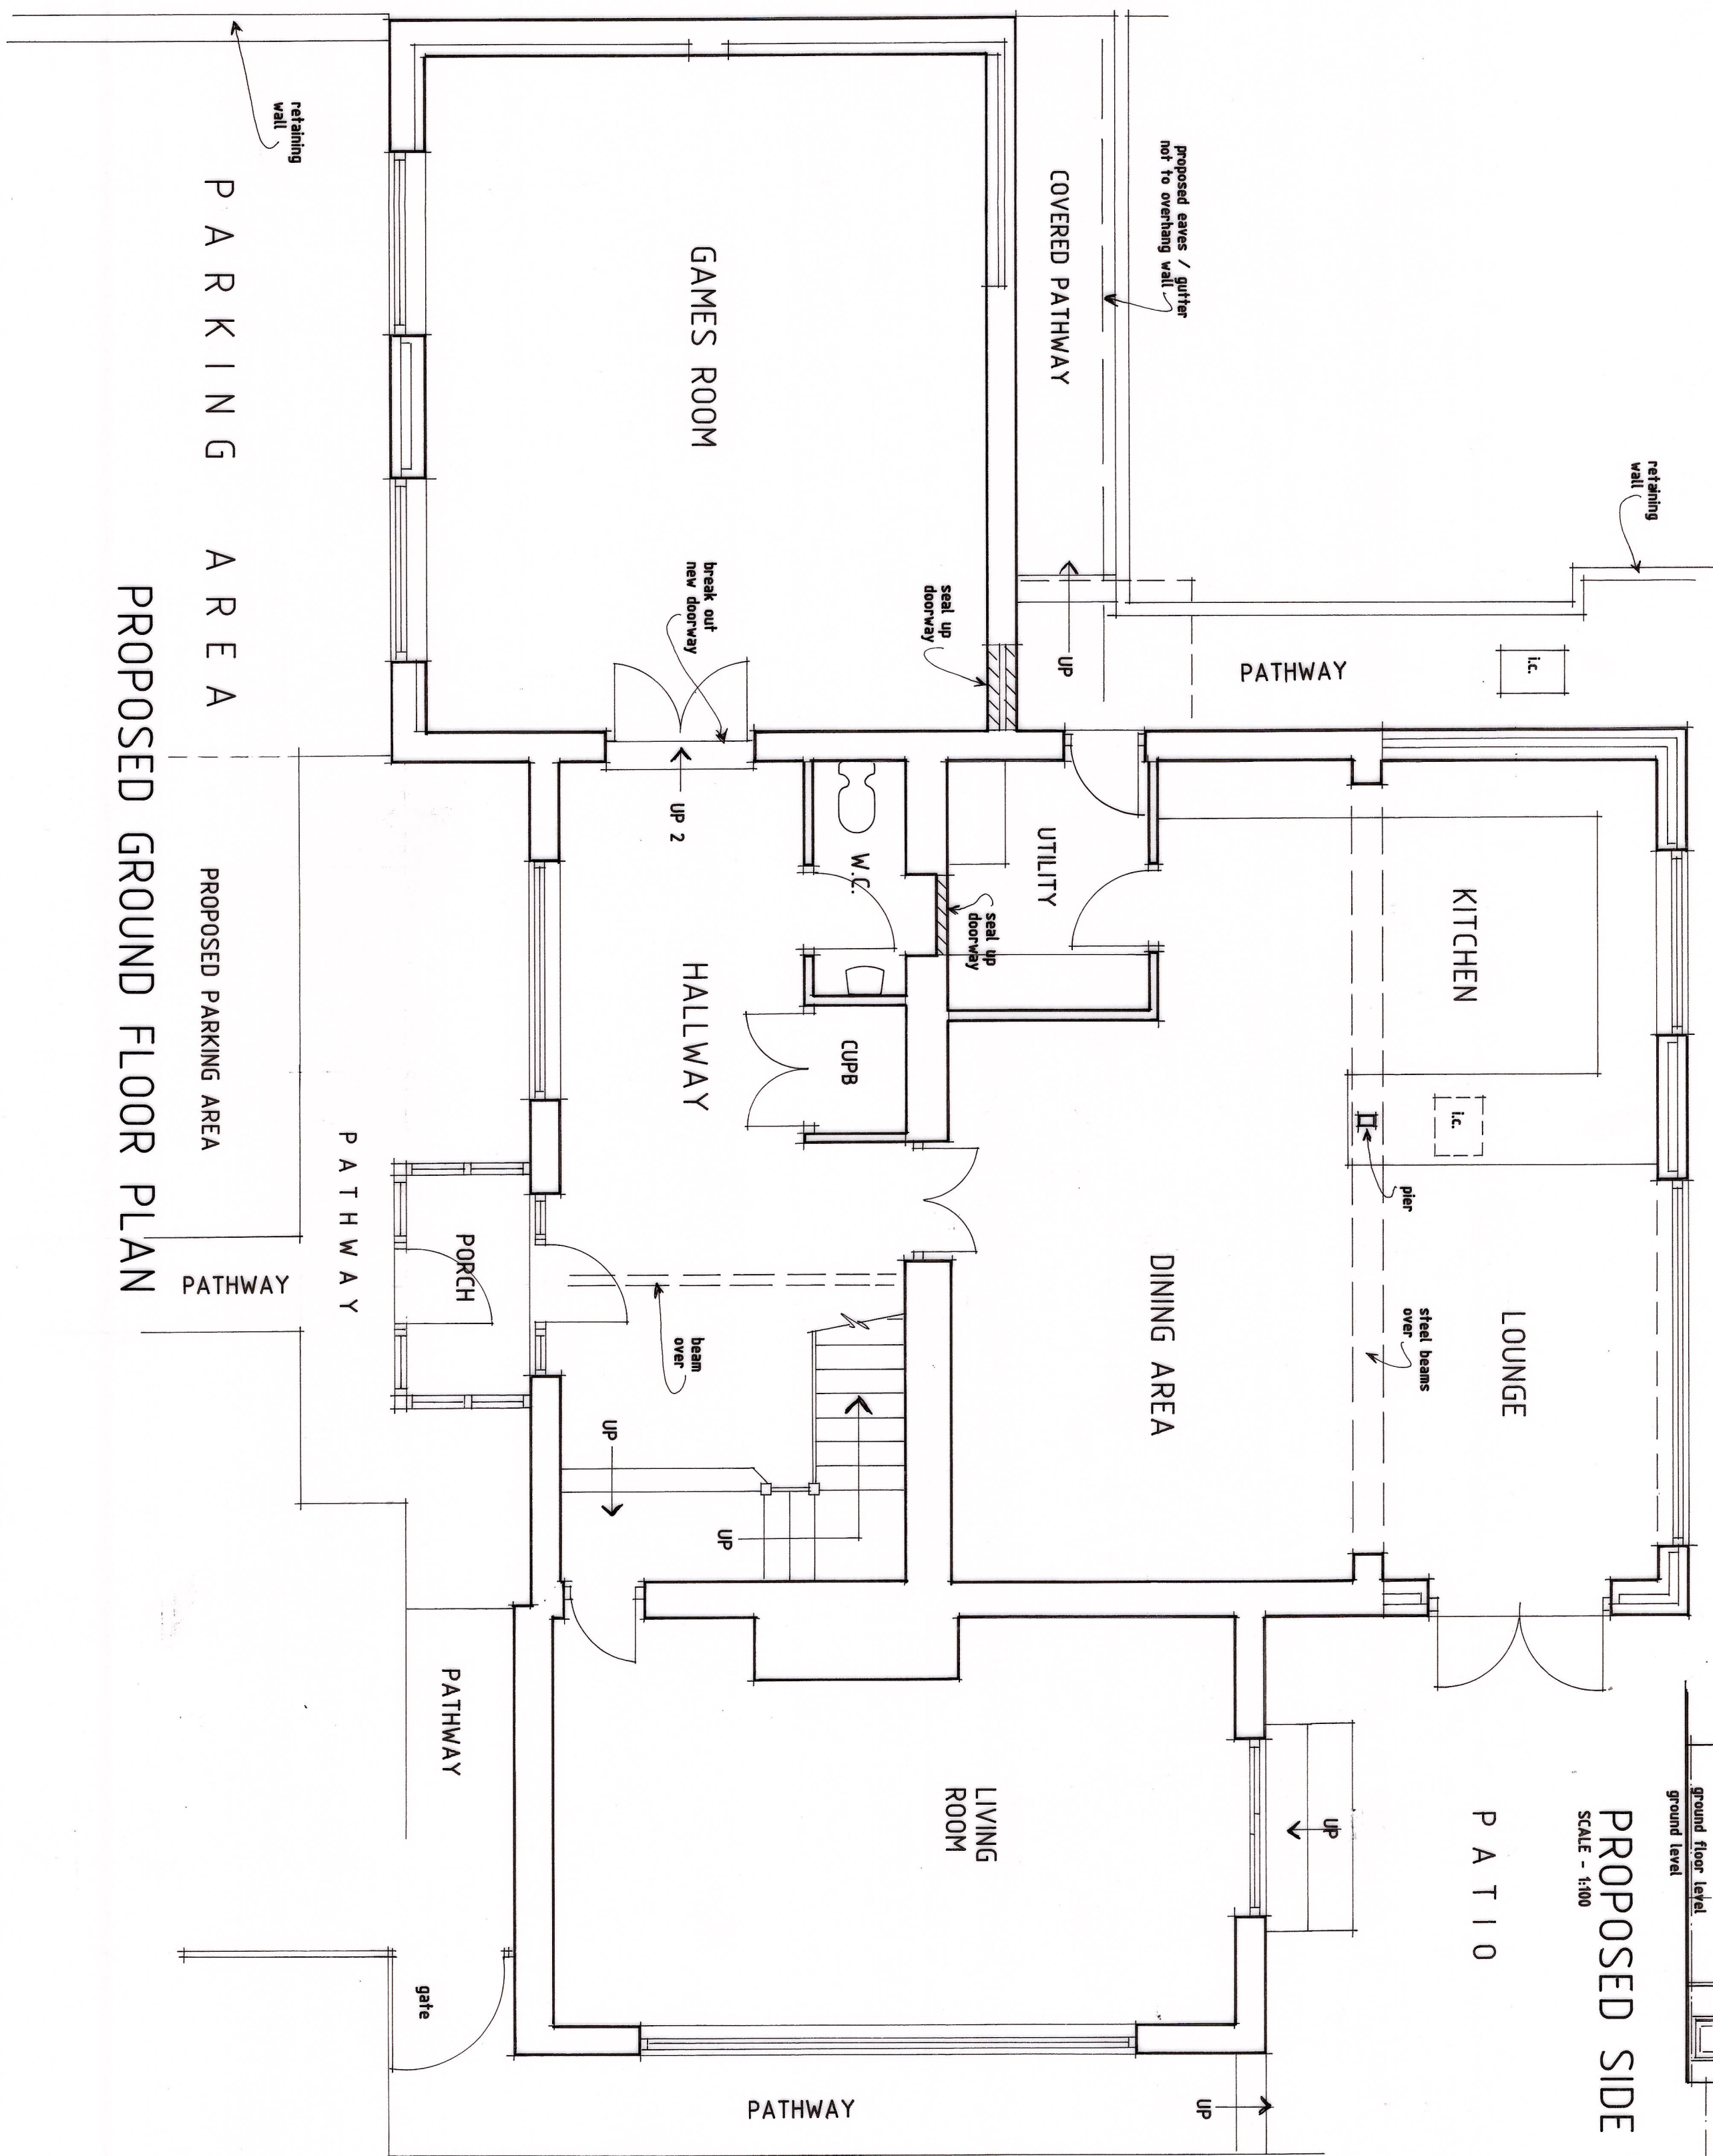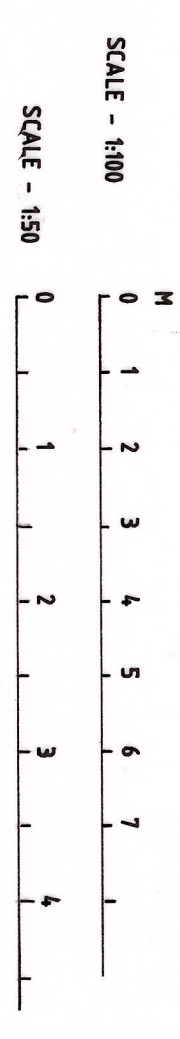

PROPOSED GROUND FLOOR PLAN

Revisions

Ref	Date	Description
-----	------	-------------

K.W. DORRINGTON MCAI MCABE
ARCHITECTURAL ASSOCIATES
Tel:(01633) 857566

PROPOSED EXTENSIONS & ALTERATIONS -
YEWTREE COTTAGE, OLD HILL,
CHRISTCHURCH, NEWPORT,
SOUTH WALES. NP18 1JZ.

PROPOSED

date: AUGUST 2025

scale: PLANS-1:50 & ELEVATIONS-1:100 AT A1

drawing number:

KD2026/2