




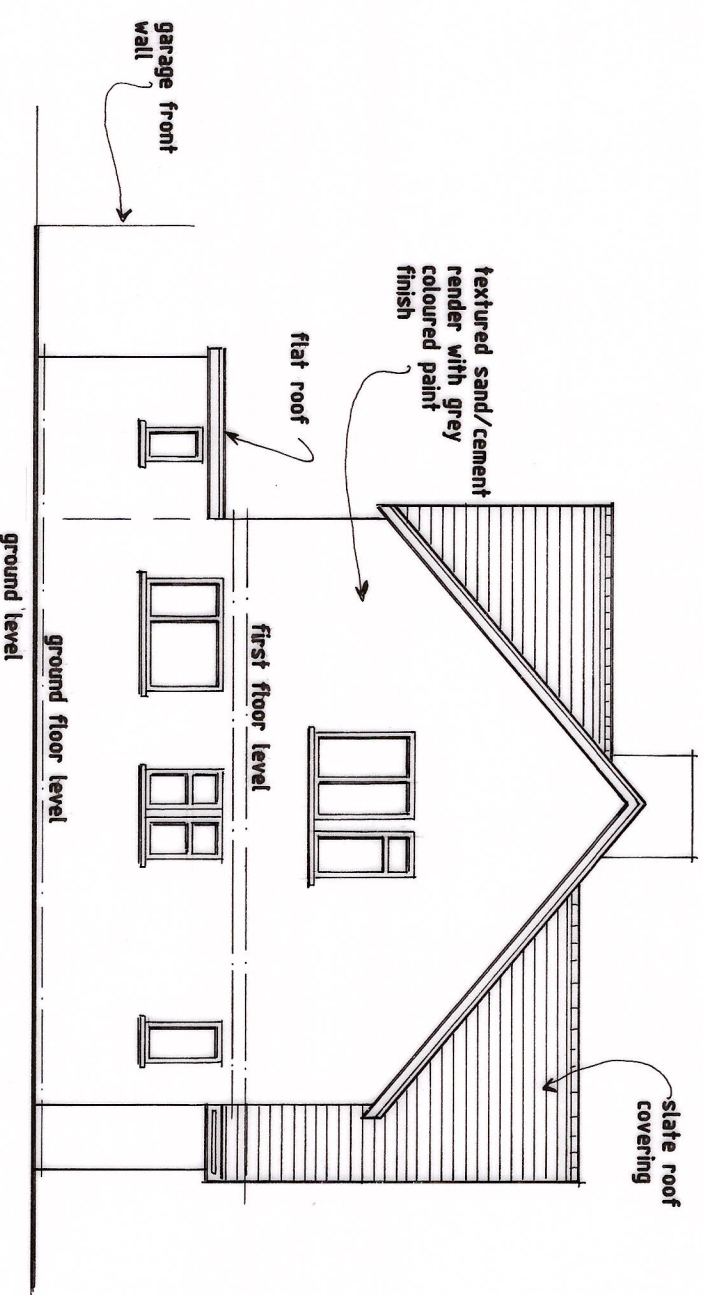


DRIVE SIDE ELEVATION

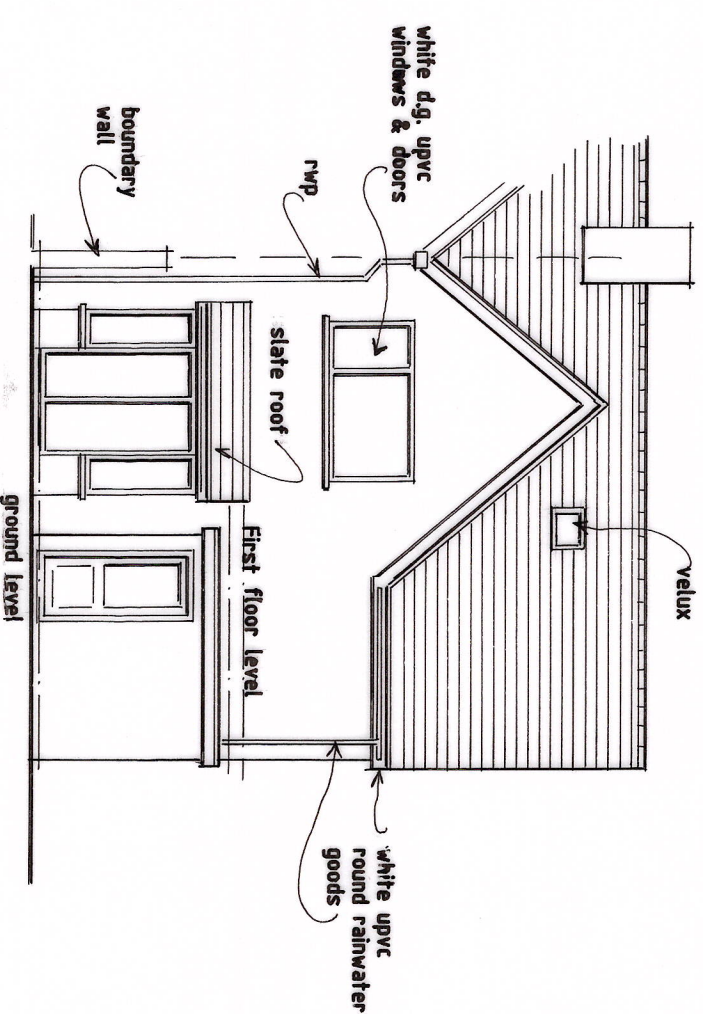


EXISTING REAR ELEVATION

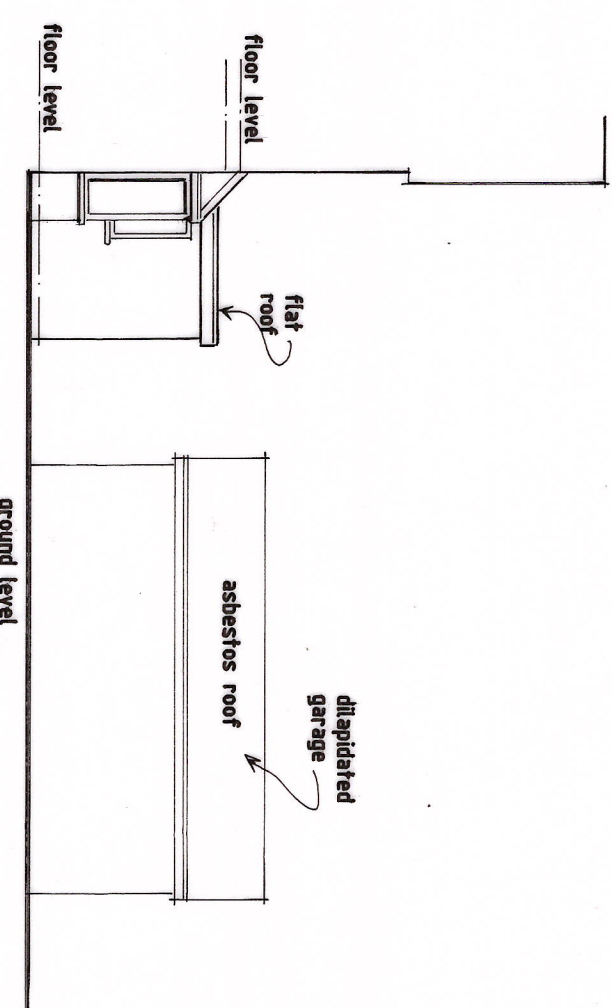


EXISTG SIDE ELEVATION
SCALE - 1:100

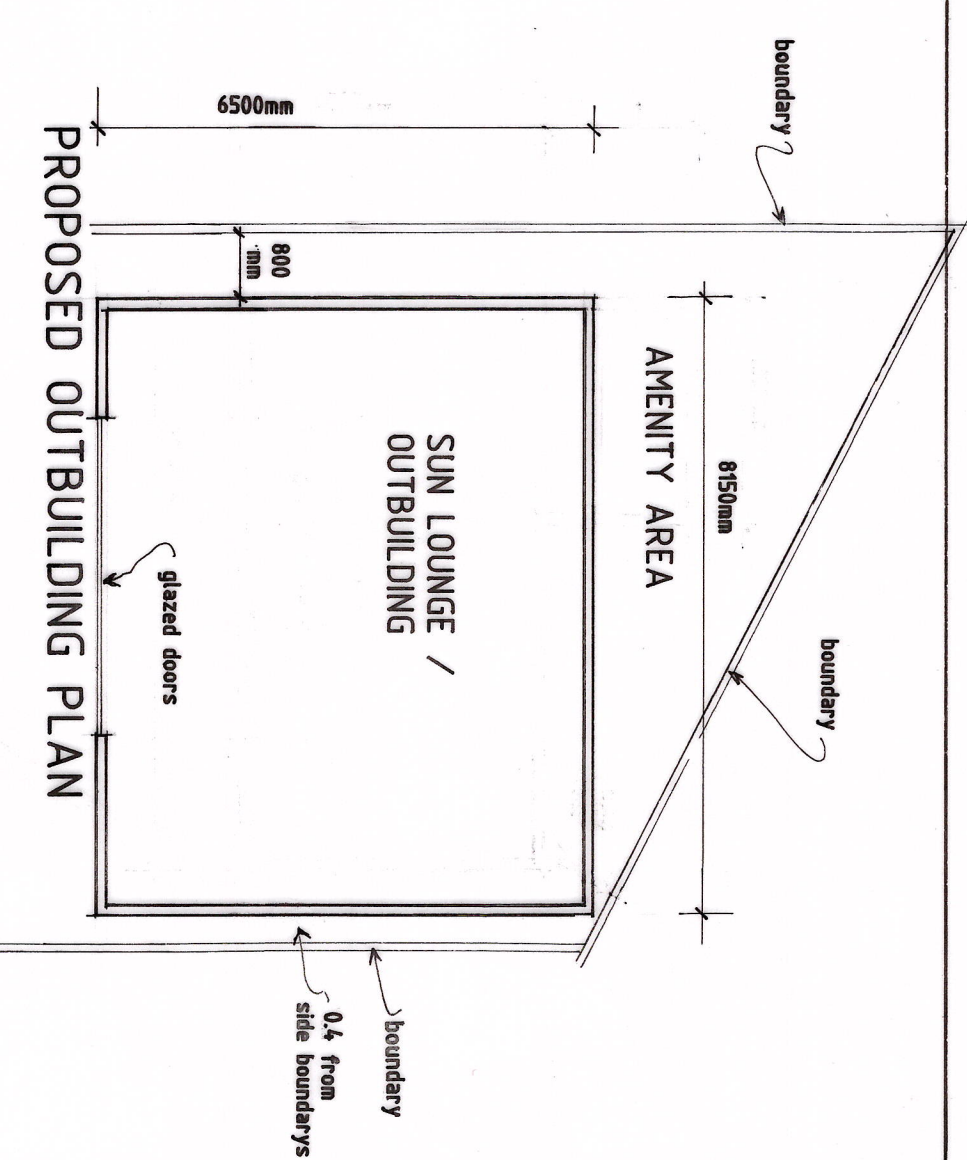


PROPOSED OUTBUILDING PLAN

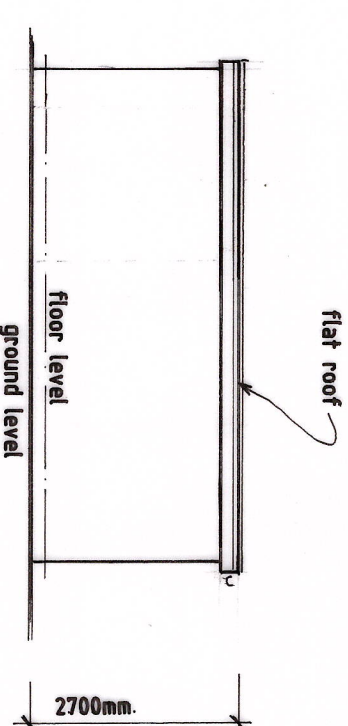


S.E. SIDE ELEVATION

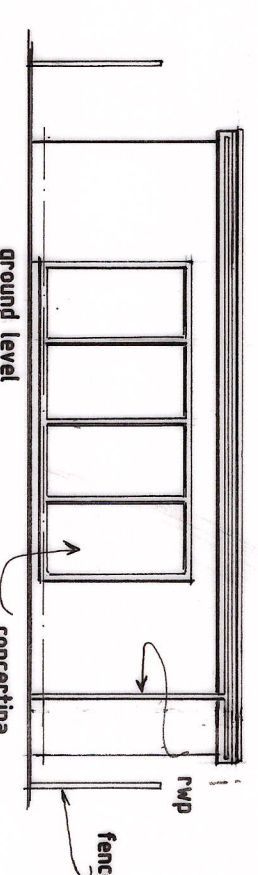



FRONT ELEVATION
SCALE - 1:100

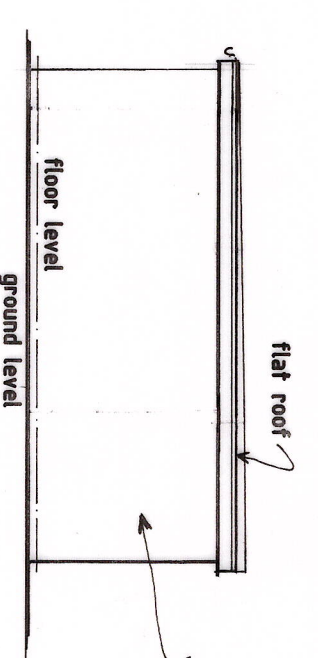


N.W. SIDE ELEVATION

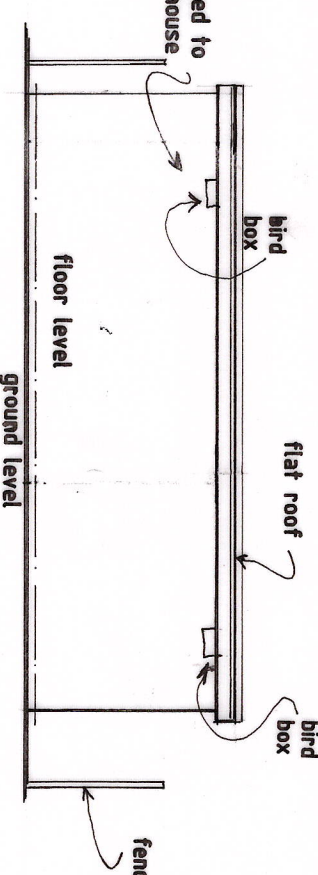


REAR ELEVATION

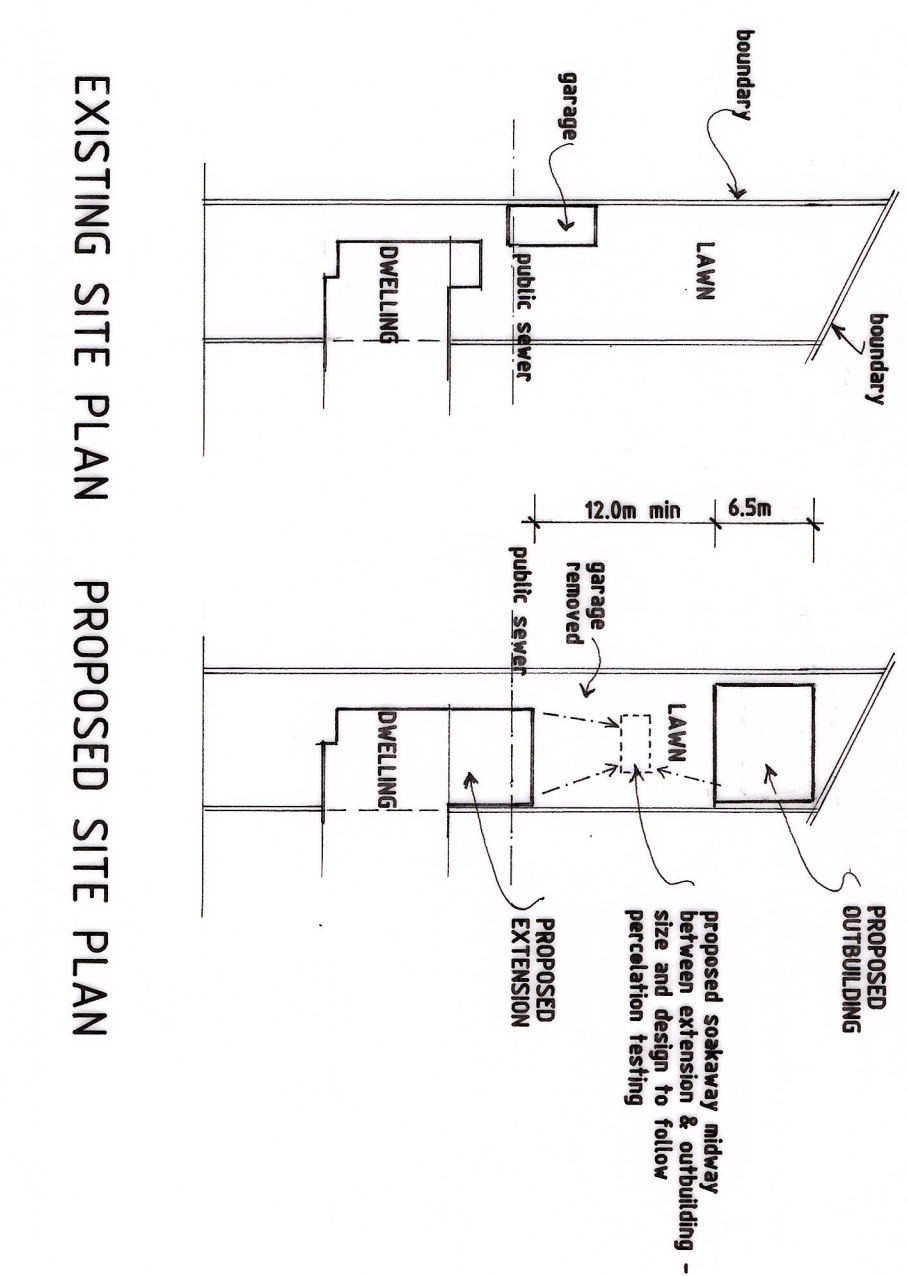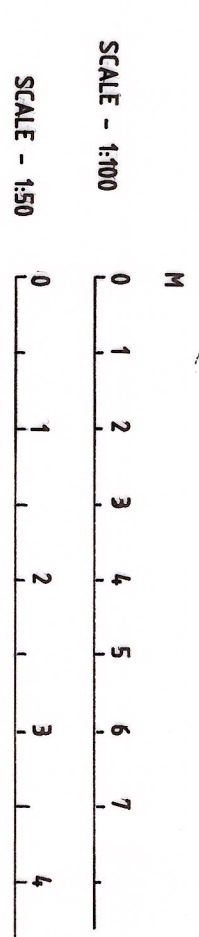

EXISTING SITE PLAN PROPOSED SITE PLAN

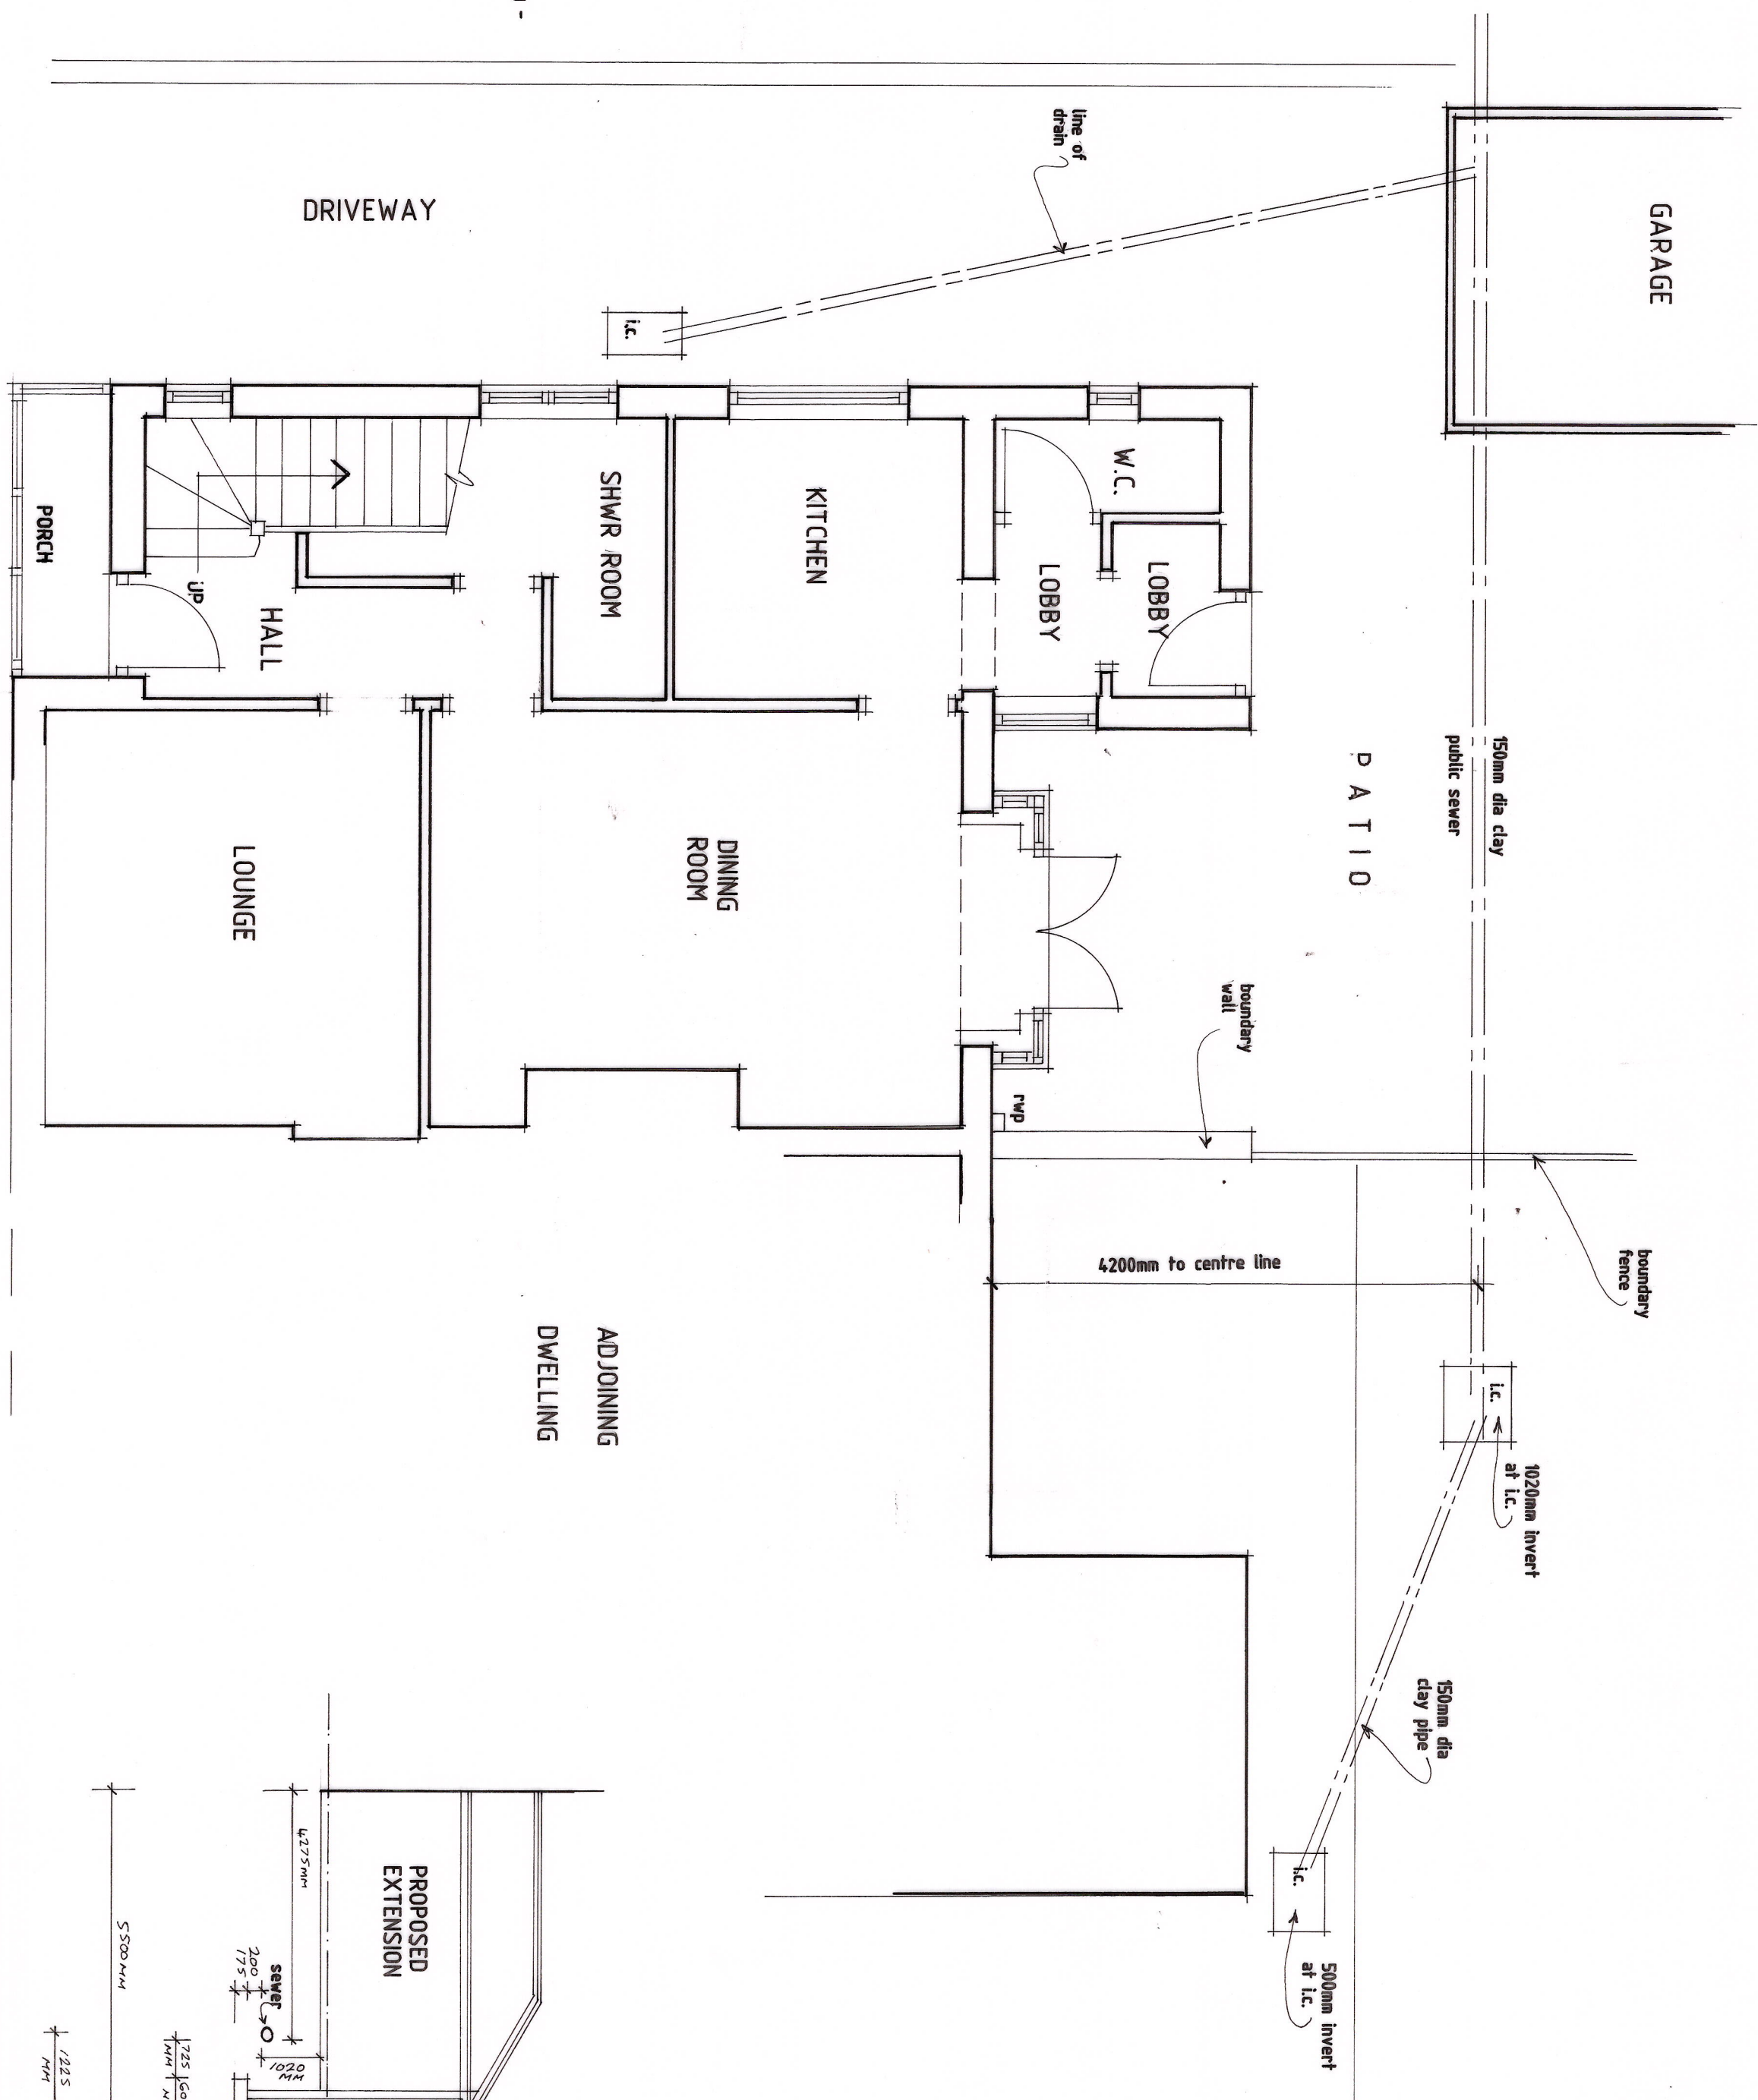

EXISTING GROUND FLOOR PLAN
SCALE - 1:50

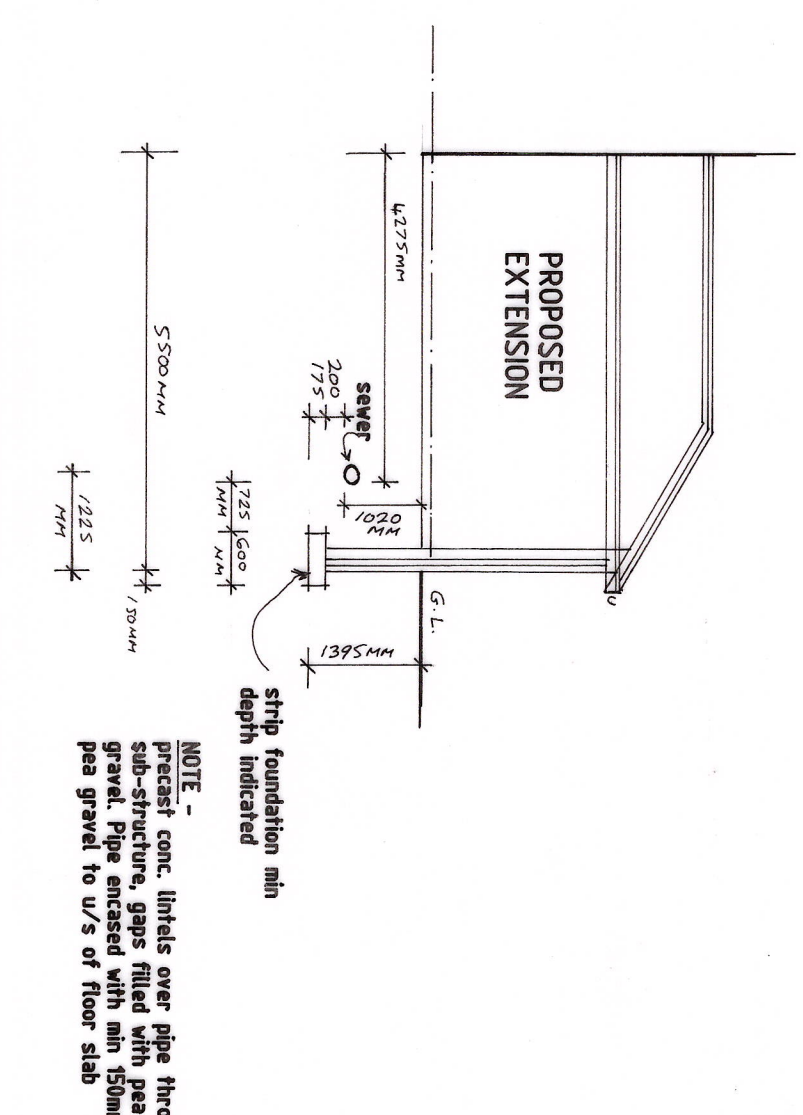

PROPOSED SECTION SHOWING
PUBLIC SEWER SCALE - 1:100

Revisions	
Ref	Description

K.W. DORRINGTON MCRAT MCABE
ARCHITECTURAL ASSOCIATES
Tel:(01633) 857566

PROPOSED SINGLE STOREY REAR EXTENSION
& REAR OUTBUILDING AT -
77, THE UPLANDS, ROGERSTONE,
NEWPORT, NP10 9FE.

EXISTING AND OUTBUILDING

date: JULY 2025

scale: PLAN-1:50 & ELEVATIONS-1:100 AT A1

drawing number:
KD2022/1