



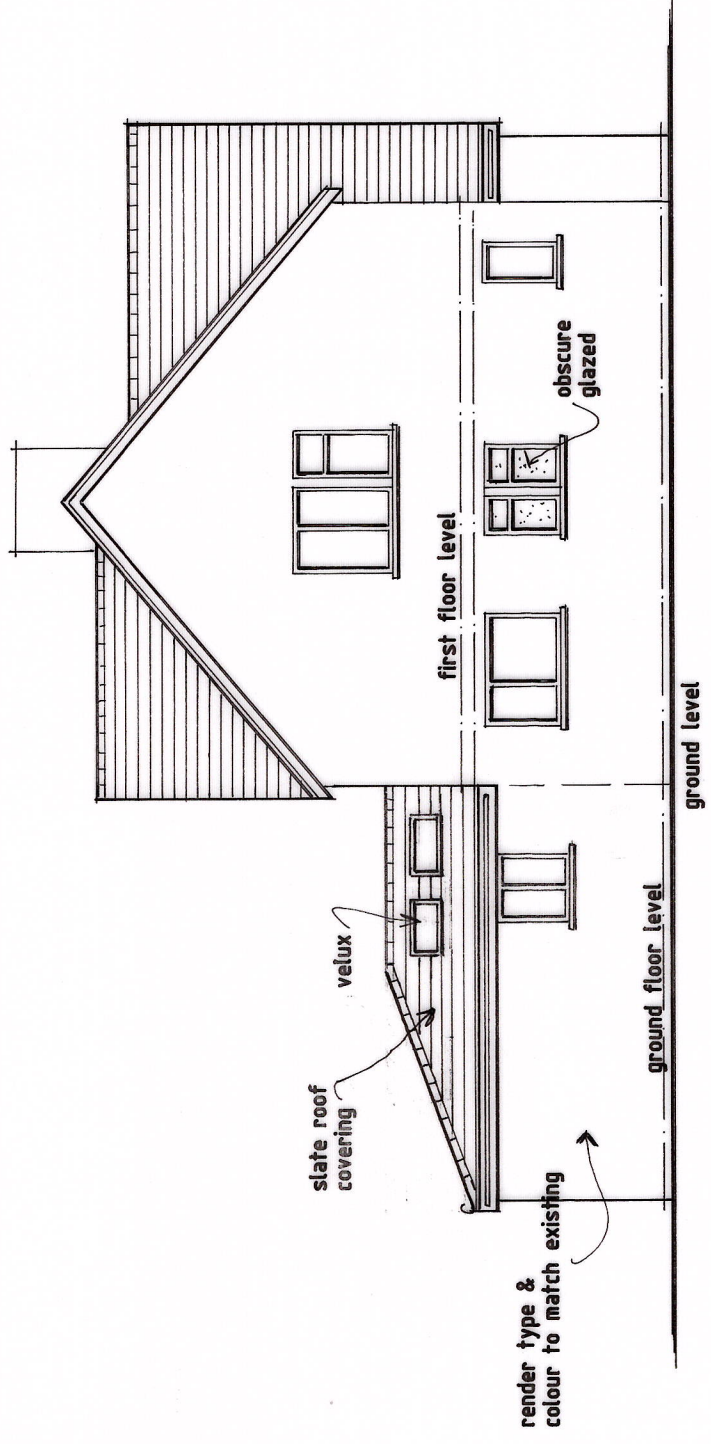


PROPOSED DRIVE SIDE ELEVATION

SCALE-1:100

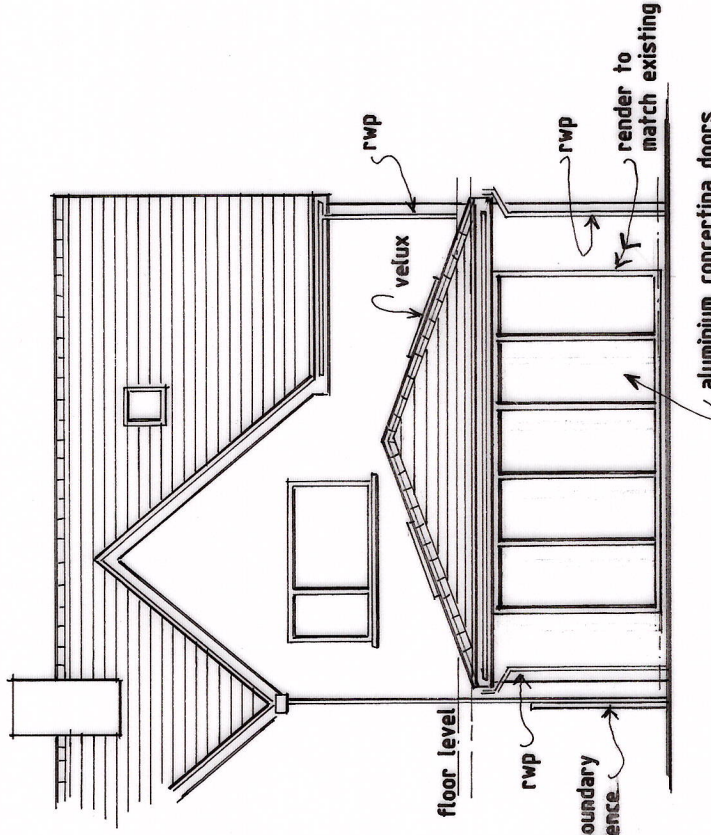


PROPOSED REAR ELEVATION

SCALE-1:100

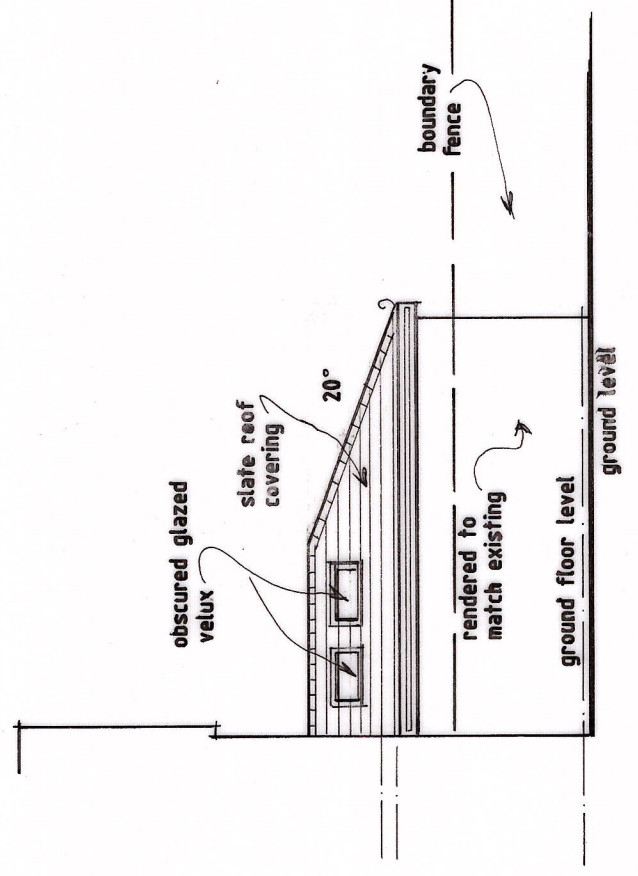


PROPOSED SIDE ELEVATION

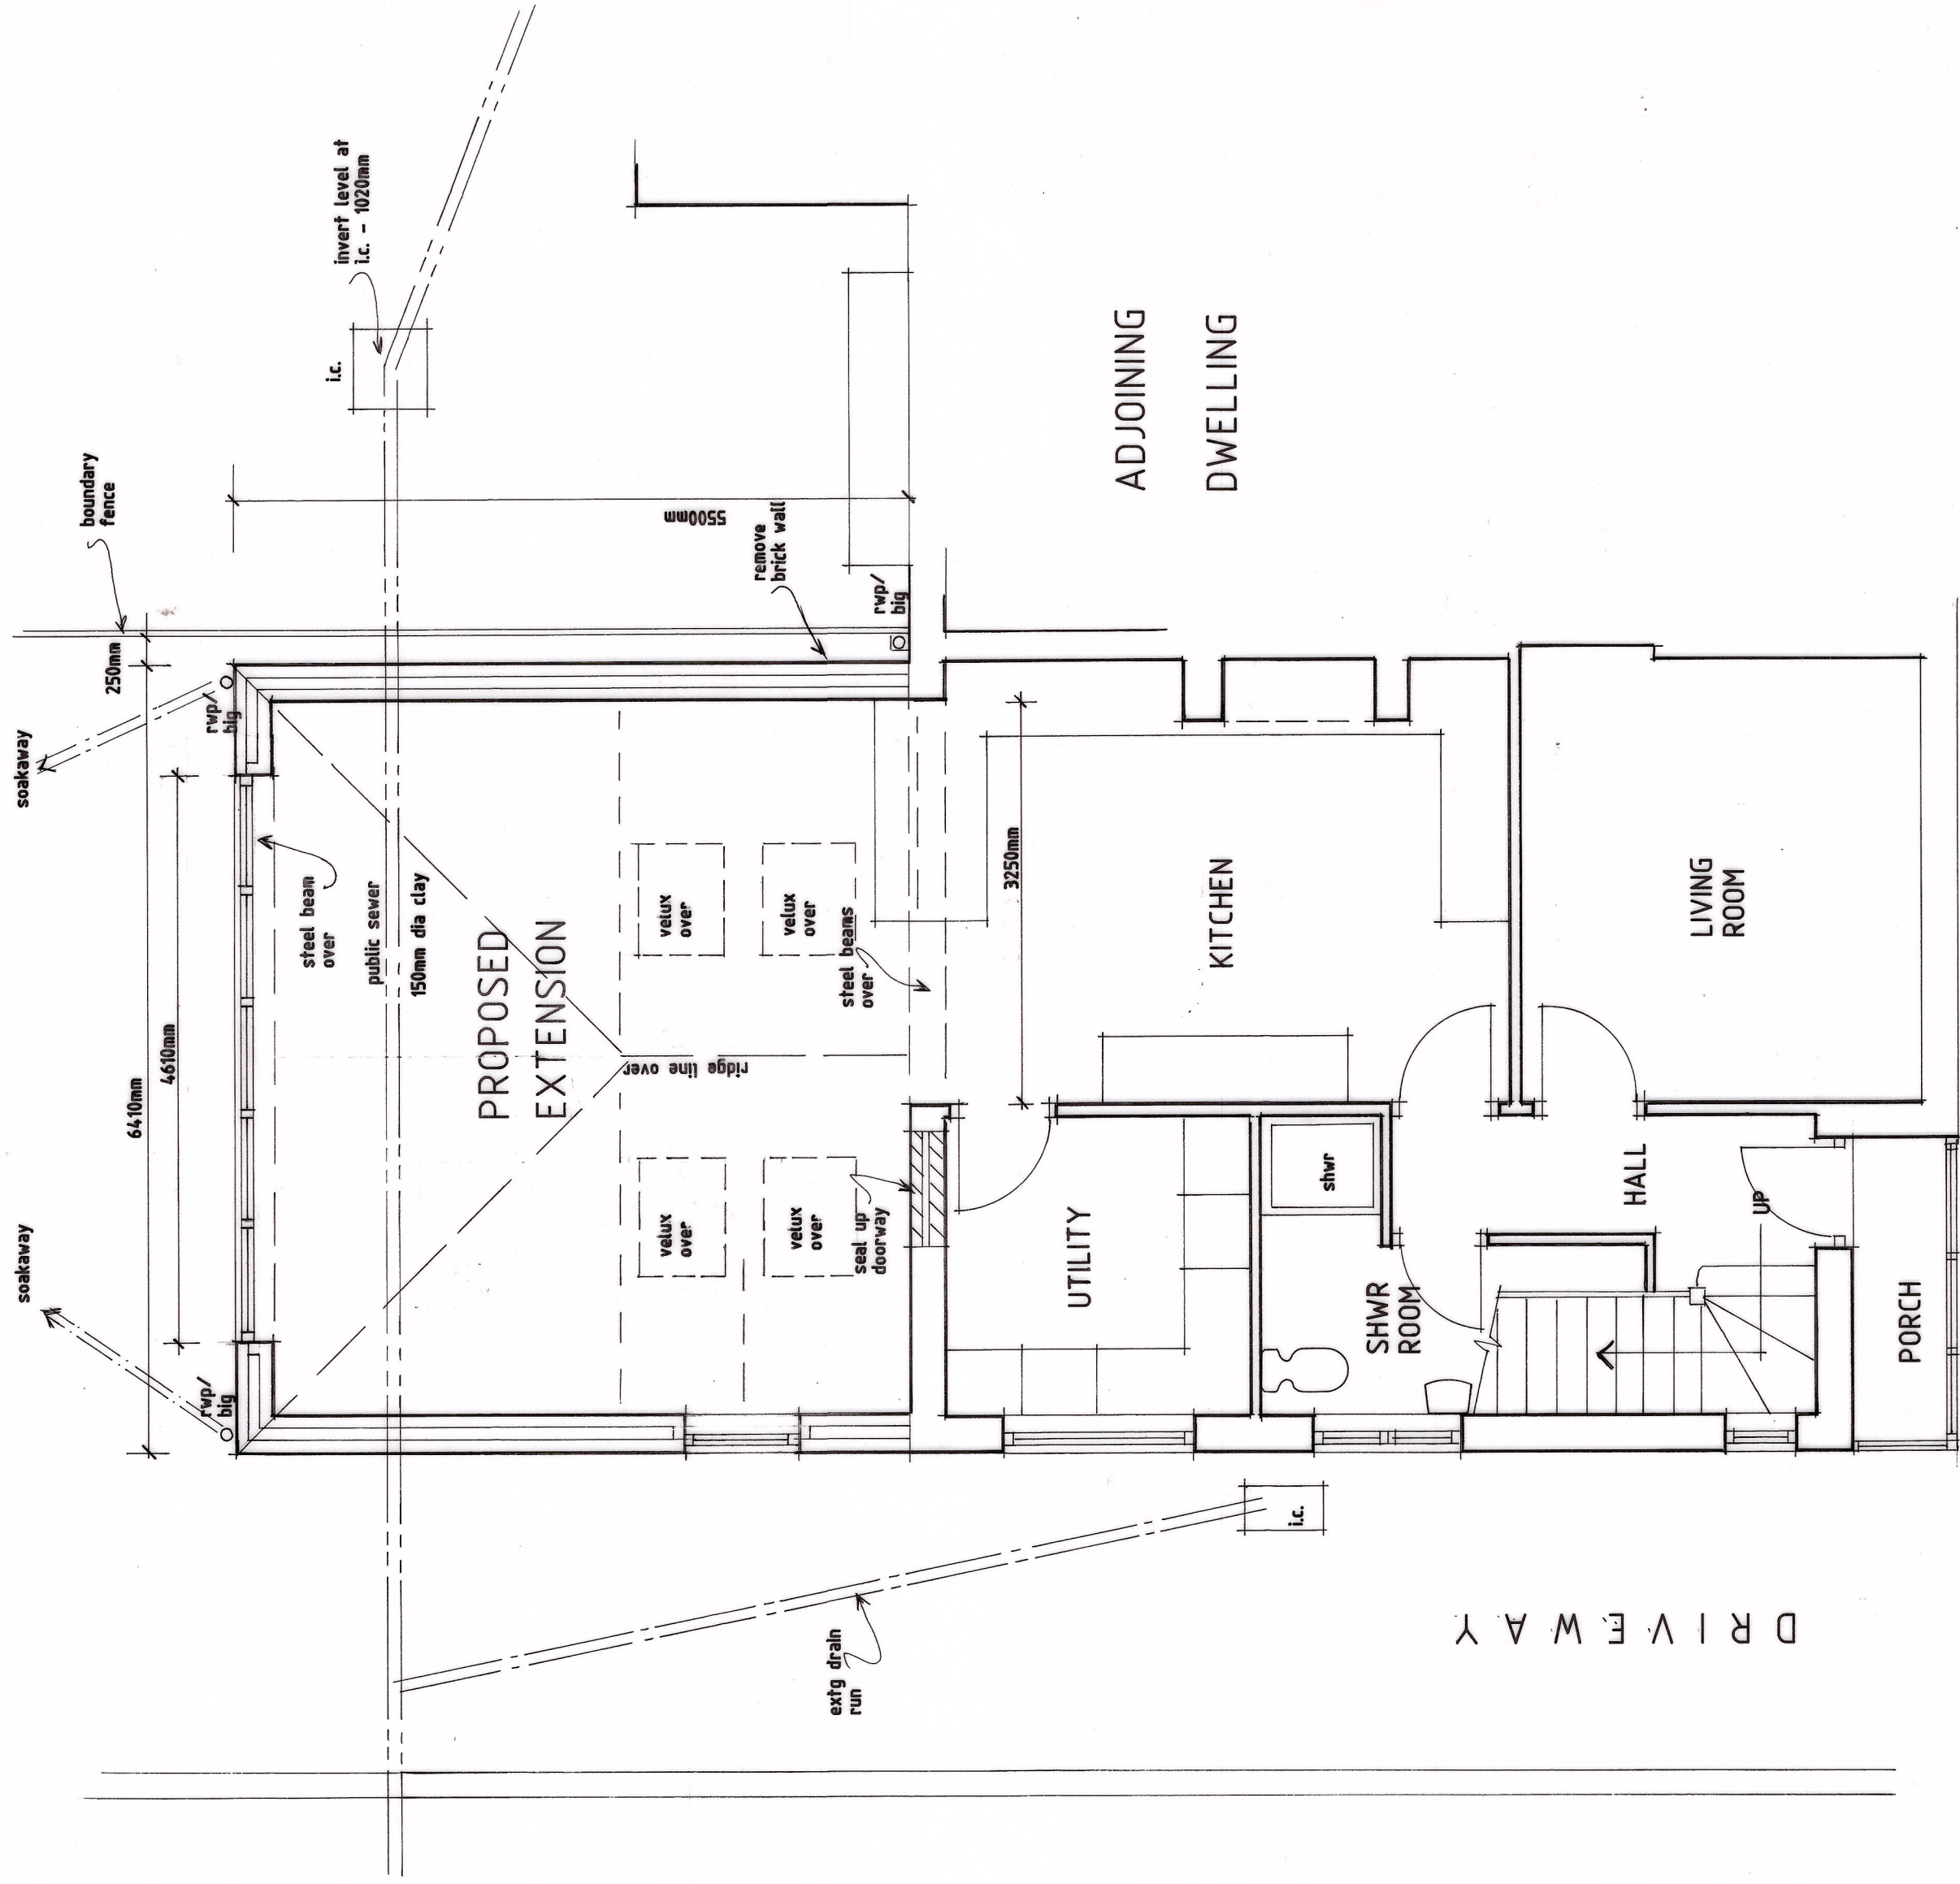

PROPOSED GROUND FLOOR PLAN

SCALE-1:50

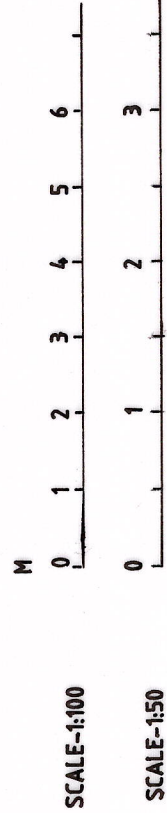

Revisions	
Ref	Description
K.W. DORRINGTON MDAT MCABE ARCHITECTURAL ASSOCIATES Tel:(01633) 857566	
PROPOSED SINGLE STOREY EXTENSION & TO REAR OF - 77, THE UPLANDS, ROGERSTONE, NEWPORT, NP10 9FE.	
PROPOSED	
date: JULY 2025	
scale: PLANS-1:50 & ELEVATIONS-1:100 AT A1	
drawing number: KD2022/2	