




1 Site Elevations without Fencing - North  
Scale 1:200 @ A1

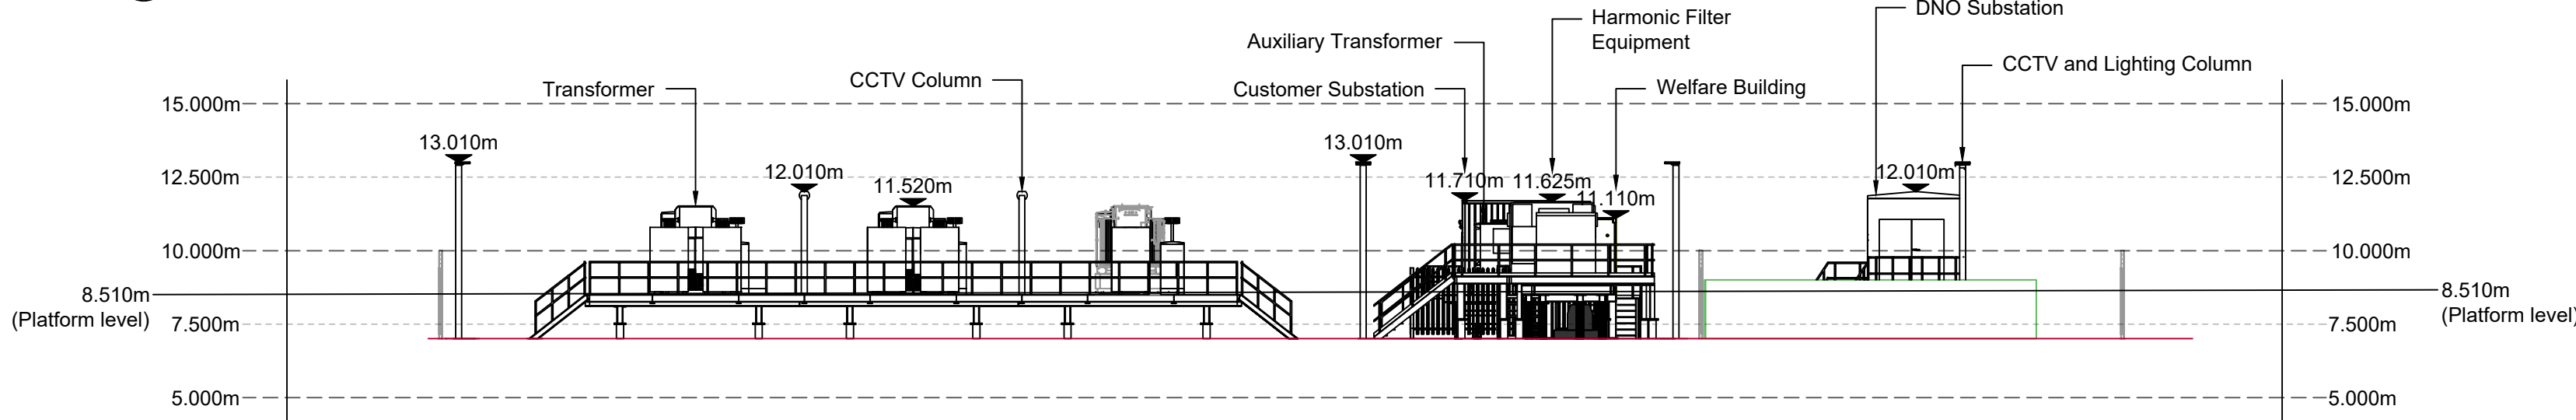

2 Site Elevations without Fencing - East  
Scale 1:200 @ A1

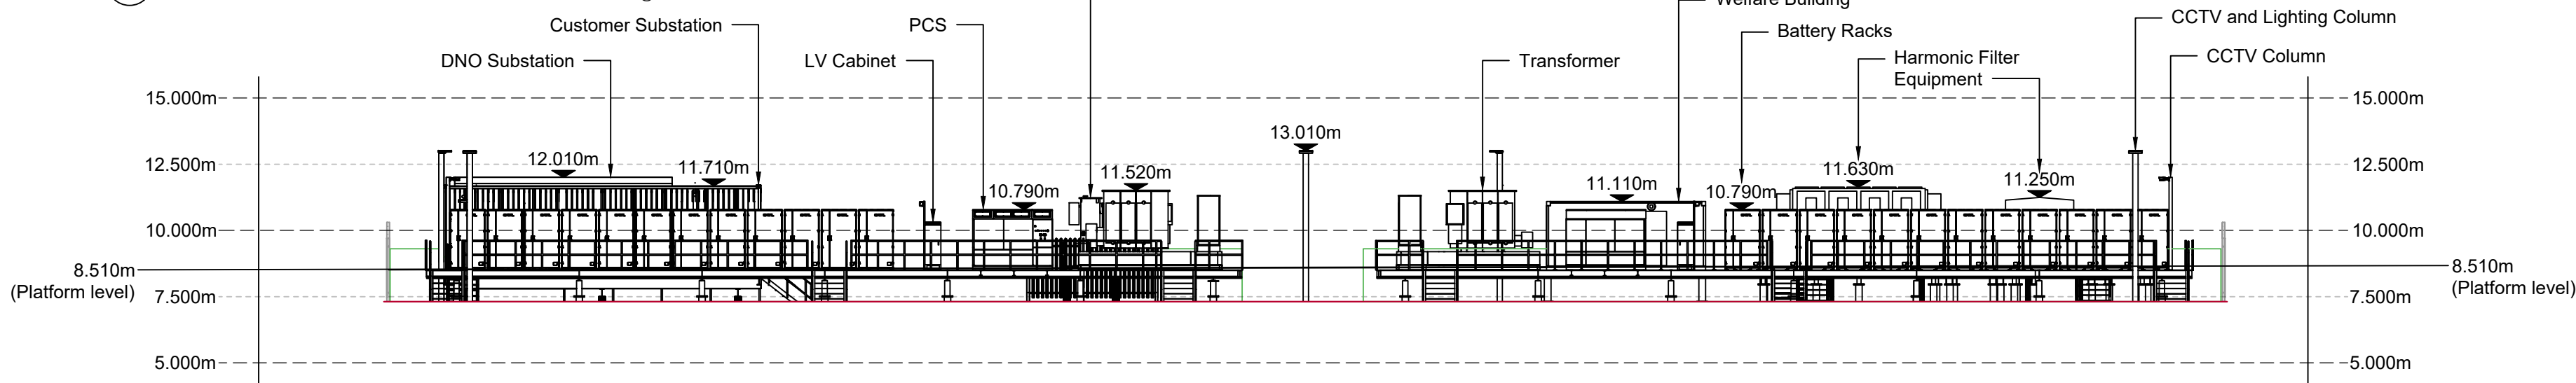


3 Site Elevations without Fencing - South  
Scale 1:200 @ A1

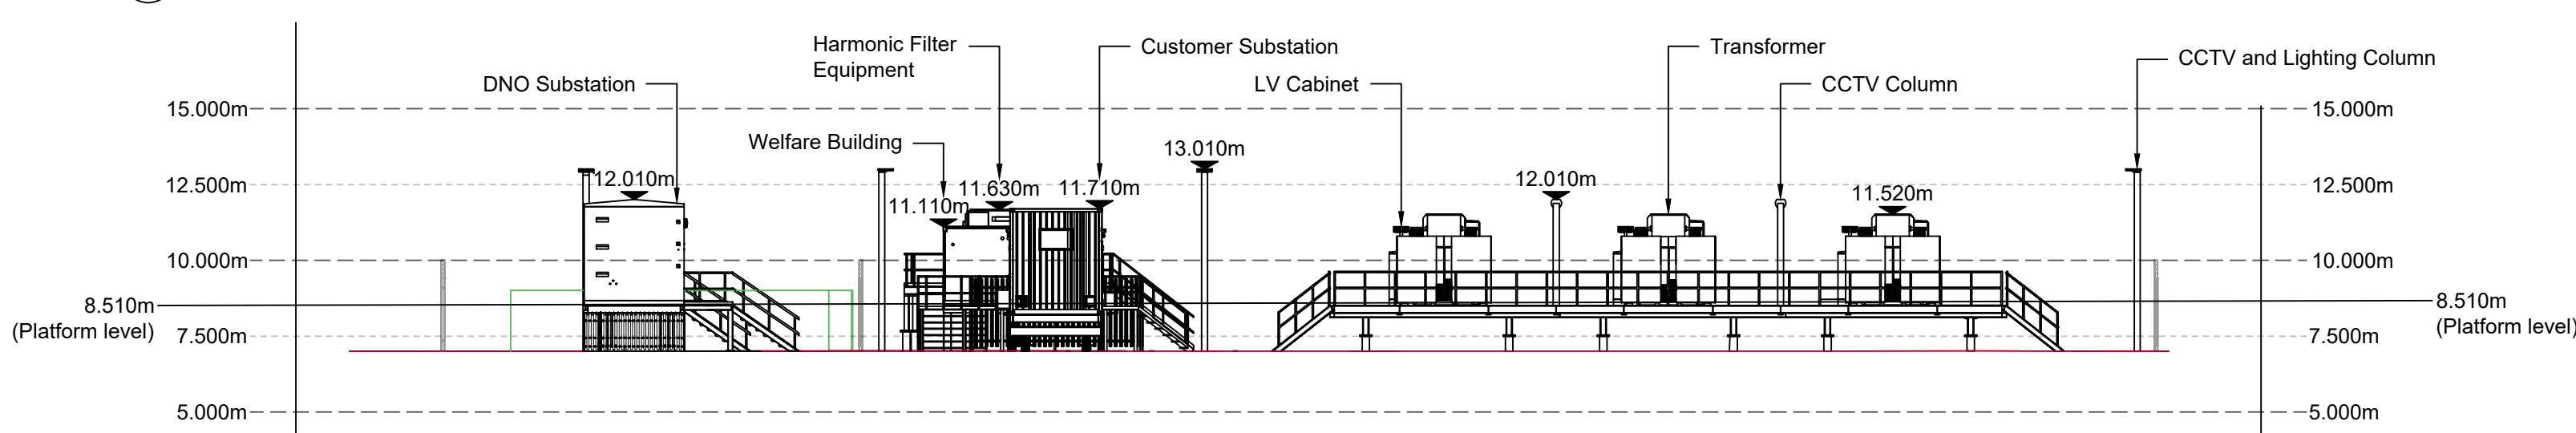

4 Site Elevations without Fencing - West  
Scale 1:200 @ A1



5 Site Plan  
Scale 1:500 @ A1

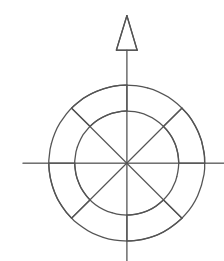

|        |      |       |       |       |       |       |       |       |       |       |
|--------|------|-------|-------|-------|-------|-------|-------|-------|-------|-------|
| 1:100  | 1m   | 2m    | 3m    | 4m    | 5m    | 6m    | 7m    | 8m    | 9m    | 10m   |
| 1:200  | 5m   | 10m   | 15m   | 20m   | 25m   | 30m   | 35m   | 40m   | 45m   | 50m   |
| 1:250  | 10m  | 20m   | 30m   | 40m   | 50m   | 60m   | 70m   | 80m   | 90m   | 100m  |
| 1:500  | 50m  | 100m  | 150m  | 200m  | 250m  | 300m  | 350m  | 400m  | 450m  | 500m  |
| 1:1000 | 100m | 200m  | 300m  | 400m  | 500m  | 600m  | 700m  | 800m  | 900m  | 1000m |
| 1:2000 | 200m | 400m  | 600m  | 800m  | 1000m | 1200m | 1400m | 1600m | 1800m | 2000m |
| 1:2500 | 250m | 500m  | 750m  | 1000m | 1250m | 1500m | 1750m | 2000m | 2250m | 2500m |
| 1:5000 | 500m | 1000m | 1500m | 2000m | 2500m | 3000m | 3500m | 4000m | 4500m | 5000m |

Drawing Notes:

- All dimensions are shown in metres unless noted otherwise.
- Do not scale from this drawing.
- Levels shown are Above Ordnance Datum (AOD)
- For further layout details, refer to 001.1 - Site Layout Plan

Legend:

- Planning Boundary
- Planting / Landscaping Area
- Landscaping
- Finished Floor Level

|     |            |                                                                                   |    |      |
|-----|------------|-----------------------------------------------------------------------------------|----|------|
| 1   | 30/04/2025 | PLANNING BOUNDARY AND PLANTING / LANDSCAPING AREA ADDED. EQUIPMENT LEVELS AMENDED | WL | JH   |
| 0   | 15/11/2024 | SITE ELEVATION WITHOUT FENCING - ORIGINAL                                         | WL | JH   |
| REV | DATE       | DESCRIPTION                                                                       | BY | CHKD |



Field  
Fora Montacute Yards  
186 Shoreditch High Street  
London  
E1 6HU

PROJECT  
NEWPORT

TITLE  
Site Elevations without Fencing

DISCIPLINE  
PLANNING

DRAWING STATUS  
FOR PLANNING

|                          |                      |                |                  |                   |
|--------------------------|----------------------|----------------|------------------|-------------------|
| SCALE<br>AS SHOWN @A1    | DATE<br>15/11/2024   | DRAWN BY<br>WL | CHECKED BY<br>JH | APPROVED BY<br>AP |
| PROJECT NO.<br>BTGBNEW01 | DRAWING NO.<br>005.2 | REV.<br>01     |                  |                   |