




1 Site Elevations complete with Fencing - North
Scale 1:200 @ A1

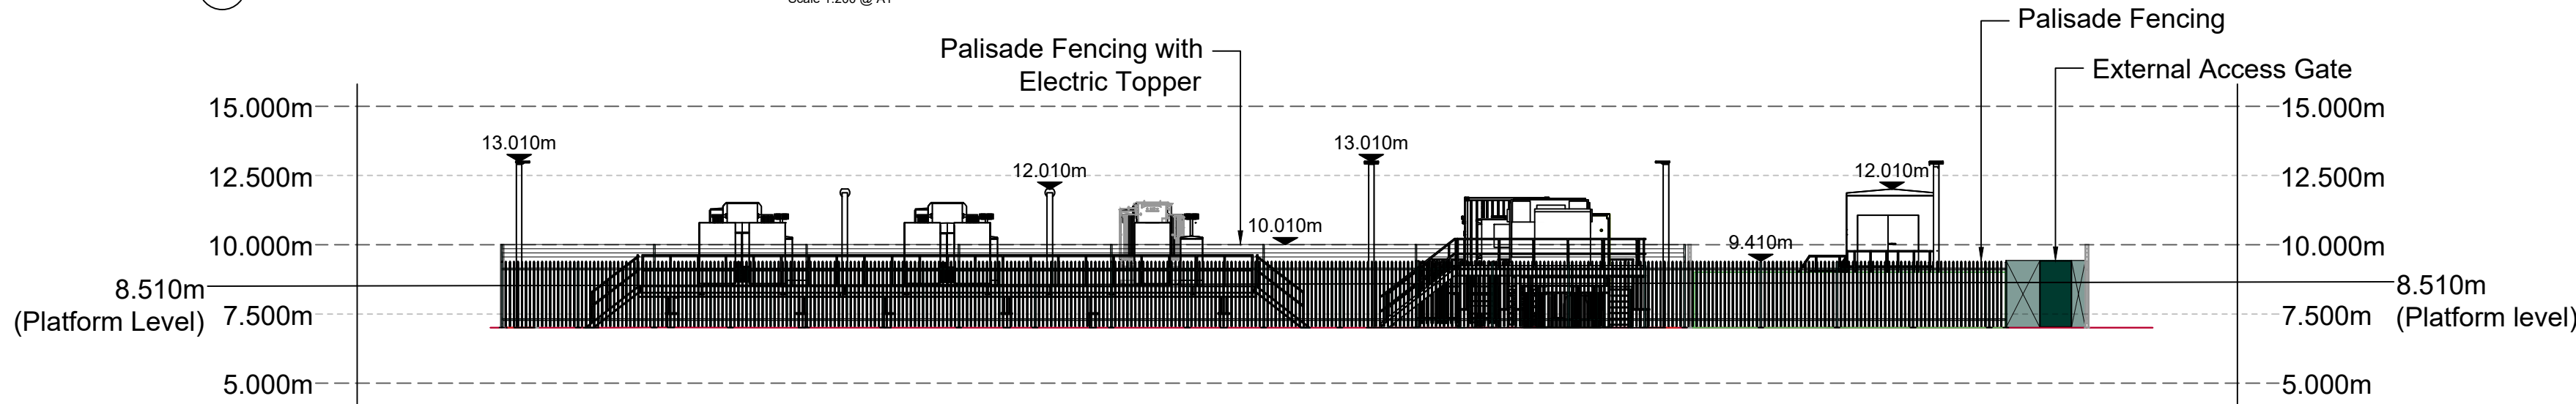

2 Site Elevations complete with Fencing - East
Scale 1:200 @ A1

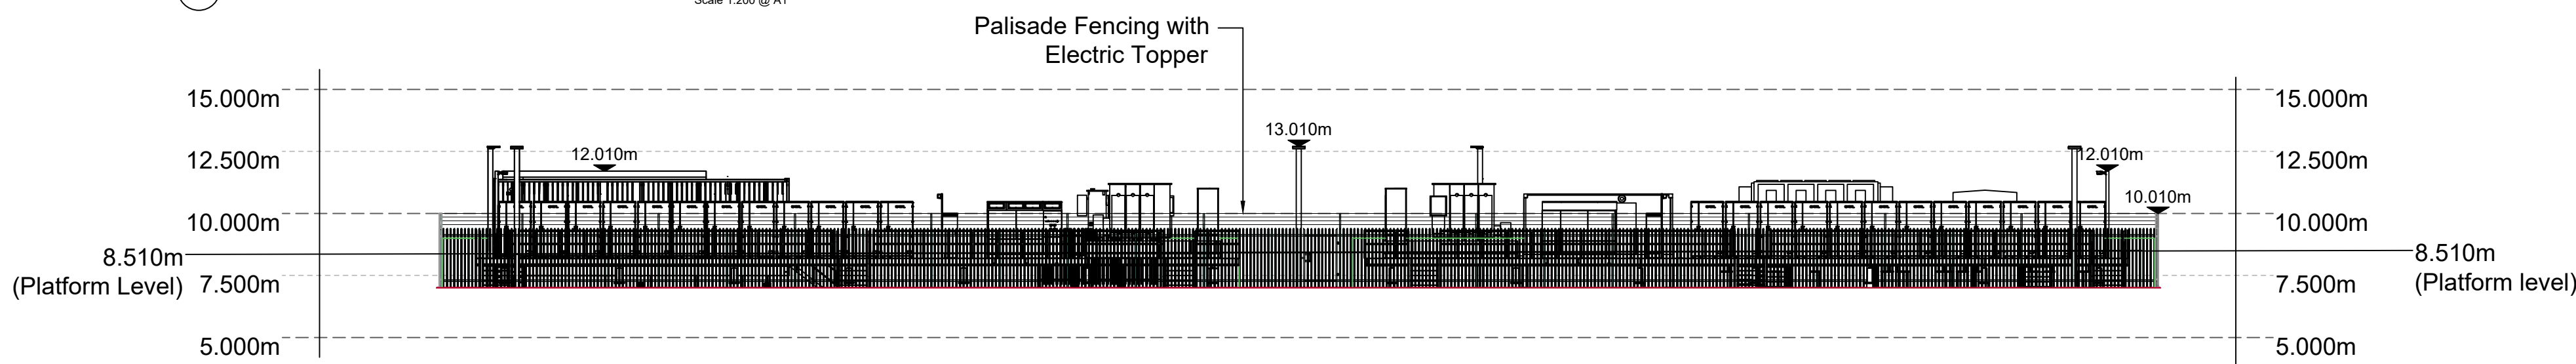


3 Site Elevations complete with Fencing - South
Scale 1:200 @ A1

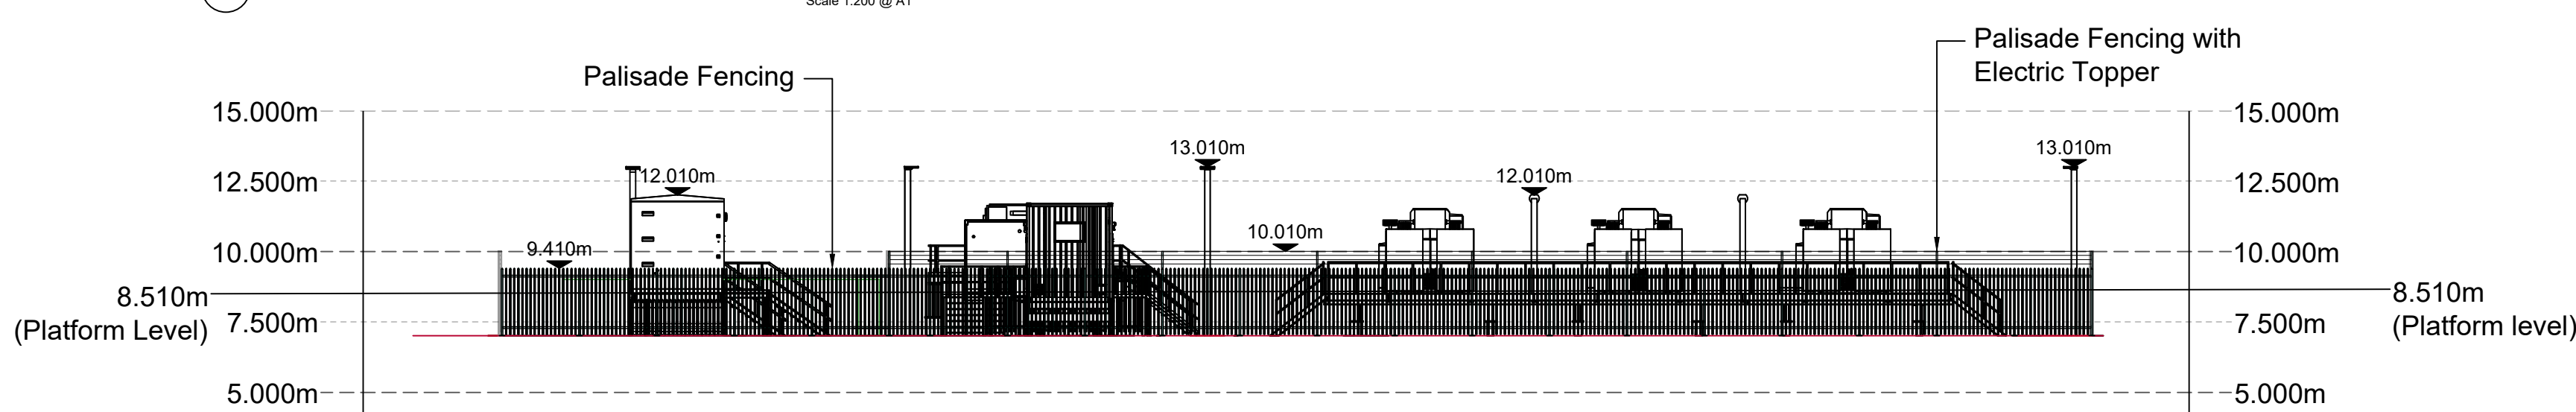

4 Site Elevations complete with Fencing - West
Scale 1:200 @ A1




5 Site Plan
Scale 1:500 @ A1

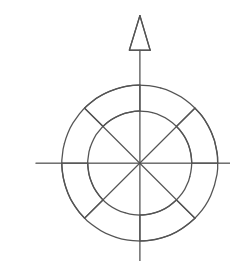

1:100	1m	2m	3m	4m	5m	6m	7m	8m	9m	10m
1:200	5m	10m	15m	20m	25m	30m	35m	40m	45m	50m
1:250	5m	10m	15m	20m	25m	30m	35m	40m	45m	50m
1:500	10m	20m	30m	40m	50m	60m	70m	80m	90m	100m
1:1000	50m	100m	150m	200m	250m	300m	350m	400m	450m	500m
1:2000	50m	100m	150m	200m	250m	300m	350m	400m	450m	500m
1:2500	50m	100m	150m	200m	250m	300m	350m	400m	450m	500m
1:5000	100m	200m	300m	400m	500m	600m	700m	800m	900m	1000m

- Drawing Notes:**
- All dimensions are shown in metres unless noted otherwise.
 - Do not scale from this drawing.
 - Levels shown are Above Ordnance Datum (AOD)
 - For further layout details, refer to 001.1 - Site Layout Plan
 - For equipment height, refer to 005.2 - Site Elevations without Fencing
- Legend:**
- Planning Boundary
 - Planting / Landscaping Area
 - External Fencing
 - Landscaping
 - Finished Floor Level

01	30/04/2025	PLANNING BOUNDARY AND PLANTING / LANDSCAPING AREA ADDED EQUIPMENT LEVELS AMENDED	WL	JH
0	15/11/2024	SITE ELEVATION COMPLETE WITH FENCING - ORIGINAL	WL	JH
REV	DATE	DESCRIPTION	BY	CHKD

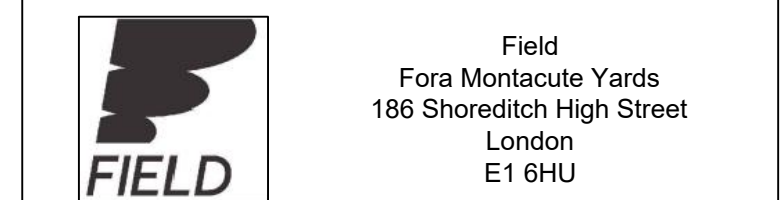

PROJECT
NEWPORT

TITLE
Site Elevations complete with Fencing

DISCIPLINE
PLANNING

DRAWING STATUS
FOR PLANNING

SCALE AS SHOWN @A1	DATE 15/11/2024	DRAWN BY WL	CHECKED BY JH	APPROVED BY AP
PROJECT NO. BTGBNEW01	DRAWING NO. 005.1	REV. 01		