


118 COMMERCIAL STREET, NEWPORT

AS EXISTING

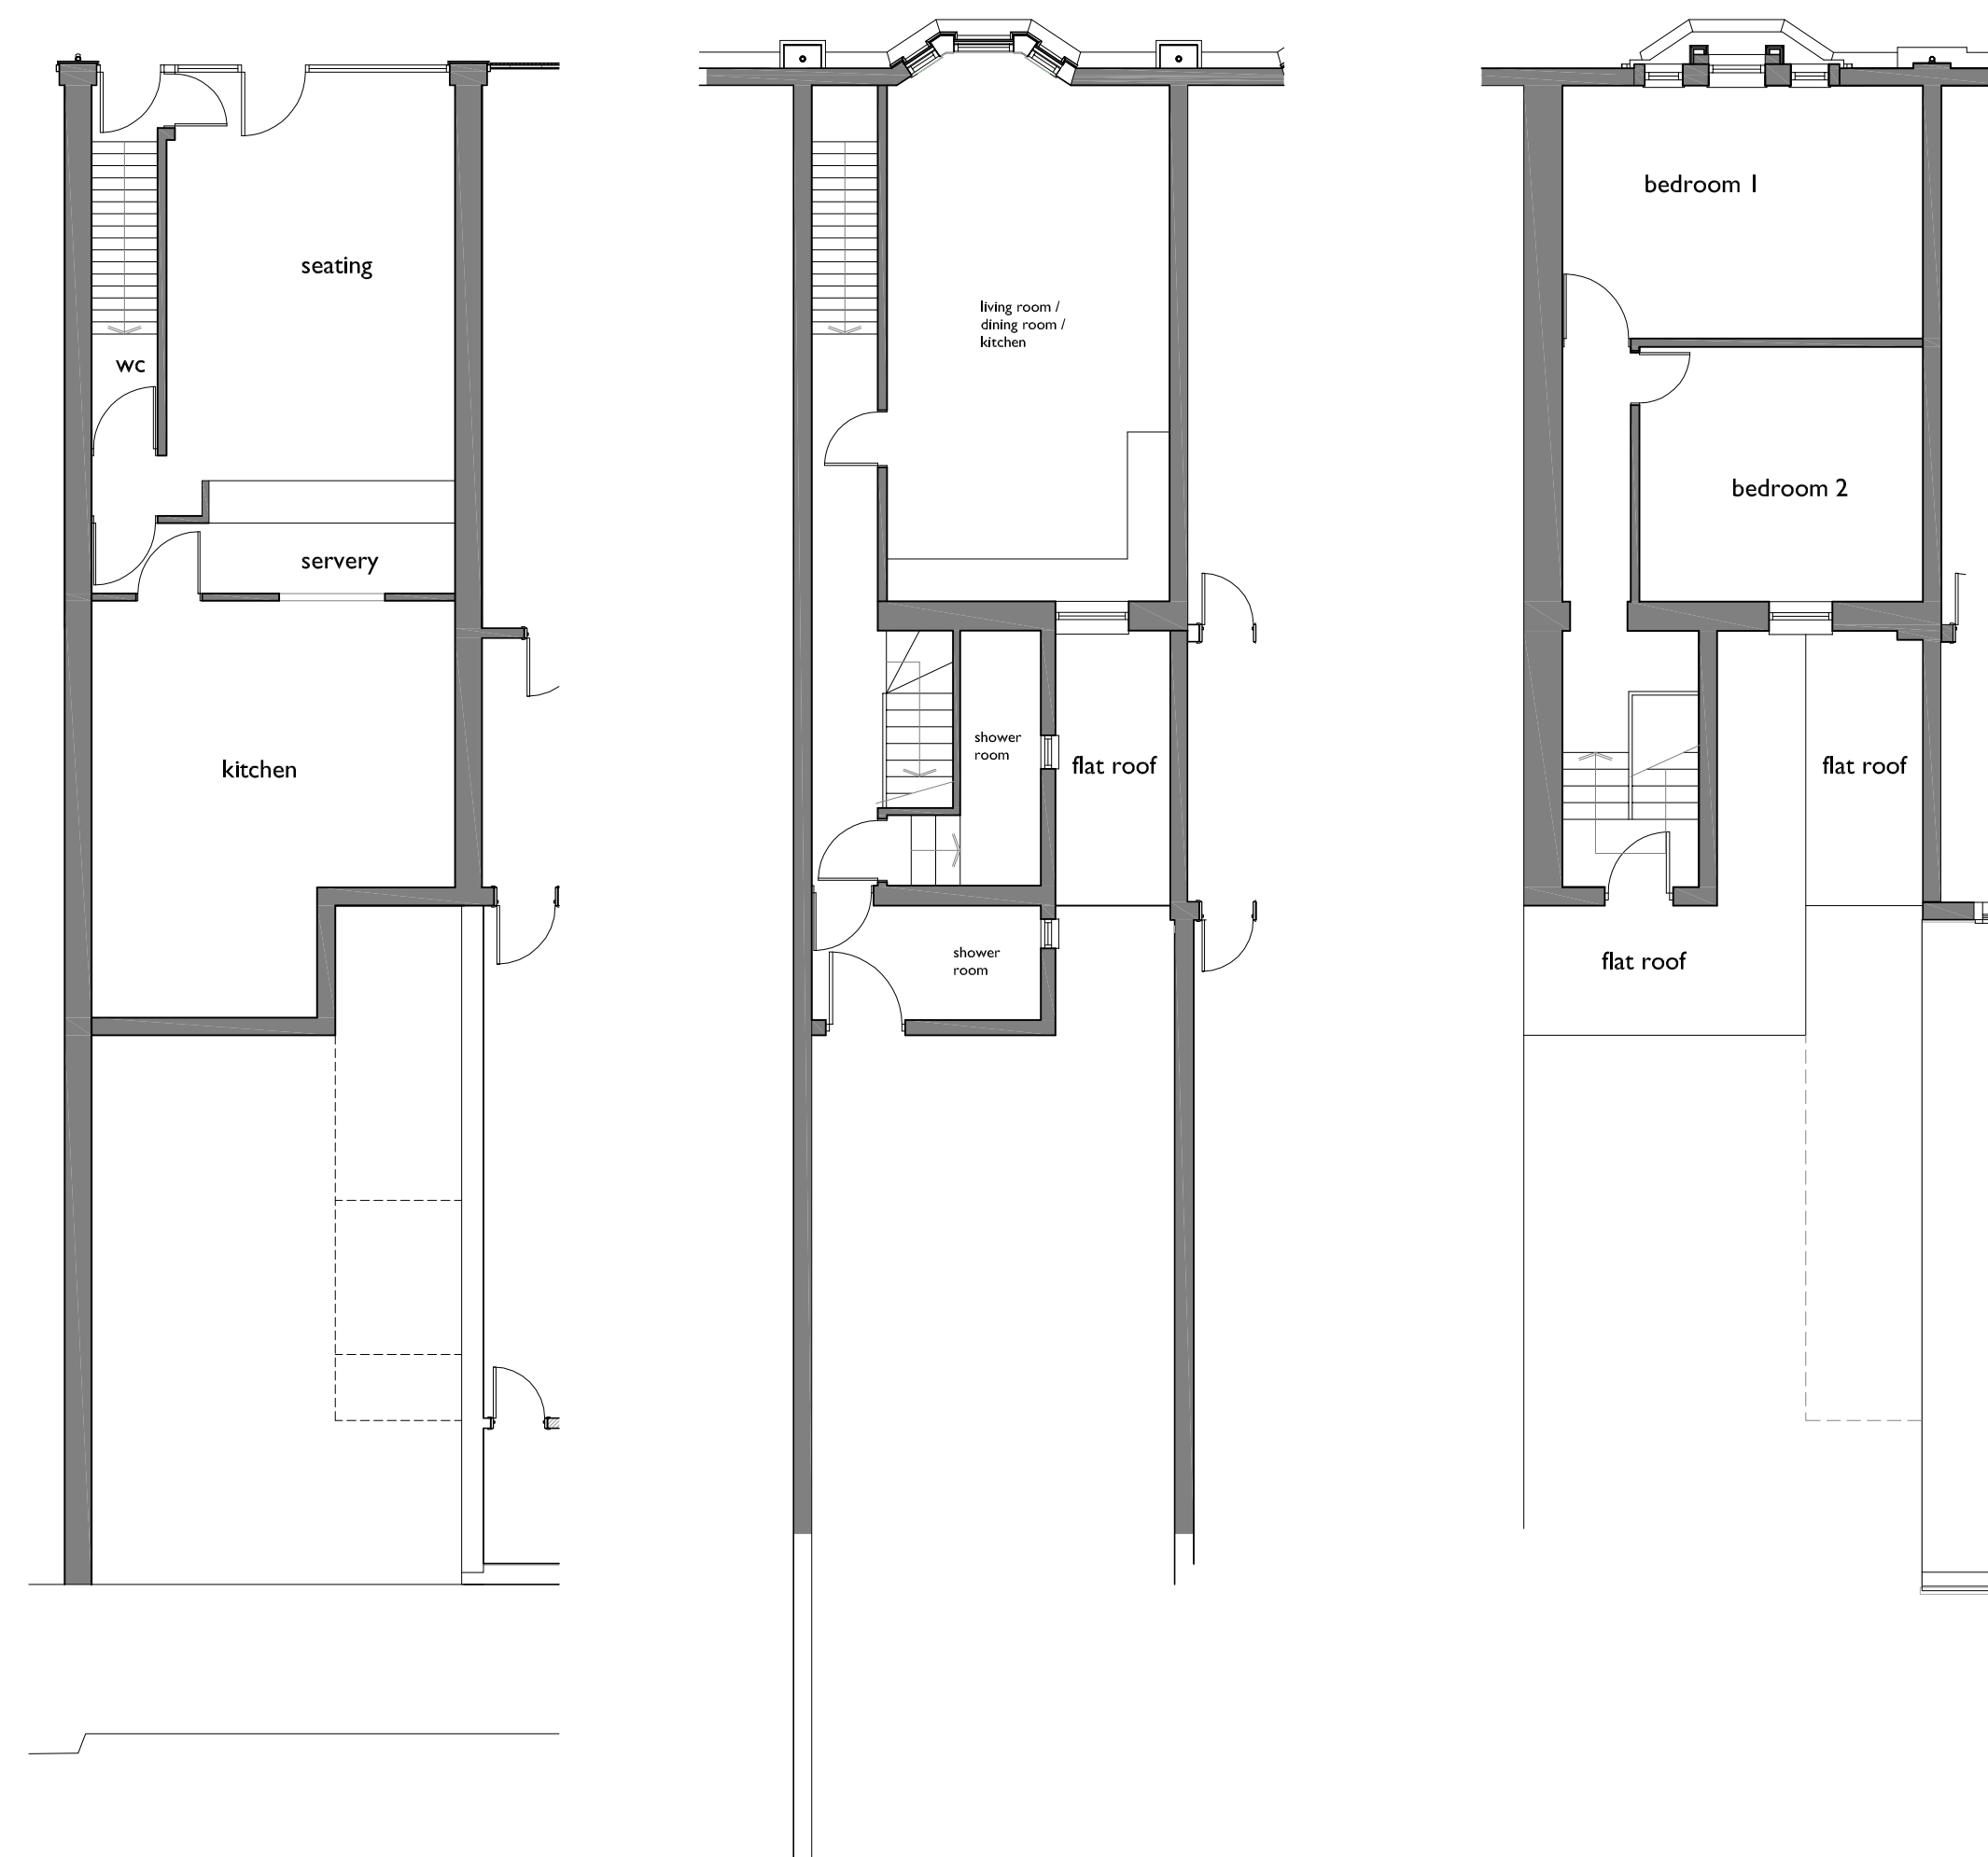

GROUND FLOOR

FIRST FLOOR


SECOND FLOOR




SITE LOCATION PLAN
SCALE 1:1250



FRONT ELEVATION

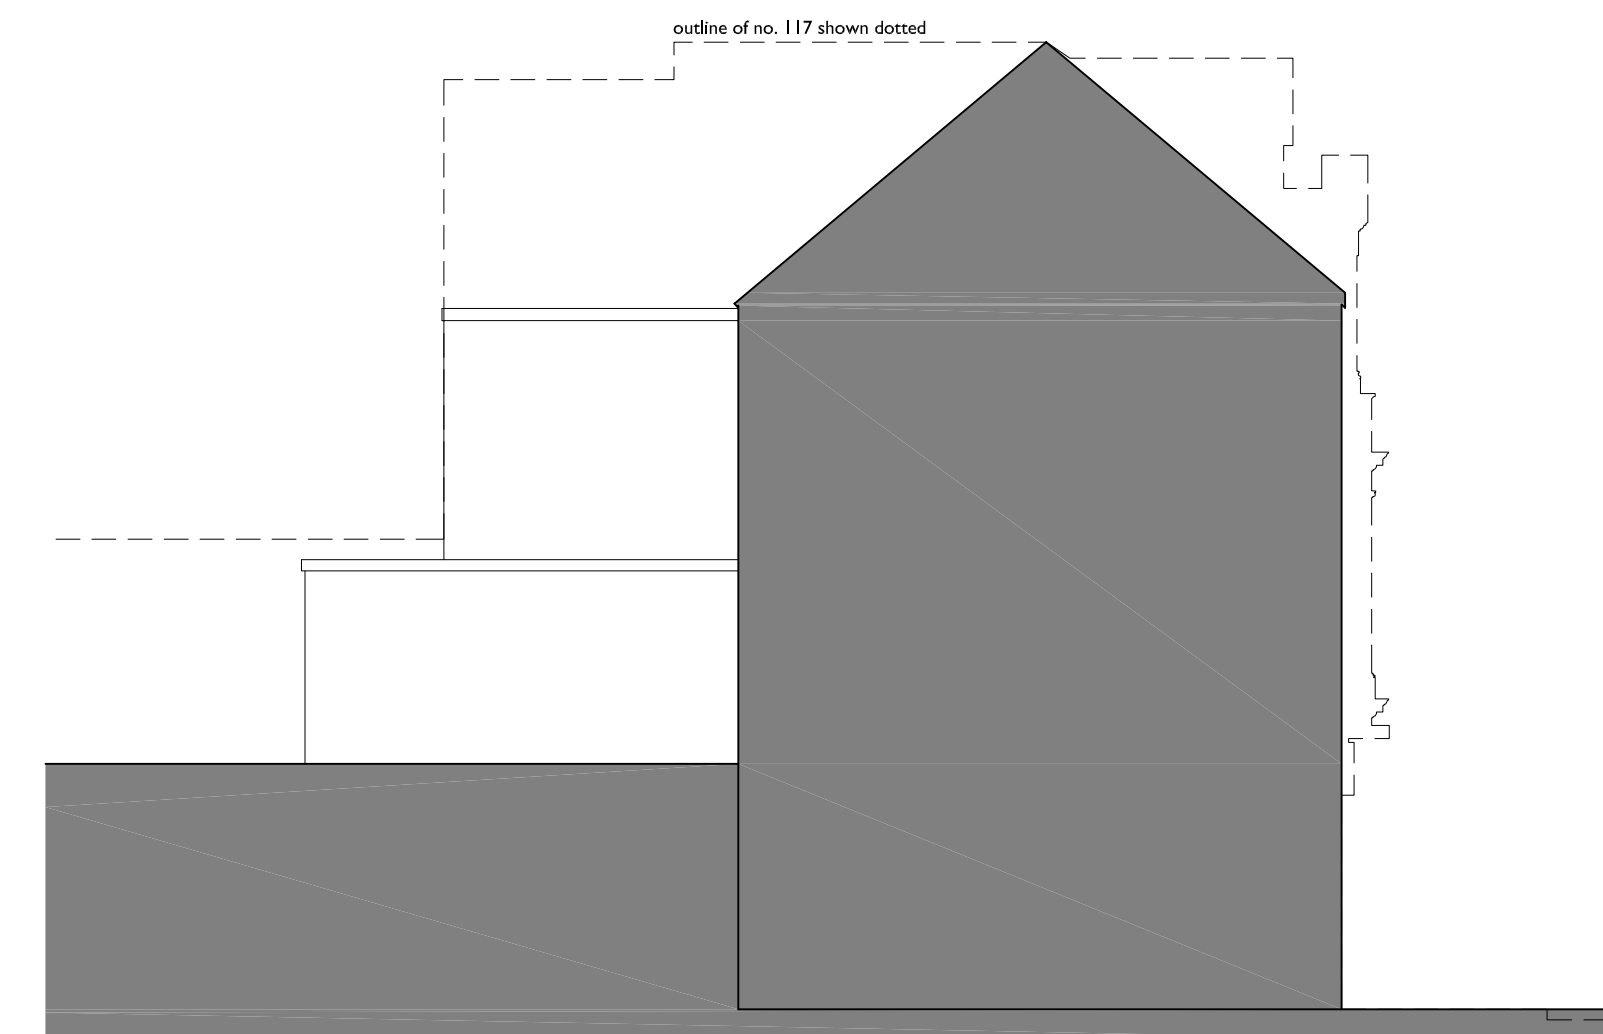

SIDE ELEVATION

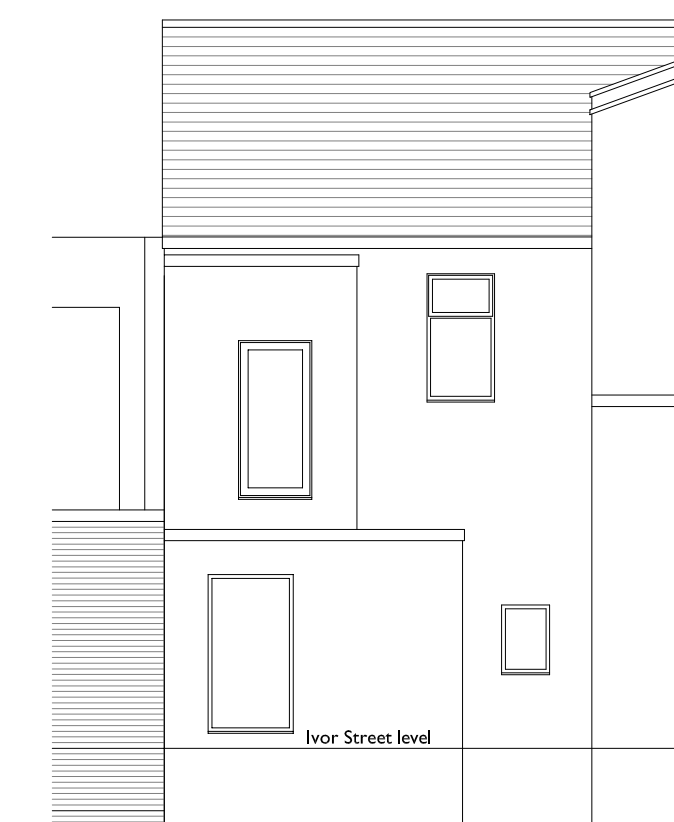

REAR ELEVATION

SCALE THIS DRAWING ONLY FOR
PLANNING PURPOSES CHECK ALL
DIMENSIONS ON SITE

This drawing is to establish design intent. The contractor is responsible for quantities, dimensions, verification of site conditions, compliance with contract documents for information that pertains to the fabrication processes or techniques of construction and for the co-ordination of work with all trades. All errors or omissions are to be reported to the designers.

Original drawing size A1

[illegible]

T.Name		MR & MRS R.K. JINDAL			
Project		REAR EXTENSION FOR EXTENDED LIVING ACCOMMODATION AT 118 COMMERCIAL STREET, NEWPORT.			
Title		PLANS AND ELEVATIONS AS EXISTING		Scale: 1:1250, 1:180 @ A1 1:2500, 1:200 @ A3	
Status		Drawn jmt	Date	Approved ---	Checked ---
2024-443		PL01		Aug 2024	