





Roof Plan

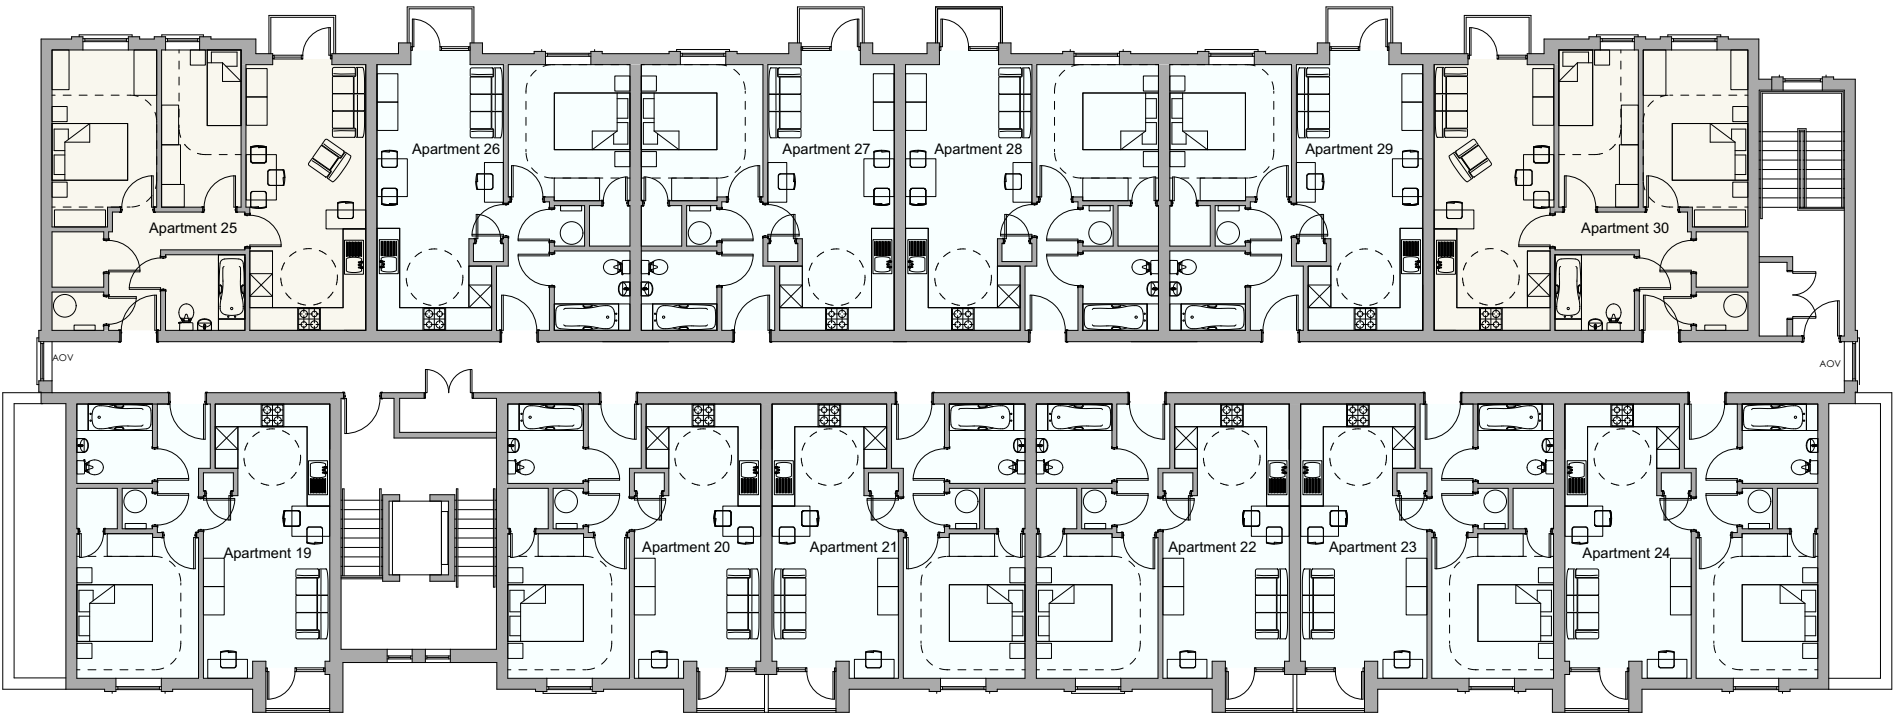


Second Floor Plan

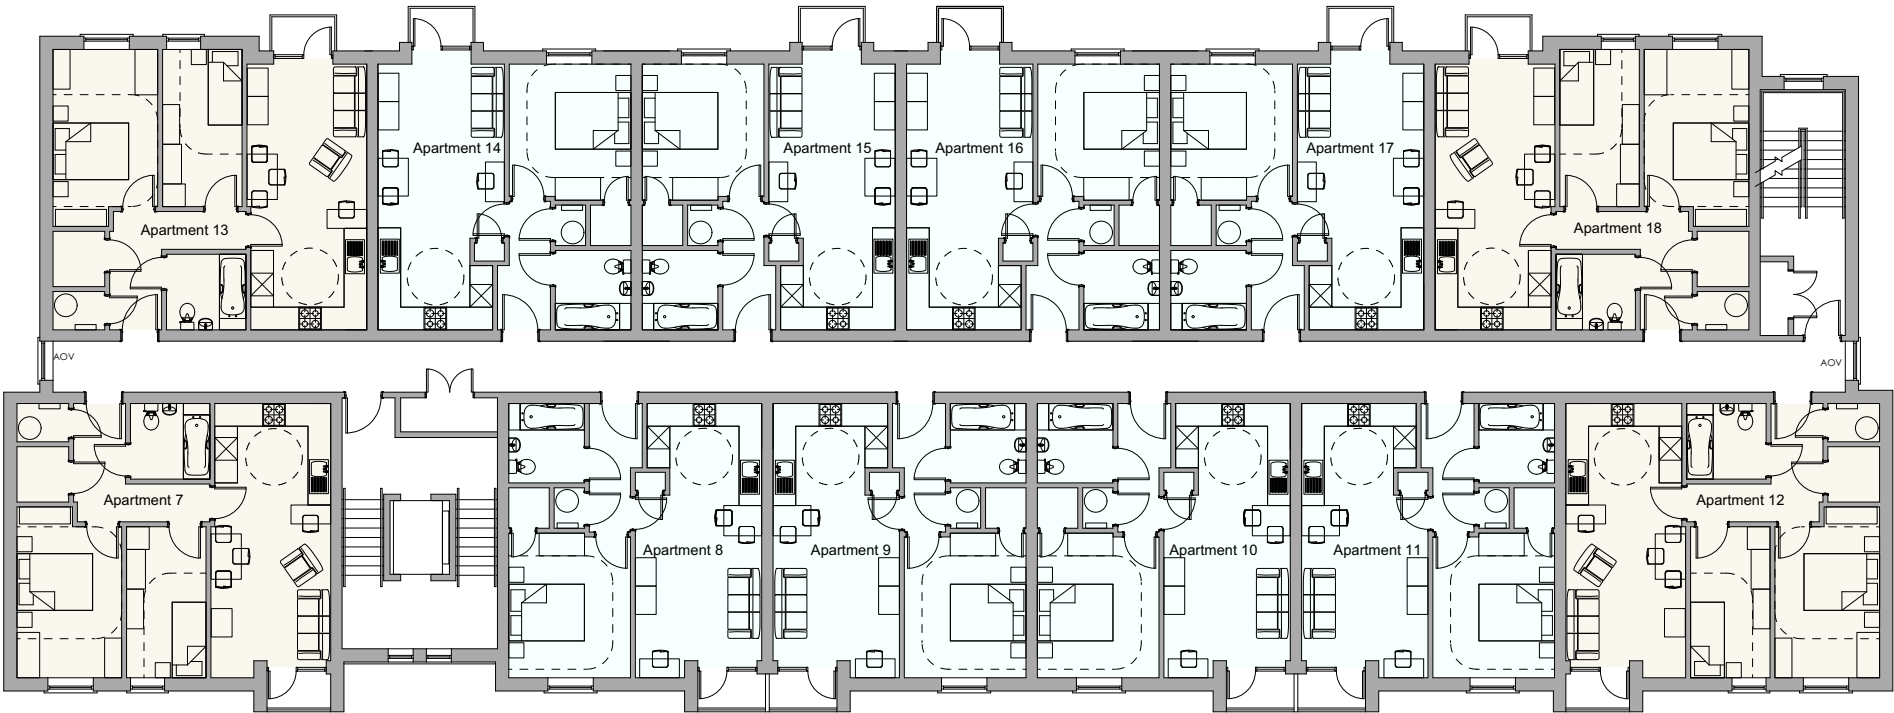

First Floor Plan

Accommodation Schedule								
Ground Floor			First Floor			Second Floor		
Unit	Area m ²	Type	Unit	Area m ²	Type	Unit	Area m ²	Type
1	59.6m ²	3 person 2 bed	7	59.6m ²	3 person 2 bed	19	47.6m ²	2 person 1 bed
2	47.6m ²	3 person 2 bed	8	47.6m ²	2 person 1 bed	20	47.6m ²	2 person 1 bed
3	47.6m ²	3 person 2 bed	9	47.6m ²	2 person 1 bed	21	47.6m ²	2 person 1 bed
4	47.6m ²	3 person 2 bed	10	47.6m ²	2 person 1 bed	22	47.6m ²	2 person 1 bed
5	47.6m ²	3 person 2 bed	11	47.6m ²	2 person 1 bed	23	47.6m ²	2 person 1 bed
6	59.6m ²	3 person 2 bed	12	59.6m ²	3 person 2 bed	24	47.6m ²	2 person 1 bed
			13	60.5m ²	3 person 2 bed	25	60.5m ²	3 person 2 bed
			14	47.6m ²	2 person 1 bed	26	47.6m ²	2 person 1 bed
			15	47.6m ²	2 person 1 bed	27	47.6m ²	2 person 1 bed
			16	47.6m ²	2 person 1 bed	28	47.6m ²	2 person 1 bed
			17	47.6m ²	2 person 1 bed	29	47.6m ²	2 person 1 bed
			18	60.5m ²	3 person 2 bed	30	60.5m ²	3 person 2 bed
Total 30 units: 22 no 2 person 1 bed, 8 No 3 person 2 bed								

 

Kennedy James Griffiths
Chartered Architects and Project Managers
Project

**Crawford Street
Newport**

Title
Upper Floor Plans

Status
Planning Application

Drawing Number
1528-PL2-10

Revision
A

Date
15 05 2023

Scale @ A3
1:200

Drawn by
CKG

KJG

T 02920 545100
10 Victoria Park Court
516 Cowbridge Road East
Cardiff
CF5 1DB

Use figured dimensions where possible. Do not scale for construction purposes.
This drawing is copyright.