




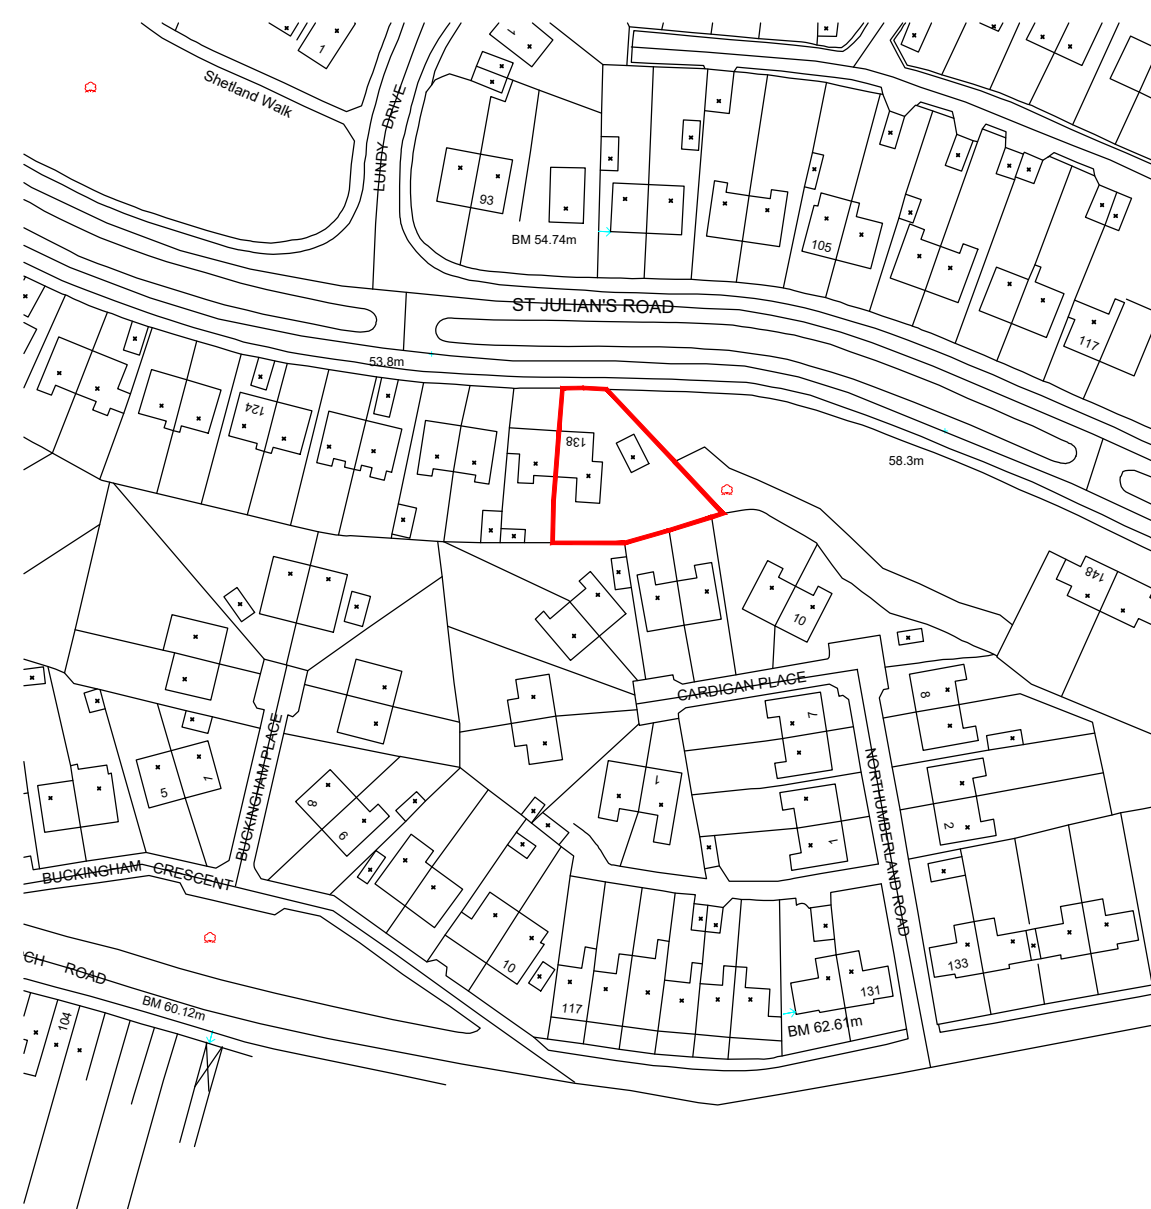


**SITE LOCATION PLAN**  
Scale 1:1250

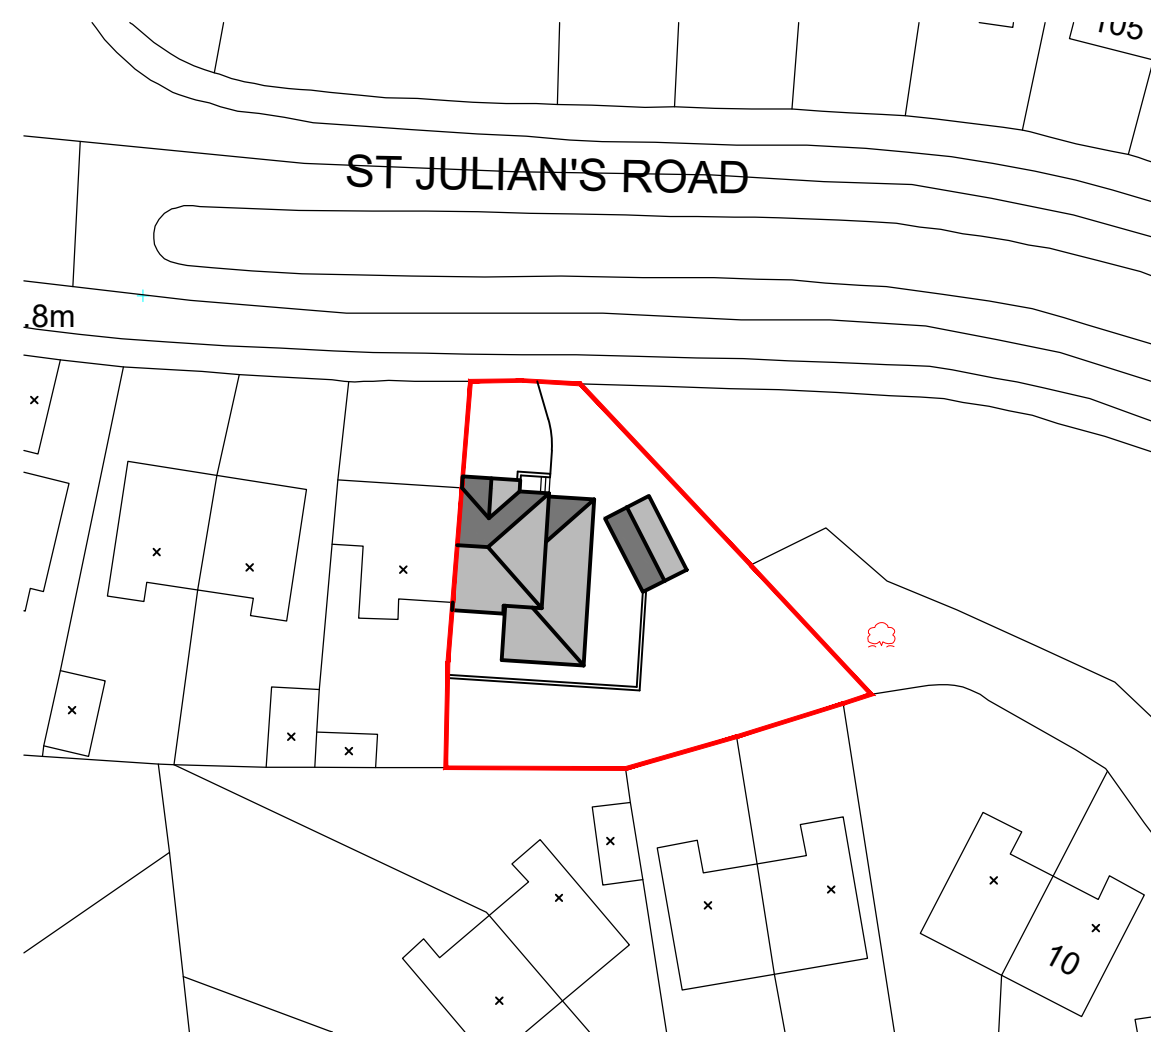


**EXISTING SITE PLAN**  
Scale 1:500

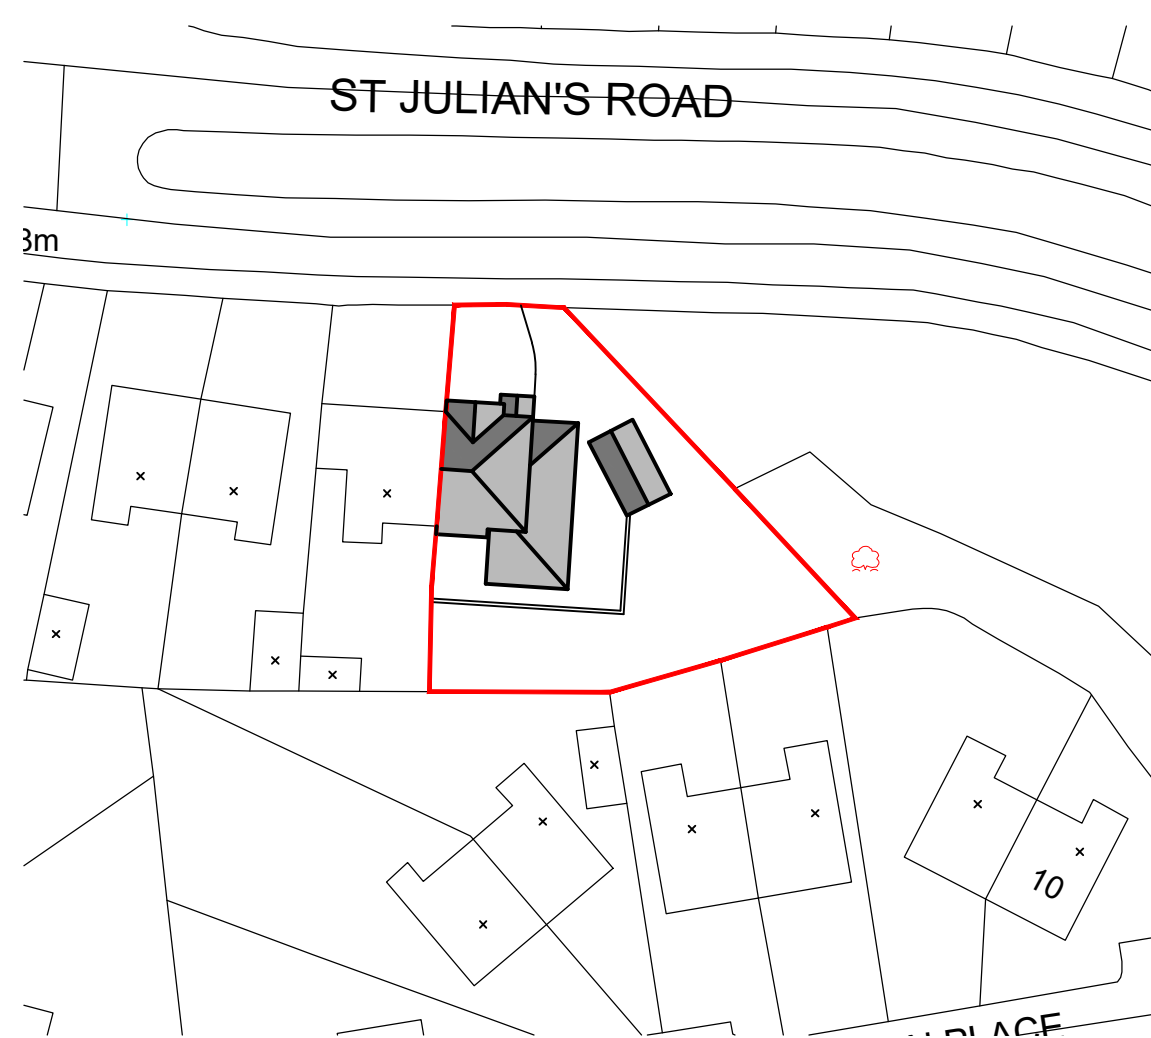

**PROPOSED SITE PLAN**  
Scale 1:500

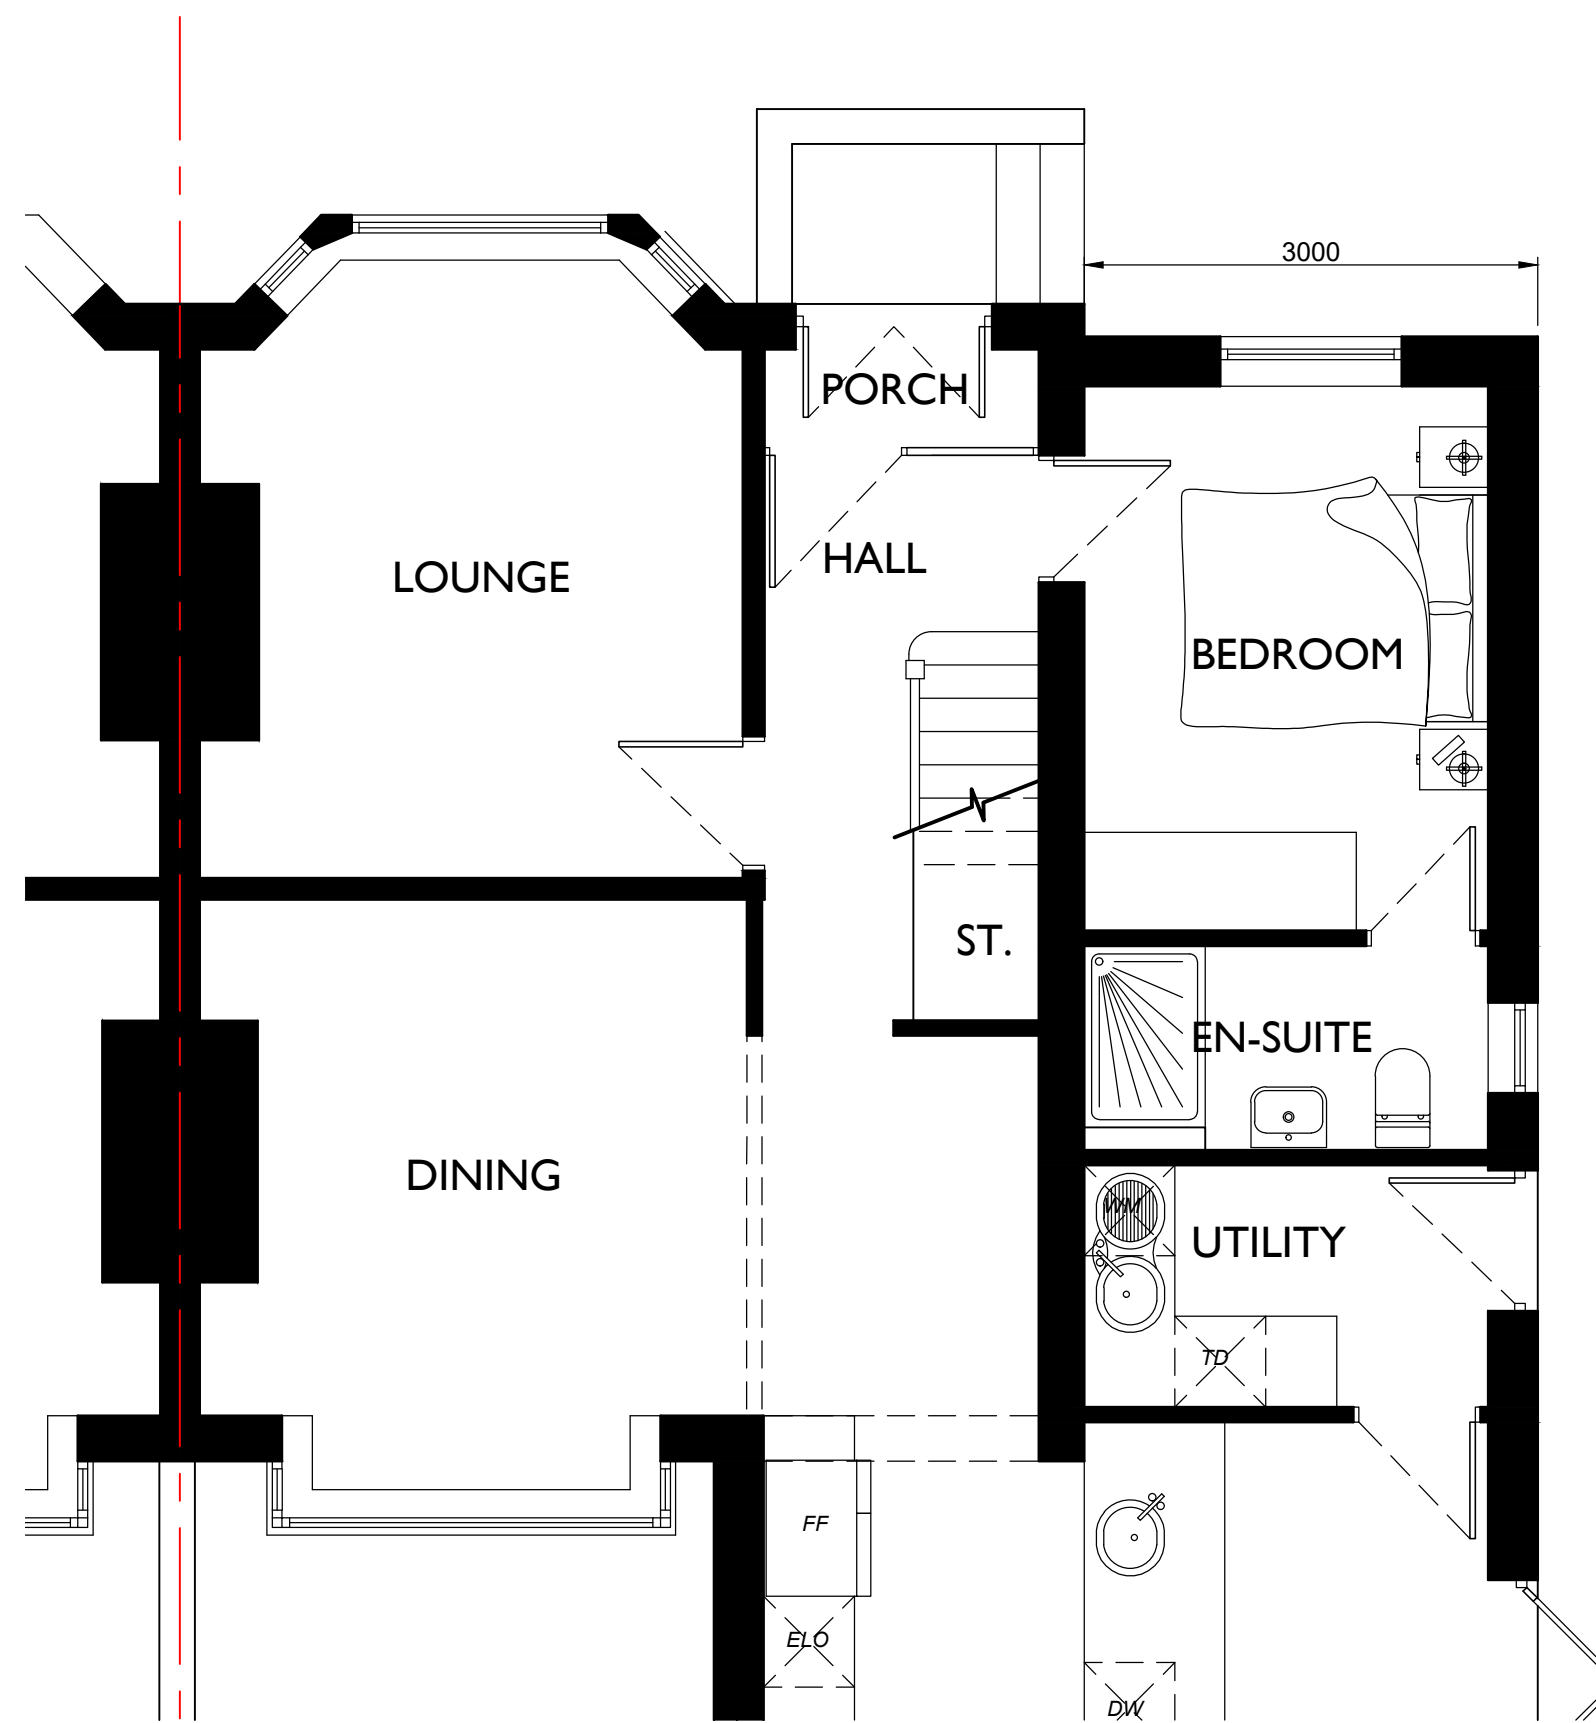

**EXISTING GROUND FLOOR LAYOUT**  
Scale 1:50

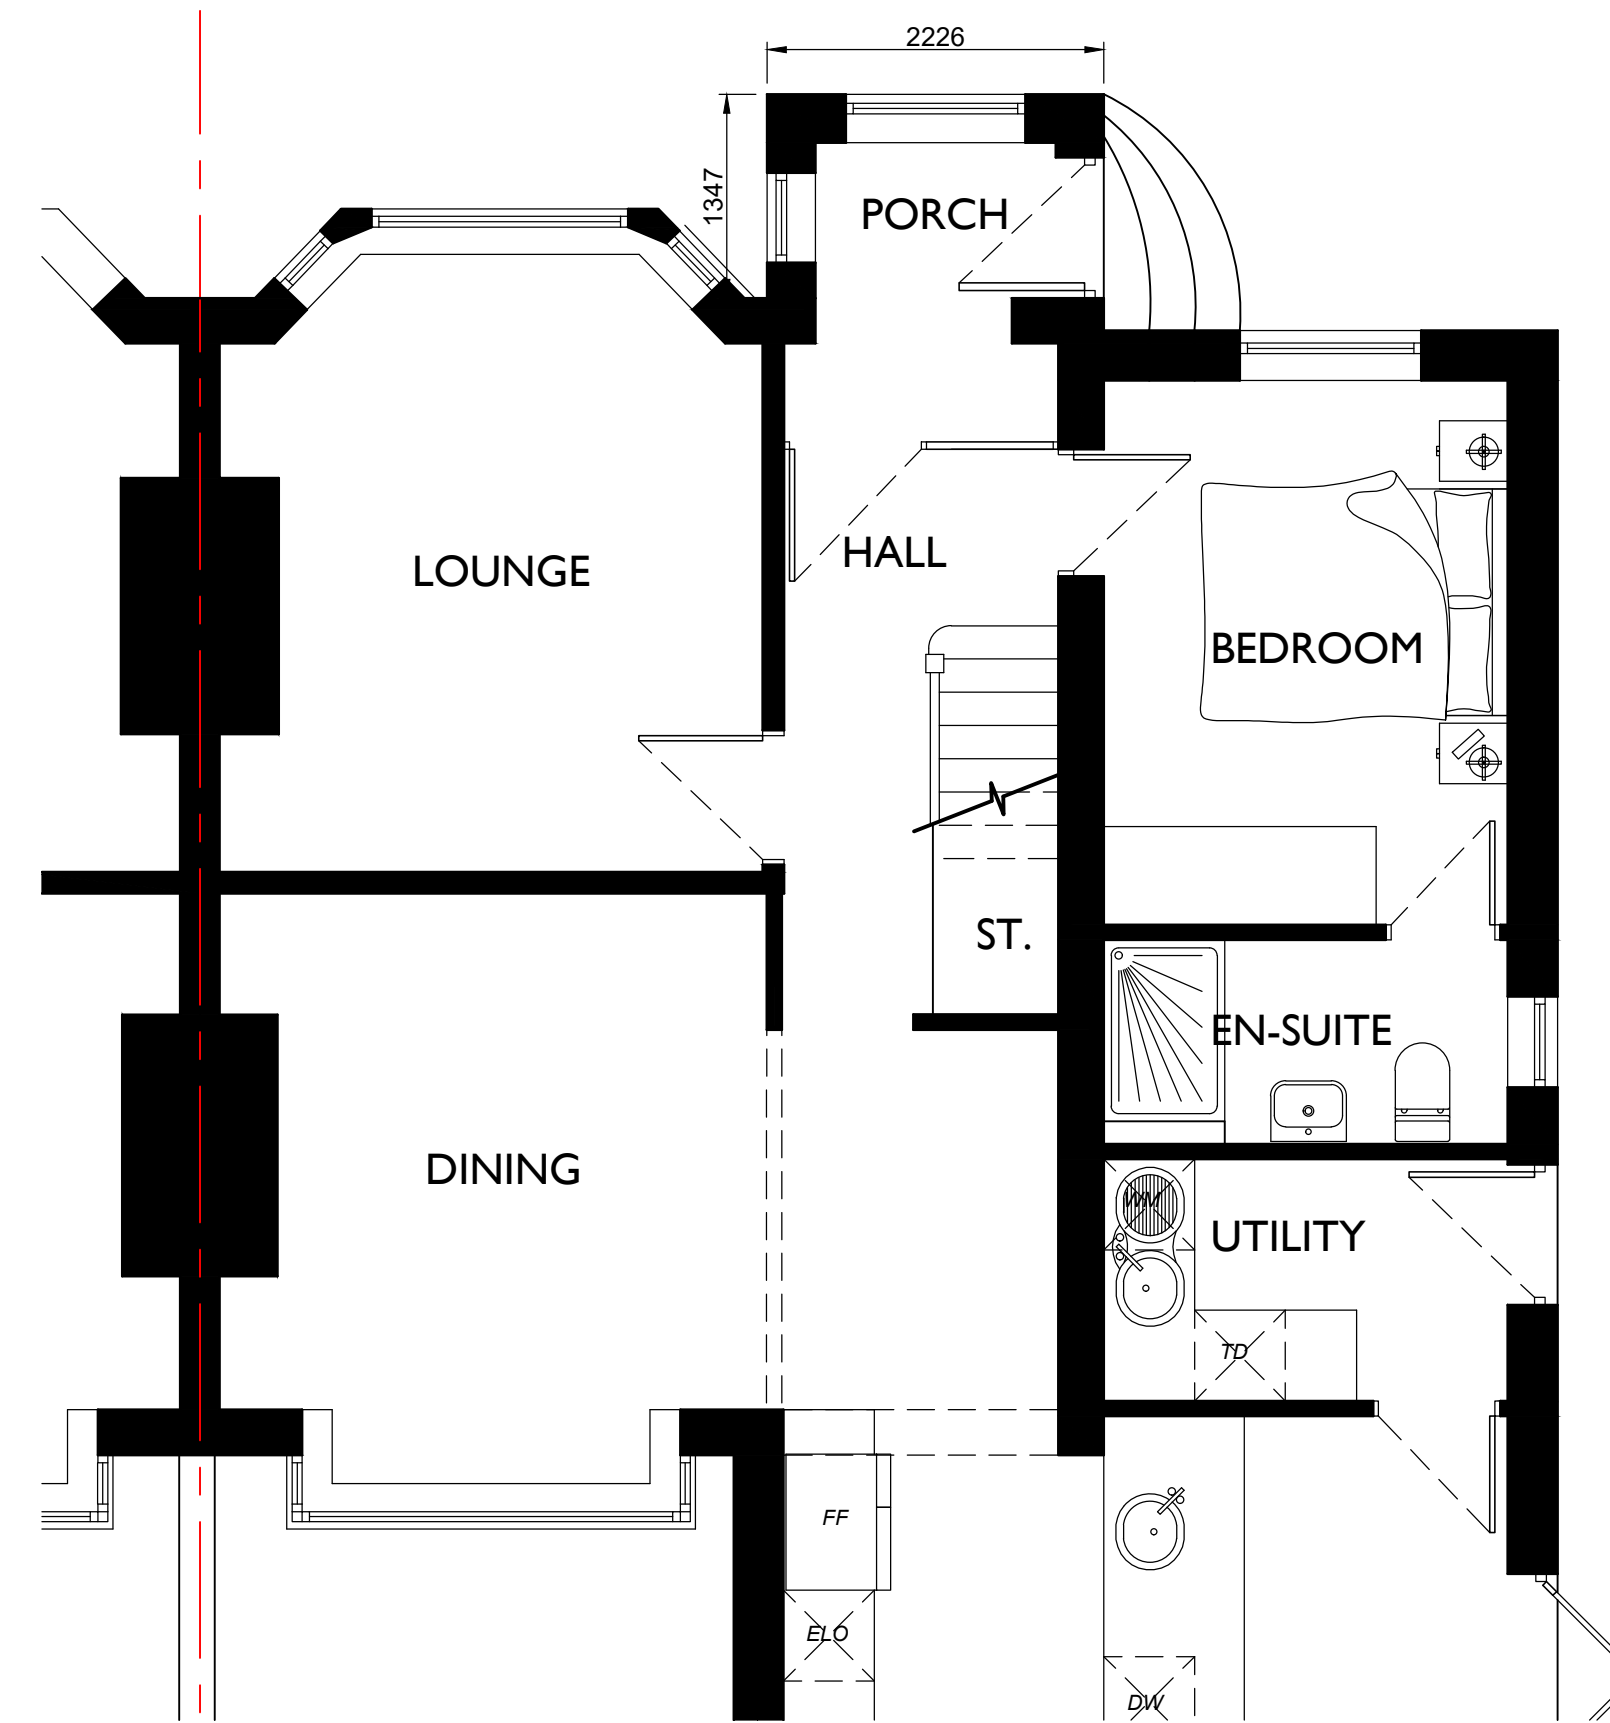


**PROPOSED GROUND FLOOR LAYOUT**  
Scale 1:50




**EXISTING FRONT ELEVATION**  
Scale 1:100



**EXISTING SIDE ELEVATION**  
Scale 1:100

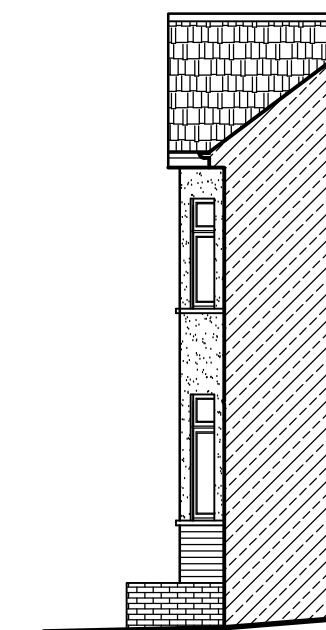


**EXISTING SIDE ELEVATION**  
Scale 1:100

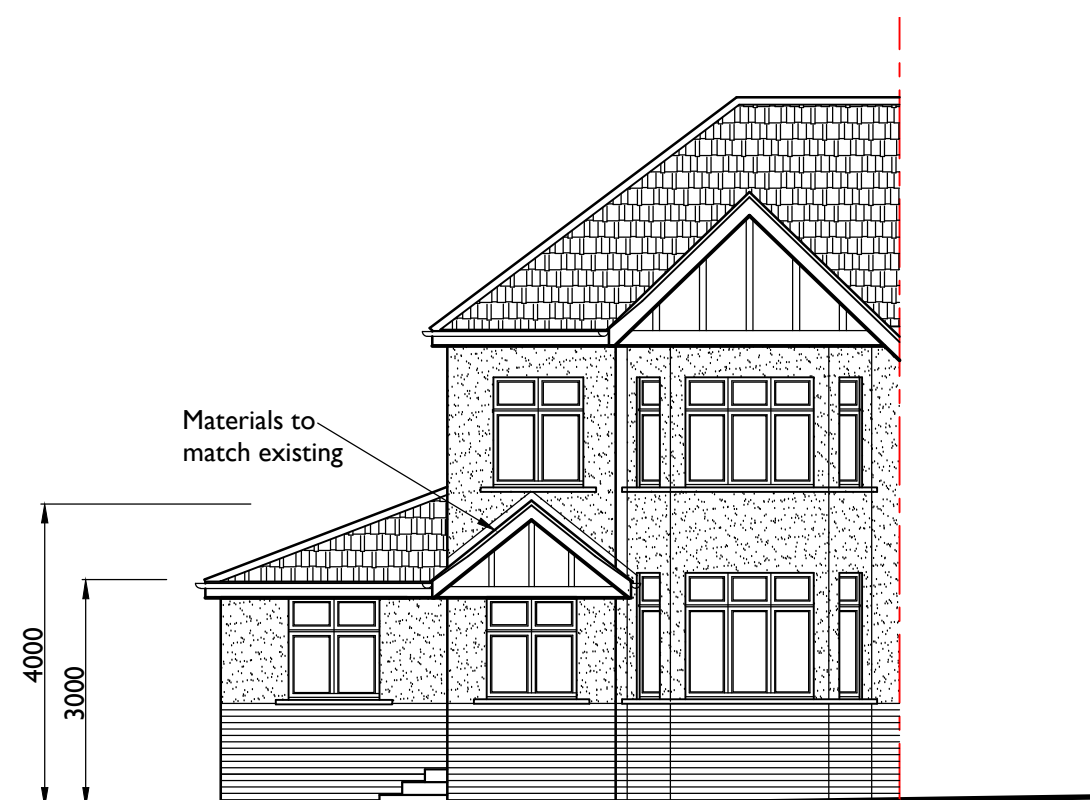

**EXISTING FRONT ELEVATION**  
Scale 1:100



**PROPOSED SIDE ELEVATION**  
Scale 1:100

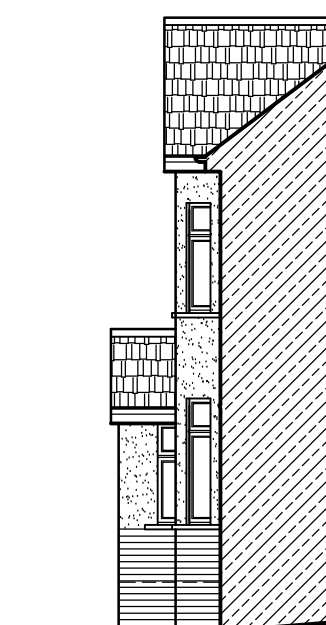

**PROPOSED SIDE ELEVATION**  
Scale 1:100

## NOTES

- 1) All dimensions in millimeters Unless otherwise noted.
- 2) Drawings intended for purposes as described.
- 3) Any discrepancies to be brought to the attention of RPD Building Consultants immediately.
- 4) Do not scale off this drawing for construction purposes
- 5) This drawing is to read in conjunction with RPD Building Consultants construction notes.

© This Drawing is copyright  
It must not be reproduced or disclosed to third parties without the permission of RPD.

| REVISION                                                              | DATE          | DESCRIPTION    |
|-----------------------------------------------------------------------|---------------|----------------|
|                                                                       |               |                |
| PROJECT / SITE ADDRESS / CLIENT                                       |               |                |
| PROPOSED FRONT PORCH<br>138 ST. JULIAN'S ROAD, NEWPORT<br>NP19 8DH    |               |                |
| FOR MR M SWAIN                                                        |               |                |
| DRAWING TITLE                                                         |               |                |
| SITE LOCATION PLAN<br>EXISTING AND PROPOSED LAYOUTS<br>AND ELEVATIONS |               |                |
| DETAILS                                                               |               |                |
| Scales                                                                | As shown @ A1 | Date NOV 25    |
| Drawn                                                                 | RPD           | Checked CMP    |
| Job No.                                                               | SJR138        | Drawing No. 01 |
| Status                                                                | PLANNING      | Revision       |