




drainage mound

Proposed dwelling
FFL 9.65 AOD
(Note: FFL to be 150mm above adjacent ground level)

existing barn
FFL 9.5 AOD


Proposed Indicative Site Section A–A
1:200

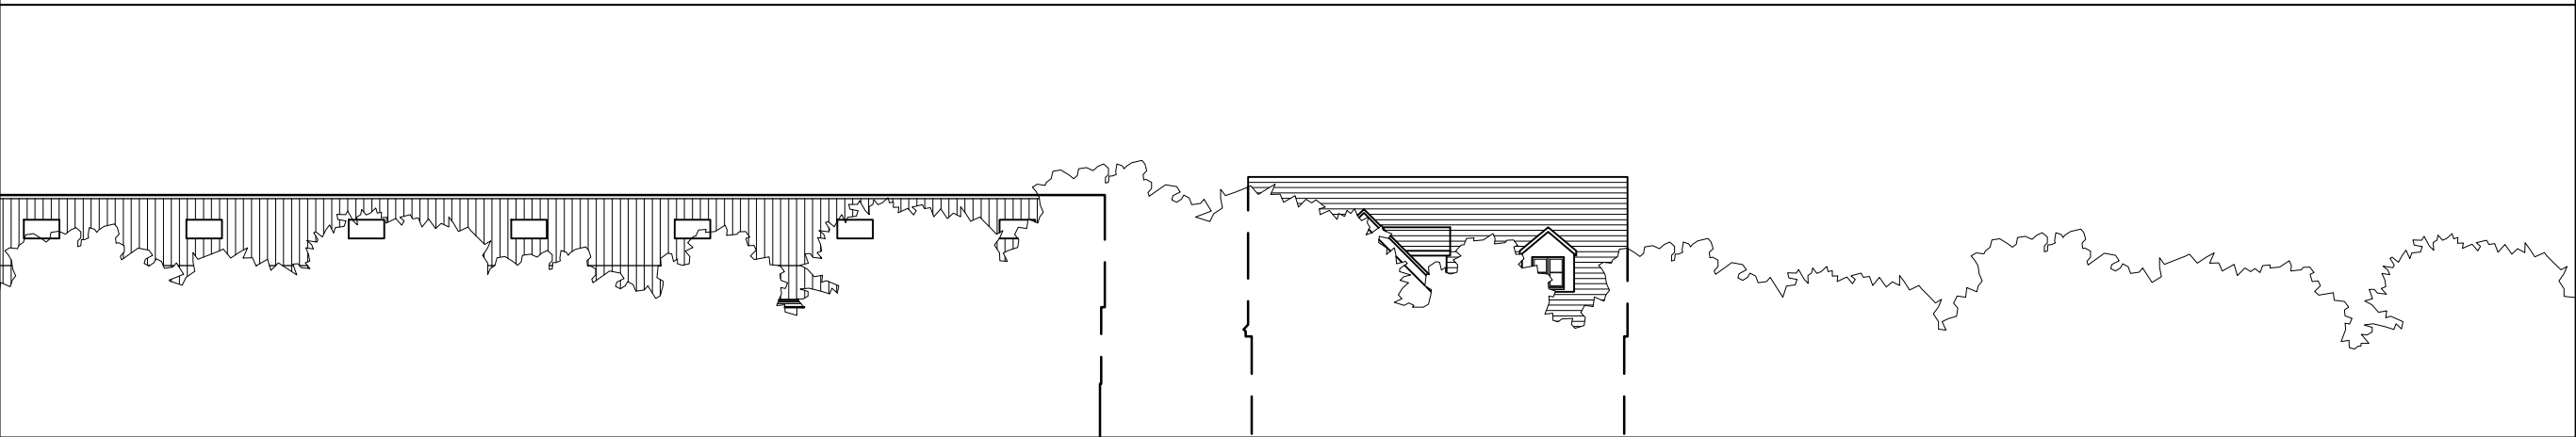

existing barn
FFL 9.5 AOD

Proposed dwelling
FFL 9.65 AOD
(Note: FFL to be 150mm above adjacent ground level)

Proposed Indicative Site Section B–B
1:200

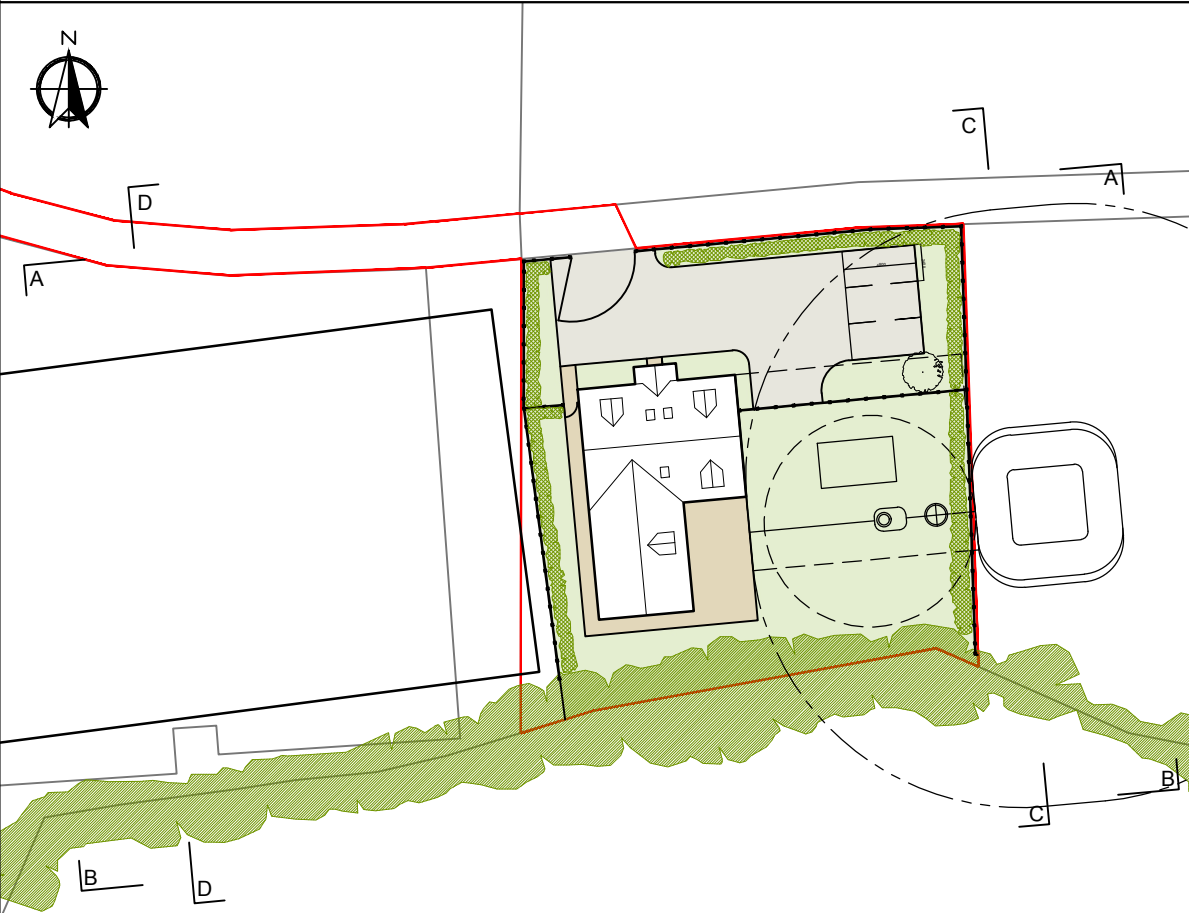

Proposed site plan showing location of sections
1:500


1:500 0 5 10 20 25m



drainage mound

Proposed dwelling
FFL 9.65 AOD
(Note: FFL to be 150mm above adjacent ground level)

Proposed Indicative Site Section C–C
1:200

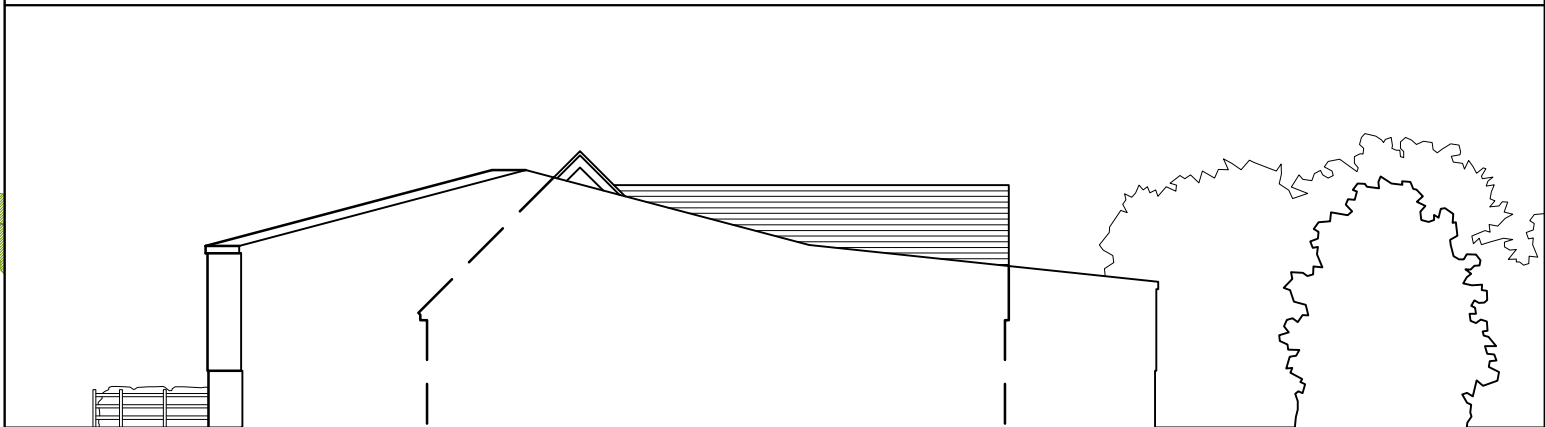

Proposed Indicative Site Section D–D
1:200

1:200 0 5 10m

NOTE This drawing is for planning purposes only and should not be relied upon for construction information		
A	labelling updated	03.25
Rev.	Comment	Date
Drawing title Indicative Site Section		
Contract Llanfair Farm, Marshfield CF3		
Reading Agricultural Consultants Ltd Gate House Beechwood Court Long Toll Woodcote RG8 0RR 01491 684233 www.reading-ag.com		
Ref. RAC/9644/13	Rev. A	
Drawn by HH	Checked by IDW	
Scales see drawings © A3	Date 01/2025	