



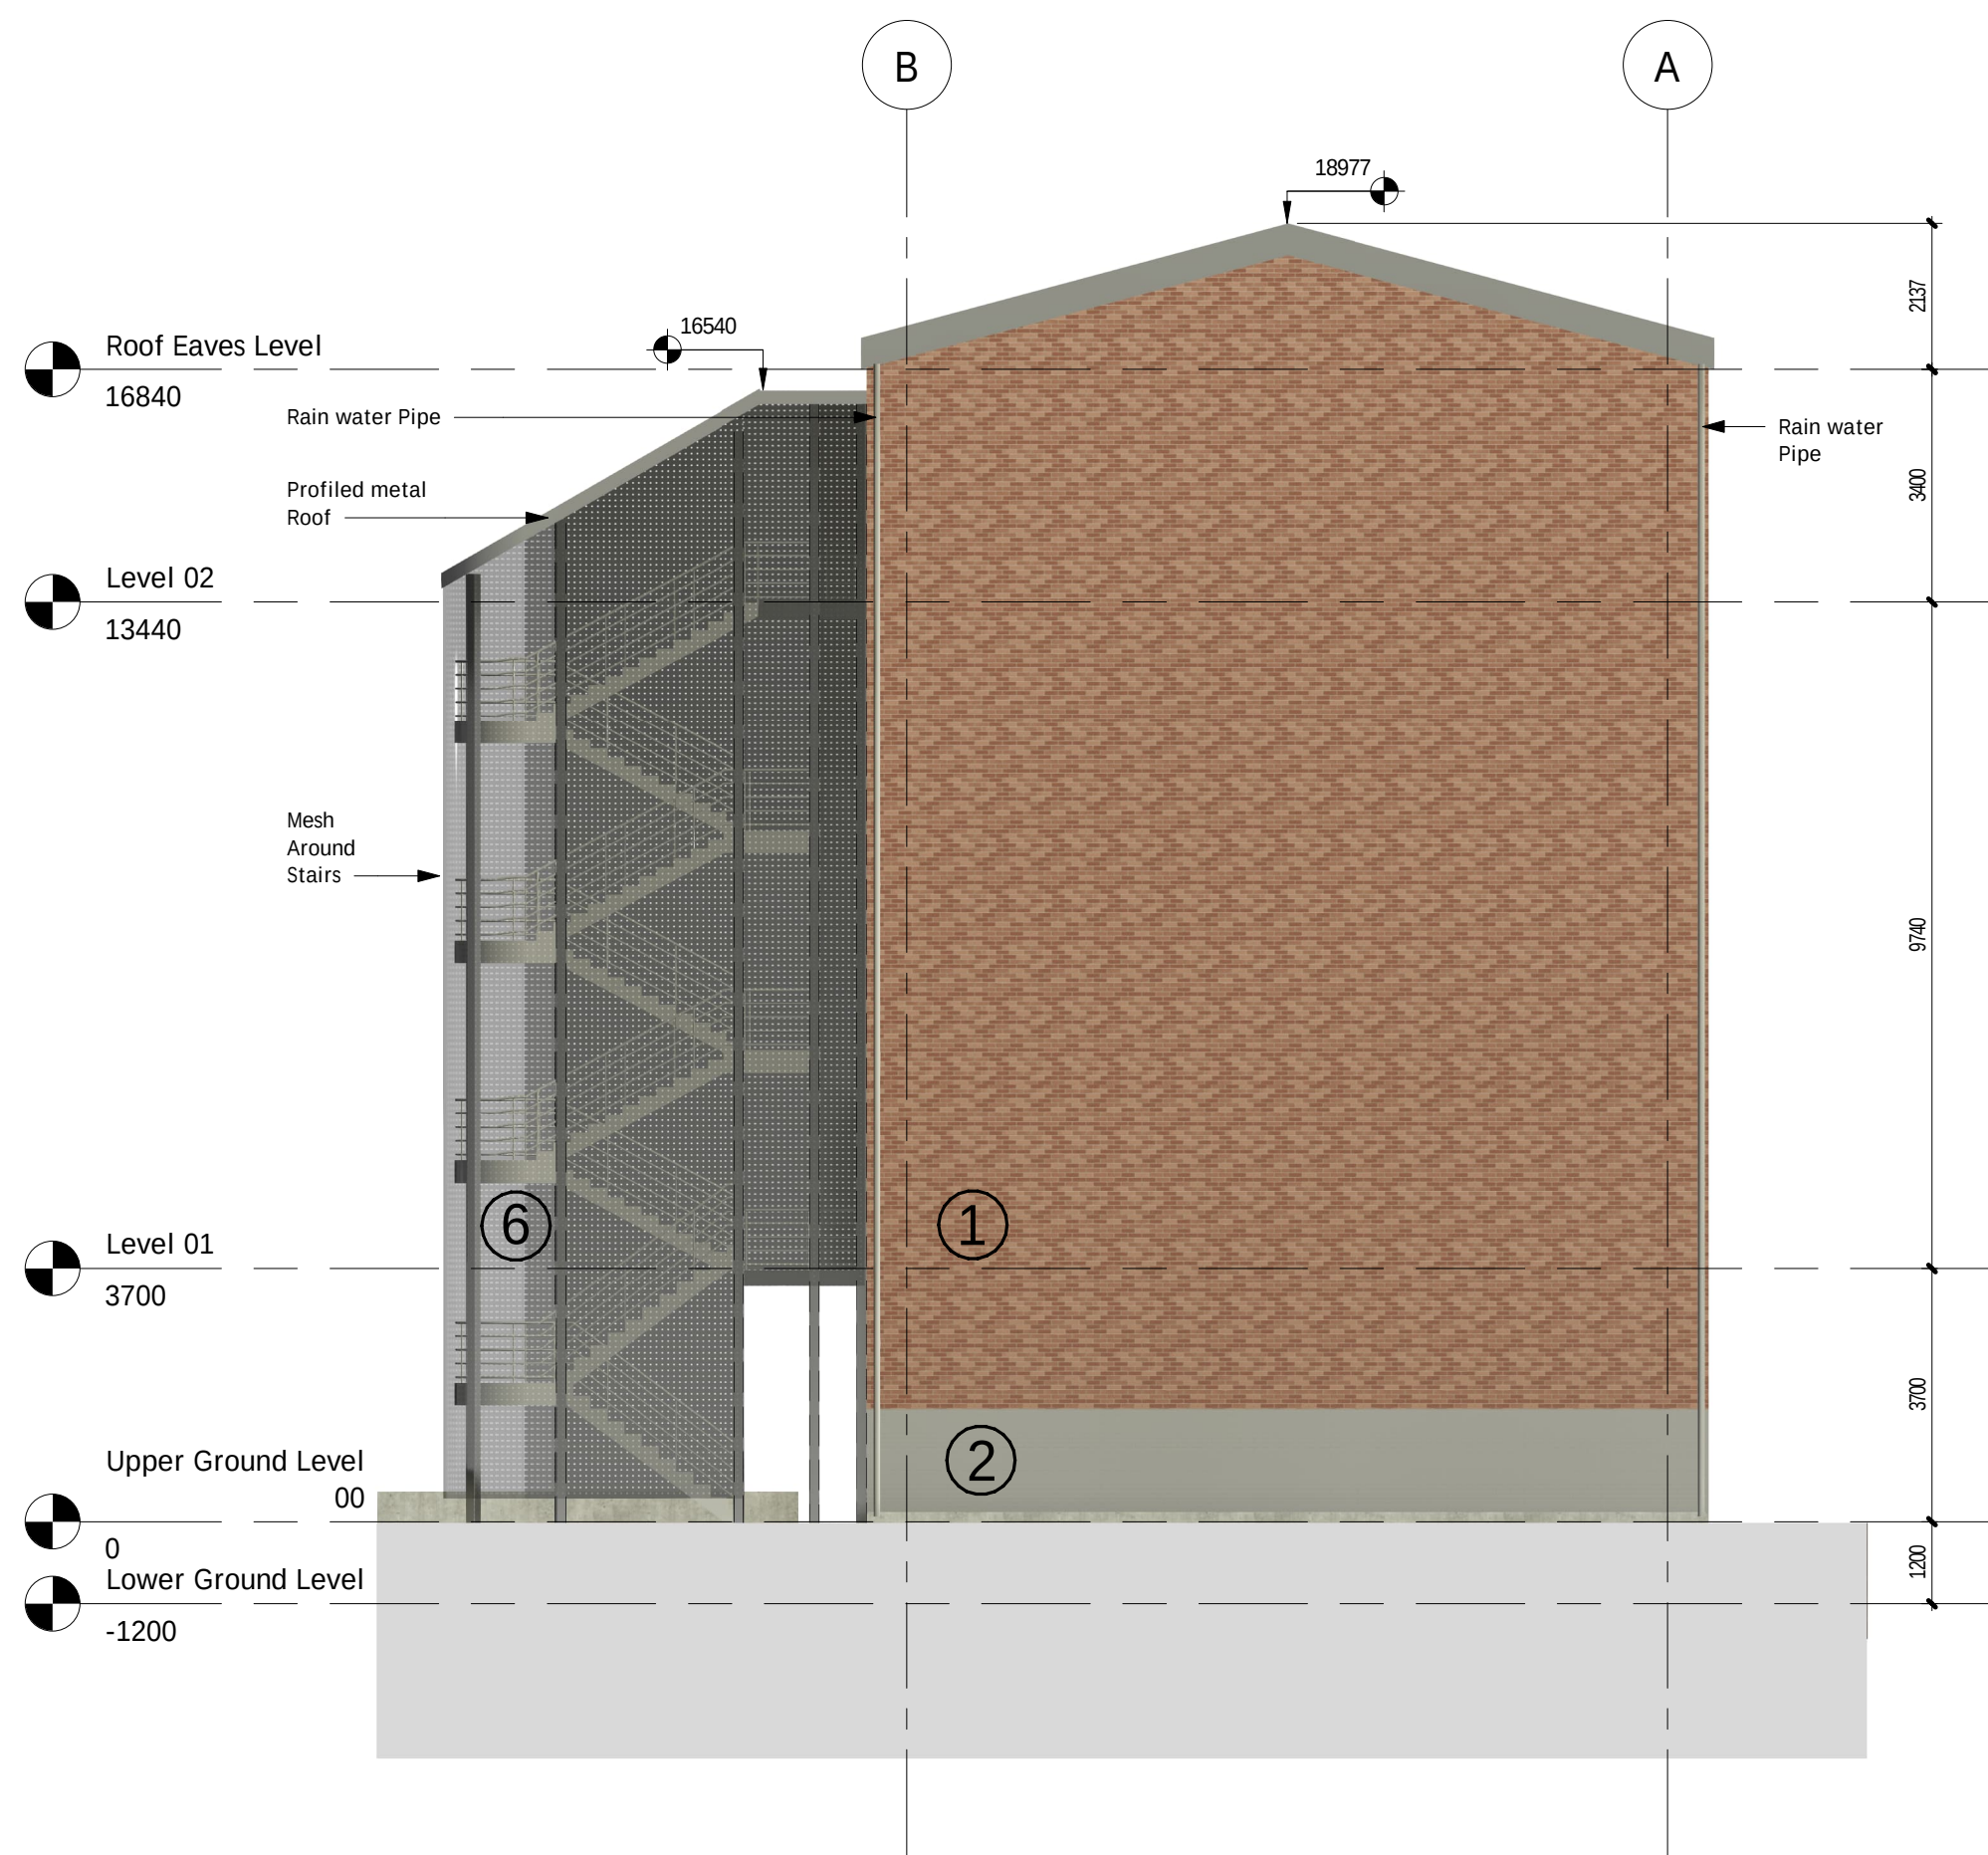

1 North Elevation
1 : 100

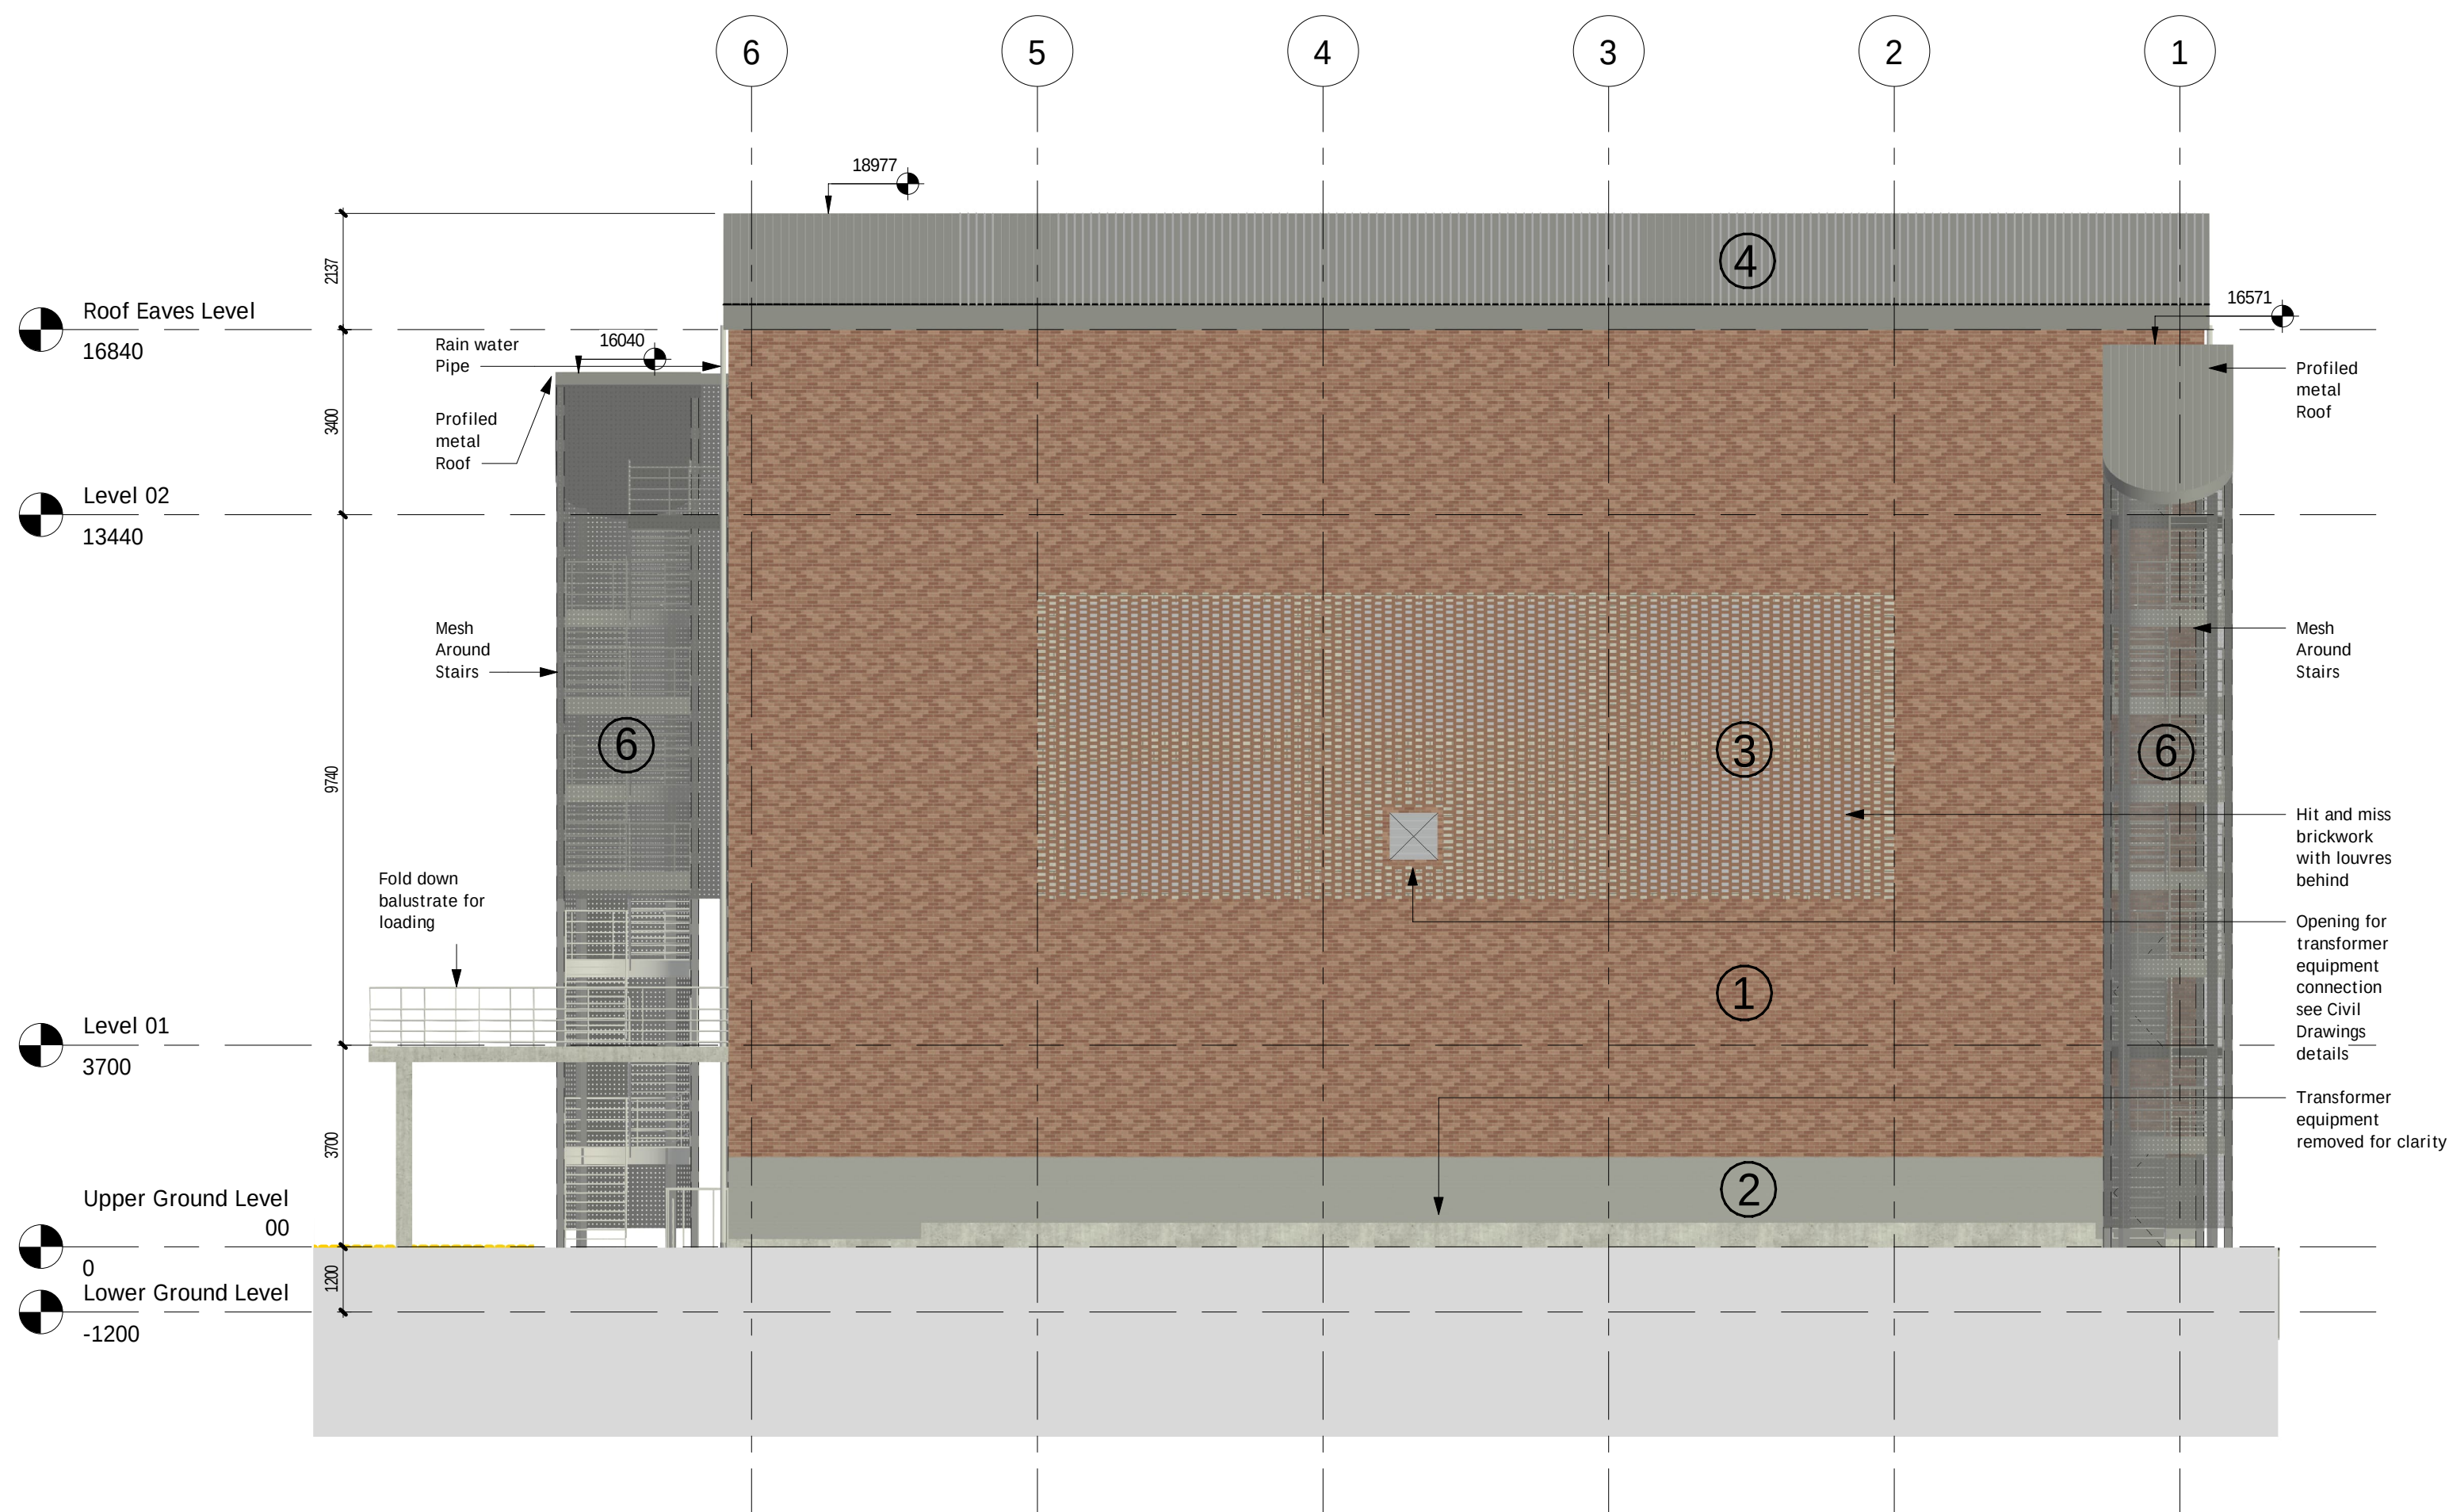

2 East Elevation
1 : 100

MATERIAL KEY



- 1 BRICK RED
- 2 BRICK GREY
- 3 BRICK PERFORATED/ HIT & MISS WITH LOUVRES BEHIND
- 4 PROFILED METAL ROOF
- 5 ROLLER SHUTTER
- 6 METAL MESH

NOTES

- ALL DIMENSIONS ARE IN MILLIMETRES UNLESS NOTED OTHERWISE.
- THIS DRAWING IS FOR DEVELOPMENT PURPOSES ONLY.

LEGEND

- PROPOSED
- EXISTING
- RED LINE BOUNDARY WORKS WITHIN SSE 132KV SUBSTATION AND ACCESS ROUTE TO THE SITE
- BLUE LINE BOUNDARY LAND OWNED BY SSE OUTSIDE SITE BOUNDARY
- HIGH VOLTAGE OVERHEAD CABLES AND SWING SAFETY ZONE

 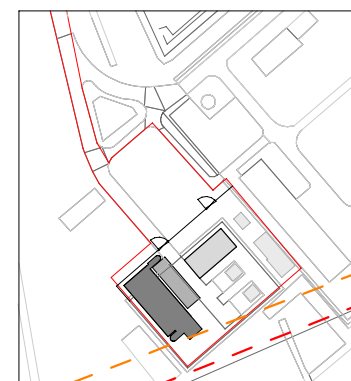

Jacobs

95 Bothwell St, Glasgow, G2 7HX
Tel: +44 (0)141 243 8000 Fax: +44(0)141 226 3109
www.jacobs.com

sse
Energy Solutions

IMPERIAL PARK
132 KV GIS SUBSTATION

Drawing title

132kV GIS Building
North / East Elevations

Drawing status

FOR PLANNING

Suitability
S2

Scale

As indicated @ A1

Jacobs No.

B2494900

Client No.

000006410

Drawing number

B2494900-JAC-ZZ-XX-DR-C-0022

Rev	Rev. Date	Purpose of revision	Orig	Check'd	Rev'd	Appr'd
P01	20/06/2025	FOR PLANNING	SK	SS	HR	CN

© Copyright 2025 Jacobs U.K. Limited. The concepts and information contained in this document are the property of Jacobs. Use or copying of this document in whole or in part without the written permission of Jacobs constitutes an infringement of copyright. Limitation: This drawing has been prepared on behalf of, and for the exclusive use of Jacobs Client, and is subject to, and issued in accordance with, the provisions of the contract between Jacobs and the Client. Jacobs accepts no liability or responsibility whatsoever for, or in respect of, any use of, or reliance upon, this drawing by any third party.