



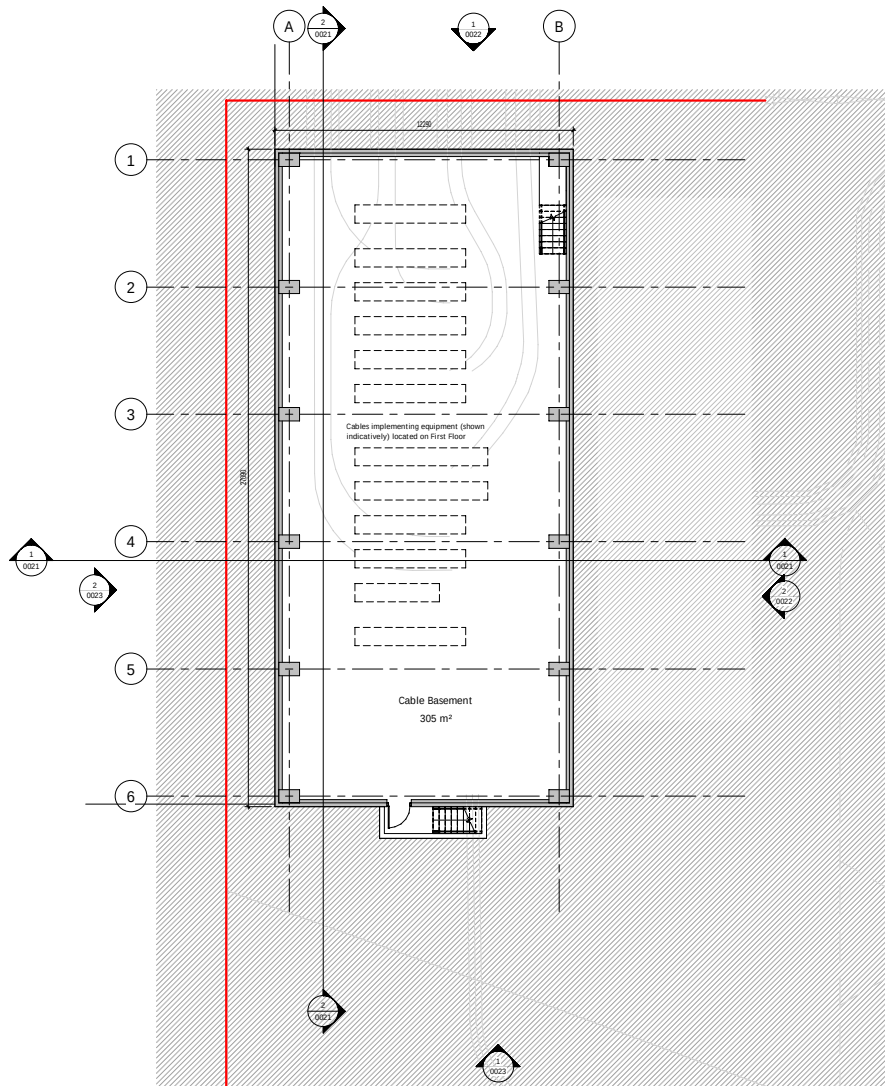

② Lower Ground Level
1 : 100

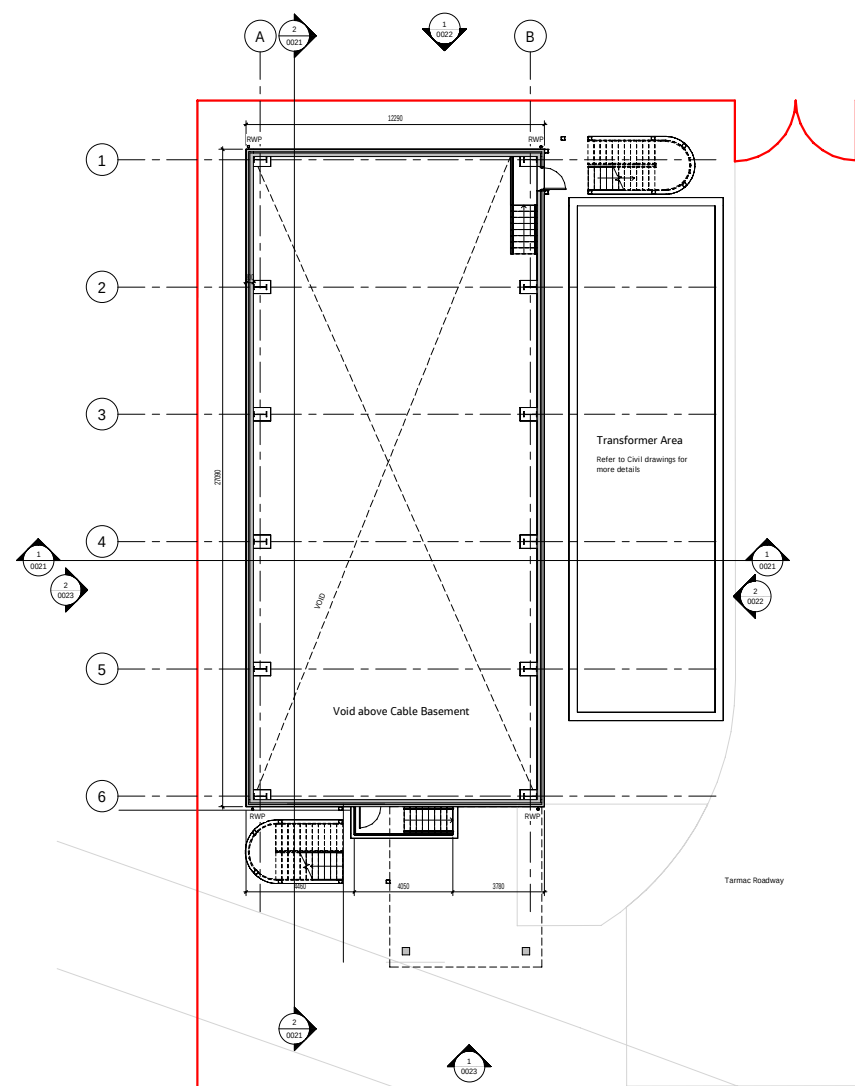

① Upper Ground Level
1 : 100

NOTES

1. ALL DIMENSIONS ARE IN MILLIMETRES UNLESS NOTED OTHERWISE.
2. THIS DRAWING IS FOR DEVELOPMENT PURPOSES ONLY.



LEGEND

- PROPOSED
- EXISTING
- RED LINE BOUNDARY WORKS WITHIN SSE 132KV SUBSTATION AND ACCESS ROUTE TO THE SITE
- BLUE LINE BOUNDARY LAND OWNED BY SSE OUTSIDE SITE BOUNDARY
- HIGH VOLTAGE OVERHEAD CABLES AND SWING SAFETY ZONE

GRAPHIC SCALE 1:100

Jacobs

19 Bonhill St, Glasgow, G2 7PU
Tel: +44 (0)141 243 8000 Fax: +44 (0)141 226 3109
www.jacobs.com



Client

Project

IMPERIAL PARK
132 KV GIS SUBSTATION

Drawing title

132kV GIS Building
Lower Ground and Upper Ground Floor Plan

Drawing status

FOR PLANNING

Scale

As indicated @ A1

Rev

Jacobs No.

B2494900

Client No.

000006410

Drawing number

B2494900-JAC-ZZ-XX-DR-C-0018

Subsidiary

S2

Rev	Rev. Date	Purpose of revision	Orig.	Check	Rev'd	Appr'd
P01	25/06/2025	FOR PLANNING	SK	SS	KR	CN

For copyright © 2025, Jacobs Ltd. is licensed. The copyright and all other rights in this drawing are the property of Jacobs Ltd. No part of this drawing may be reproduced, stored in a retrieval system, or transmitted in any form or by any means, electronic, mechanical, photocopying, recording, or by any information storage and retrieval system, without the prior written permission of Jacobs Ltd. This drawing has been prepared for the exclusive use of Jacobs Ltd. and is subject to the usual conditions of use. Jacobs Ltd. does not accept any liability or responsibility whatsoever for, or in respect of, any use of, or reliance upon, this drawing by any third party.