


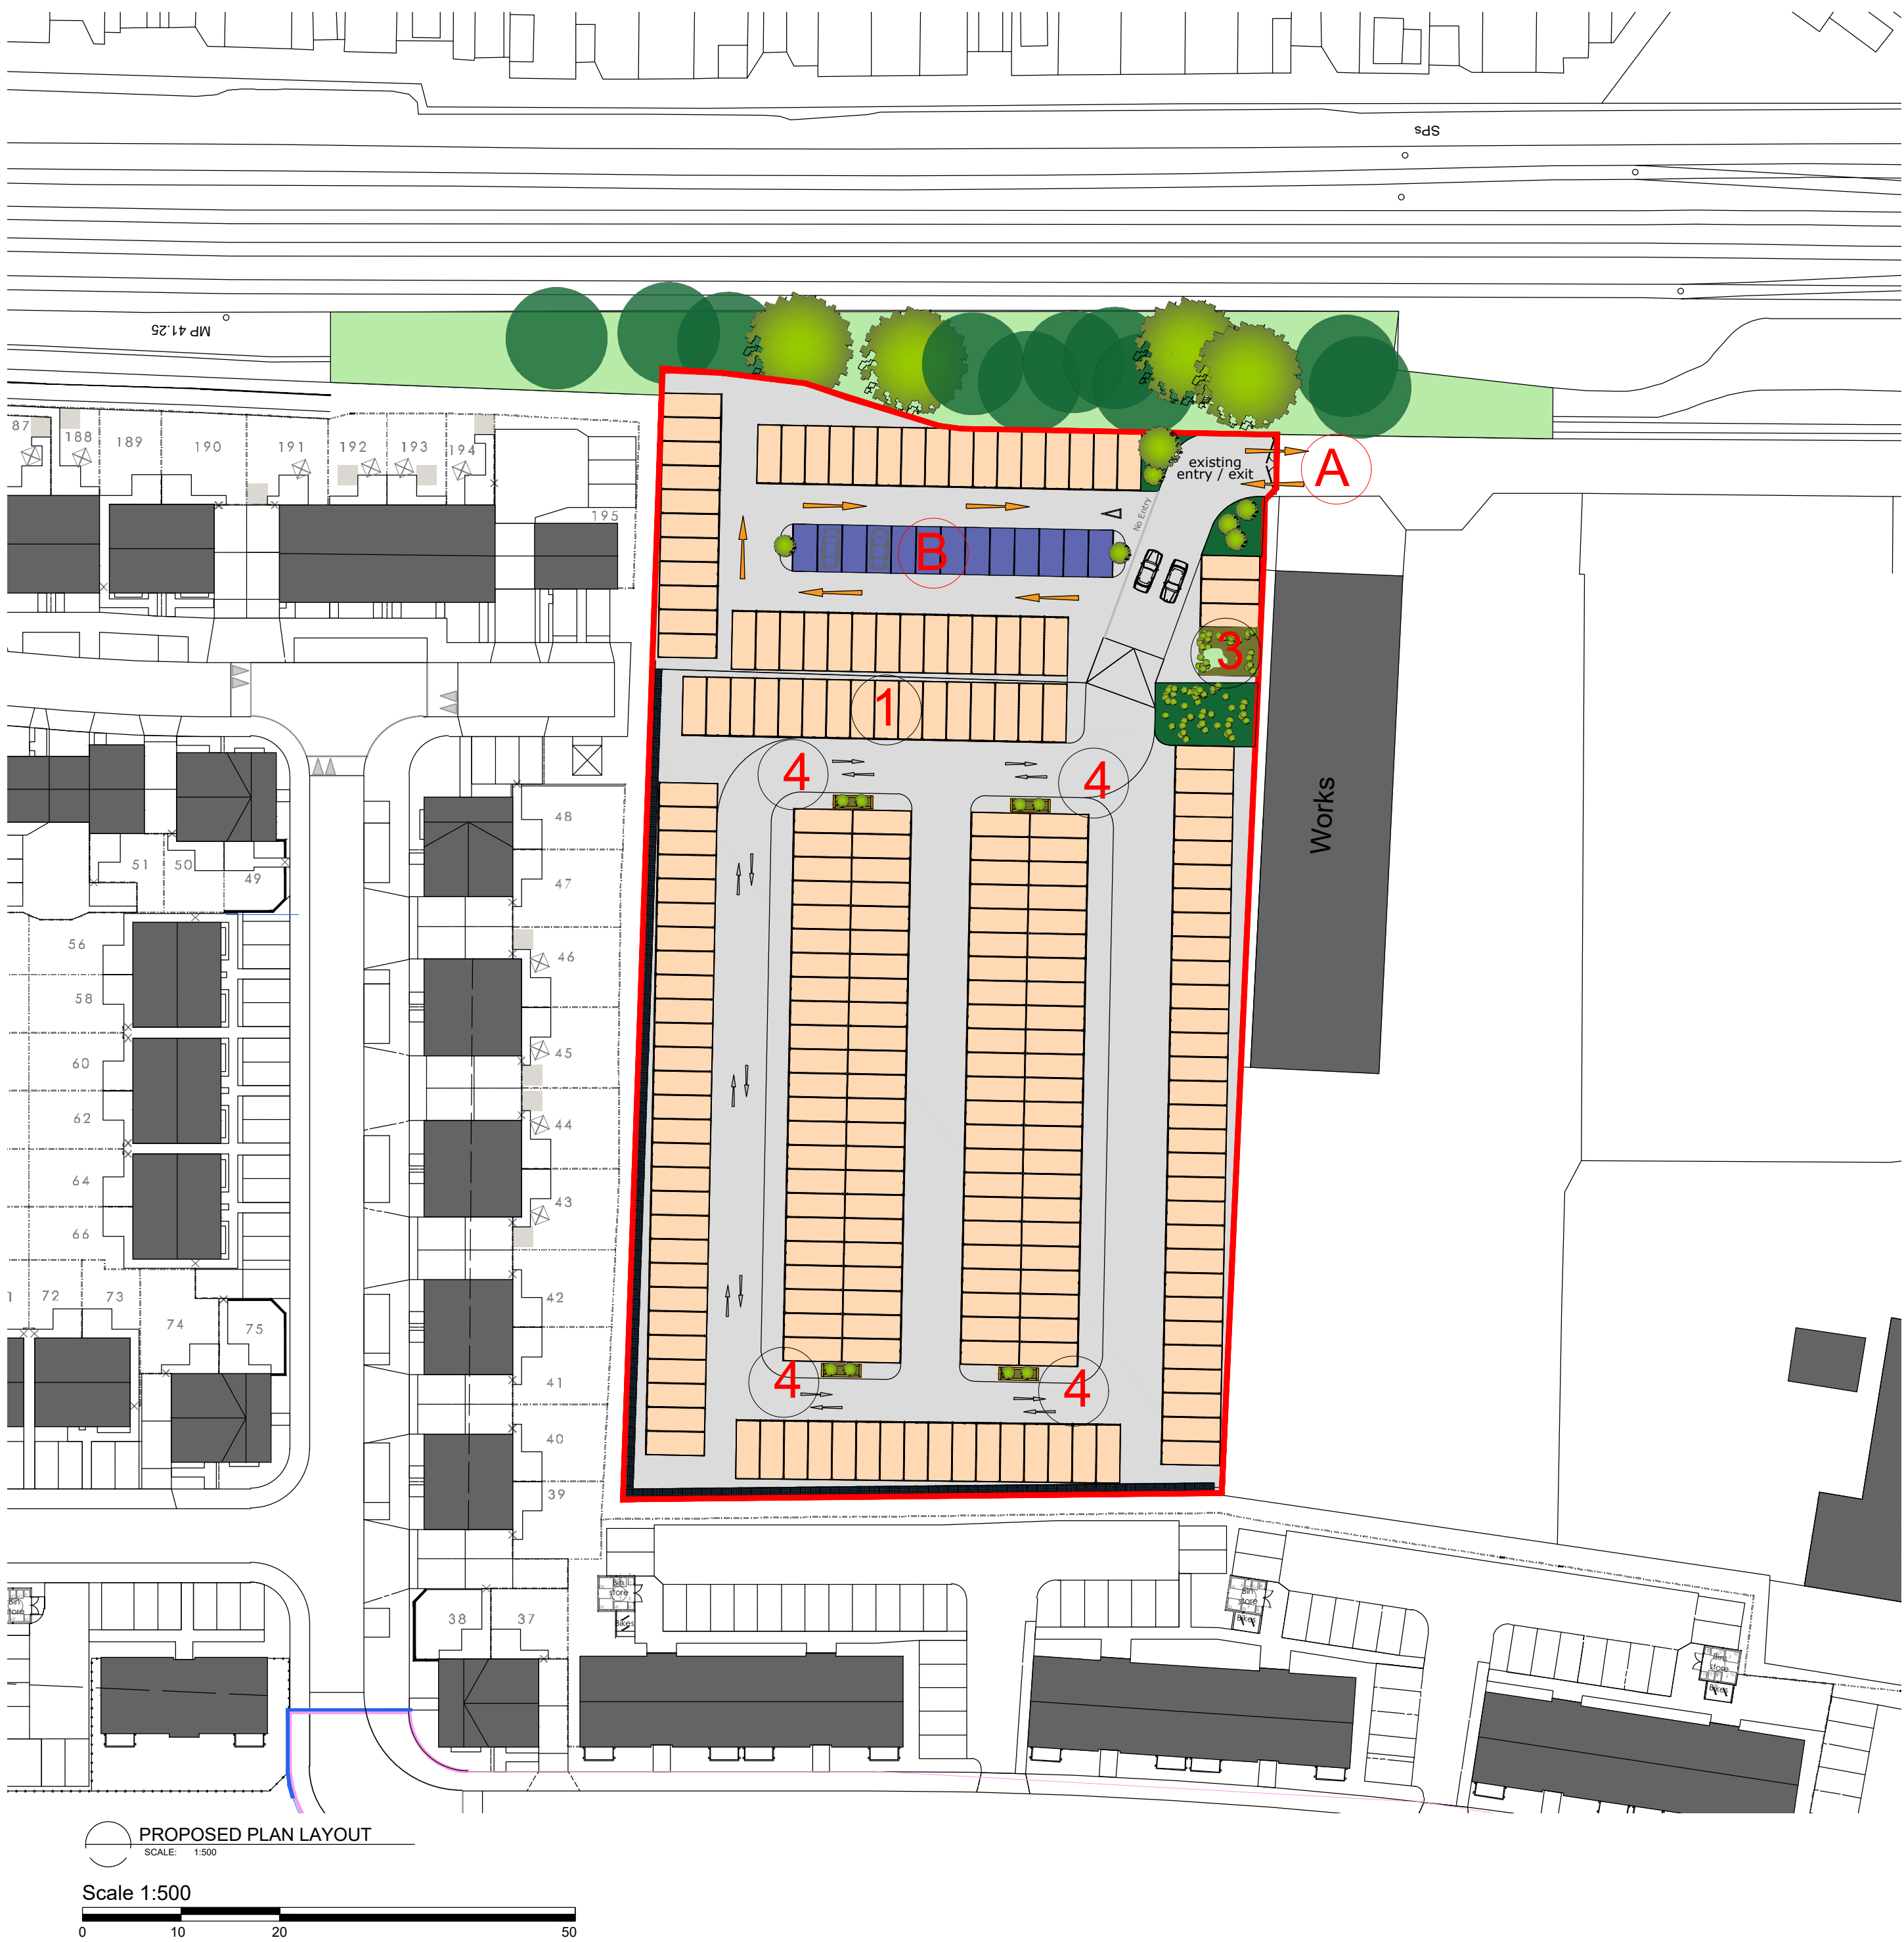

- A** Proposed access control Gate - Powder coated Steel welded mesh - Green
- B** Proposed short term parking / new customers
- ← Vehicular movements within the site to be on a one way system. Long stay car parking is available within the shared car park adjacent the site

- 1** Containers to be raised and levelled from existing car park surface and placed on HB2 concrete kerb pads
- 2** Proposed treated timber plinth to containers to seal edges from intrusion / refuse and littering, hit and miss - free flow or surface water
- 3** Proposed location of green roofs to storage containers
- 4** Proposed location of raised planters with enhanced planting

Implementation Timetable -

Lockspot aim to implement the scheme for biodiversity enhancement at the site around 4 to 6 weeks after approval of discharge of condition".

Green Roof planting

Extensive biodiverse roof, shallow lightweight system supporting a diverse assembly of native wildflowers and grasses. Substrate to be 80-150mm depth.

Planting within the green roof to include a mixture of annual biennial and perennial wildflowers and grasses.

Seed mix from British flora


- Kidney Vetch (*Anthyllis vulneraria*) 15%
Vipers Bugloss (*Echium vulgare*) 10%
Red clover (*Trifolium pretense*) 15%
Birds foot trefoil (*Lotus corniculatus*) 15%
Common Daisy (*bellis perennis*) 10%
Cowslip (*primula veris*) 10%
Common poppy (*Papaver rhoeas*) 10%

15% of the roof to receive Sedum species in the form of stone crops concentrated to shallower substrate zones

- Sedum Acre (Golden moss) 10%
Sedum Fosterianum (5%)

Raised planting bed

Shrubs					
ref	Qty	Species	Height	Pot Size	Density
A	4	<i>Euonymus fortunei</i> 'Emerald n' Gold'	20-30cm	2L	0.6 Ctr
B	4	<i>Veronica topiaria</i>	20-30cm	2L	0.5 Ctr
C	6	<i>Vinca minor</i> 'Atropurpurea'		0.5L	0.4 Ctr

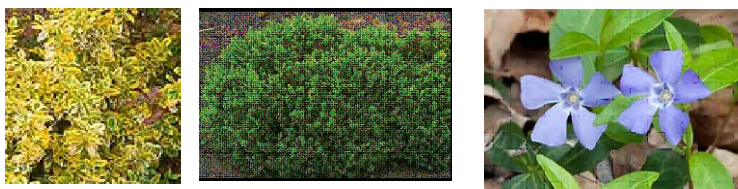

REV:	DESCRIPTION:	BY:	DATE:
	STATUS: planning application		

HAFOD DESIGN LTD
Architectural Services

Hafod Design Ltd
07830 294758
craig@hafoddesign.co.uk
www.hafoddesign.co.uk

CLIENT:


LOCKSPOT SELF STORAGE
Unit 1 LLANELLI GATE BUSINESS PARK
DAFEN
LLANELLI

lockspot


SITE:
Herbert Road
Newport

TITLE:
PROPOSED ELEVATIONS

SCALE AT A1: as shown@A1	DATE: 17.09.26	DRAWN: CW	CHECKED: CW
PROJECT NO: haf_191	DRAWING NO: 191_L02	REVISION: -	

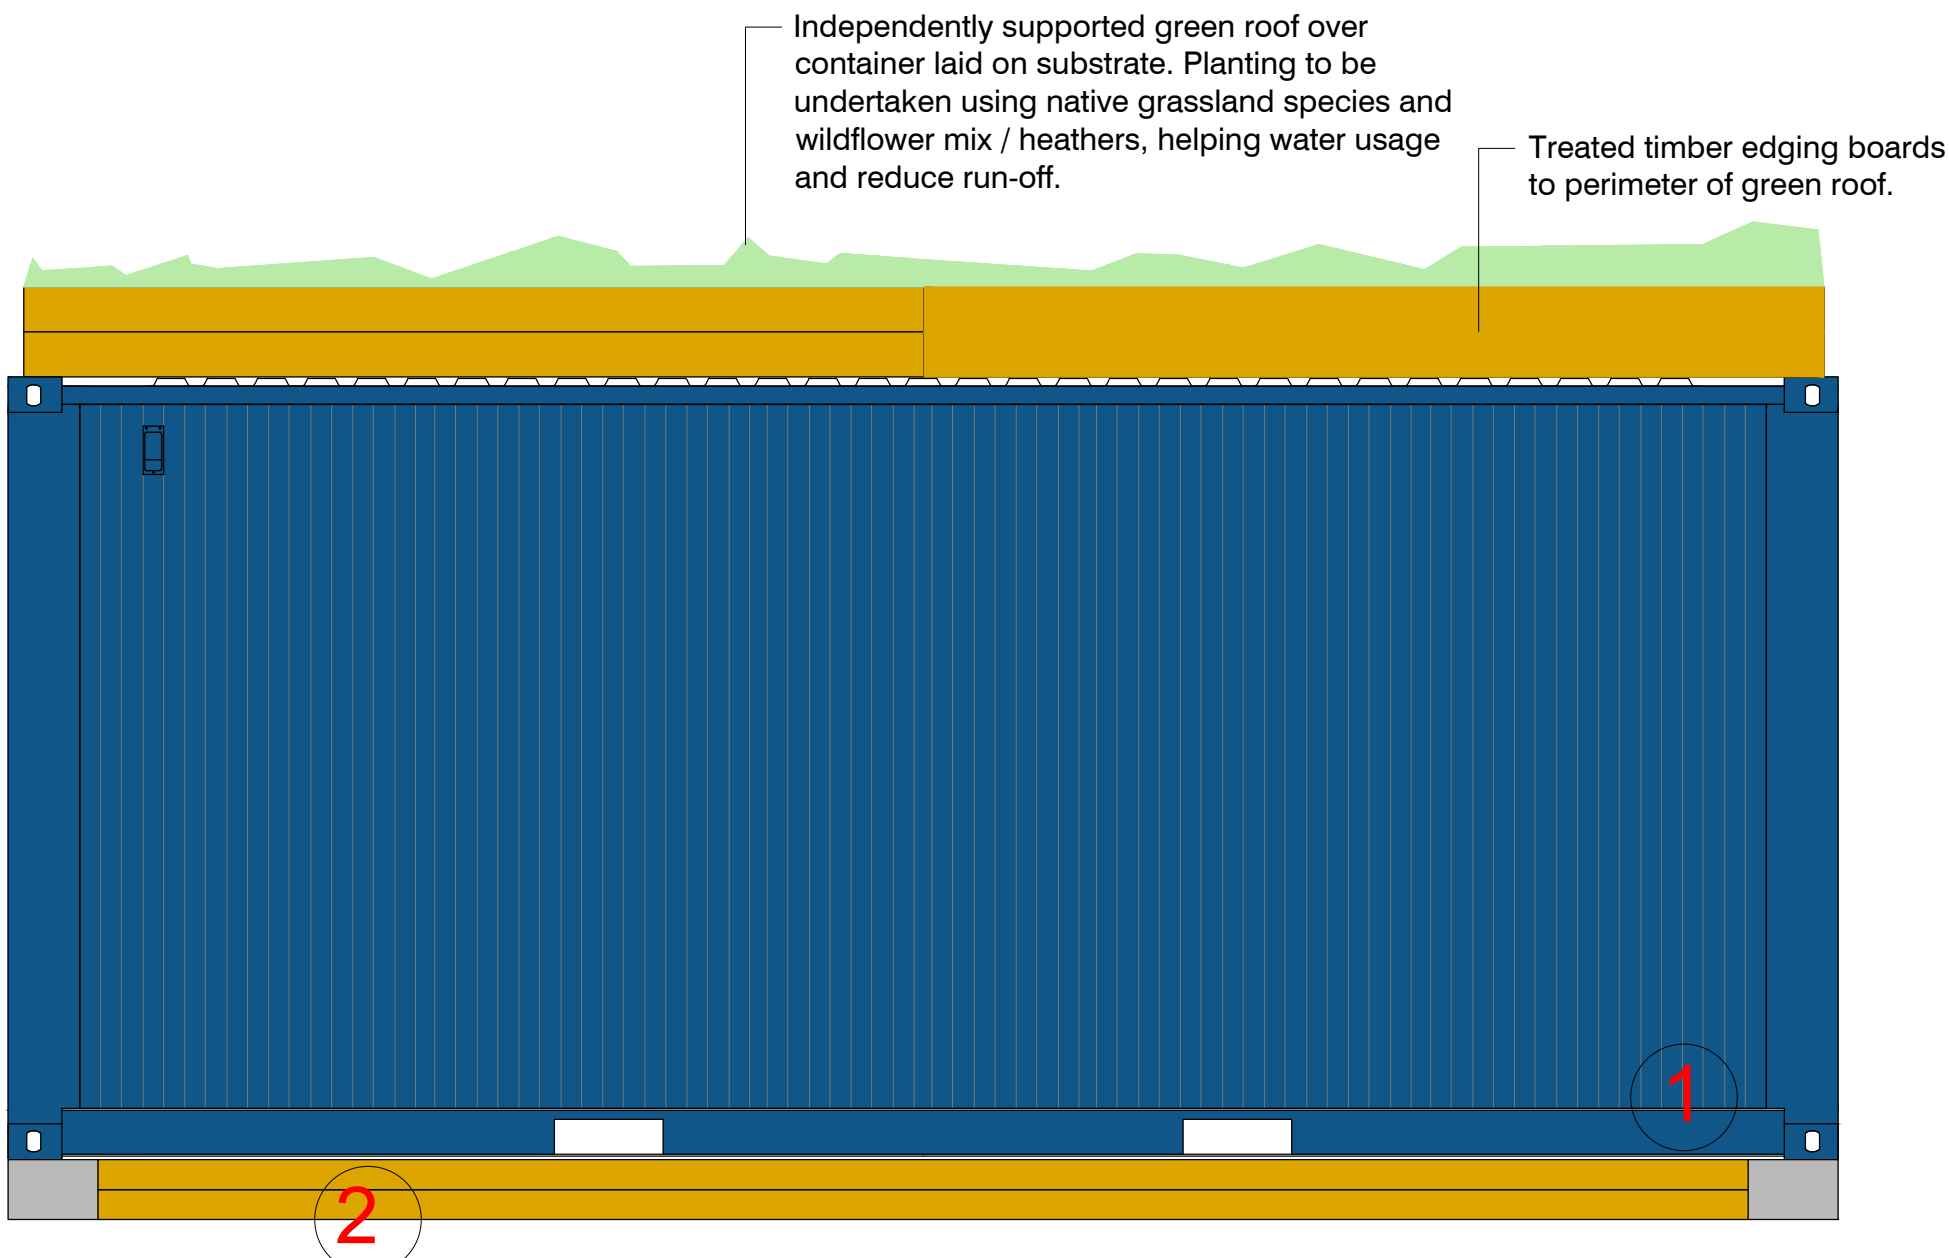

PROPOSED GREEN ROOF ON CONTAINER - Side
SCALE: 1:25

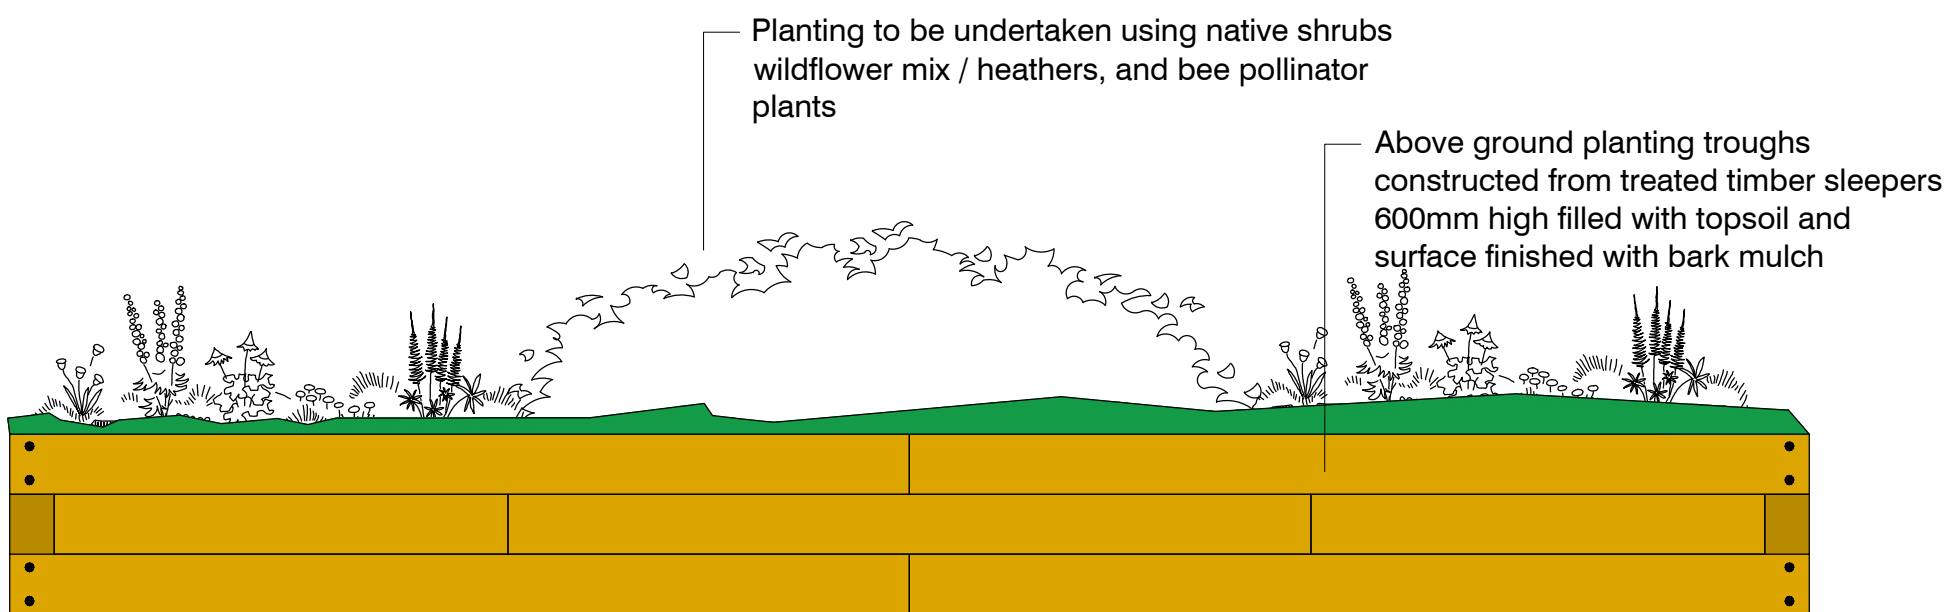

PROPOSED RAISED PLANTING BED
SCALE: 1:25