



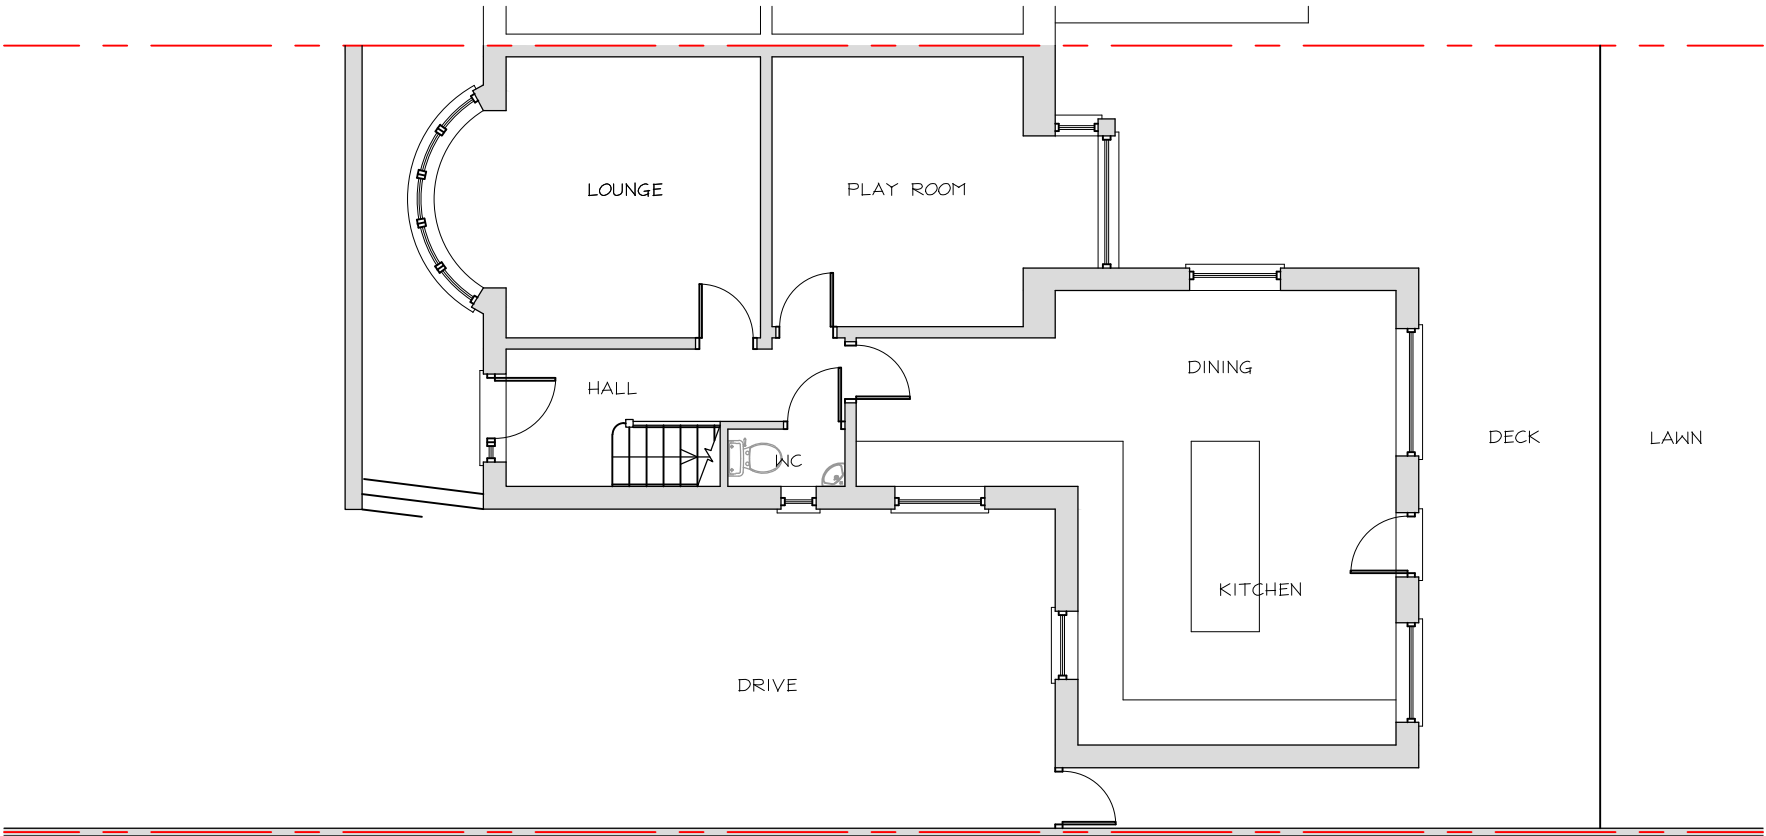

EXISTING GROUND FLOOR PLAN
1:100 @ A3

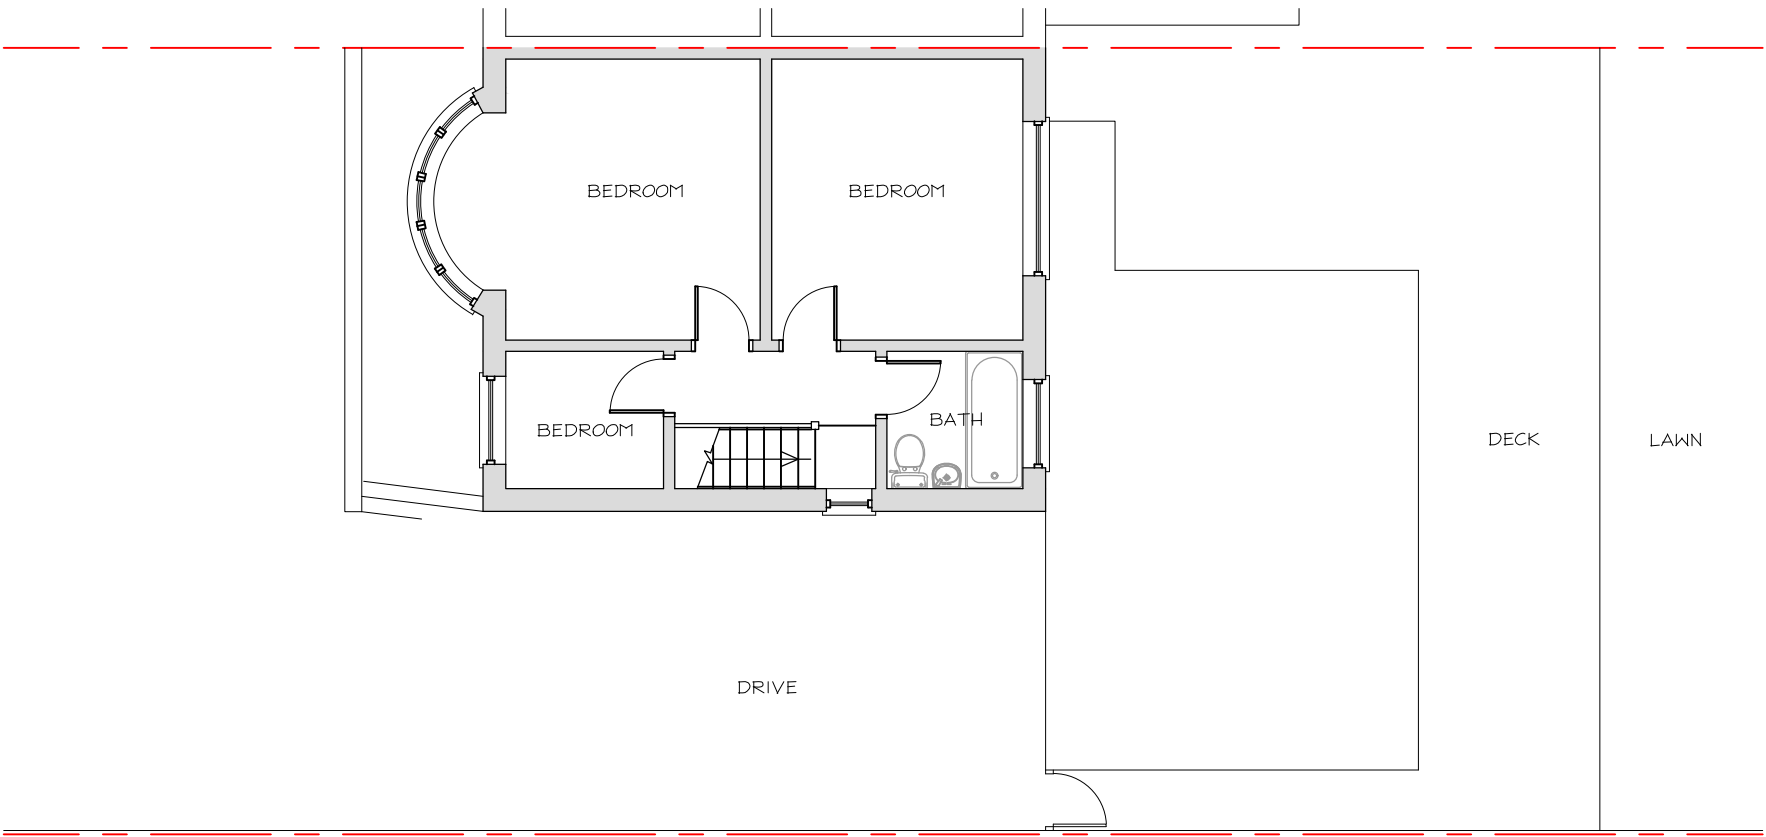

EXISTING FIRST FLOOR PLAN
1:100 @ A3

- Notes:
1. THE COPYRIGHT OF THIS DRAWING BELONGS TO CMB DESIGN AND BUILD LTD. IT SHOULD NOT BE REPRODUCED OR DISCLOSED TO THIRD PARTIES WITHOUT PERMISSION OF CMB DESIGN AND BUILD LTD.
 2. DO NOT SCALE THIS DRAWING
 3. MEASUREMENTS IN MM UNLESS STATED. ANY DISCREPANCIES TO BE BROUGHT TO ATTENTION OF CMB DESIGN AND BUILD IMMEDIATELY.

REV:	DESCRIPTION:	BY:	DATE:
STATUS: PLANNING SUBMISSION			



CLIENT:	MR & MRS HENDERSON 76 ALLT YR YN VIEW NEWPORT NP20 5GG
AGENT:	CMB DESIGN & BUILD info@cmbdesignandbuild.co.uk www.cmbdesignandbuild.co.uk 07512 520 833

SITE:	76 ALLT YR YN VIEW NEWPORT
-------	-------------------------------

TITLE:	EXISTING FLOOR PLANS
--------	----------------------

SCALE AT A3: 1:100 @ A3	DATE: FEB 26'	DRAWN: CMB	CHECKED: CMB
PROJECT NO: 26_0477	DRAWING NO: PL01	REVISION: *	