



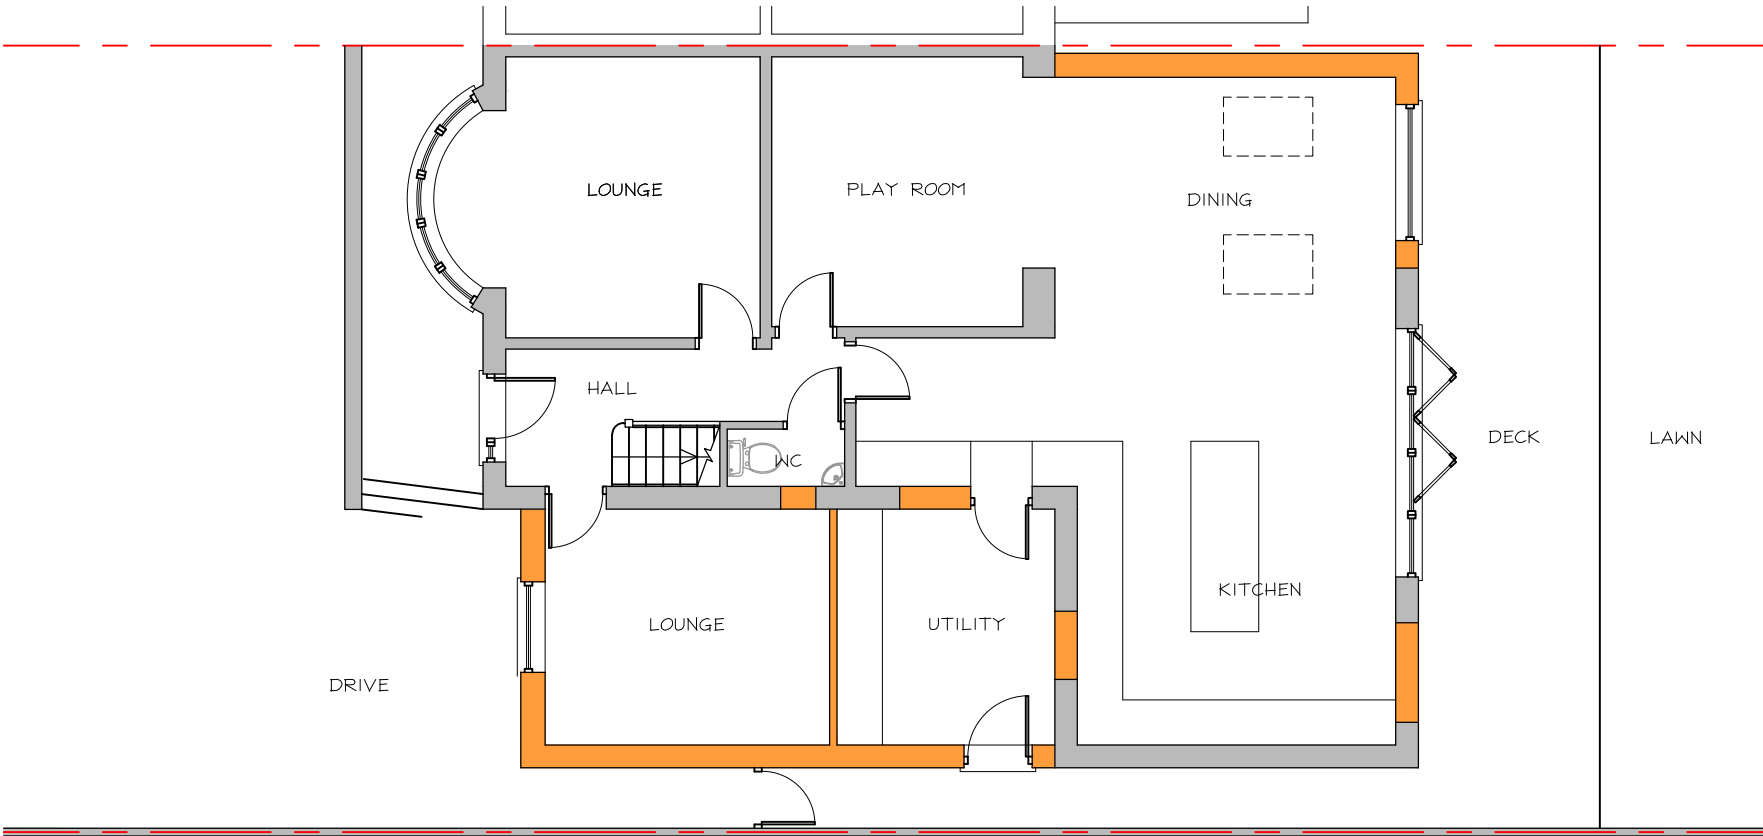

PROPOSED GROUND FLOOR PLAN
1:100 @ A3

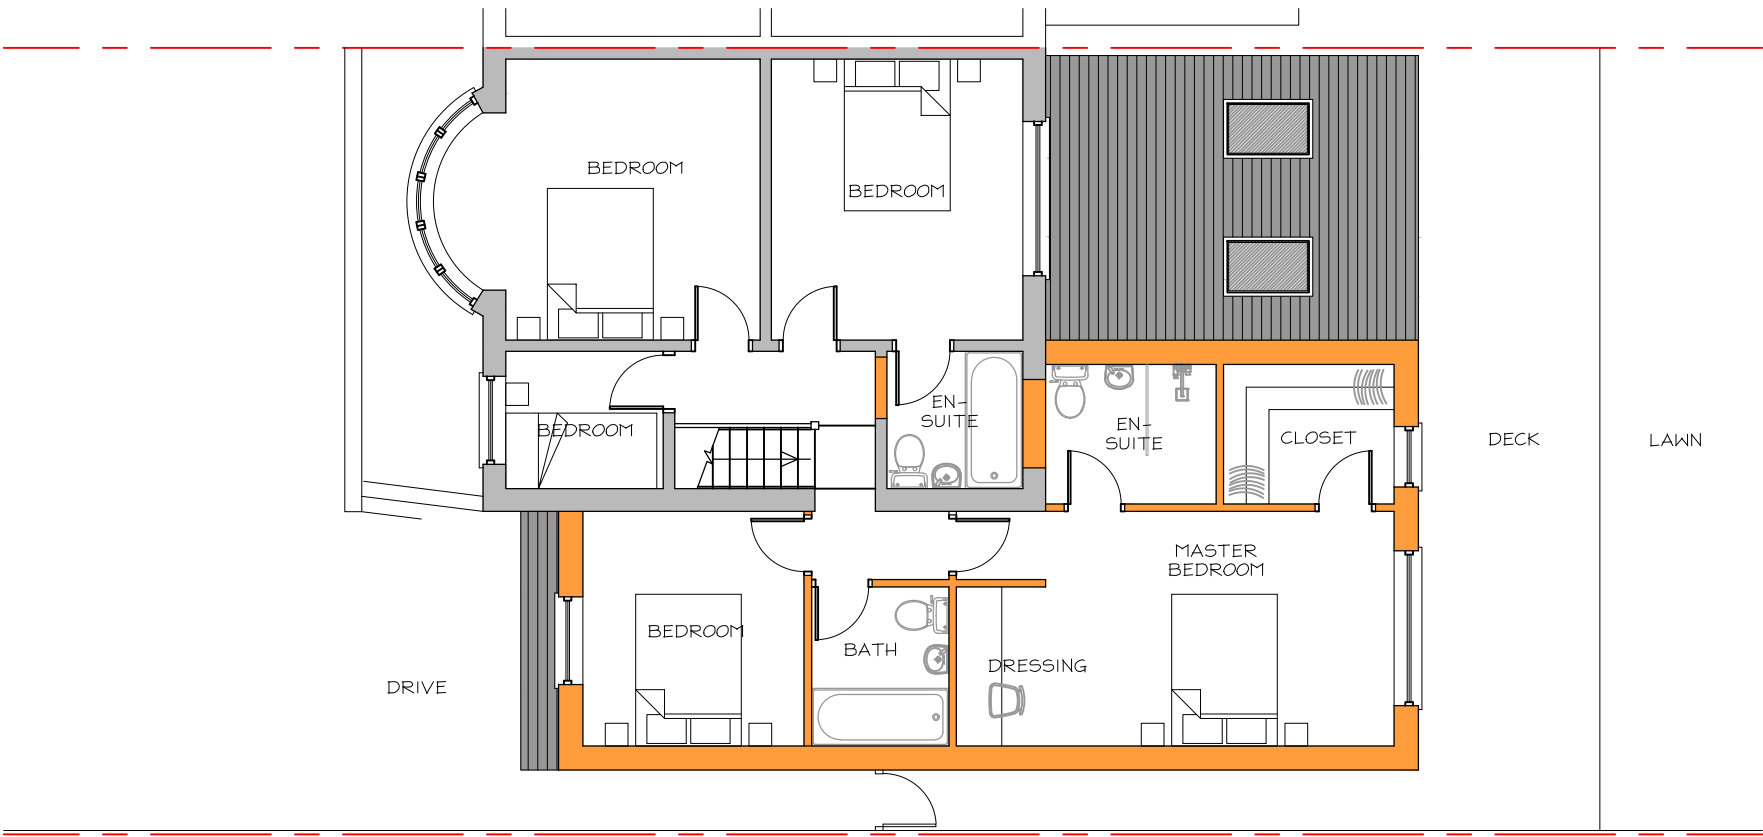

PROPOSED FIRST FLOOR PLAN
1:100 @ A3

- Notes:
1. THE COPYRIGHT OF THIS DRAWING BELONGS TO CMB DESIGN AND BUILD LTD. IT SHOULD NOT BE REPRODUCED OR DISCLOSED TO THIRD PARTIES WITHOUT PERMISSION OF CMB DESIGN AND BUILD LTD.
 2. DO NOT SCALE THIS DRAWING
 3. MEASUREMENTS IN MM UNLESS STATED. ANY DISCREPANCIES TO BE BROUGHT TO ATTENTION OF CMB DESIGN AND BUILD IMMEDIATELY.

REV: DESCRIPTION: BY: DATE:

STATUS: **PLANNING SUBMISSION**

CMB
design & build

CLIENT: MR & MRS HENDERSON
76 ALLT YR YN VIEW
NEWPORT
NP20 5GG

AGENT: CMB DESIGN & BUILD
info@cmbdesignandbuild.co.uk
www.cmbdesignandbuild.co.uk
07512 520 833

SITE: 76 ALLT YR YN VIEW
NEWPORT

TITLE: PROPOSED FLOOR PLANS

SCALE AT A3: 1:100 @ A3	DATE: FEB 26'	DRAWN: CMB	CHECKED: CMB
PROJECT NO: 26_0477	DRAWING NO: PL03	REVISION: *	