



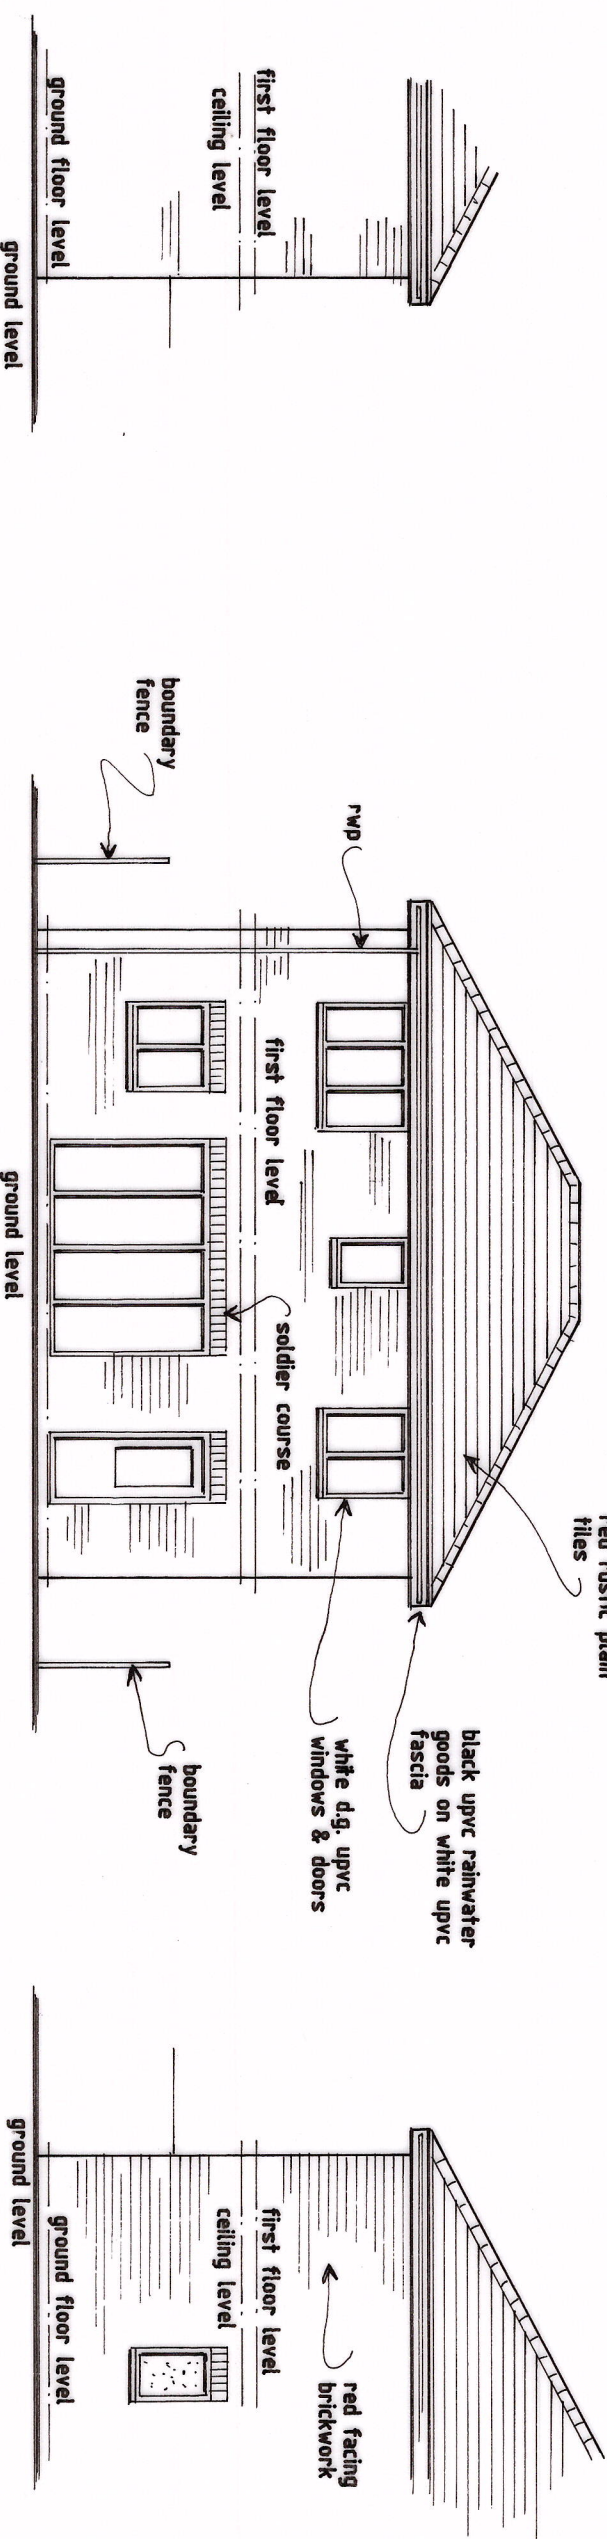

SIDE ELEVATION

EXISTING REAR ELEVATION


EXISTG SIDE ELEVATION

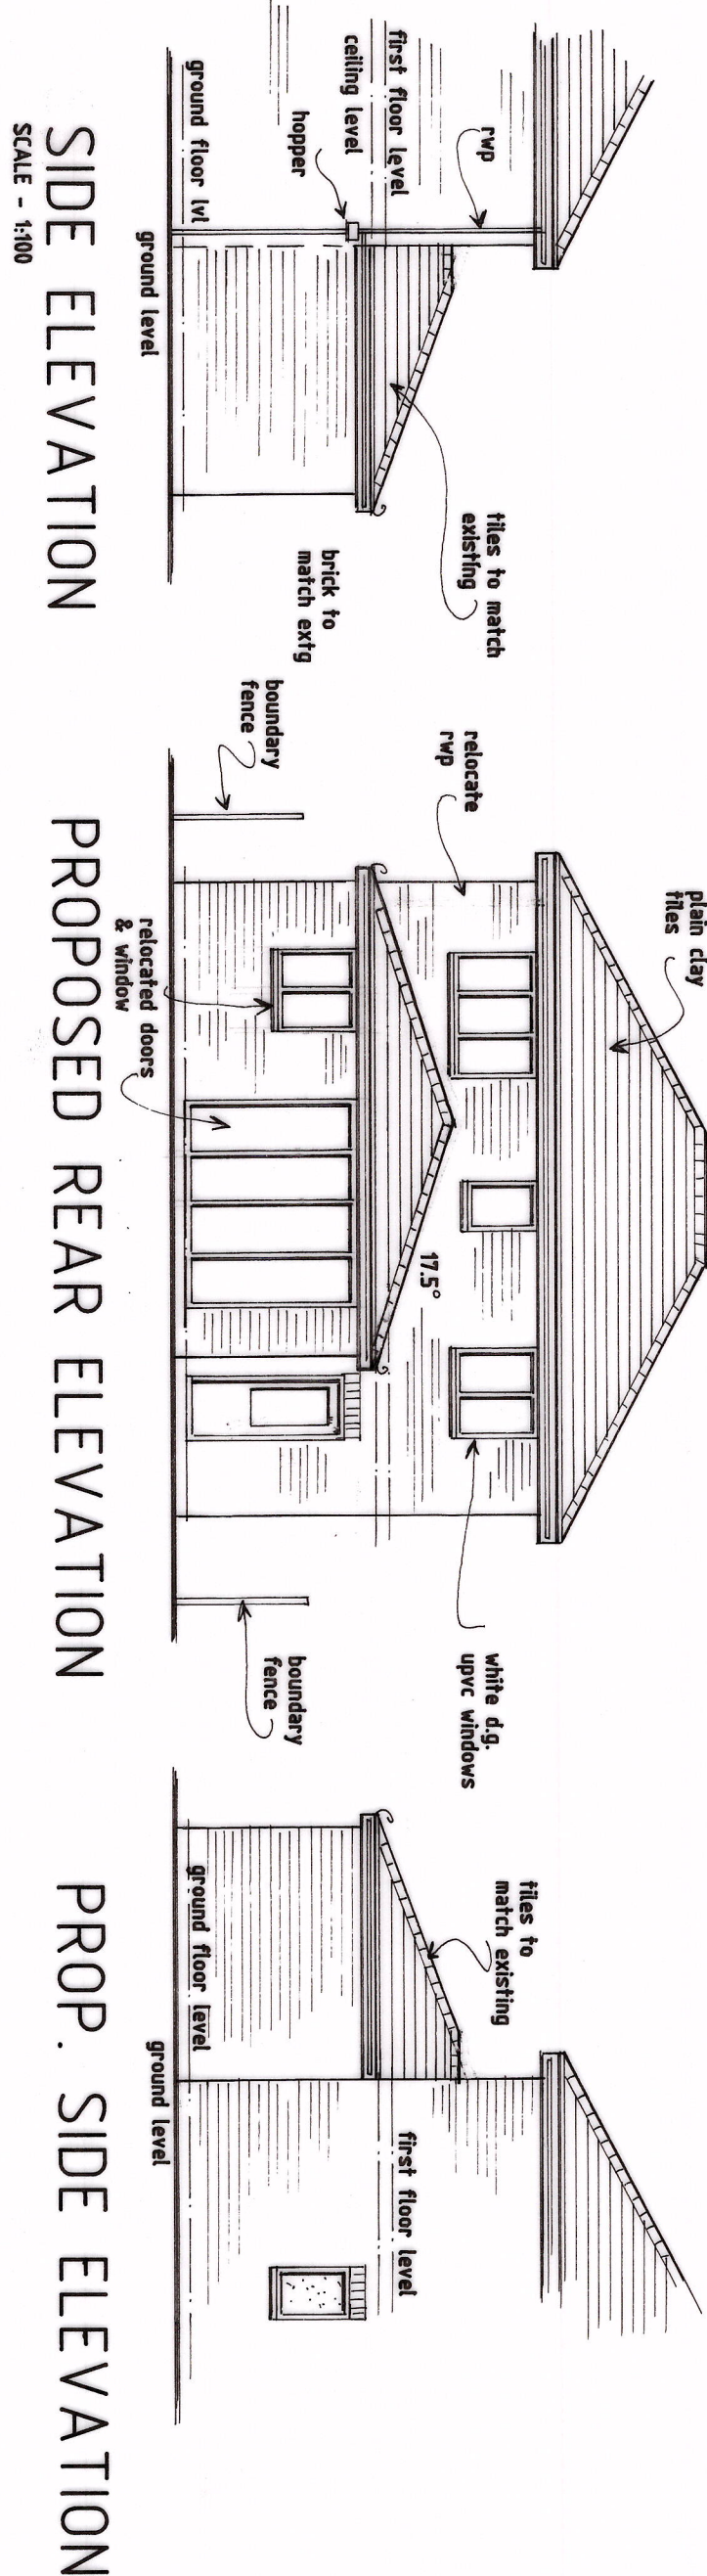


SIDE ELEVATION

PROPOSED REAR ELEVATION

PROP. SIDE ELEVATION

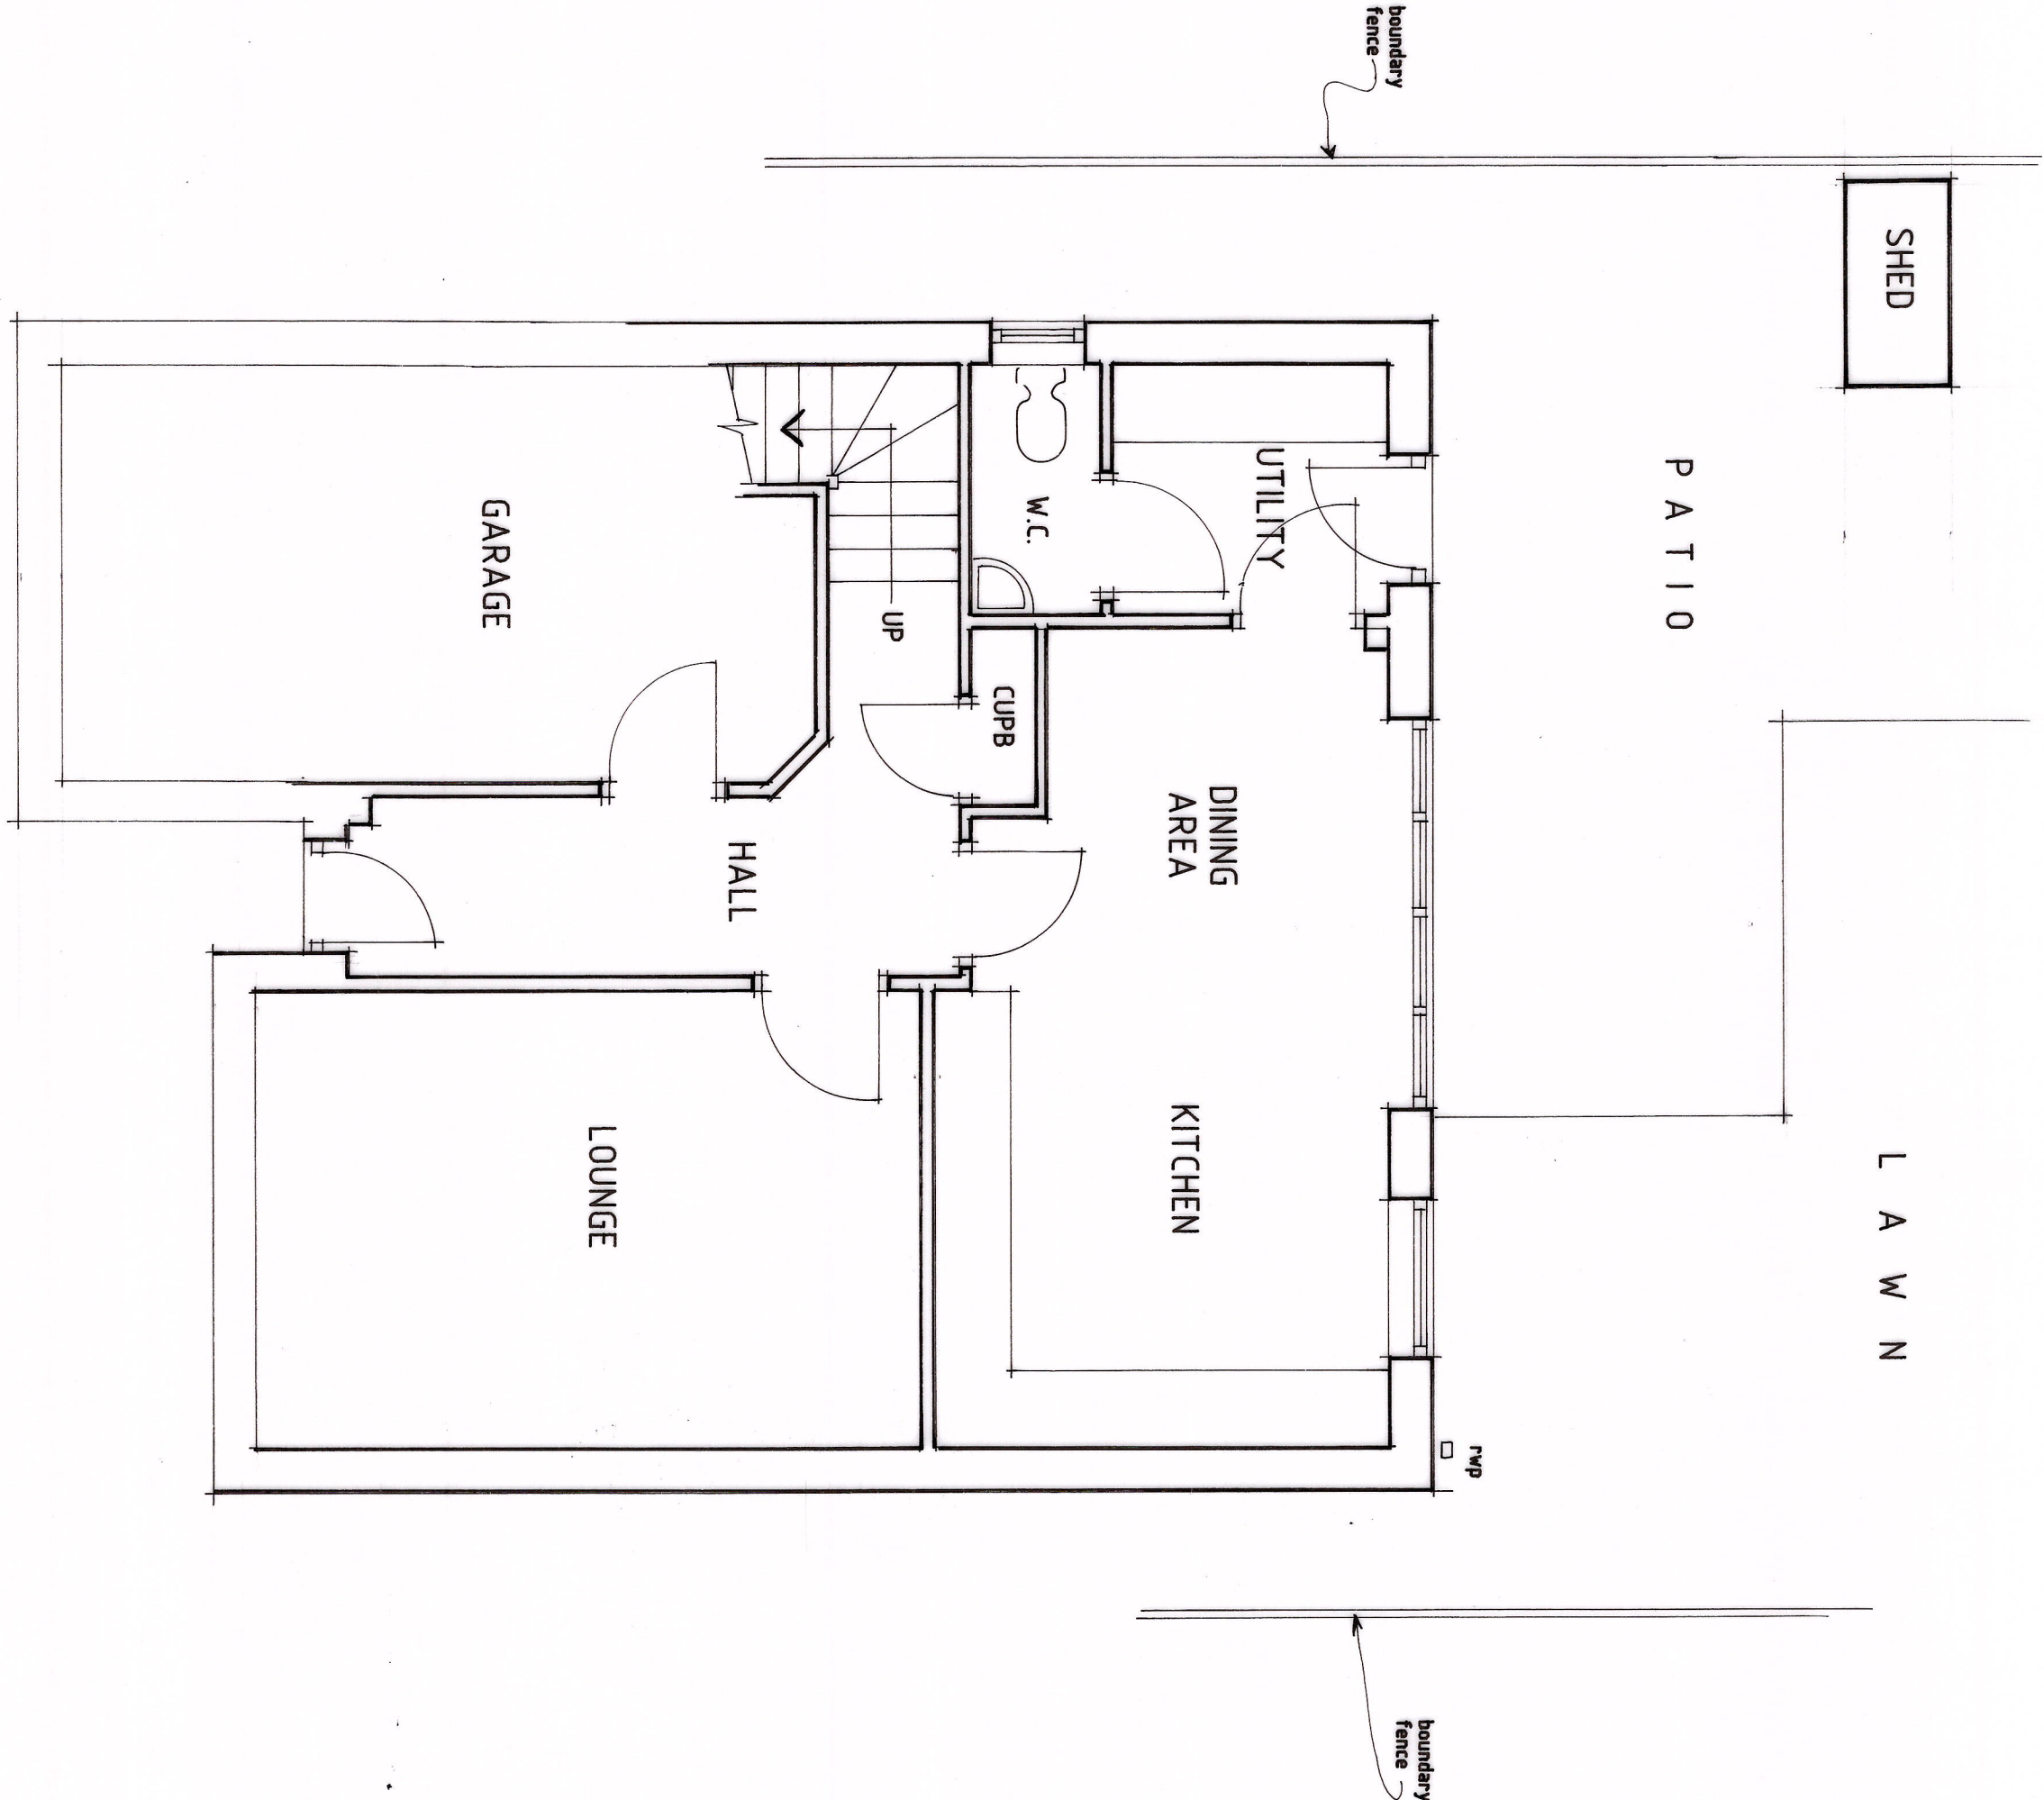


EXISTING GROUND FLOOR PLAN

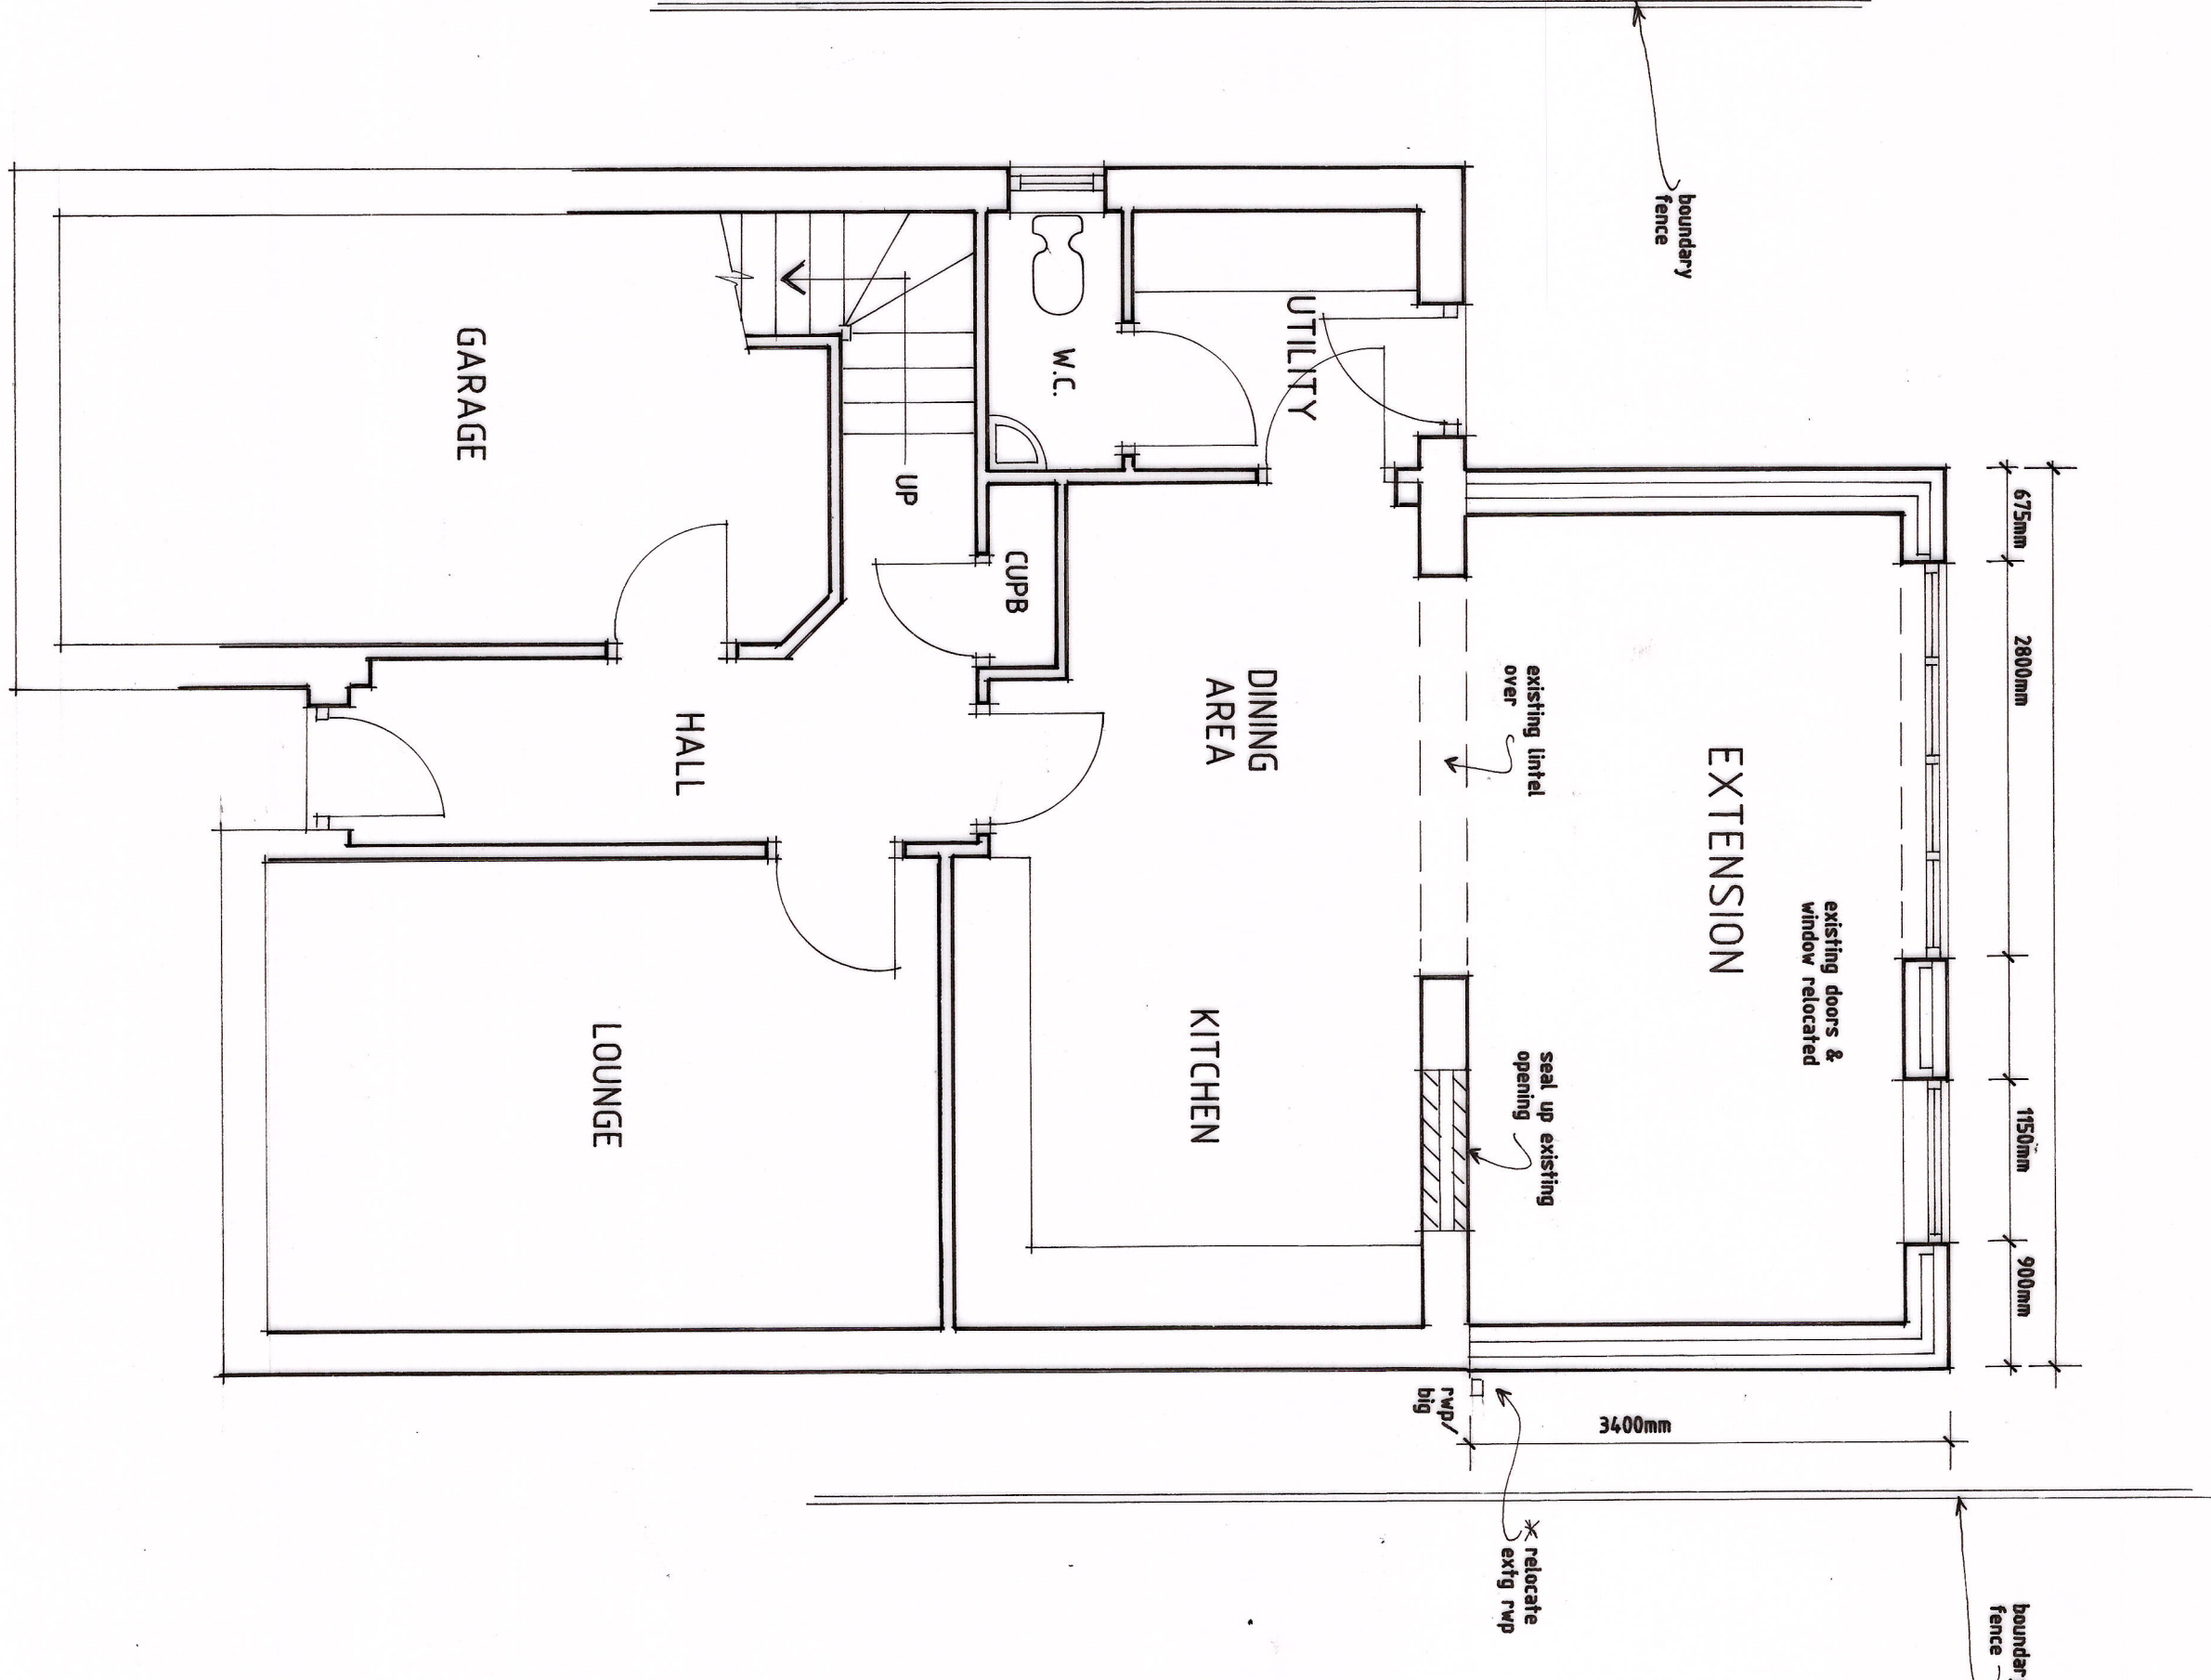

PROPOSED GROUND FLOOR PLAN

SCALE - 1:50

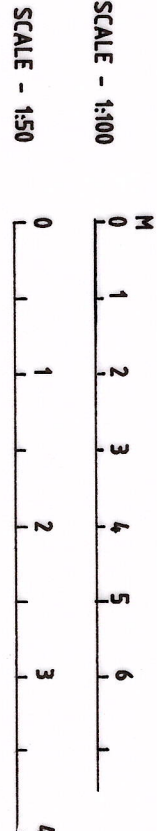

Revisions

Ref. Date Description

Ref.	Date	Description

K.W. DORRINGTON MCAT MCABE
ARCHITECTURAL ASSOCIATES
Tel:(01633)857566

PROPOSED SINGLE STOREY EXTENSION
TO REAR OF -
40, CAPEL DEWI HALL ROAD,
NEWPORT, NP20 2AP.

EXISTING AND PROPOSED

date: OCTOBER 2025

scale: PLANS-1:50 & ELEVATIONS-1:100 AT A1

drawing number:

KD2041/1