



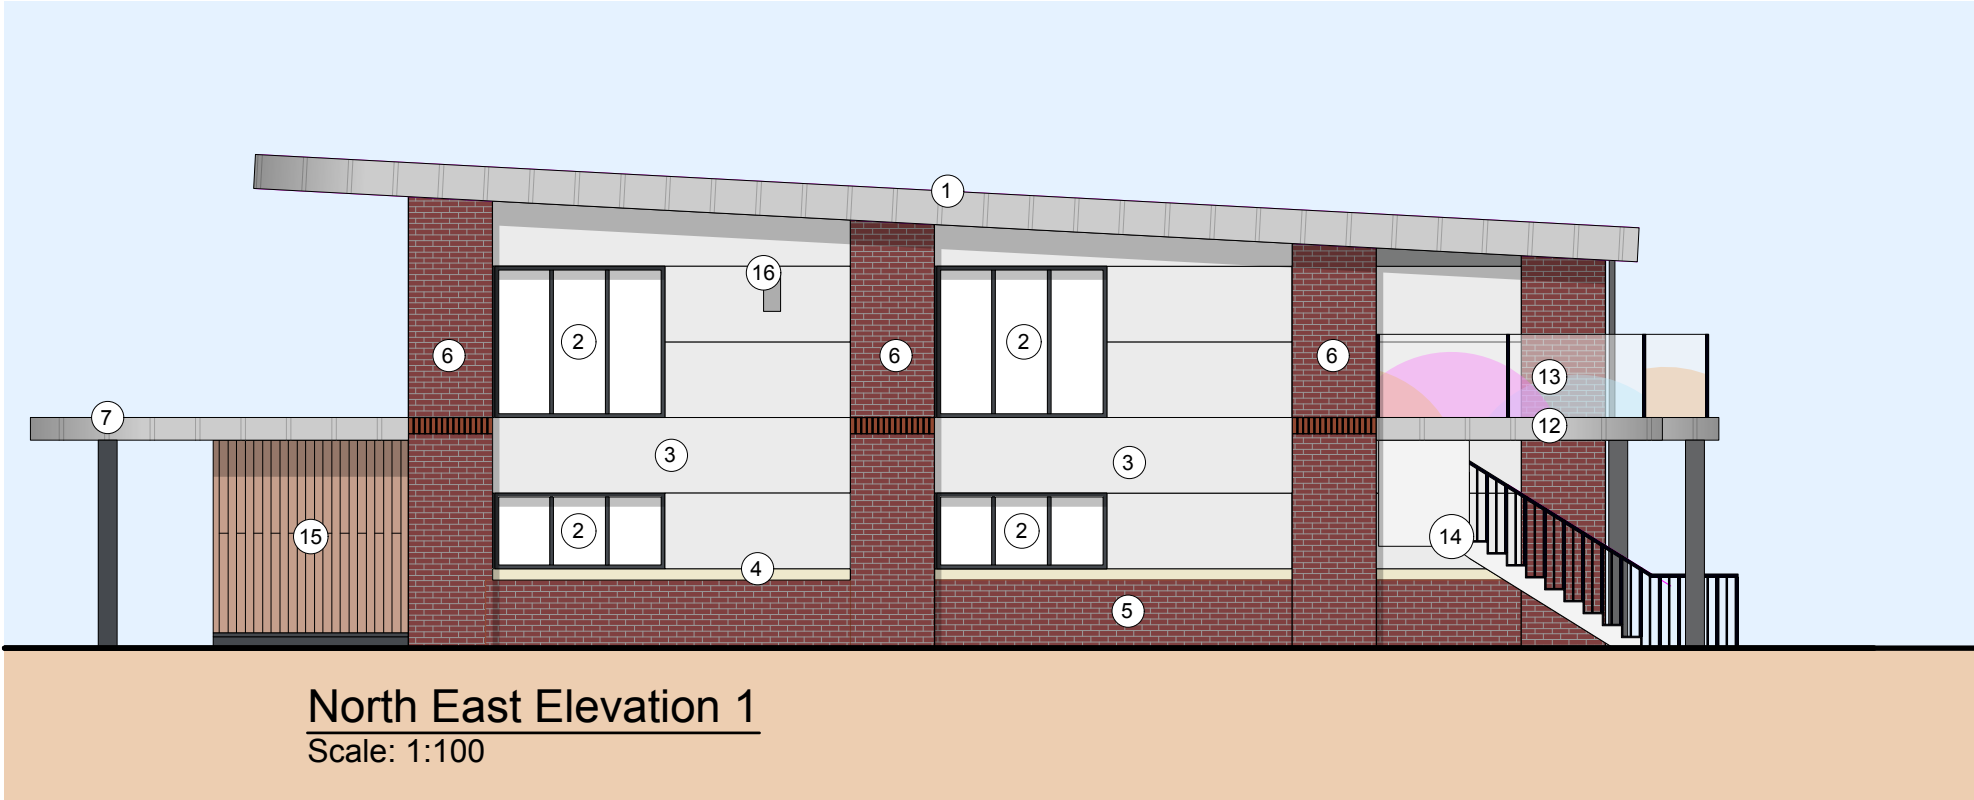

### ELEVATION KEY

1. INSULTAED COMPOSITE METAL TRAPEZOIDAL ROOF CLADDING - COLOUR: ALUMINIUM GREY (RAL 9006) OR SIMILAR APPROVED
2. DOUBLE GLAZED UNITS WITH POWDER COATED ALUMINIUM FRAME - COLOUR: GRAPHITE GREY (RAL 7024)
3. INSULATED METAL CLADDING PANEL - COLOUR: ALUMINIUM GREY (RAL 9006) OR SIMILAR APPROVED
4. 150mm CLEAN CUT ASHLAR STONE TRIM - COLOUR: BUFF
5. BRICKWORK STRETCHER BOND PATTERN - COLOUR: ARDEN RED OR SIMILAR APPROVED
6. BRICK PIERS - STRETCHER BOND PATTERN WITH SOLDIER COURSE AT FIRST FLOOR LEVEL - COLOUR: ARDEN RED OR SIMILAR APPROVED
7. POWDER COATED METAL CANOPY COLUMN - COLOUR: GRAPHITE GREY (RAL 7024) OR SIMILAR APPROVED
8. MAIN ENTRANCE DOORS - DOUBLE GLAZED UNITS WITH ALUMINIUM FRAME - COLOUR: GRAPHITE GREY (RAL 7024)
9. SIGNAGE LOCATION
10. ALUMINIUM RAINWATER DOWN PIPES - COLOUR: GRAPHITE GREY (RAL 7024)
11. DOUBLE GLAZED BIFOLD EXTERNAL DOORS WITH POWDER COATED ALUMINIUM FRAME - COLOUR: GRAPHITE GREY (RAL 7024)
12. EXTERNAL CANOPY PERIMETER CAPPING TO MATCH COMPOSITE METAL STANDING SEAM ROOF CLADDING - COLOUR: ALUMINIUM GREY (RAL 9006) OR SIMILAR APPROVED
13. CANOPY RAILING - TOUGHENED LAMINATED SAFETY GLASS WITH POWDER COATED METAL FRAME BALUSTRADE - COLOUR: BLACK (RAL 9005) WITH OPAQUE MANIFESTATION DESIGN ALONG LOWER SECTION - DESIGNED BY OTHERS
14. POWDER COATED FRAME EXTERNAL FIRE ESCAPE - COLOUR: ALUMINIUM GREY (RAL 9006) OR SIMILAR APPROVED (WOOD-EFFECT TREADS TO BE ANTI-SLIP COATED WITH CONTRASTING COLOUR NOSINGS IN ACCORDANCE WITH BUILDING REGULATIONS PART K)
15. VERTICAL TIMBER COMPOSITE PANELING - COLOUR: NATURAL / GOLDEN OAK
16. 1 BIRD / 1 BAT BOXES ALONG SOUTH ELEVATION AS PER SPECIALIST CONSULTANT ADVISE AND SPECIFICATION COLOUR TO MATCH CLADDING PANELS - GREY (RAL 9006)
17. FIRE ESCAPE DOUBLE EXTERNAL DOORS WITH POWDER COATED ALUMINIUM FRAME - COLOUR: GRAPHITE GREY (RAL 7024)

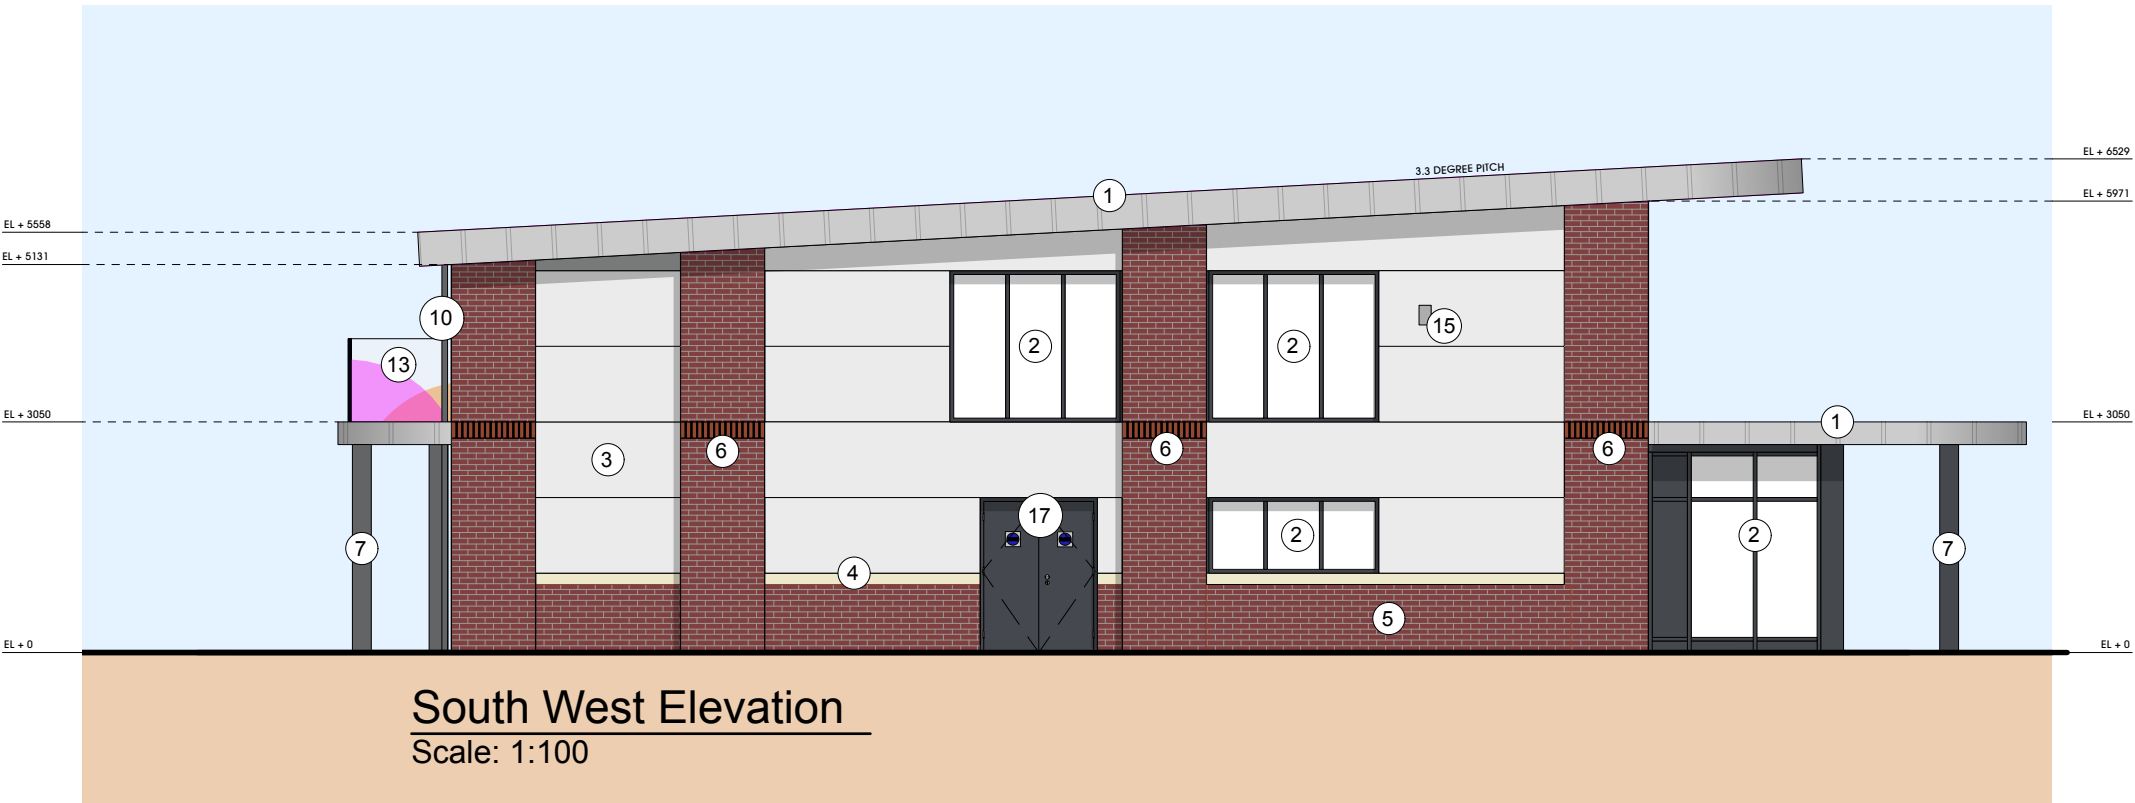

| DETAIL ADDED TO MATERIALS AND ELEVATIONS |            |                                      |       |
|------------------------------------------|------------|--------------------------------------|-------|
| F                                        | 14/07/2025 | Updated to include balustrade design | BMS   |
| E                                        | 17/06/2025 | External staircase updated           | BMS   |
| UPDATED ELEVATIONS FOLLOWING INTERNAL    |            |                                      |       |
| D                                        | 21/05/2025 | Arrangement alterations              | BMS   |
| Rev.                                     | Date       | Description                          | Drawn |

**htcarchitects**

York Place Studio  
8 Britannia Street  
Leeds  
LS1 2DZ  
T: (0113) 244 3457  
W: [www.htcarchitects.co.uk](http://www.htcarchitects.co.uk)  
E: [info@htcarchitects.co.uk](mailto:info@htcarchitects.co.uk)

client  
**Lidl GB Ltd.**

project  
**Glan Llyn  
Newport**

drawing title  
**Nursery Side Elevations**

date **July 2024**  
status **Planning**  
scale **AS NOTED**  
drawn **KA** checked **BM**  
job no. **3211** dwg no. **P231** rev. **F**