



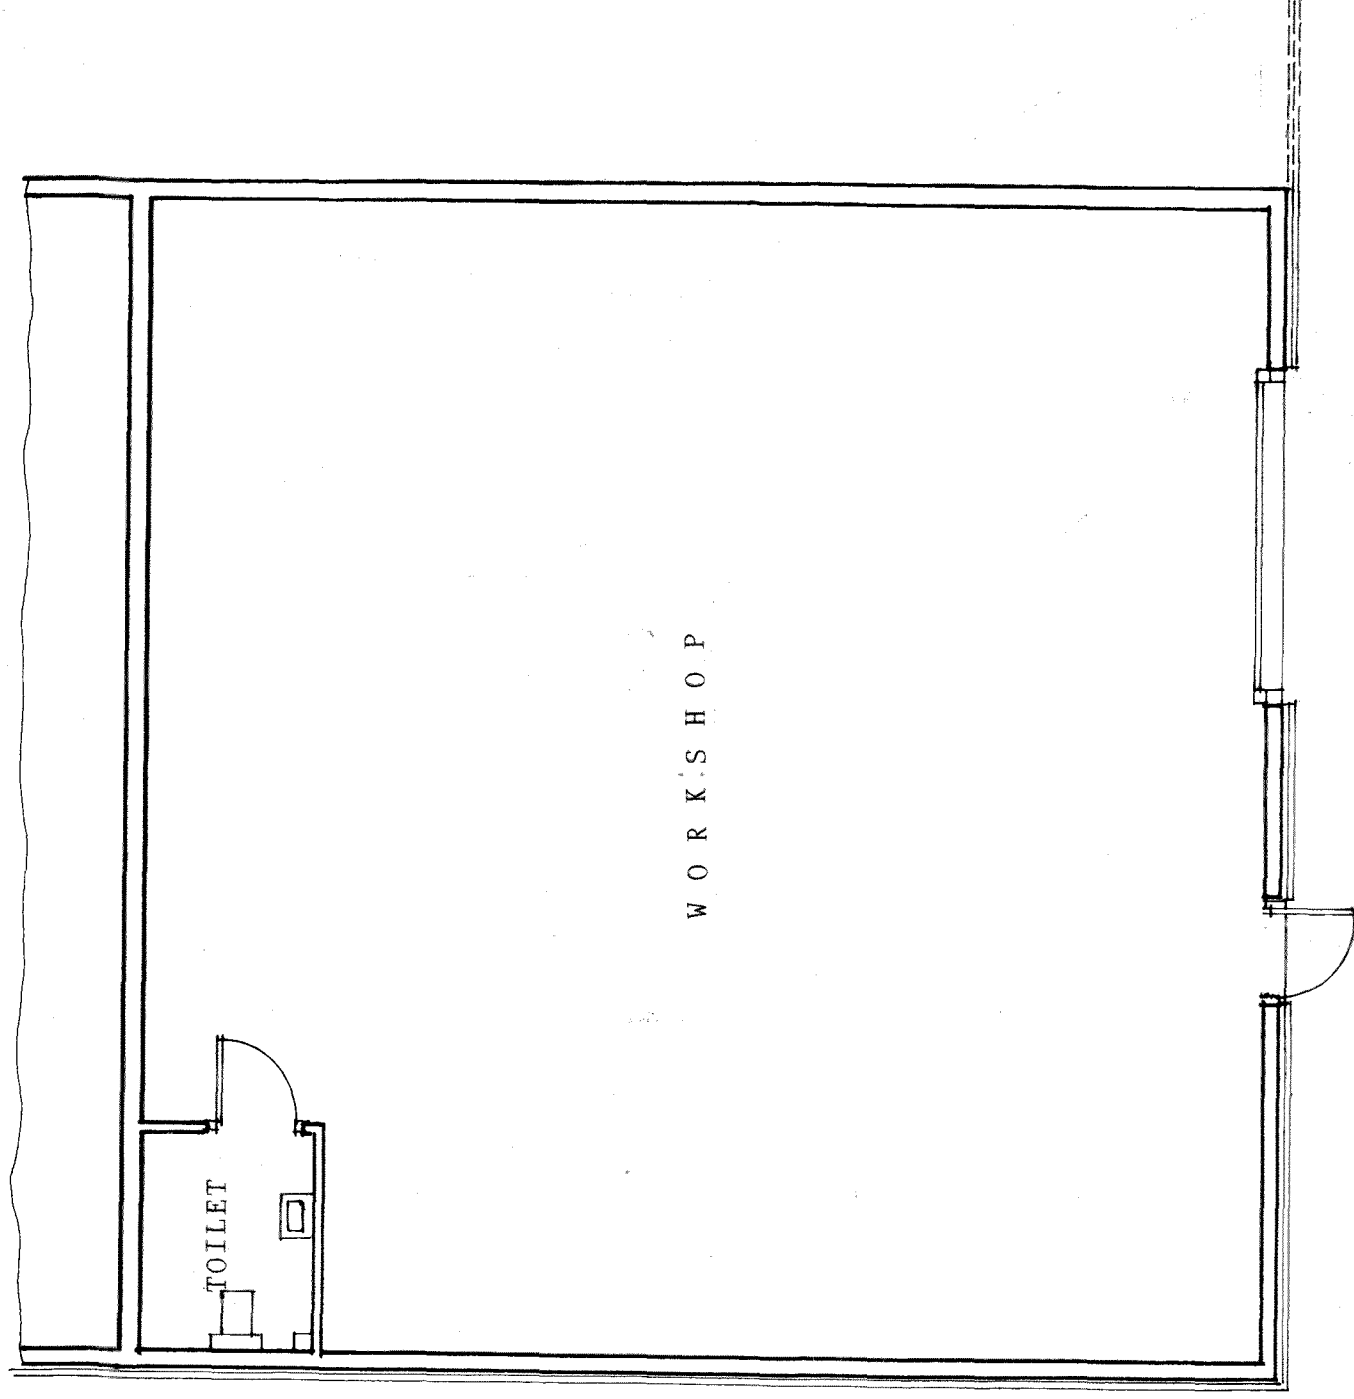

Existing floor layout

SCALE 1:100

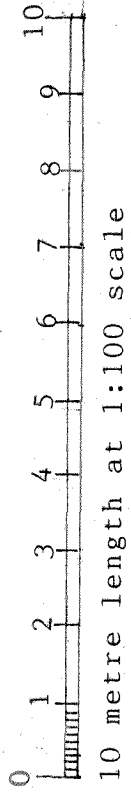

NOTE

It is confirmed that the front elevation shown on drawing number 1006(01)25 will remain unchanged on completion of the internal alterations

Revisions _____

Proposal _____

Change of use

Address _____

Unit 6 New Quay Road
Felnex industrial estate
Newport

Classification _____

Existing floor layout

Drawing number _____

1006(12)25