



PROPOSED PLANS

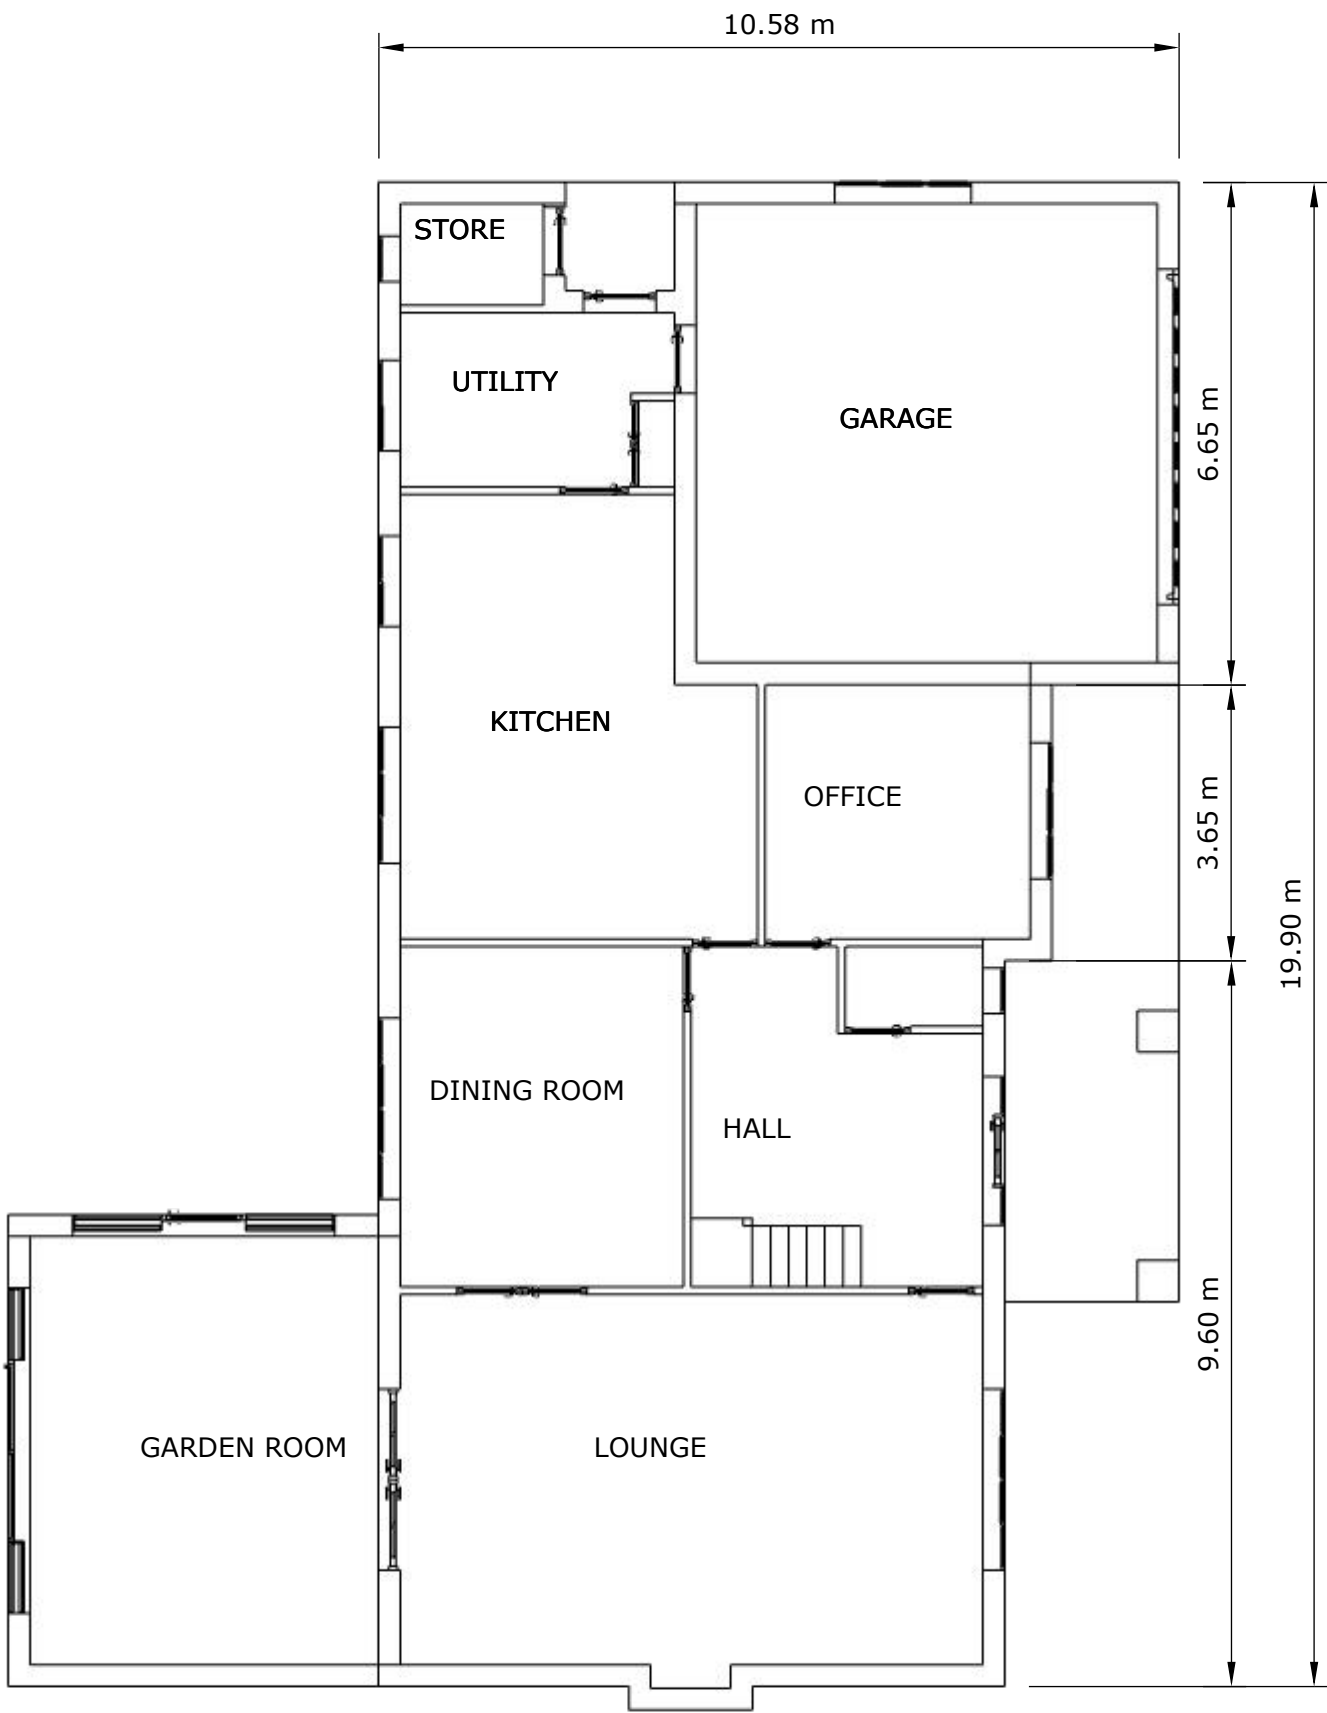

GROUND FLOOR PLAN AS EXISTING

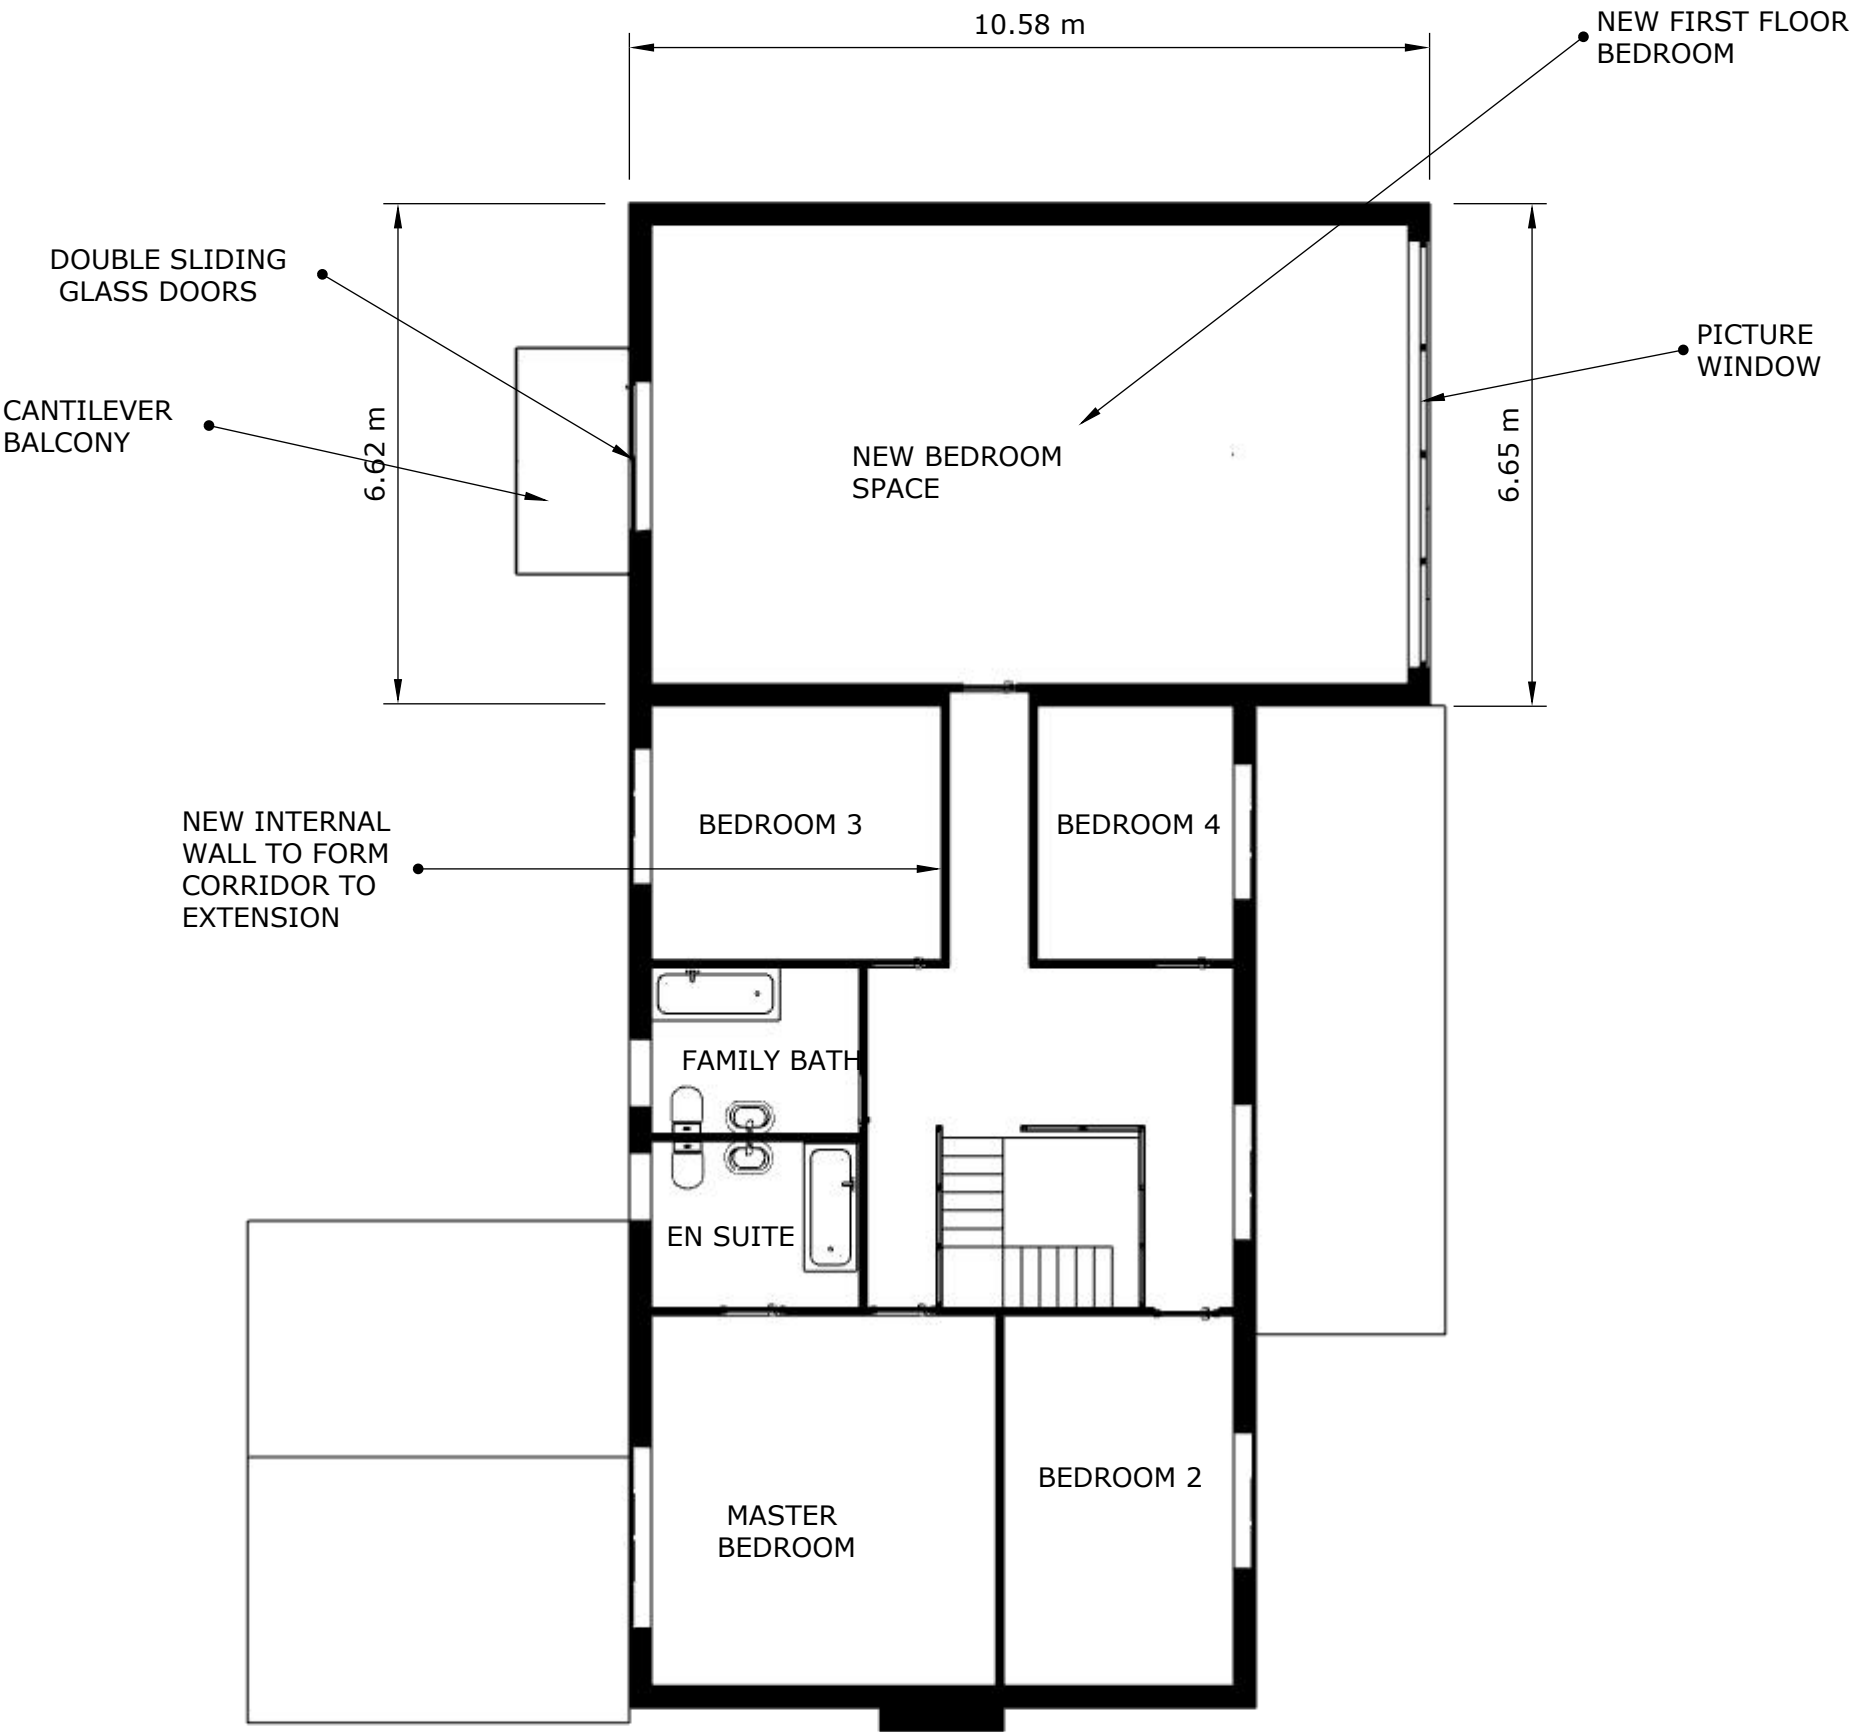

FIRST FLOOR PLAN

NOTES

REVISIONS	
 FOX RESIDENTIAL DESIGN PLANNING - BUILDING REGULATION - PROJECT MANAGEMENT DESIGNER ANDY FOX BSC HONS MCIQB NORTH HEY Llandeuvaud Newport NP18 2AD Tel 07770 457983 Email: Andy@Northhey.com	
CLIENT	Paul & Julie Mears
PROJECT ADDRESS	White Haven, Chepstow Road Penhow NP26 3AD
PROJECT	1st Floor Extension
DWG NAME	PROPOSED PLANS
DATE	04/03/2025
SCALE	1:100 @ A2
DWG NUMBER	