


EXISTING PLANS



GROUND FLOOR PLAN

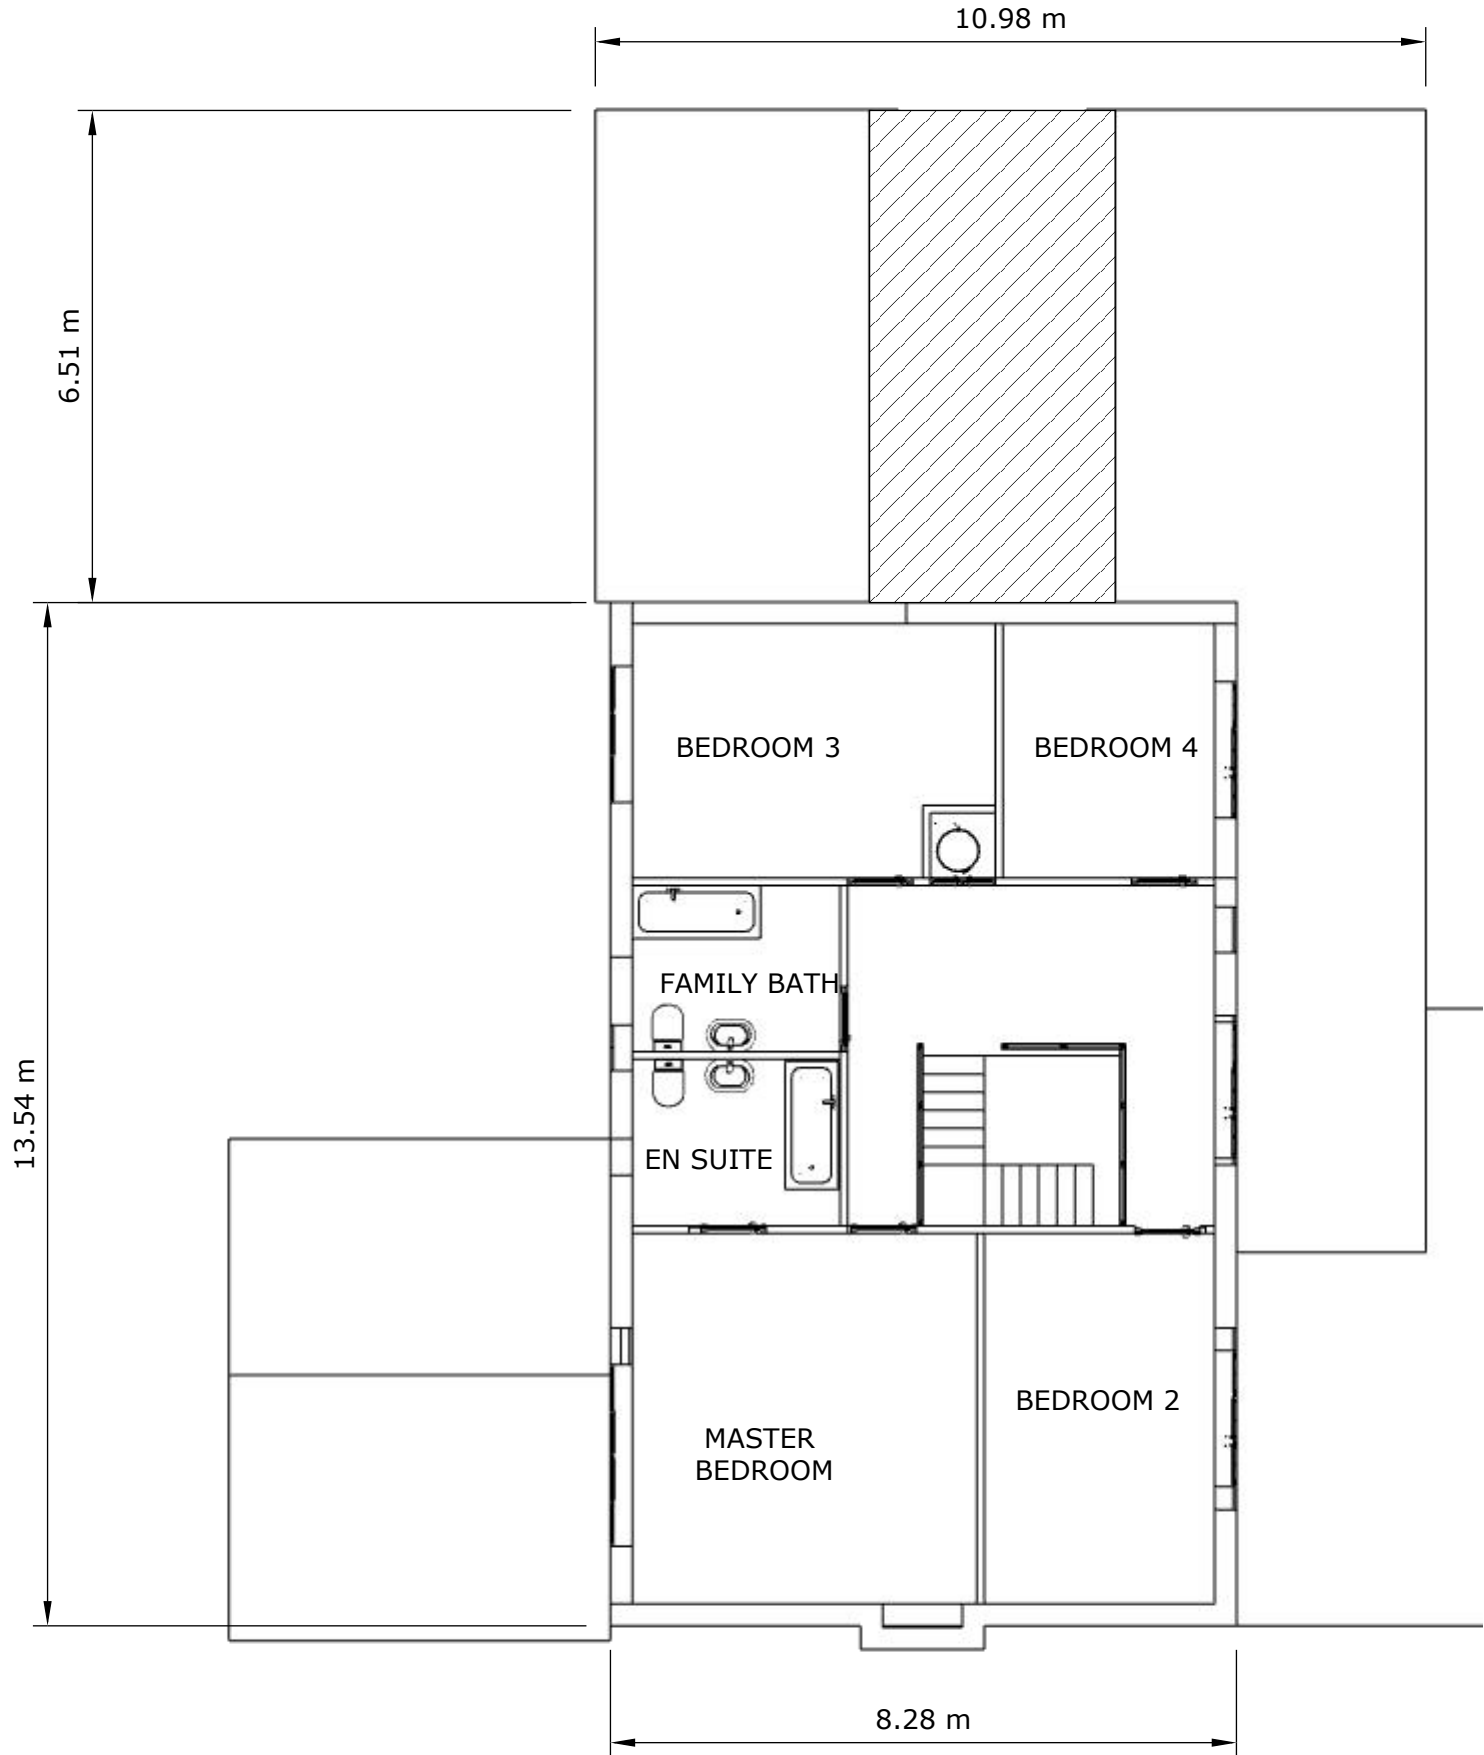

FIRST FLOOR PLAN

NOTES

| REVISIONS |  |
|-----------|--|
|           |  |
|           |  |
|           |  |
|           |  |
|           |  |



FOX RESIDENTIAL DESIGN  
PLANNING - BUILDING REGULATION - PROJECT MANAGEMENT

DESIGNER  
ANDY FOX BSC HONS MCIQB  
NORTH HEY  
LLandevaud  
Newport  
NP18 2AD  
Tel 07770 457983  
Email: Andy@Northhey.com

|                 |                                                     |
|-----------------|-----------------------------------------------------|
| CLIENT          | Paul & Julie Mears                                  |
| PROJECT ADDRESS | White Haven,<br>Chepstow Road<br>Penhow<br>NP26 3AD |
| PROJECT         | 1st Floor Extension                                 |
| DWG NAME        | EXISTING PLANS                                      |
| DATE            | 04/03/2025                                          |
| SCALE           | 1:100 @ A2                                          |
| DWG NUMBER      |                                                     |