




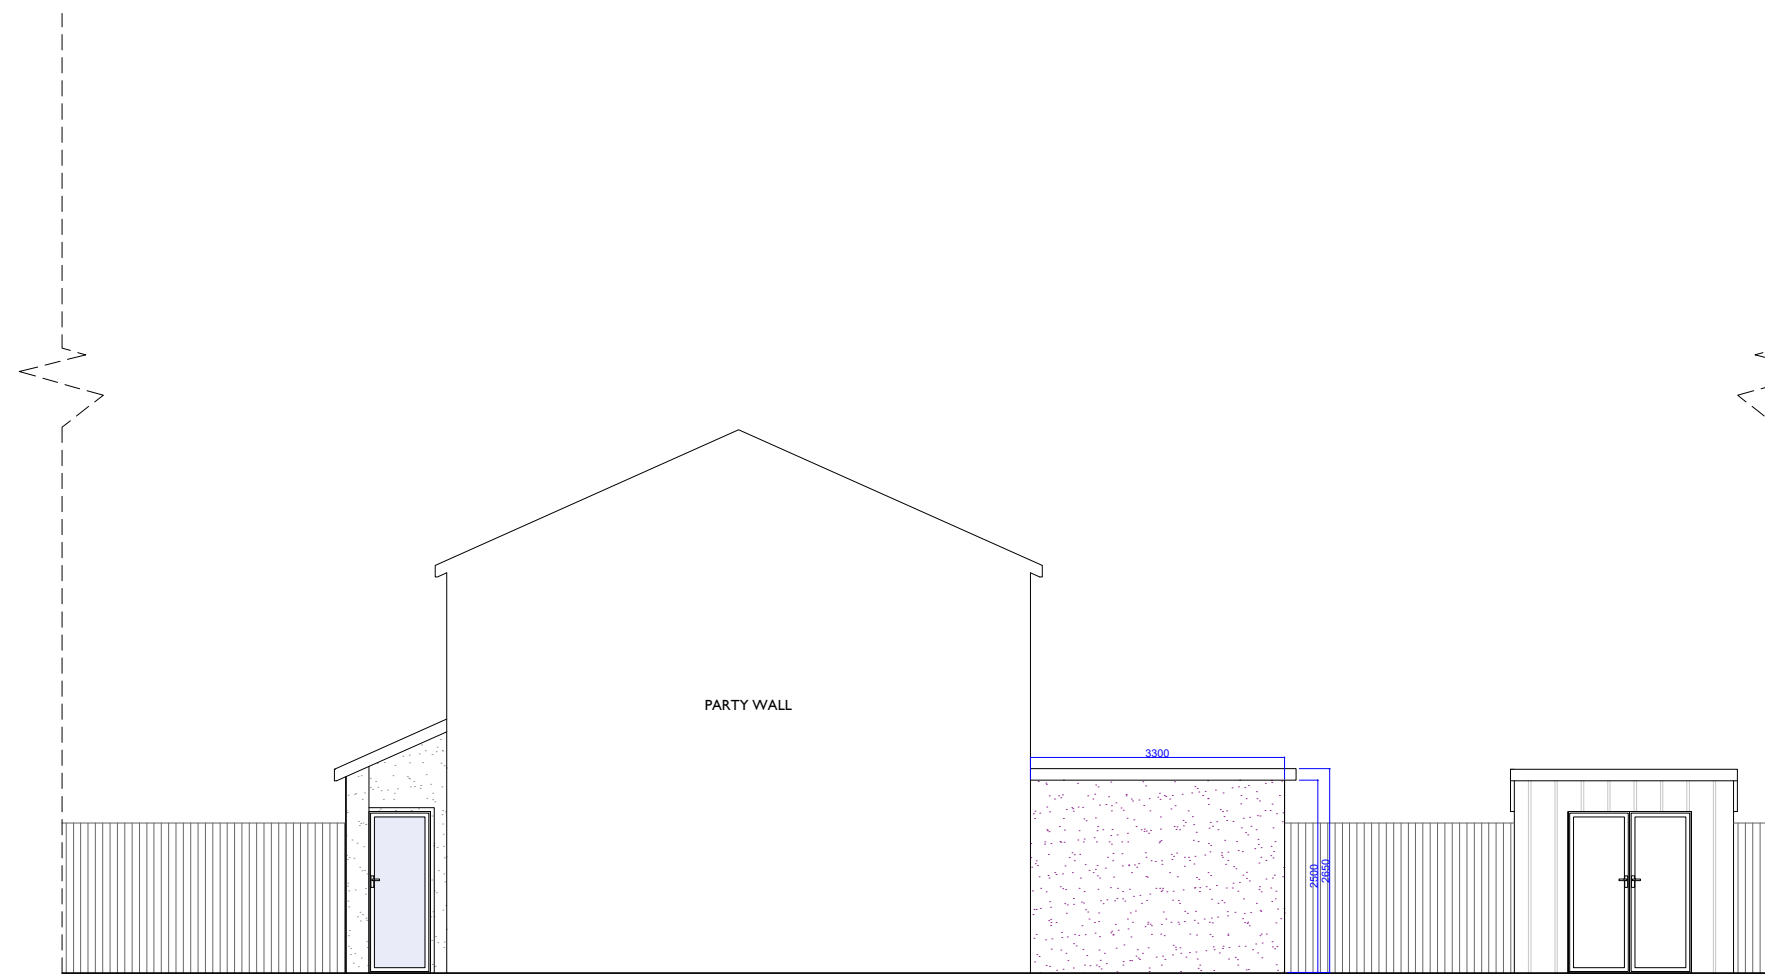

Proposed East Elevation

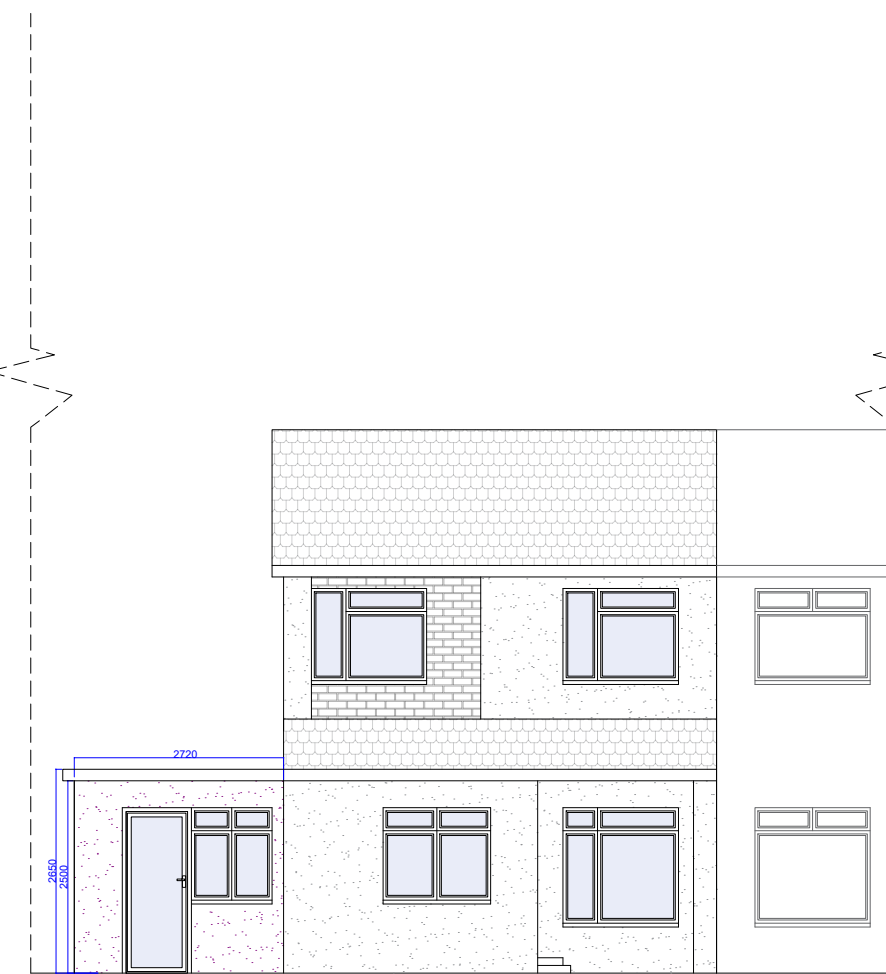

Proposed South Elevation

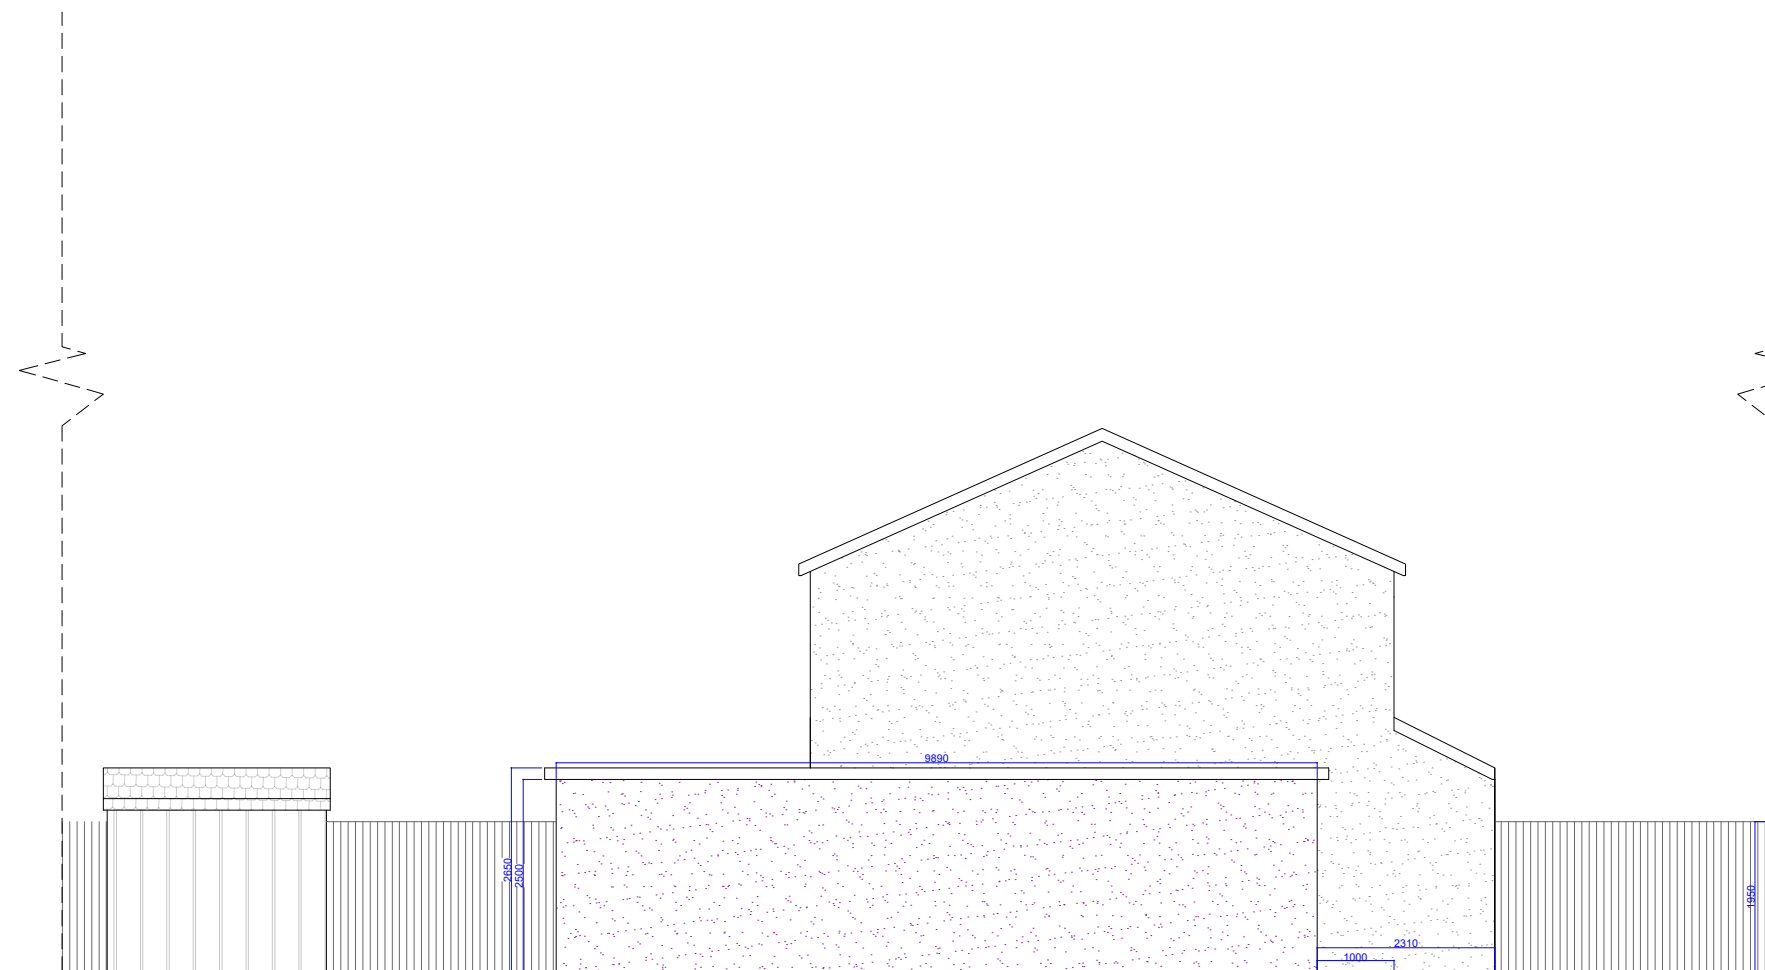

Proposed West Elevation



Proposed North Elevation

Any dimensions shown should be checked on site.
Designs are not coordinated with engineer projects.
Not for construction purposes.

Scale Bar 1 2 3 4 M.

These drawings are intended exclusively for the Planning Stage, as part of Homz quoted services. They are not to be repurposed for any other application or use.

HOMZ
DESIGN | PLAN | BUILD
www.homz.uk / 0 330 818 3001

Drawing Title: Proposed Elevations
Drawing : H-0663-07_4DerwentCt_ProposedElevations_V5
Drawing Number: H-0663
Site Address: 4, Derwent Court, Bettws, Newport NP20 7XH

Scale : 1/100 at A2
Revision : V5
Date : 08.09.2026