


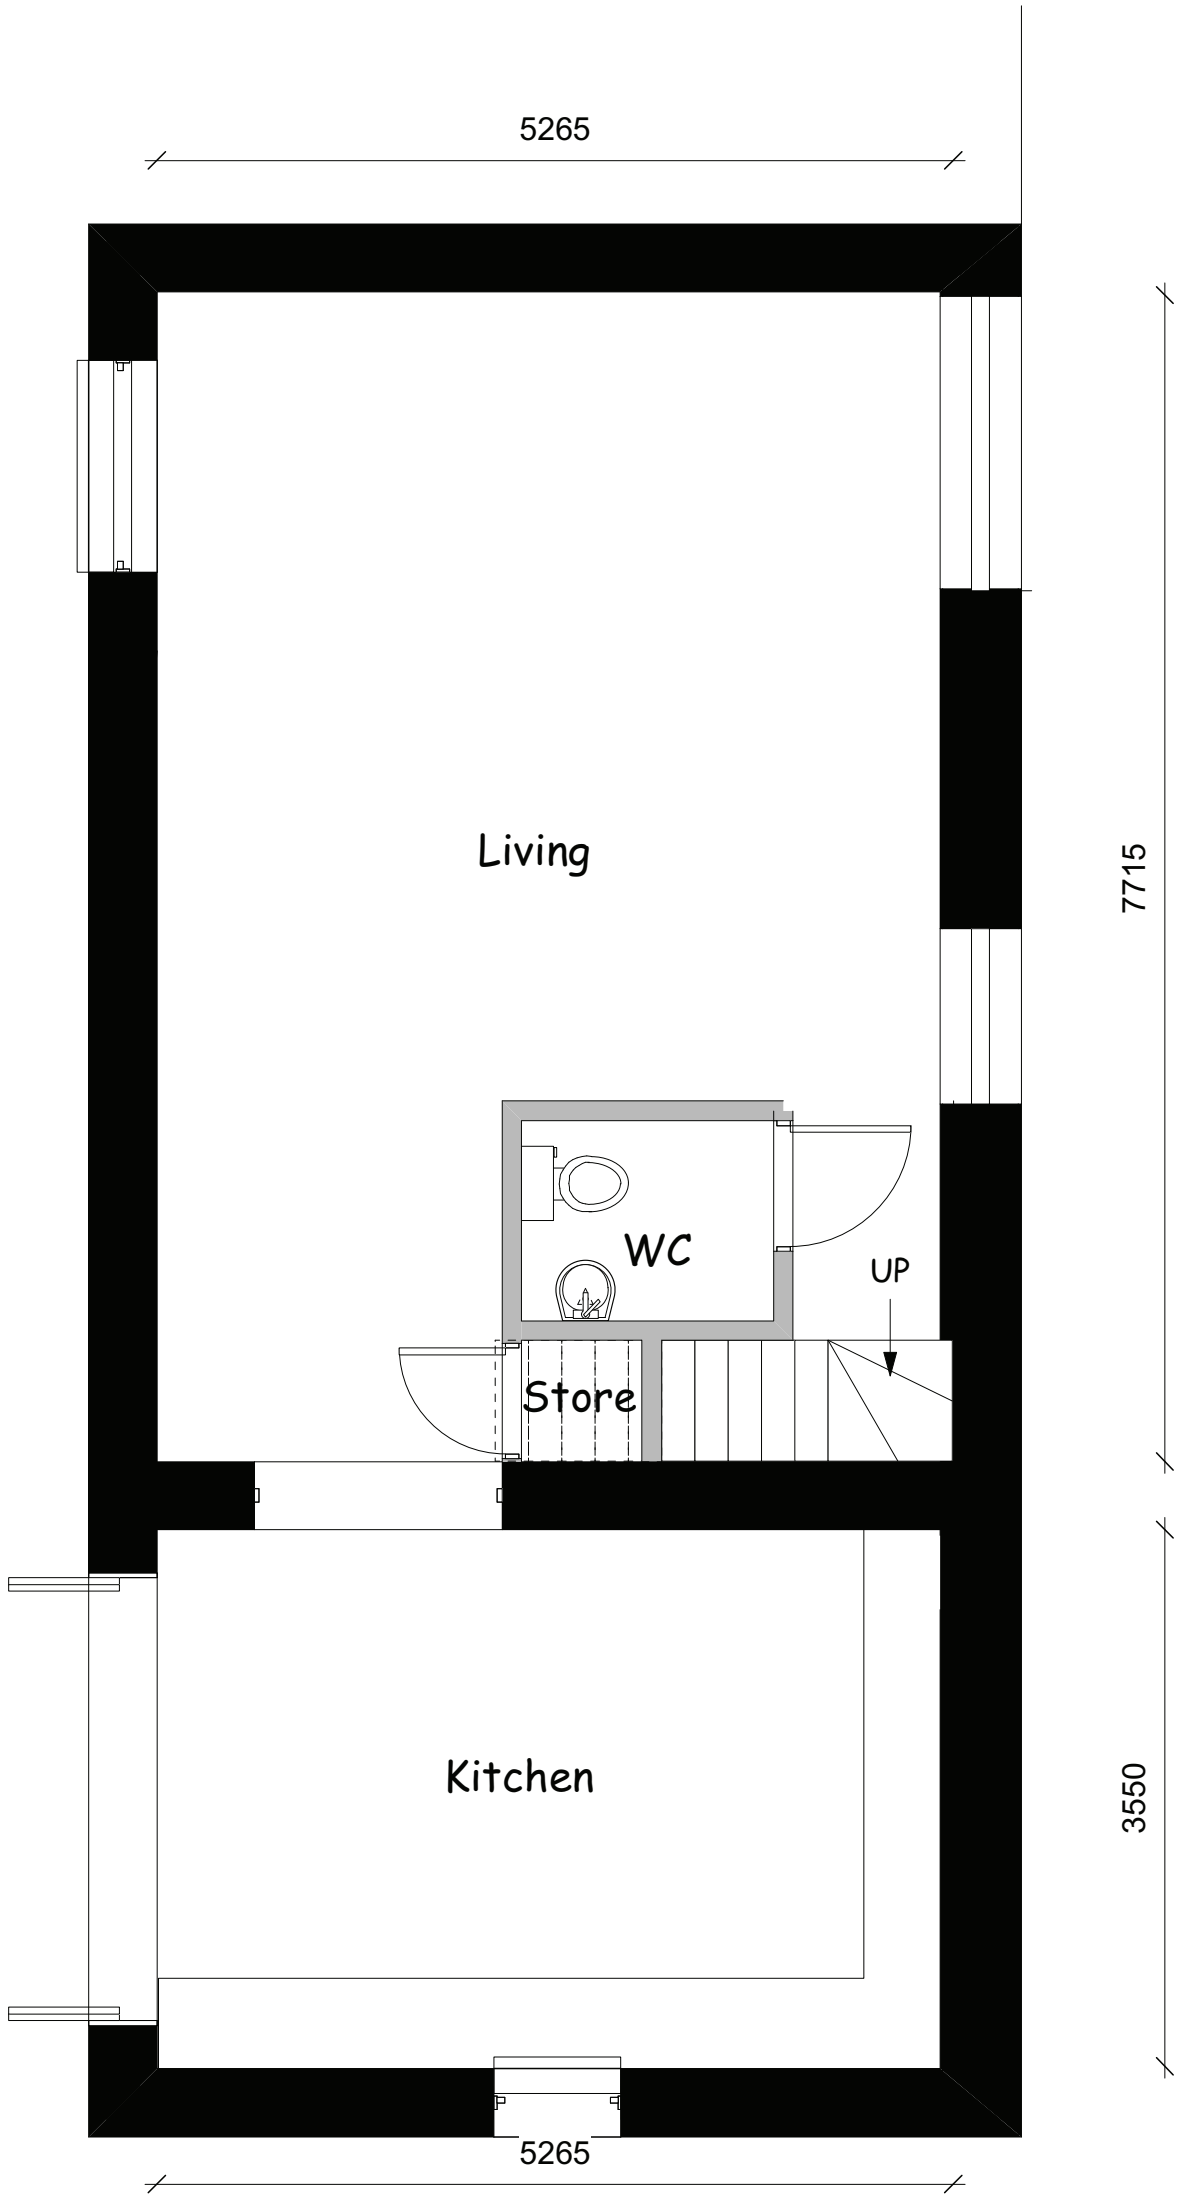



Skerryvore Designs Ltd
skerryvoredesigns.co.uk

Phone **01633 897922**
Mobile **07816 934352**
contact@skerryvoredesigns.co.uk

JOB

TITLE Barn at Coc Y North Lane
Rhiwderin
NP10 8RR

DRAWING

TITLE Proposed Ground floor plan

DRAWING No. SD120 02 03D

SCALE 1:50 @ A3

DATE Dec 2025