


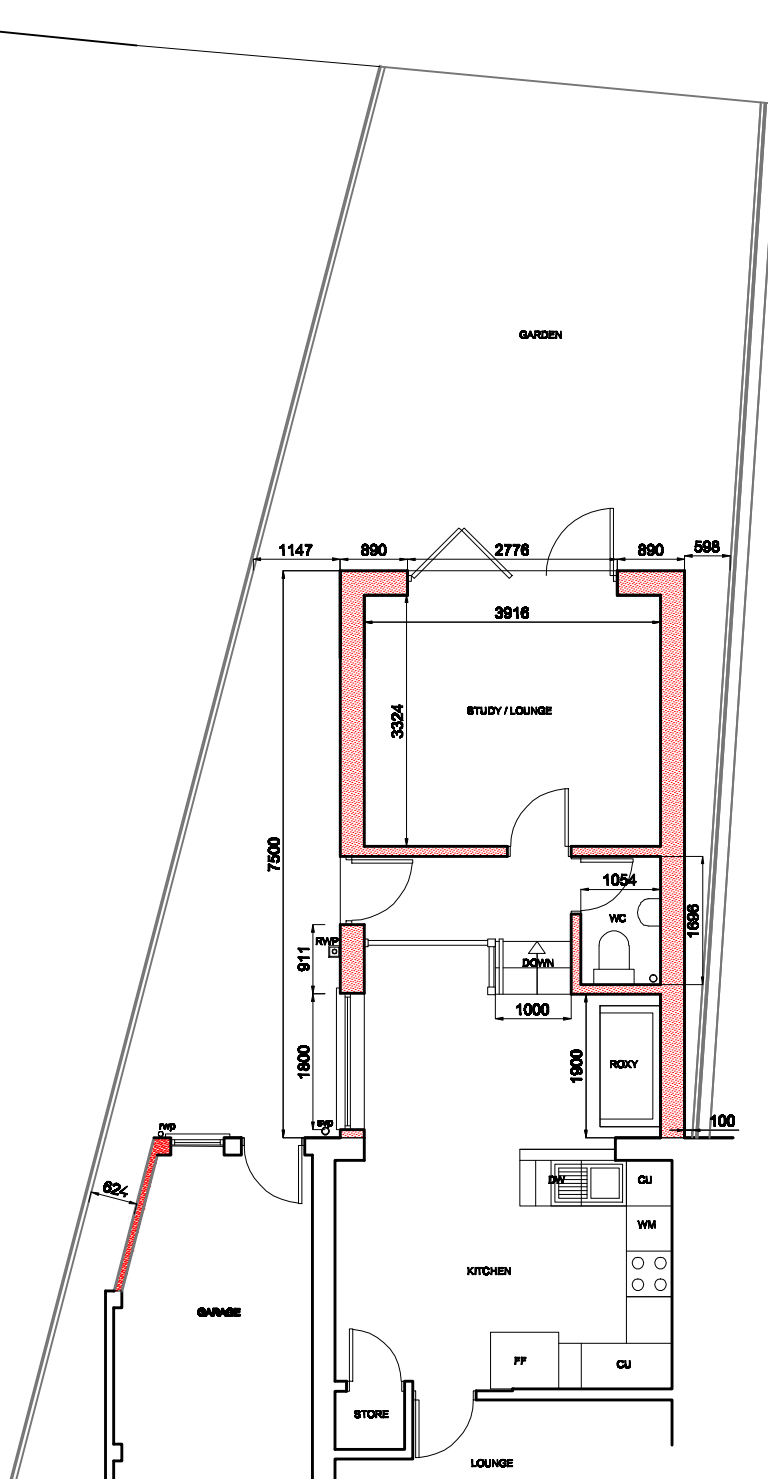

PROPOSED GROUND FLOOR PLAN

9 LAUREL CRESCENT, MALPAS, NEWPORT NP20 6WQ
PROPOSED SINGLE STOREY EXTENSION TO REAR

STEPHEN HOBDAY MBE
ARCHITECT

EMAIL: stephenhobdaymbe@hotmail.com
TEL: 07502 305868

DRAWING TITLE: PROPOSED PLAN

DRAWING NUMBER 25.10.3A

SCALE 1/100 • A4