




South West Elevation
Scale: 1:100

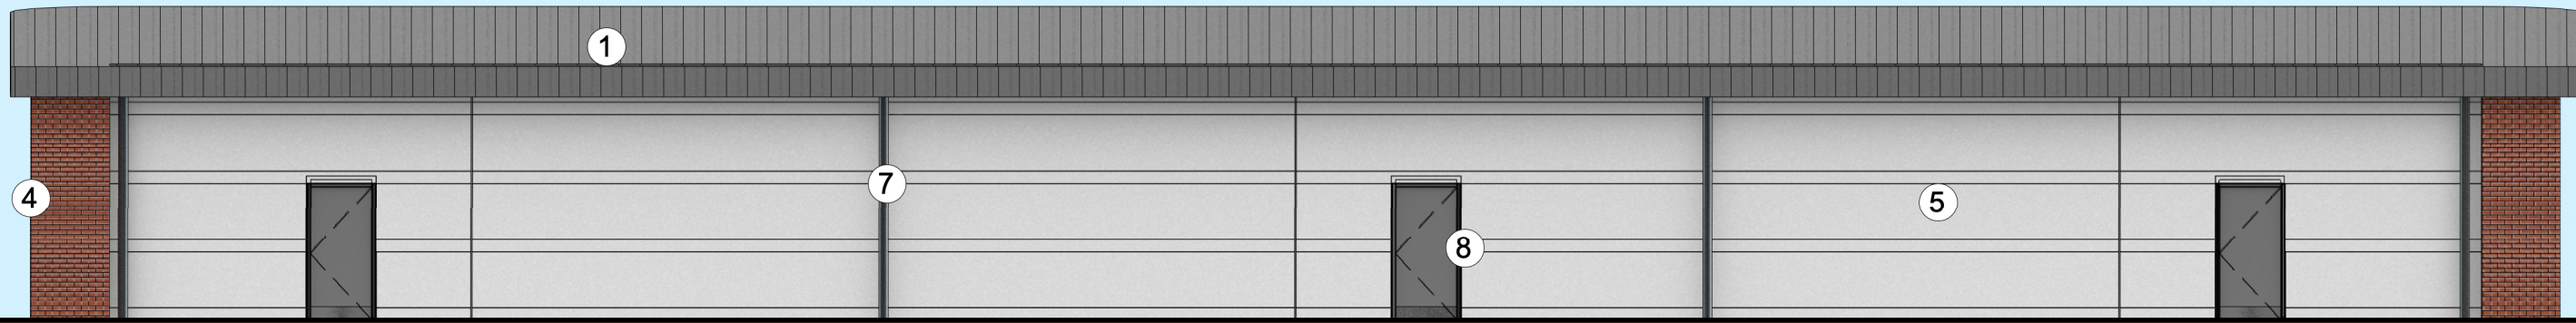

North East Elevation
Scale: 1:100

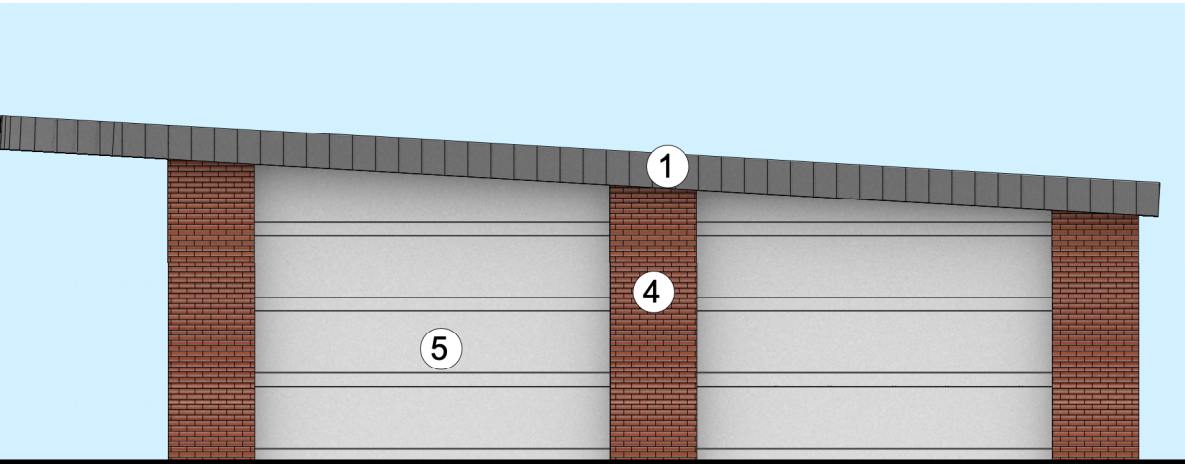

South East Elevation
Scale: 1:100

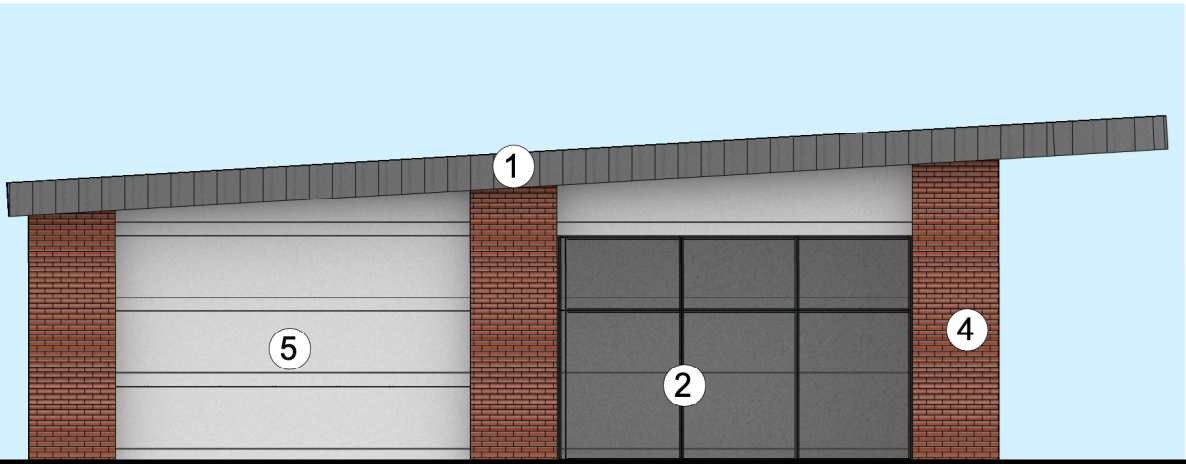

North West Elevation
Scale: 1:100

ELEVATION KEY

- | | | |
|--|--|------------------------|
| 1. ROOF CLADDING - COLOUR SILVER METALLIC (RAL 9006) | 4. BRICK PIERS TO MATCH LOCAL ARCHITECTURE | 7. RAINWATER DOWNPIPES |
| 2. CURTAIN WALL GLAZING SYSTEM - FRAME COLOUR RAL 9006 | 5. CLADDING PANELS - COLOUR RAL 9010 | 8. FIRE ESCAPE DOOR |
| 3. SIGNAGE LOCATION | 6. ENTRANCE | |

Rev	Date	Description	Drawn
A	11/07/2024	Scheme updated	KA

htcarchitects

York Place Studio
8 Briannia Street
Leeds
LS1 2DZ
T: (0113) 244 3457

W: www.htcarchitects.co.uk
E: info@htcarchitects.co.uk

client
Lidl GB Ltd.



project
Glan Llyn
Newport

drawing title
Units 1-3 Proposed Unit
Elevations

date	July 2024
status	Planning
scale	AS NOTED
drawn	KA
checked	BM
job no.	3211
dwg no.	P220
rev.	A