


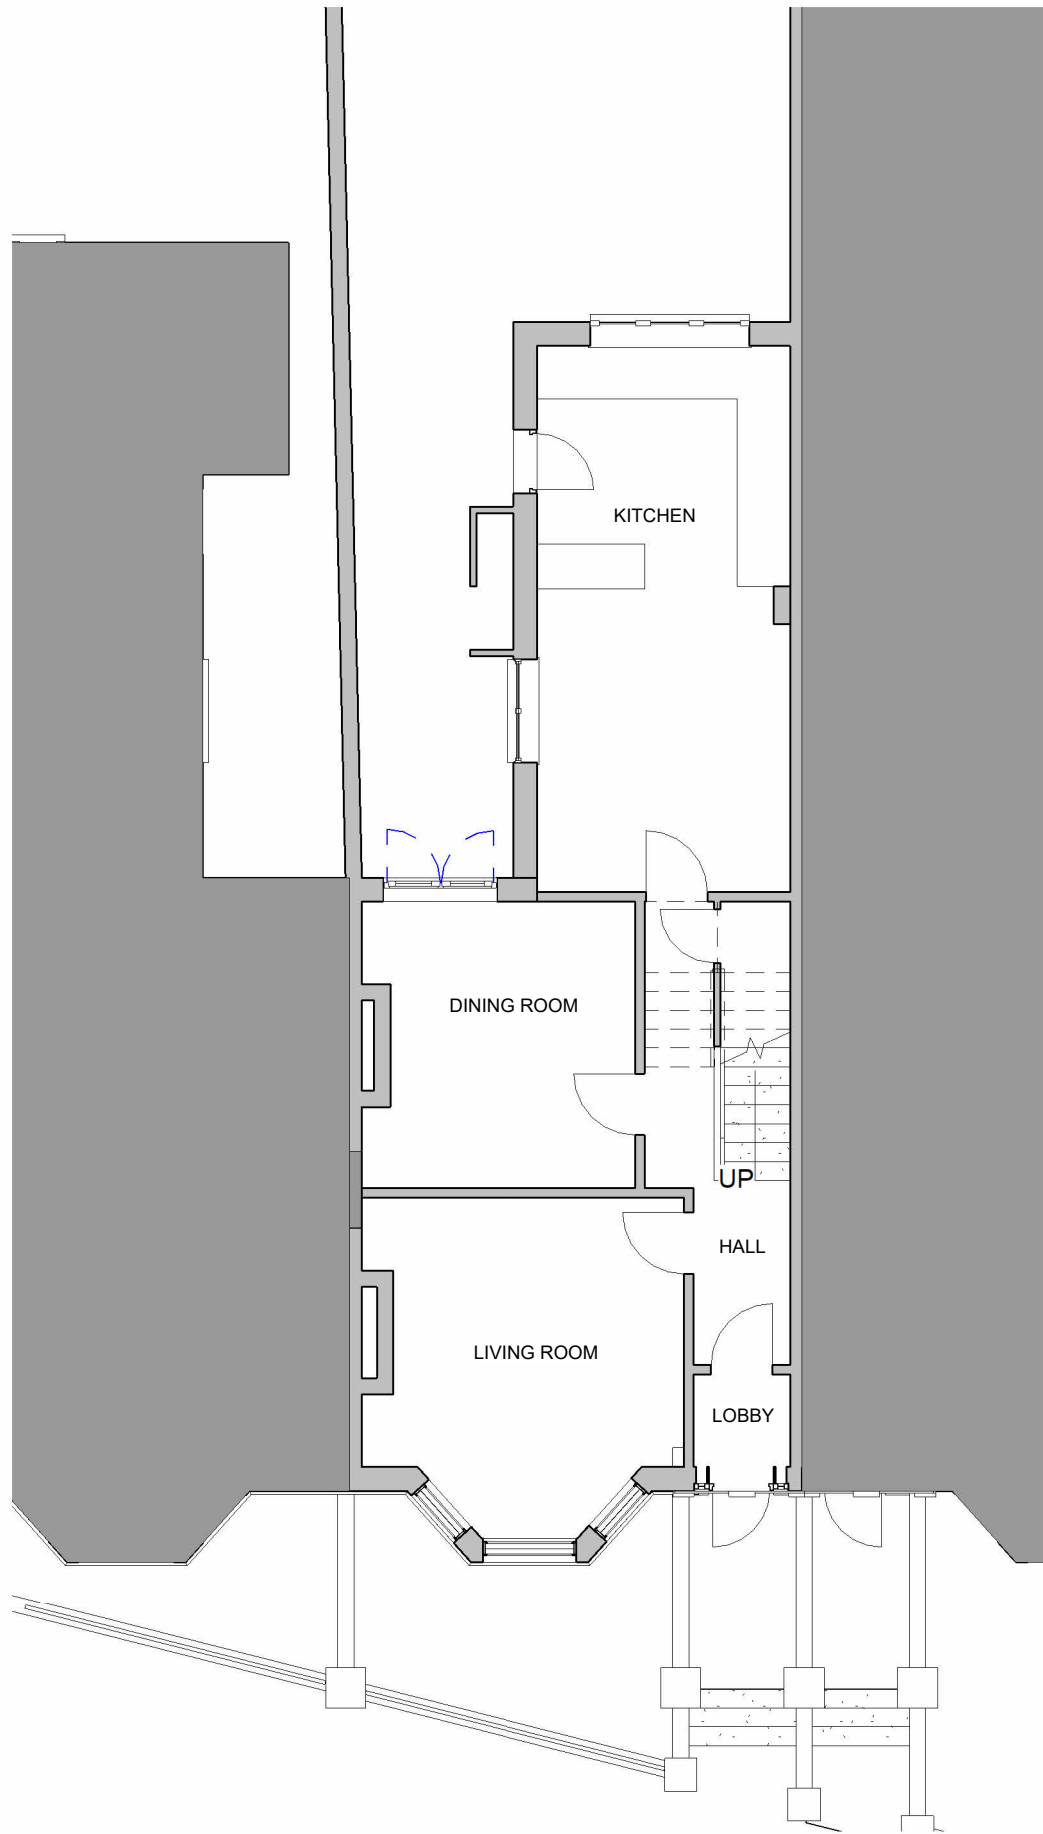


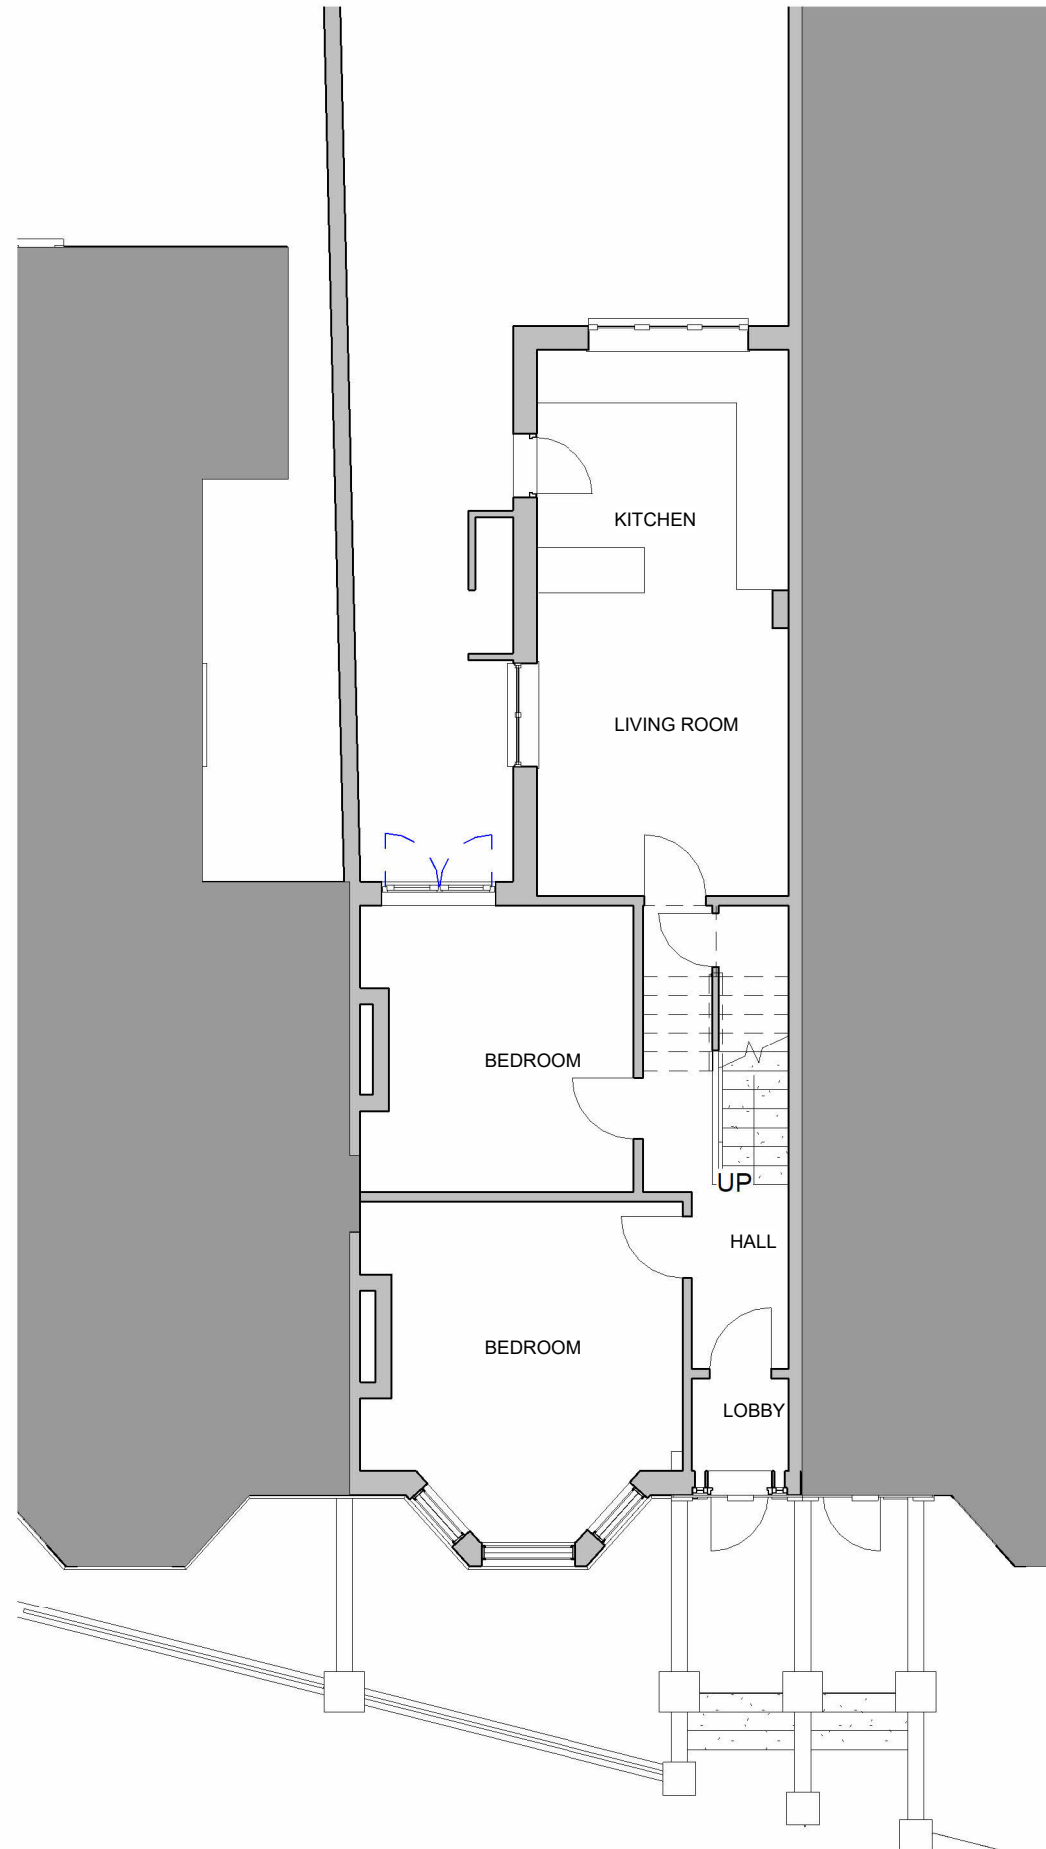

**1** Ground Floor Existing  
1 : 100

 

**2** Ground Floor Proposed  
1 : 100

 

Notes:

P03 Notes amended 15/01/25  
P02 Garden Shed Added and Rooms Updated 31/12/25  
P01 FOR PLANNING 24/12/25

**Aganna Design Studios**

Client:

Mr Design & Build Ltd.

Project:

44 Bassaleg Rd, NP20 3EX

Drawing Title:

Ground Floor Plan

Purpose of Issue:

Planning

Drawing Status:

Planning

Drawn By:

MA Scale: 1 : 100 @ A3

Drawing No.

ADS003 P03