




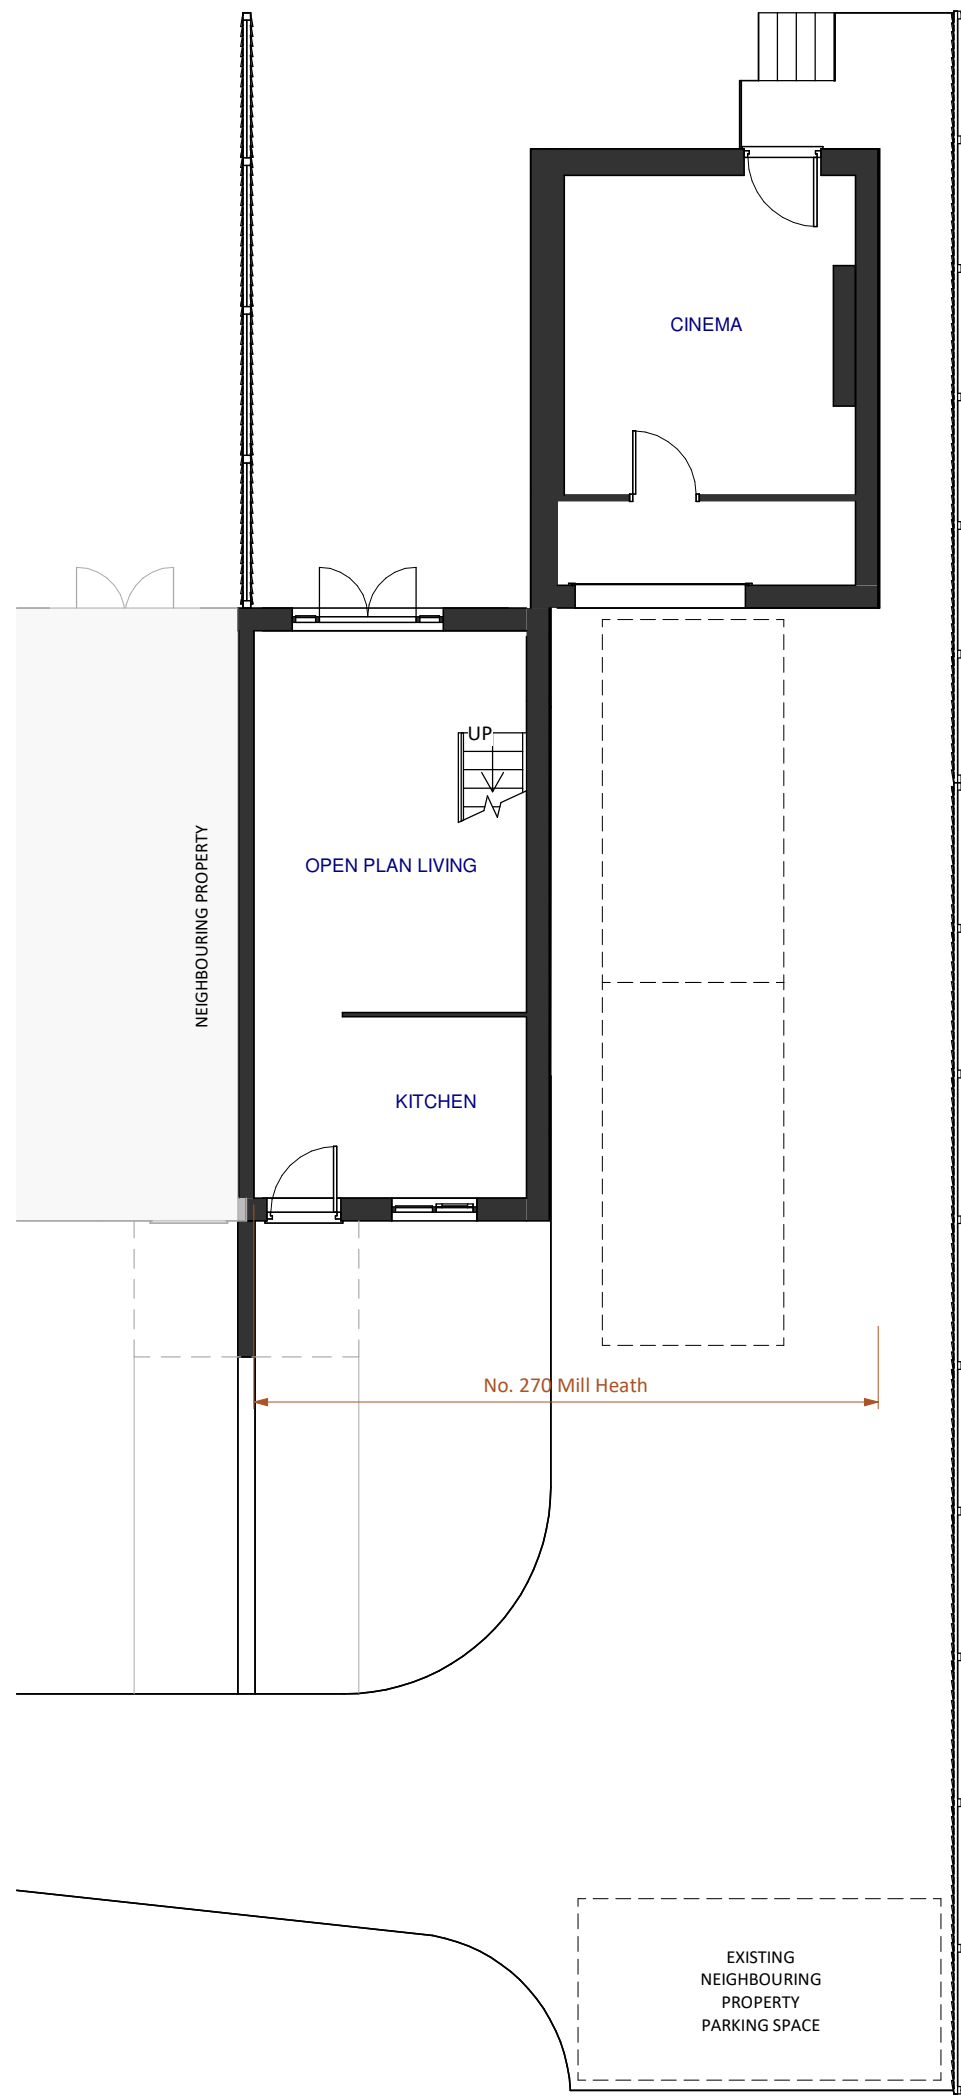


Ground Floor Plan
1 : 100

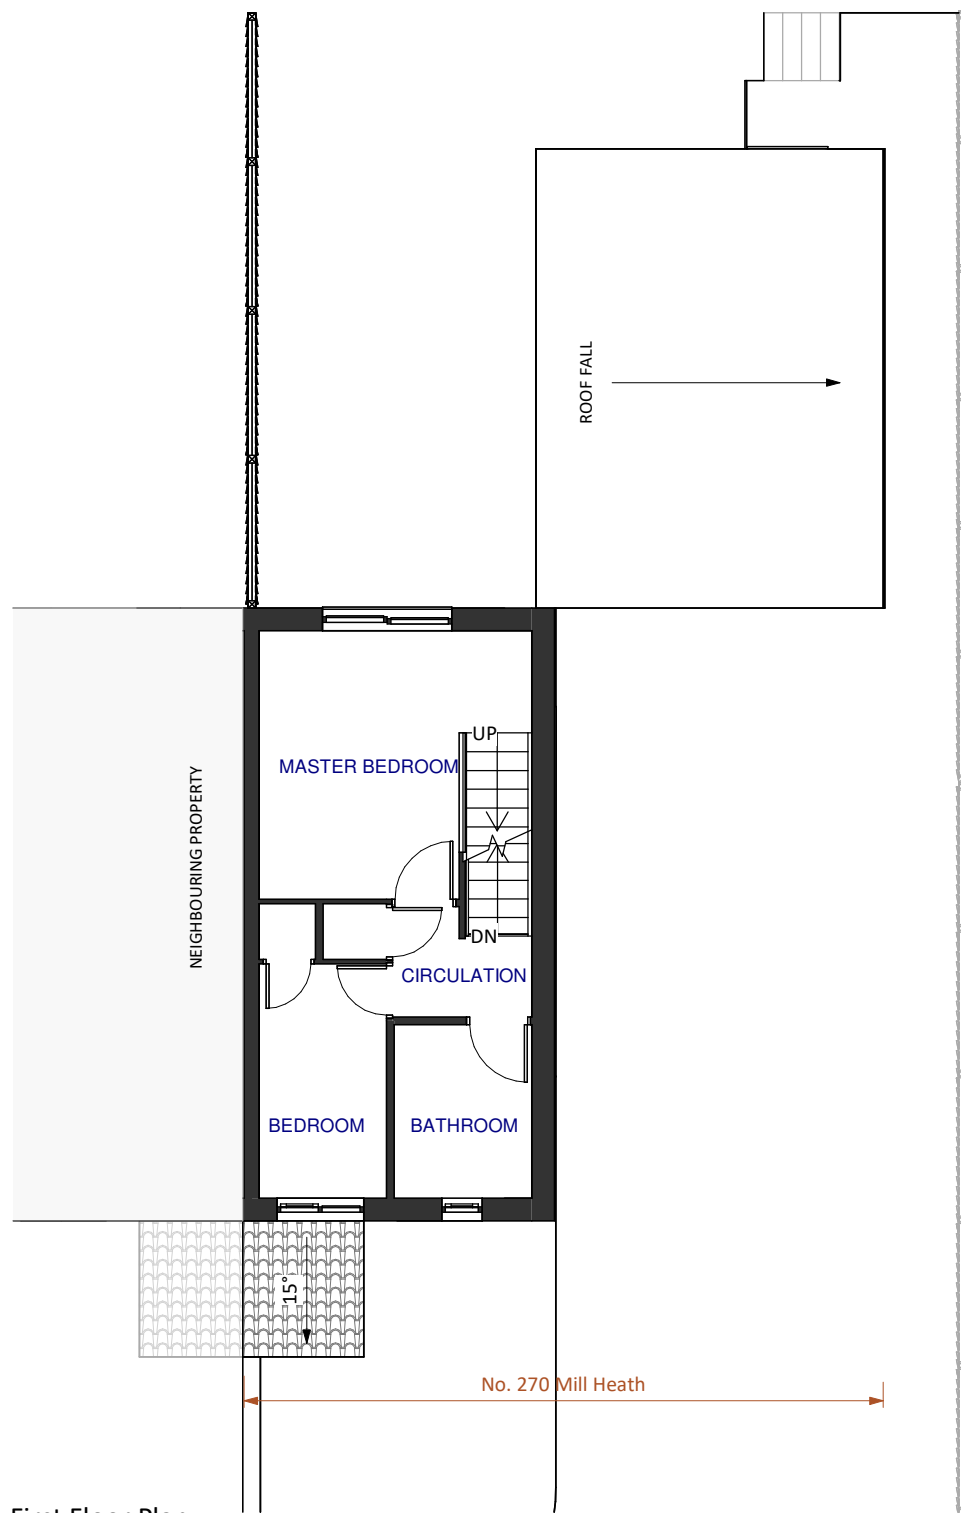


First Floor Plan
1 : 100

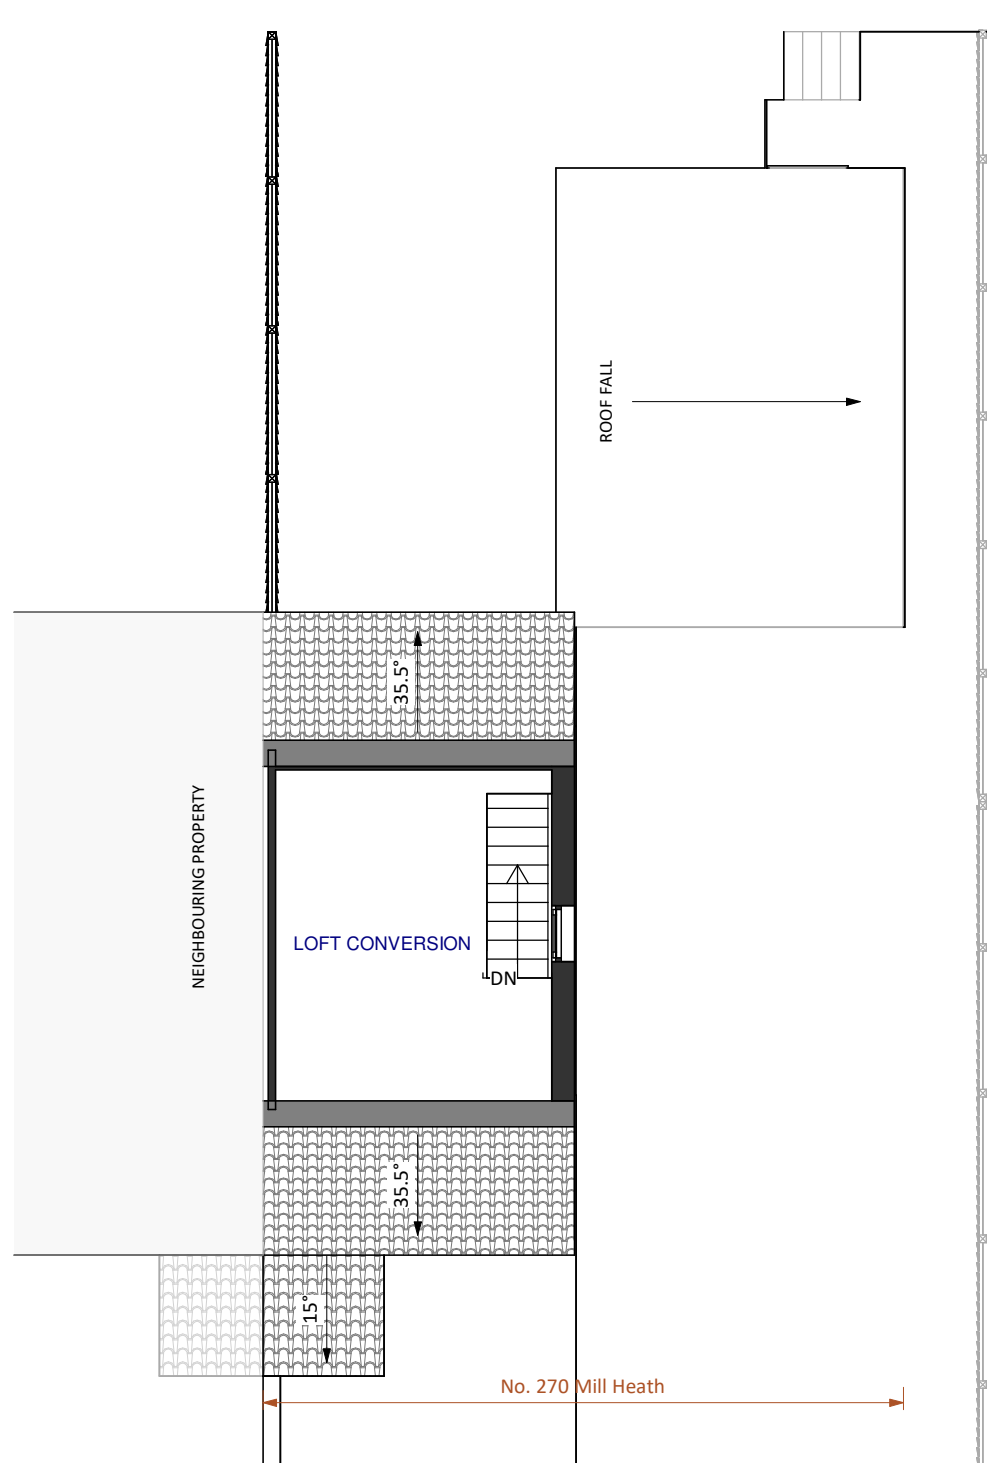


Loft Floor Plan
1 : 100

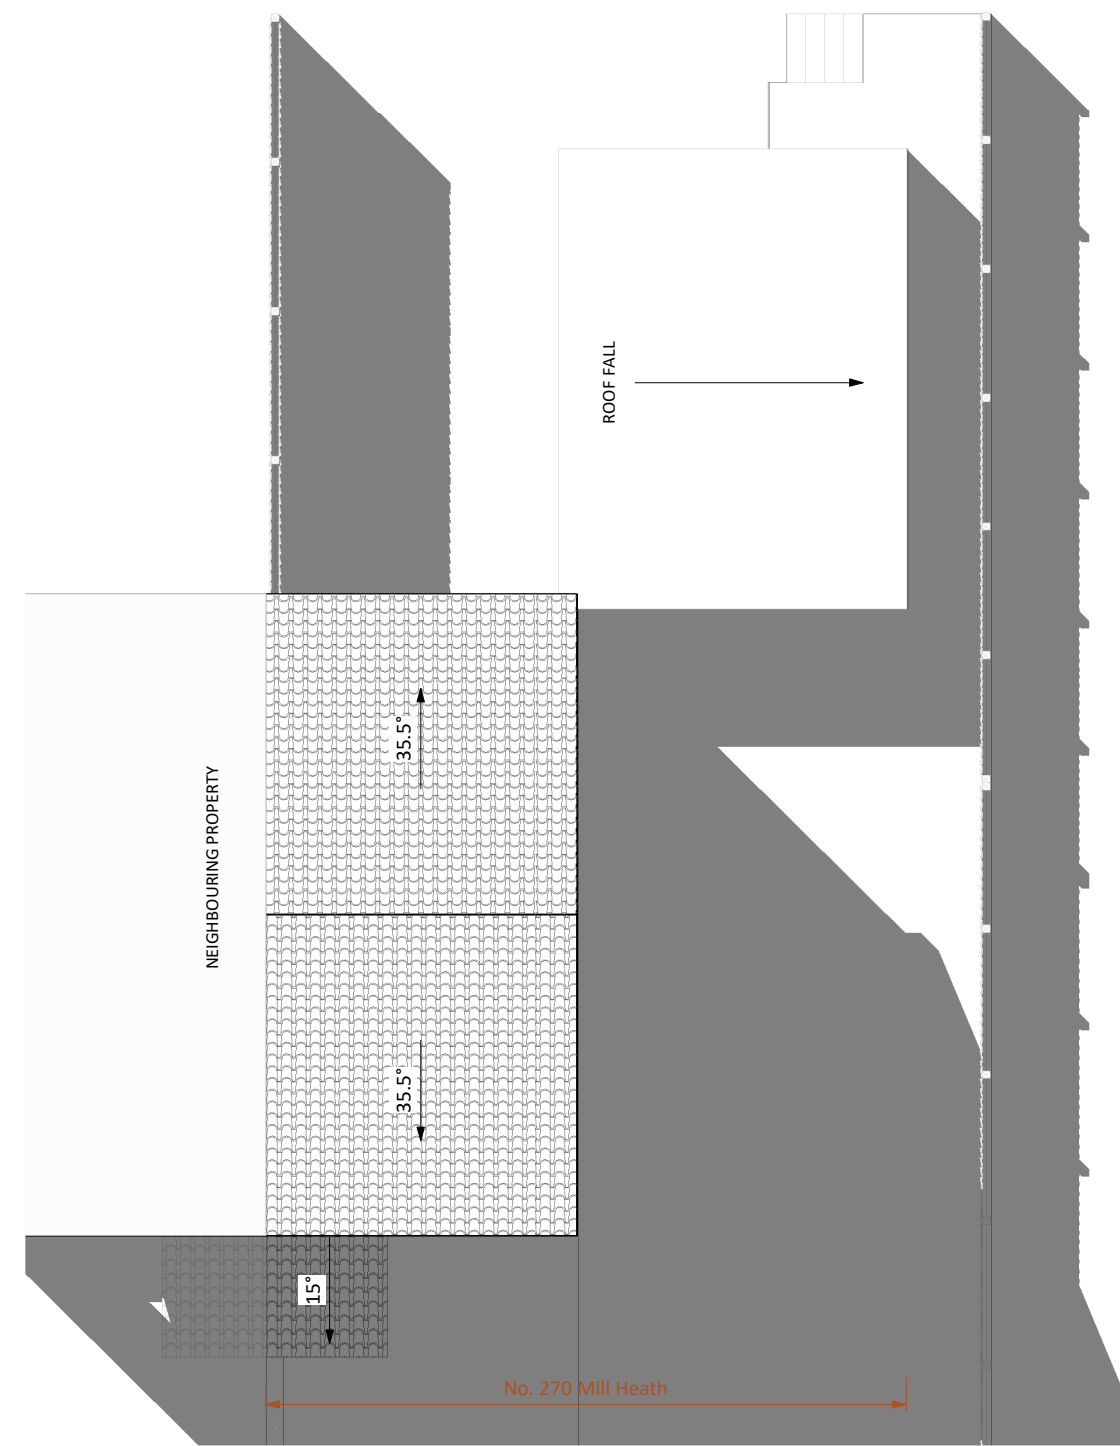

Roof Plan
1 : 100

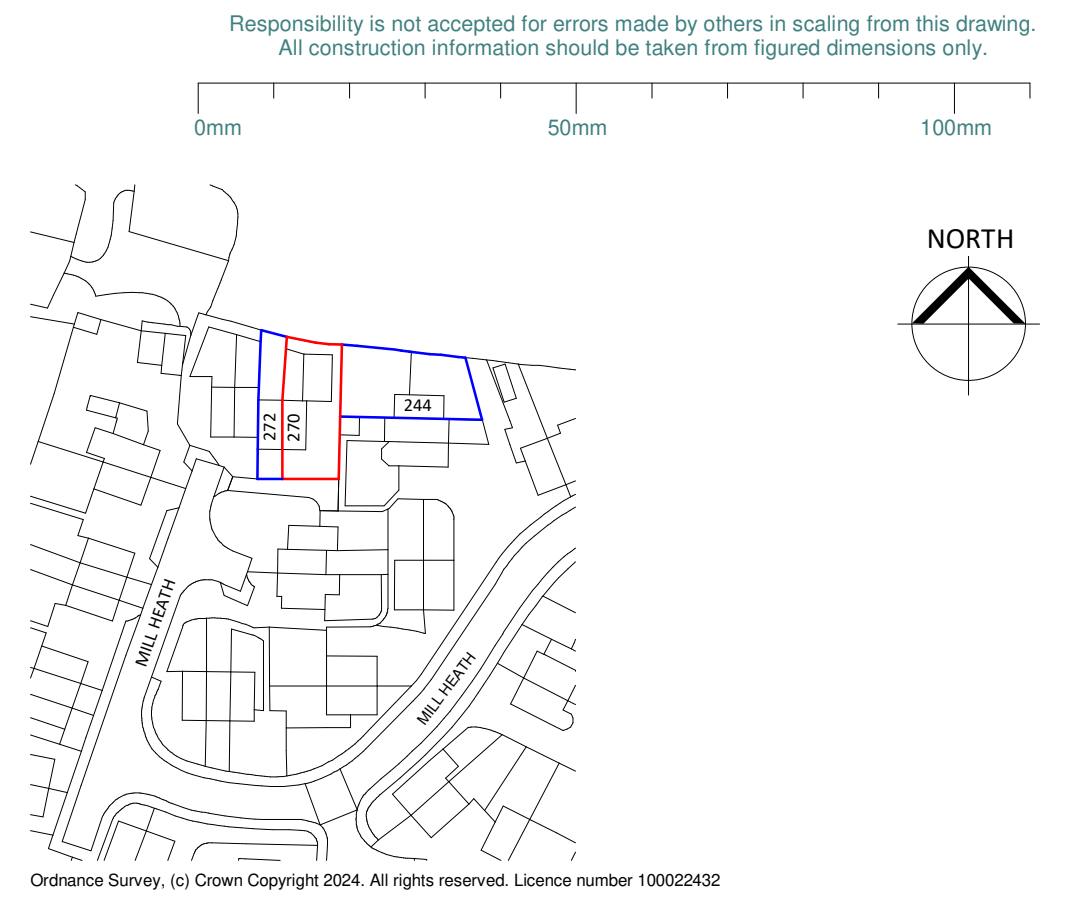


Site Location Plan
1 : 1250

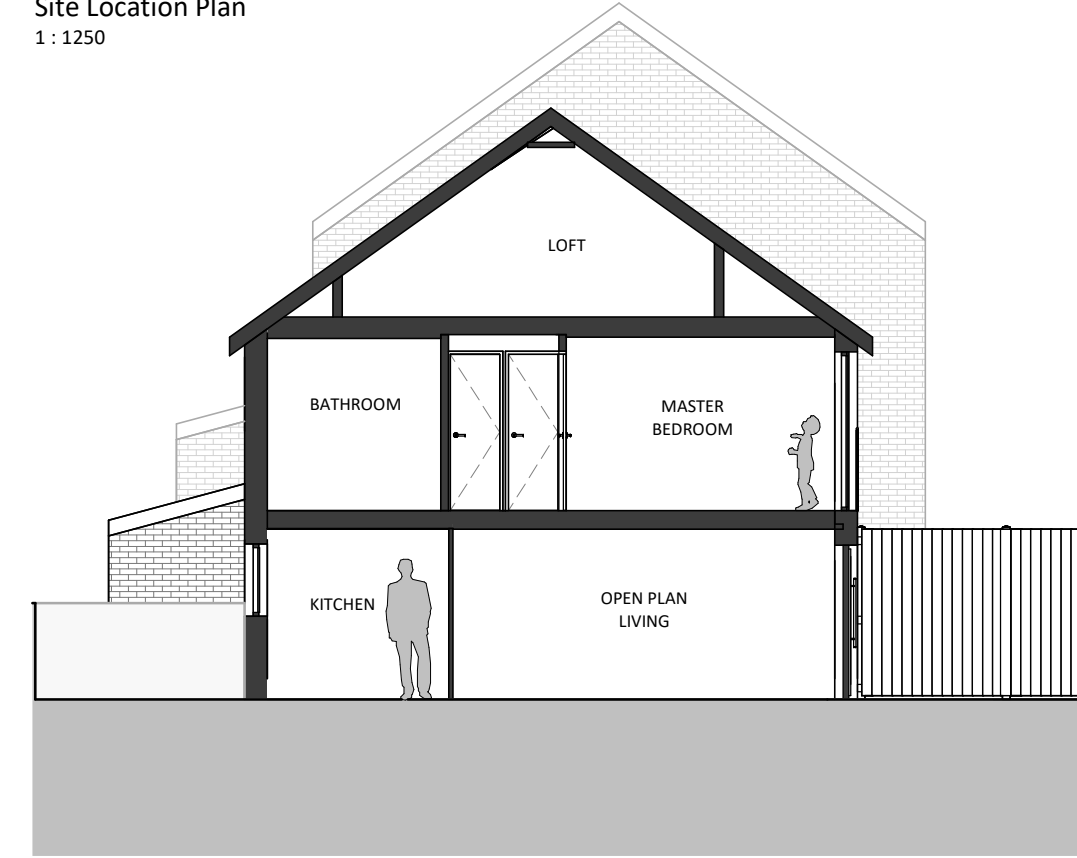


North-South Section
1 : 100

MATERIALS

REF.	ELEMENT	MATERIAL
1.	Walls	Red brickwork
2.	Walls	White paint
3.	Windows	Skylight
4.	Windows	White UPVC glazing
5.	Windows	Dark grey UPVC glazing
6.	Doors	White UPVC
7.	Doors	Dark grey UPVC
8.	Doors	White garage door
9.	Doors	Dark grey garage door
10.	Roof	Concrete tiles
11.	Roof	Felt roof
12.	Fascia	Dark grey plastic
13.	Rainwater Goods	Dark grey plastic
14.	Railing	White painted metal railing
15.	Railing	Dark grey painted metal railing

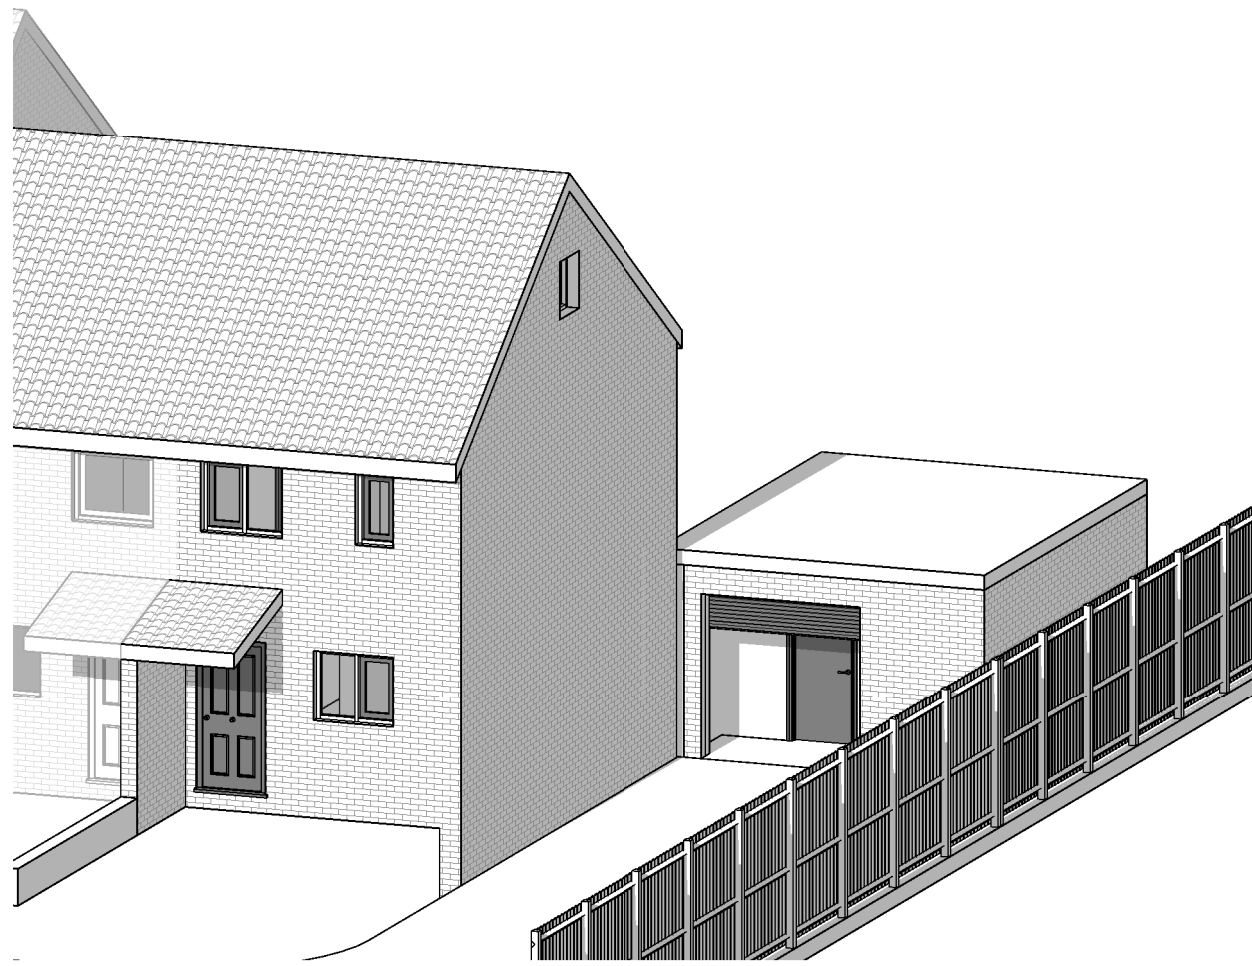


3D Front

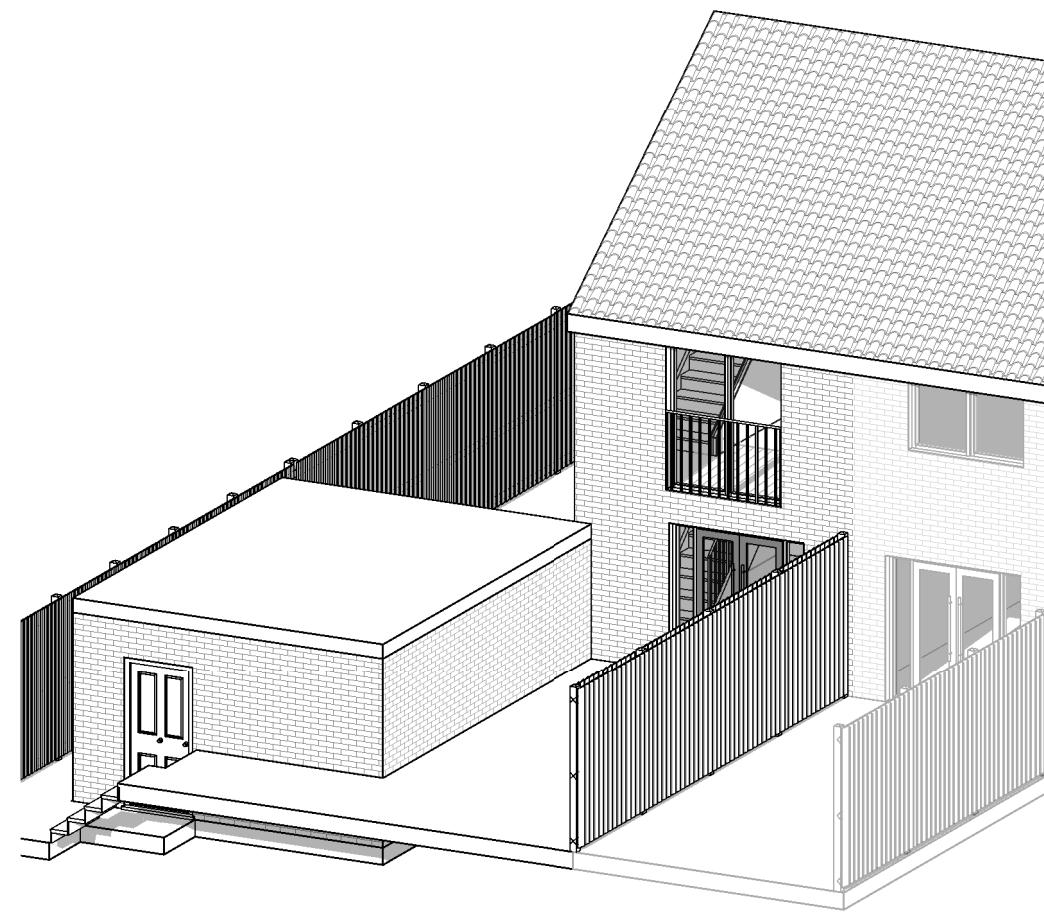


3D Rear




East-West Section
1 : 100

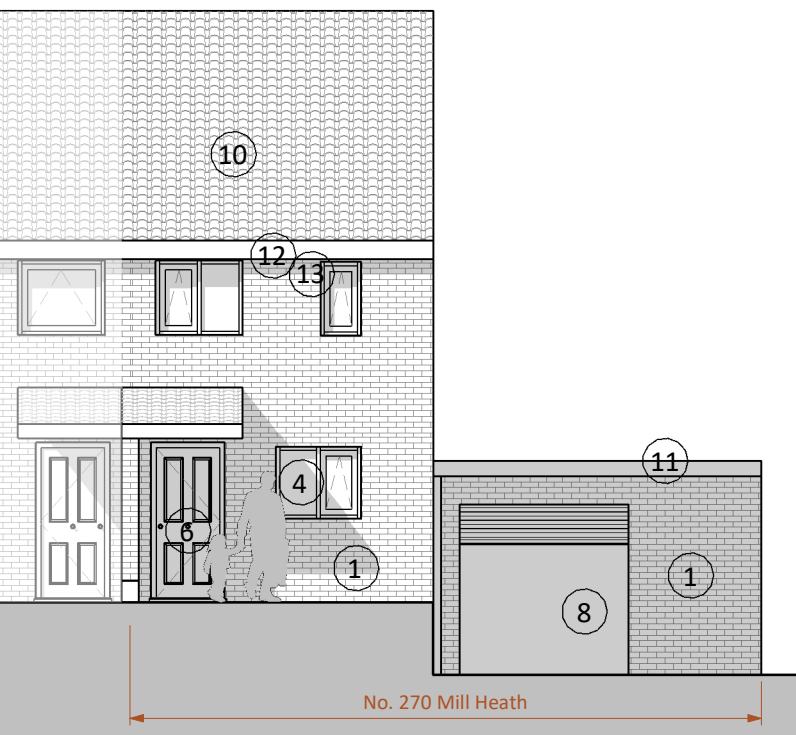


South Front Elevation
1 : 100

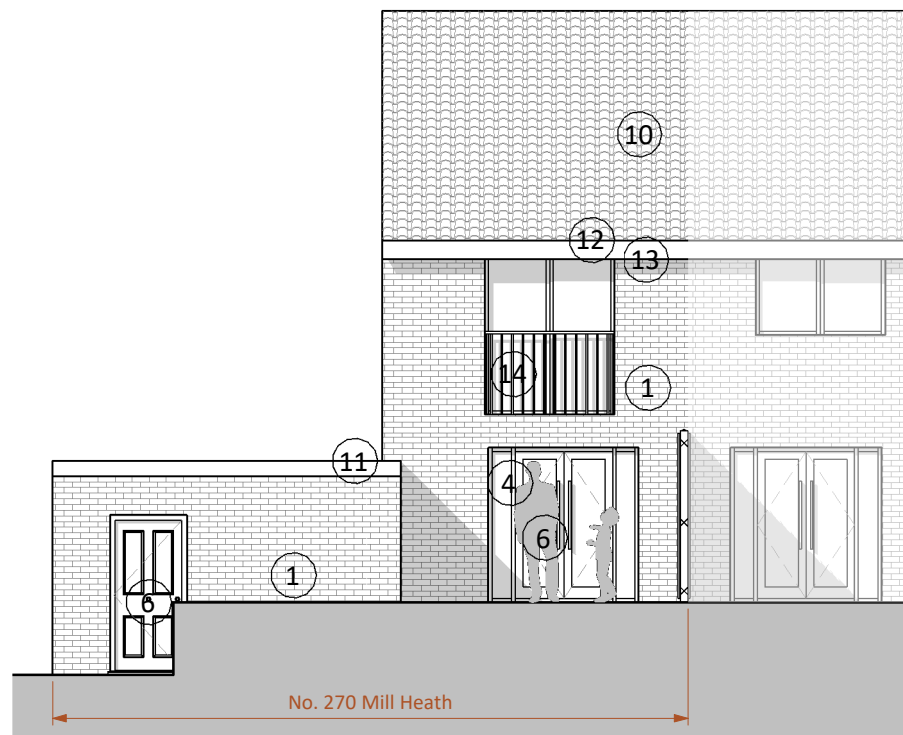

North Rear Elevation
1 : 100

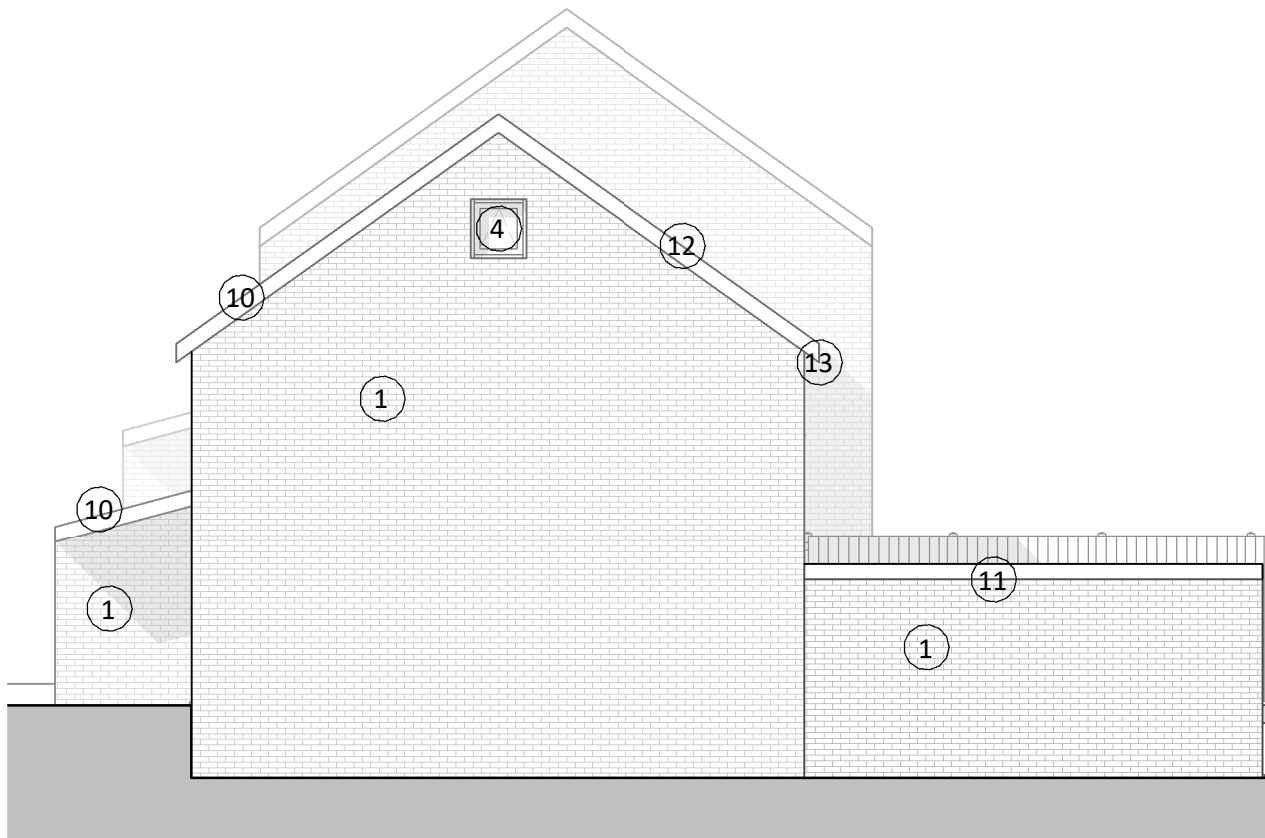

East Side Elevation
1 : 100

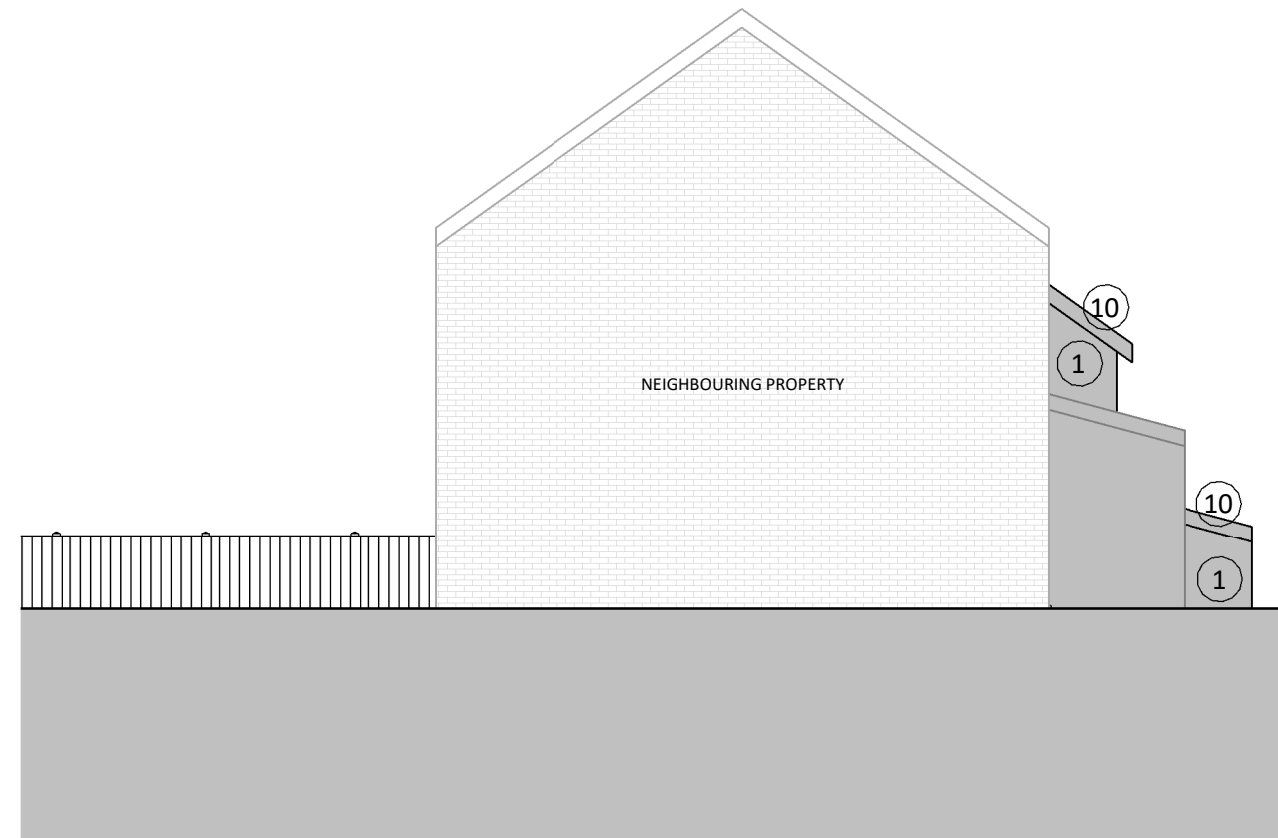

West Side Elevation
1 : 100

STATUS	REV	DATE	DESCRIPTION	REVISED BY
CLIENT				EJ
Mr D. Garwood				

Sustainable
Studio
Architects

PROJECT
Two Story Side Extension
270 Mill Heath
Newport
NP20 7RD

DRAWING TITLE
Existing Drawings

DRAWING STATUS	SCALE
PL : PLANNING	As indicated @ A1
NUMBER	REVISION
PL001	