




A0
Original sheet size
Note: This drawing is copyright, its use or reproduction is subject to permission from Spring Design Consultancy Limited. All rights are reserved until invoices are paid in full. Contact IDC regarding terms & conditions. Check printed scale, responsibility for accuracy for reproduction or digital media or measuring from this document. Only figured dimensions to be used for construction. No responsibility will be taken for any design used for construction prior to receipt of relevant approvals. Report doubts/discrepancies to project Architect.

- HAND OVER 01/09/2025
- HAND OVER 28/11/2025
- HAND OVER 01/12/2025
- HAND OVER 09/11/2026

Client: Lovell Group		Project: Ringland Regeneration, Phase 01		Drawing Title: Proposed Site Plan - Phasing Handover Areas	
Drawing Status: CONSTRUCTION	Date: July 25	Drawn By: DJ	Checked: MLM	Director: CW	Scale: 1:250
Task No: 2603		Task: 01		Drawing No: (90) 200	
				Rev: Unit 2 Chapel Barns Merthyr Mawr Bridgend CF32 0LS t: 01656 656267 e: mail@spring-consultancy.co.uk	

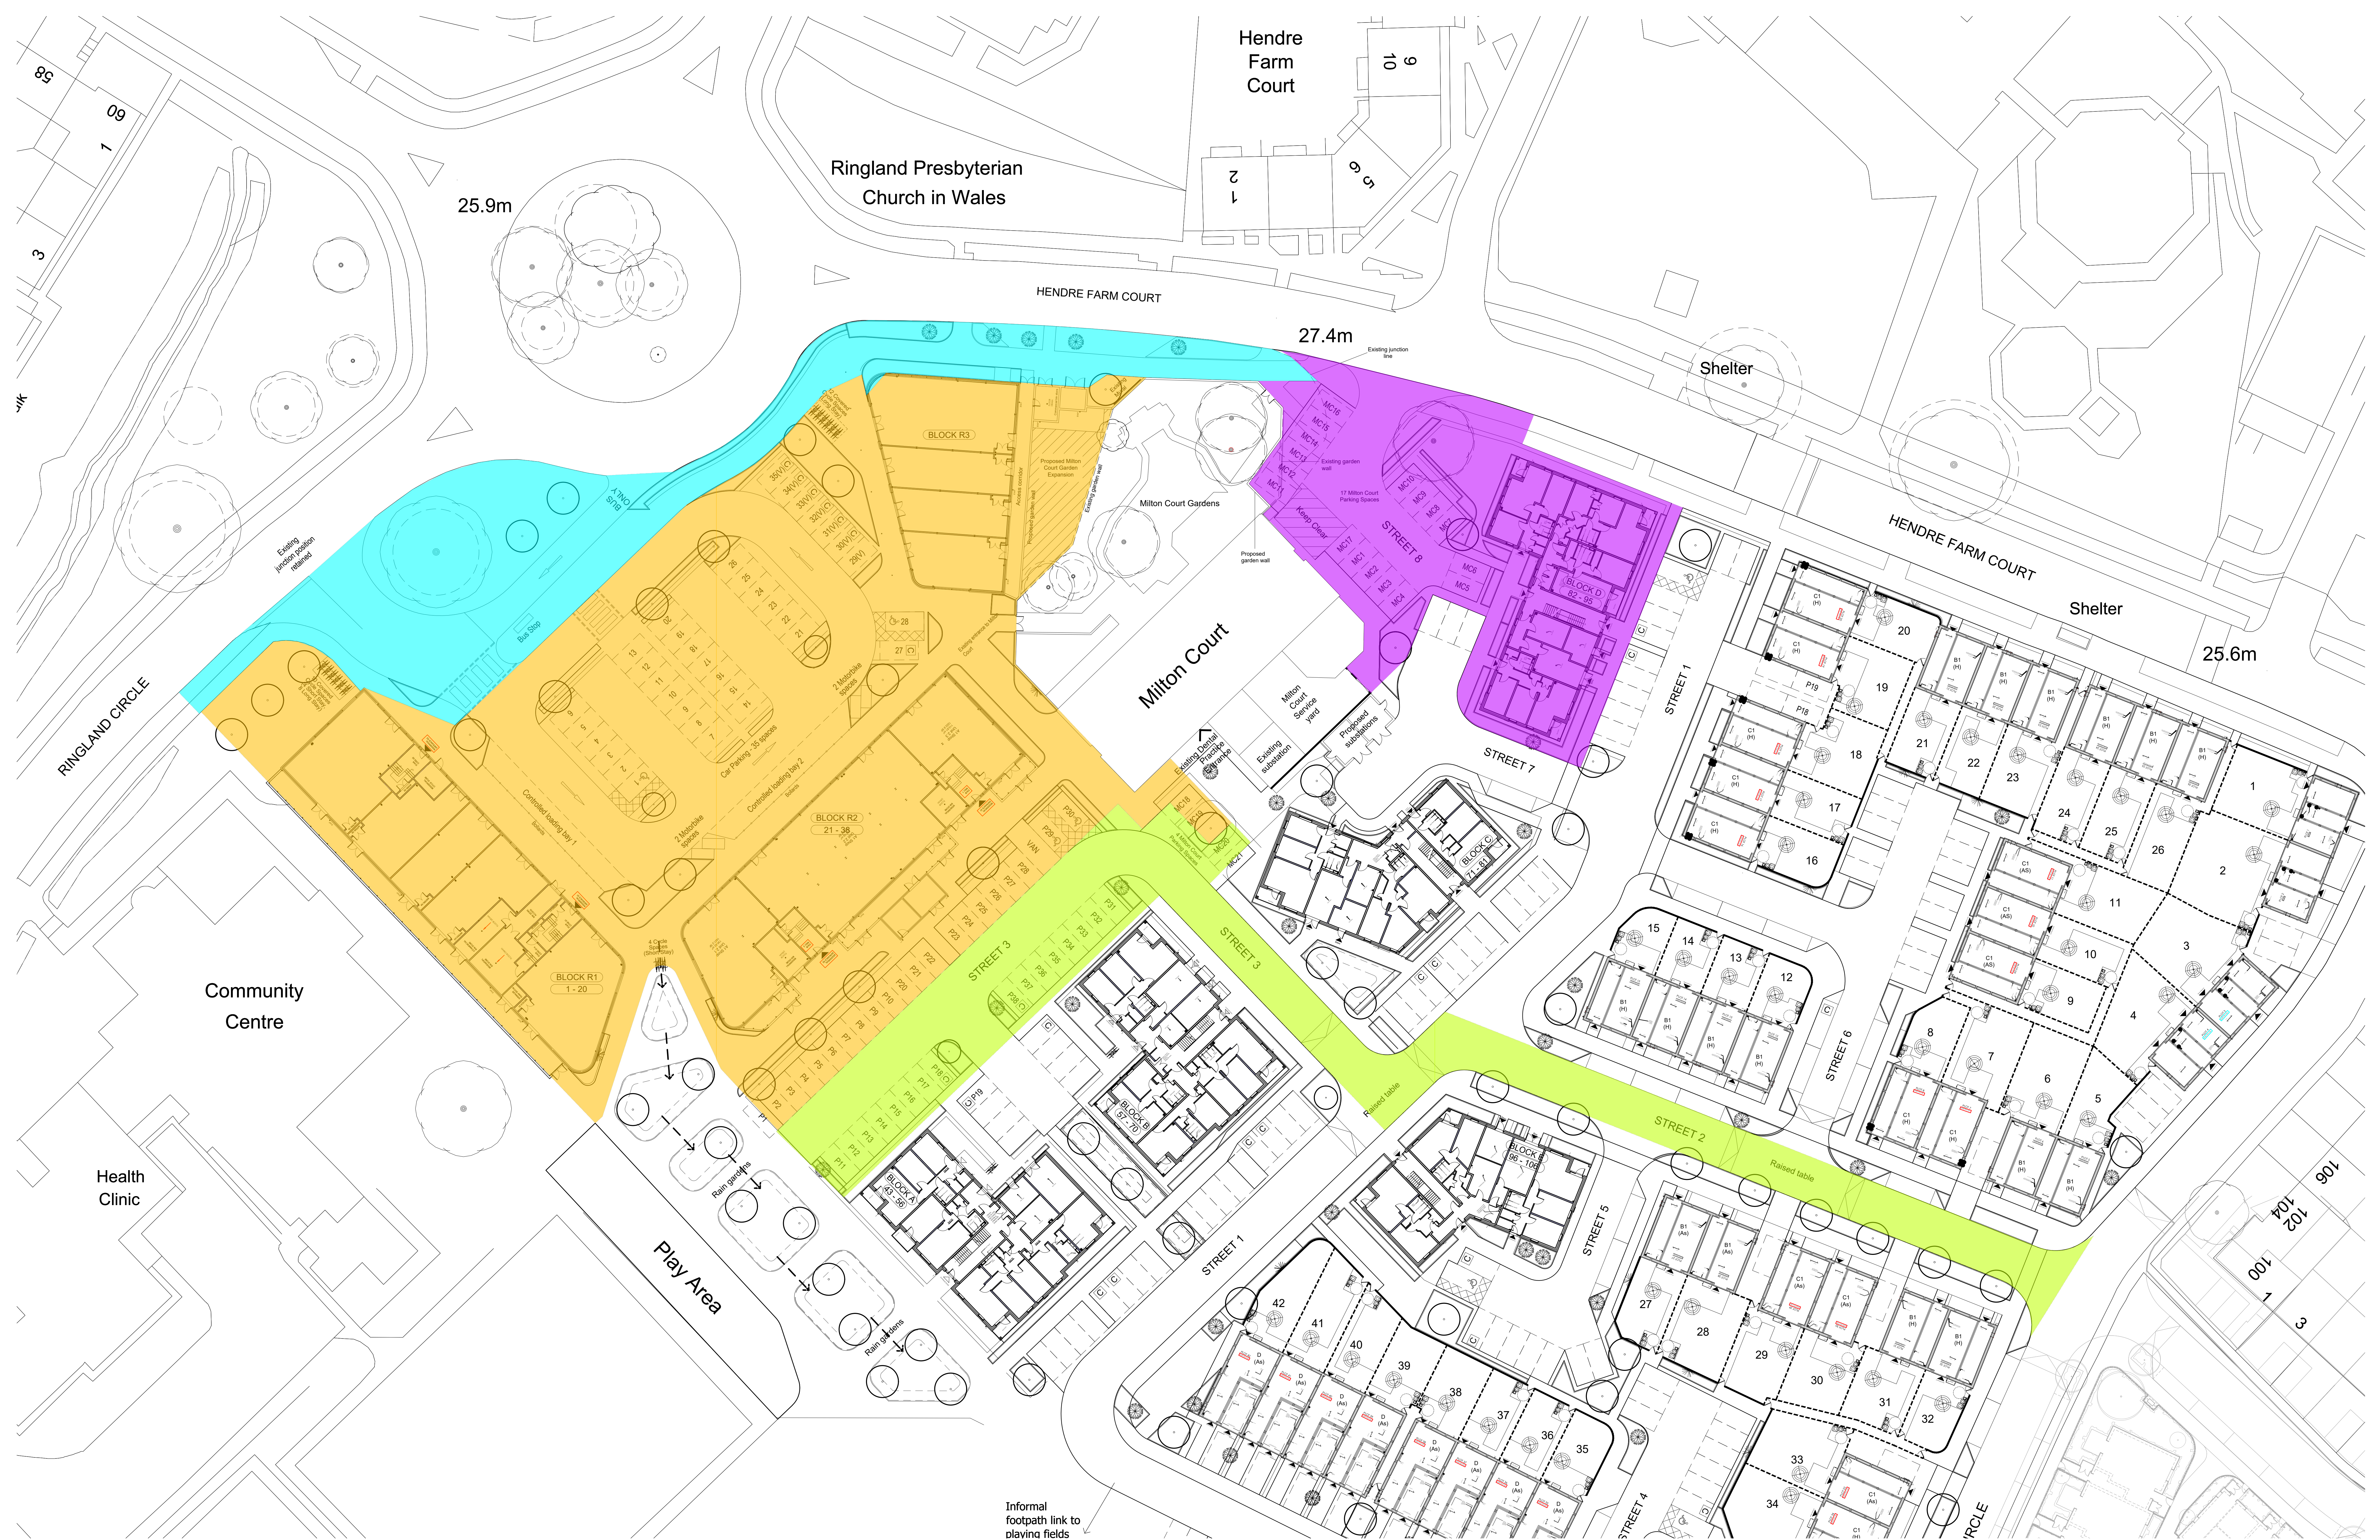