

TITLE
THIS DRAWING IS COPYRIGHT
RICHARD ANDREWS ARCHITECTS
AND IS NOT TO BE REPRODUCED OR
ANY DISSEMINATED TO BE REPRODUCED

NOTES
1. THIS DRAWING IS THE PROPERTY OF RICHARD ANDREWS ARCHITECTS AND IS NOT TO BE REPRODUCED OR
CONTRACTOR'S USES OF MATERIALS ADAPTED BY ARCHITECT


A		Structural engineer reports dated	06/24
REVISIONS			

RICHARD ANDREWS ARCHITECTS
SUSTAINABLE DESIGN CONSULTANTS
SUITE 2.3, THE ESTATES OFFICE 25,26
GOLD TOPS, NEWPORT, NP20 4PG
PHONE: 01924 24144
EMAIL: [richandrews.co.uk](mailto:info@richandrews.co.uk)
Richard Andrews Architects Ltd
Registered Office: 25, 26 Gold Tops, Newport, NP20 4PG, Gwent, NP23 5LZ
www.richandrews.co.uk


Job
47 Allt Yn Yn Avenue
Newport
NP20 5DB

Drawing Proposed Plans and Elevations


Number R988-10A A1
Scale 1:50+1:100
Date 06/26
Drawn BH
Checked AM

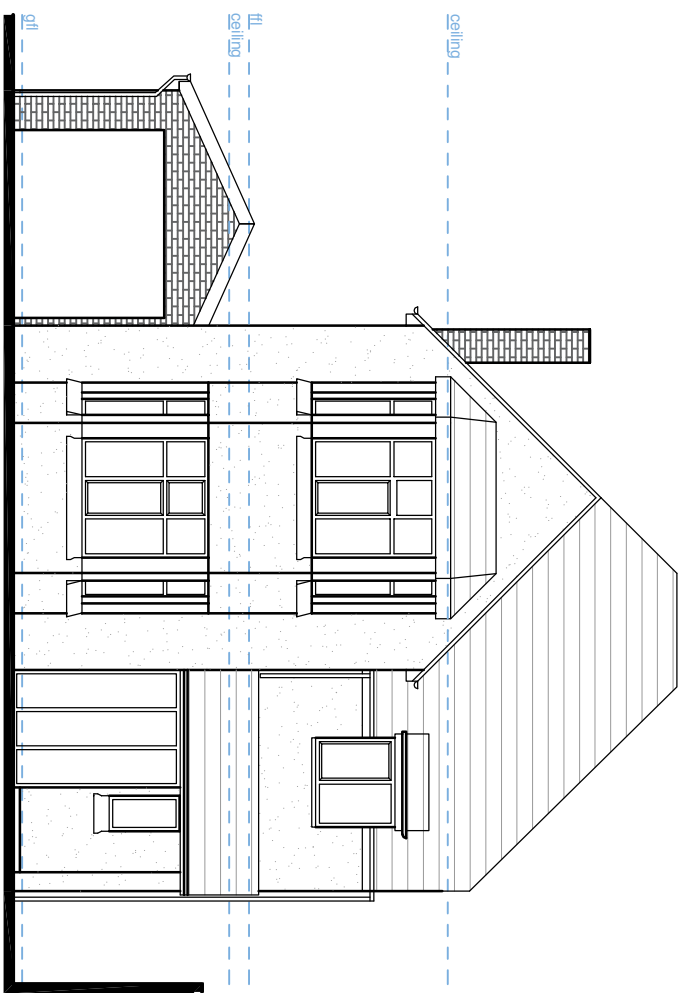


FRONT ELEVATION

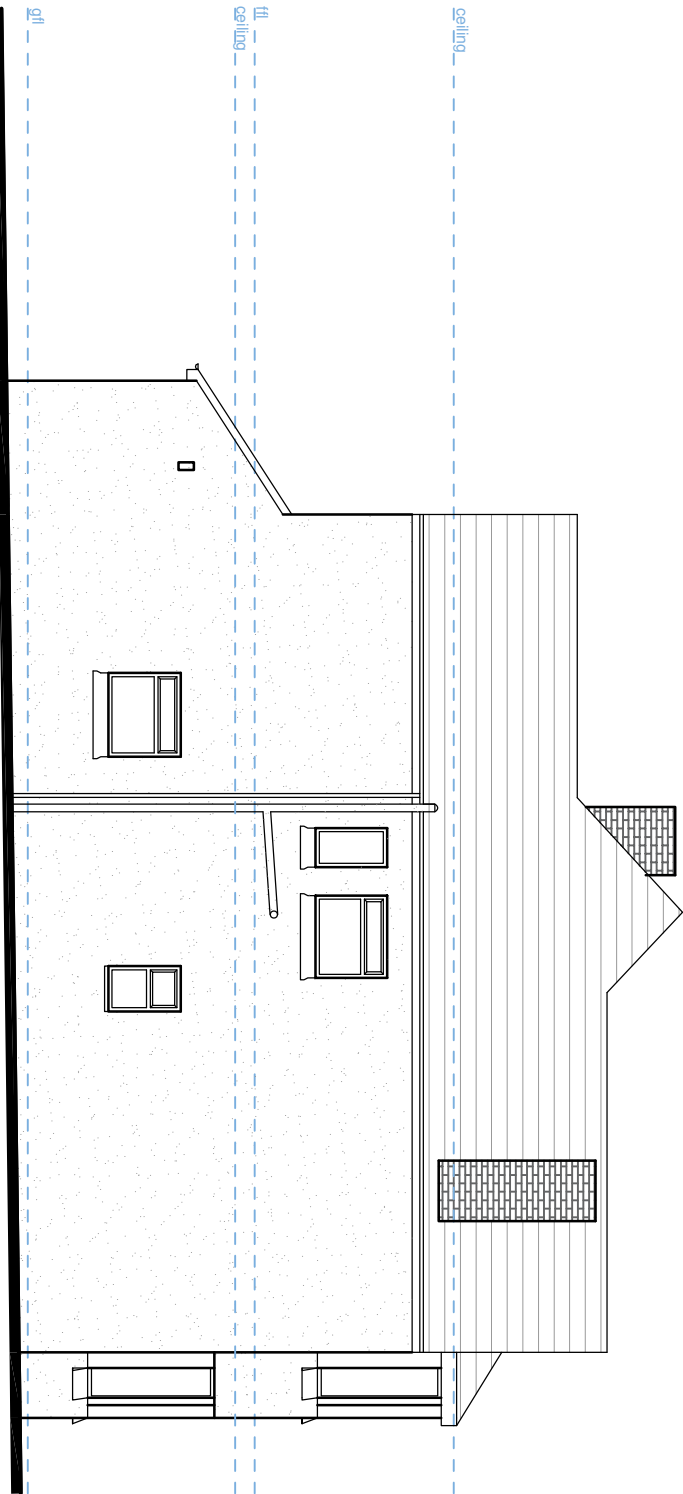


SIDE ELEVATION

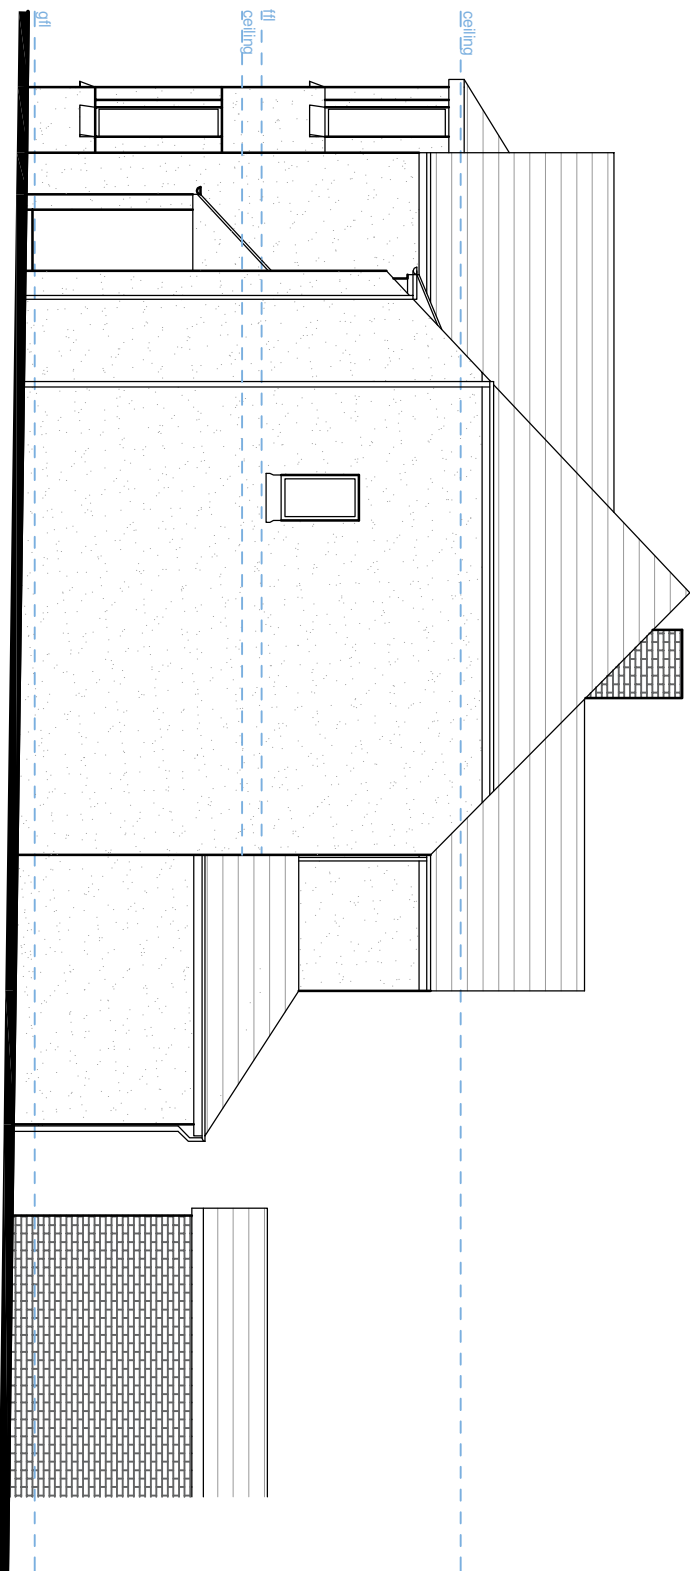



SIDE ELEVATION

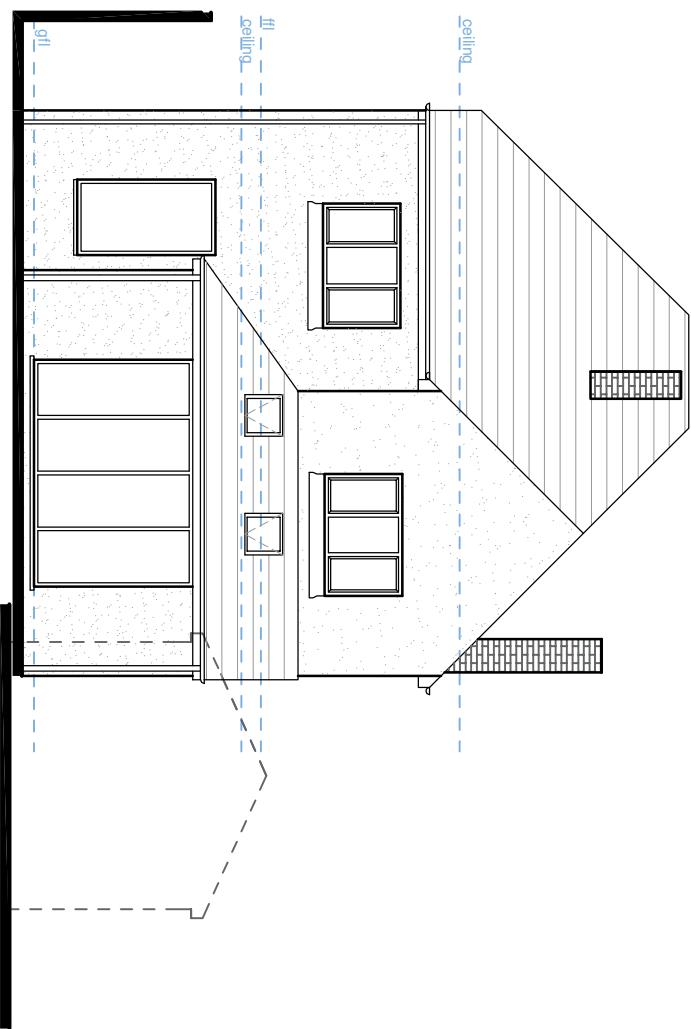

REAR ELEVATION

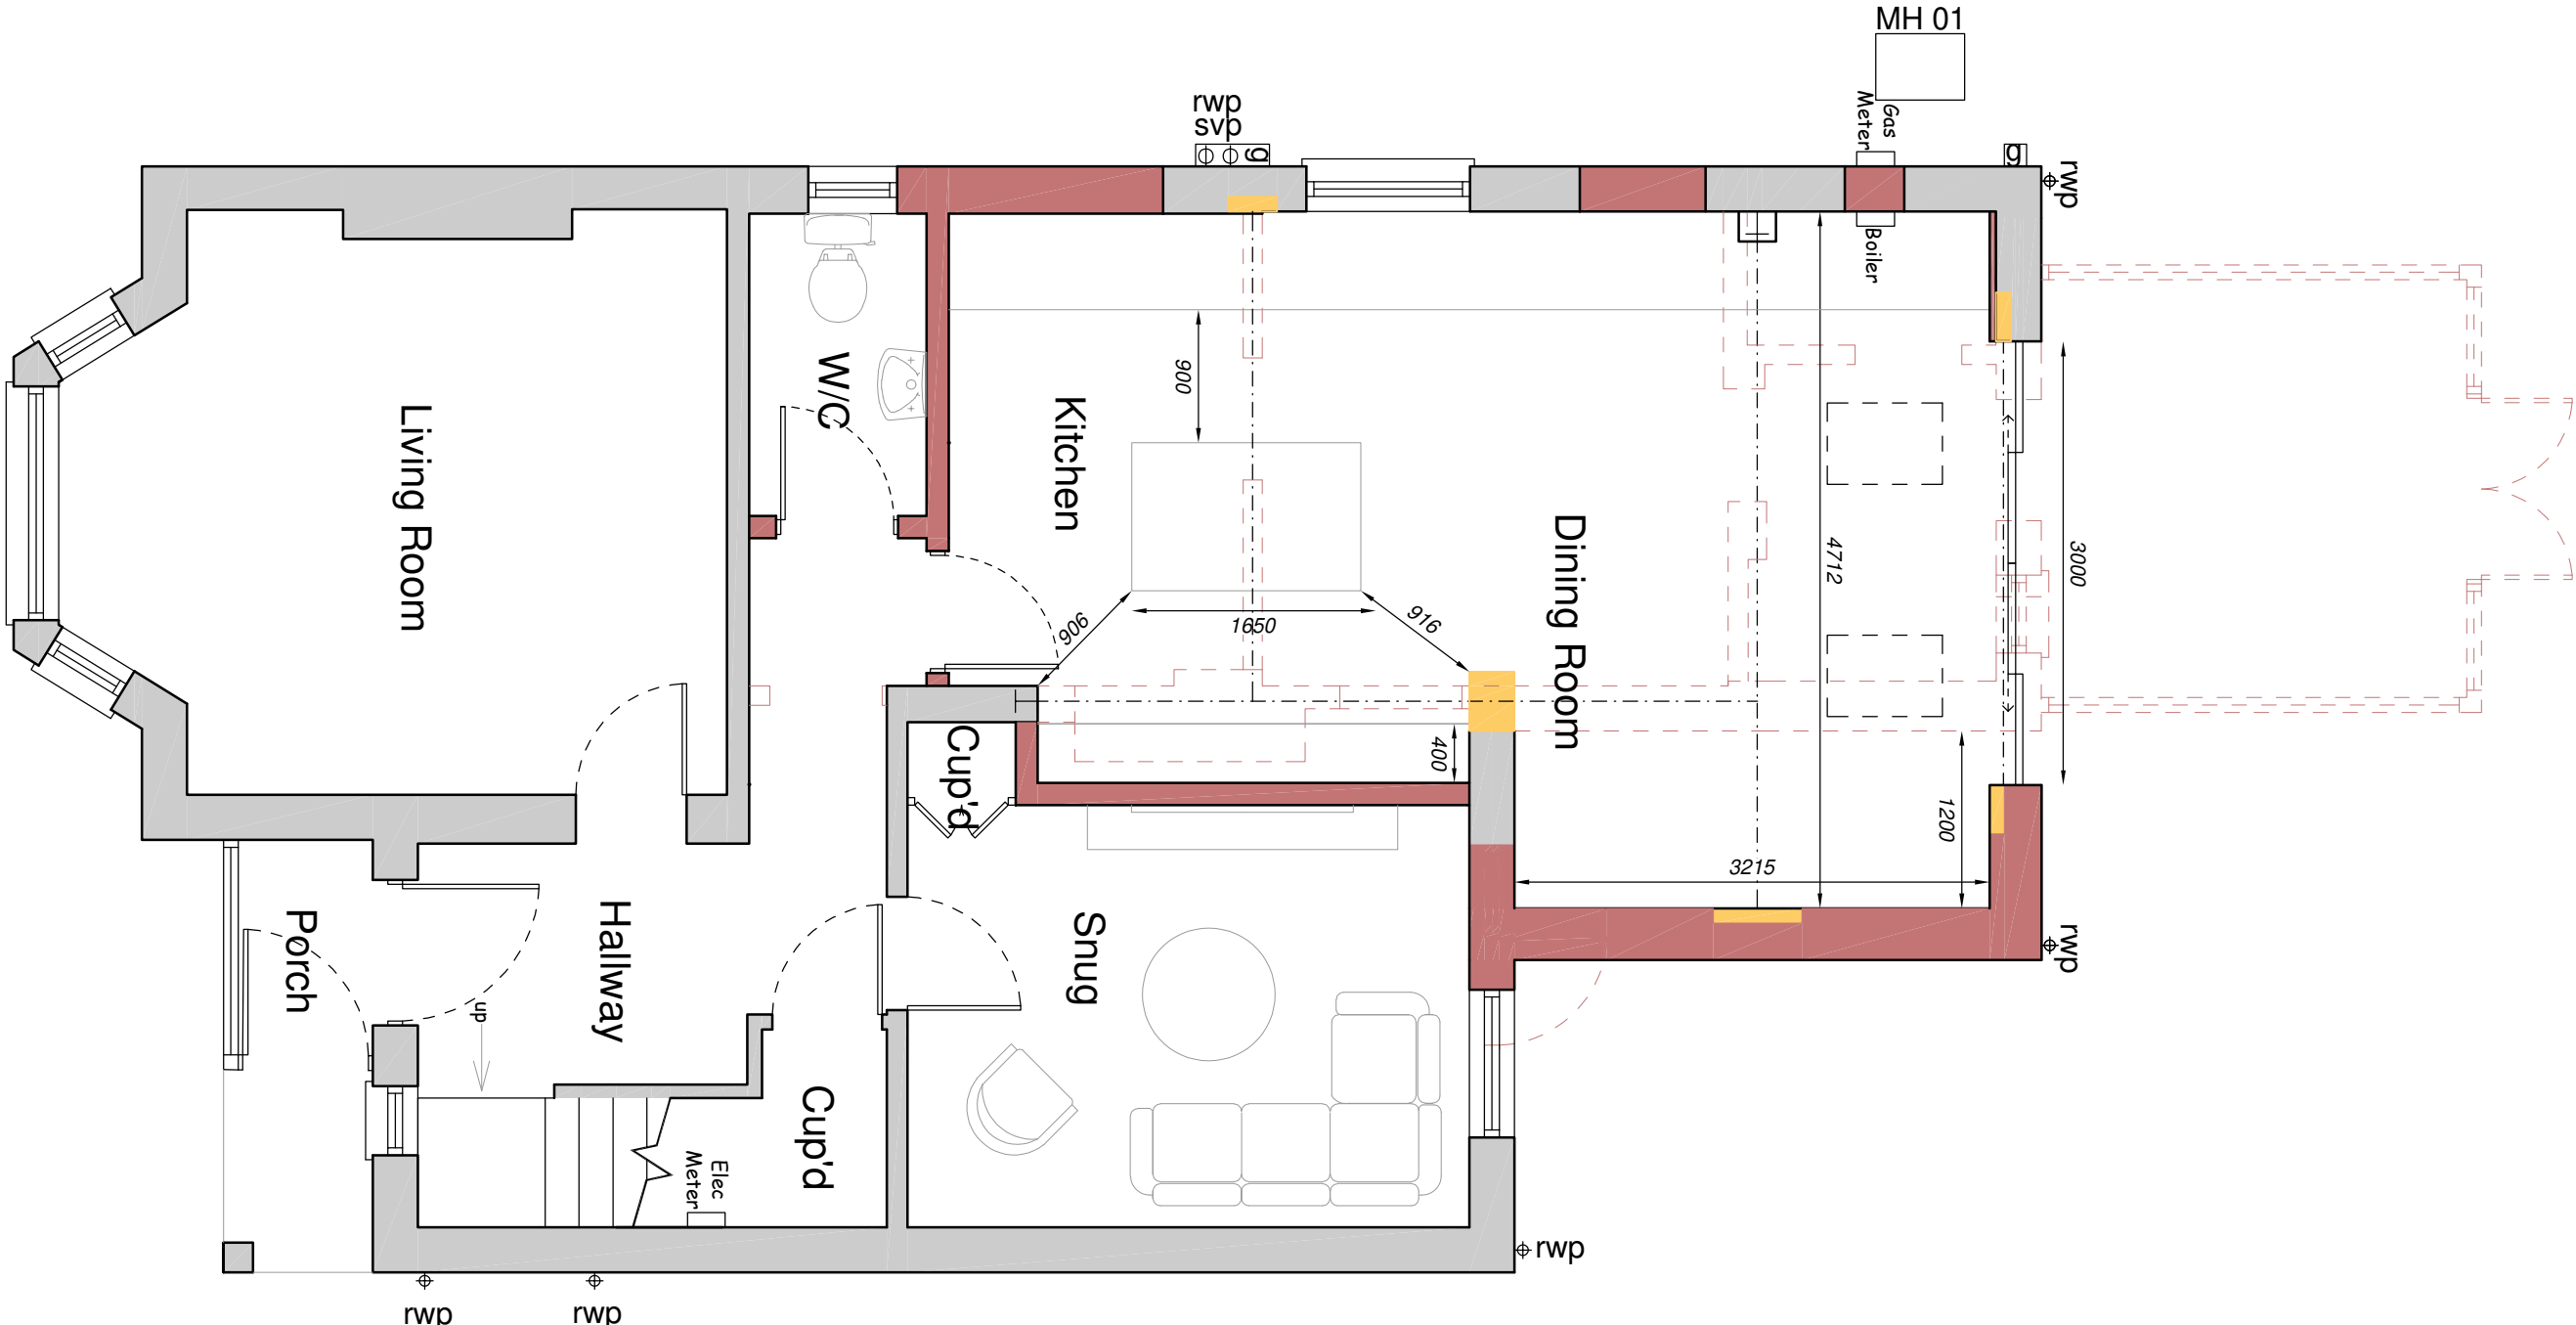

GROUND FLOOR

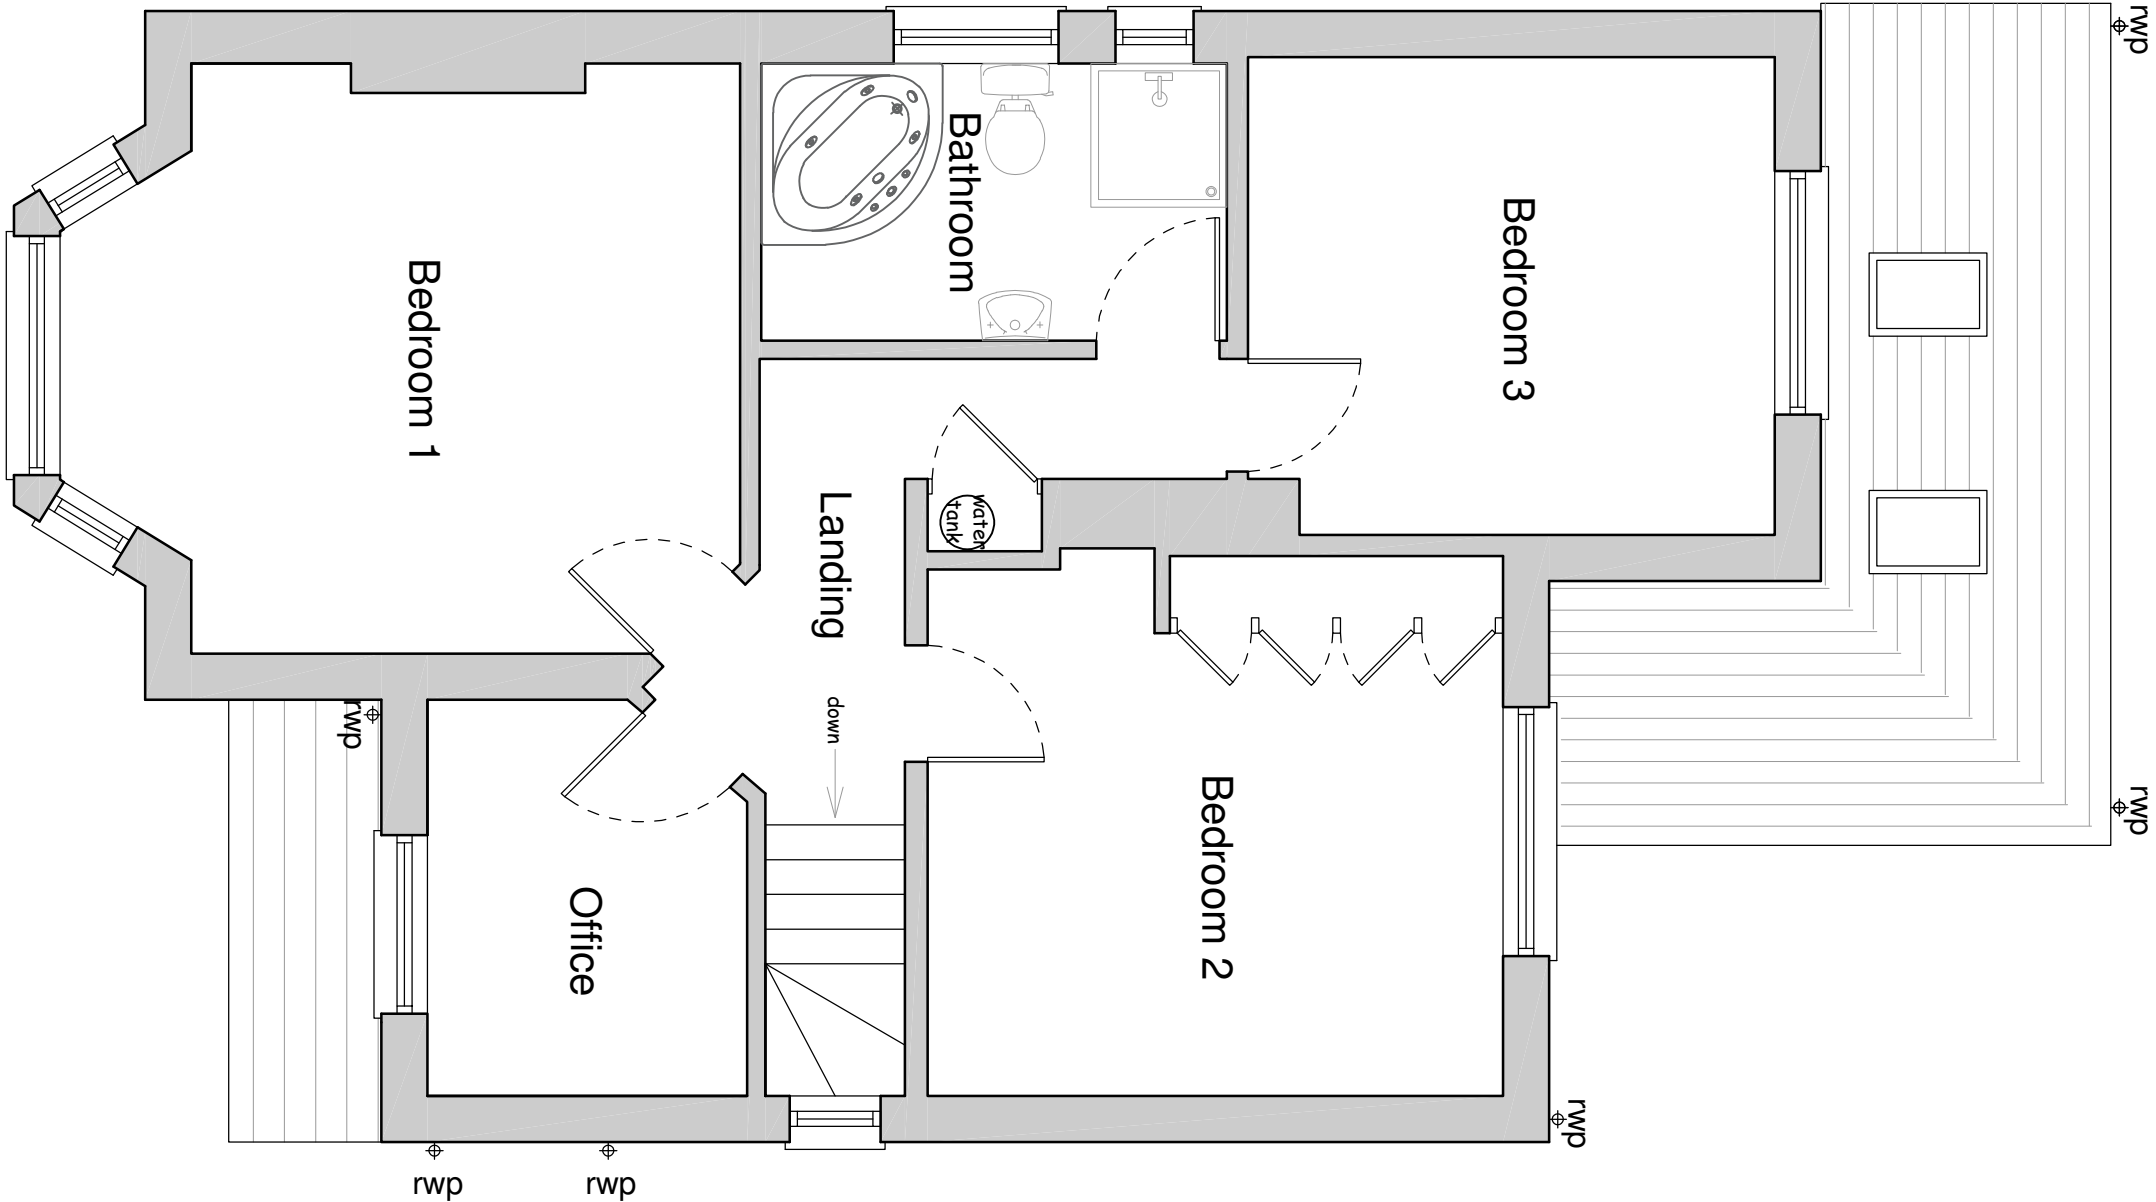 

FIRST FLOOR

