



EXISTING EXTERNAL MATERIALS
SLATE ROOF FINISH
PAINTED RENDER WALLS
WHITE uPVC WINDOWS

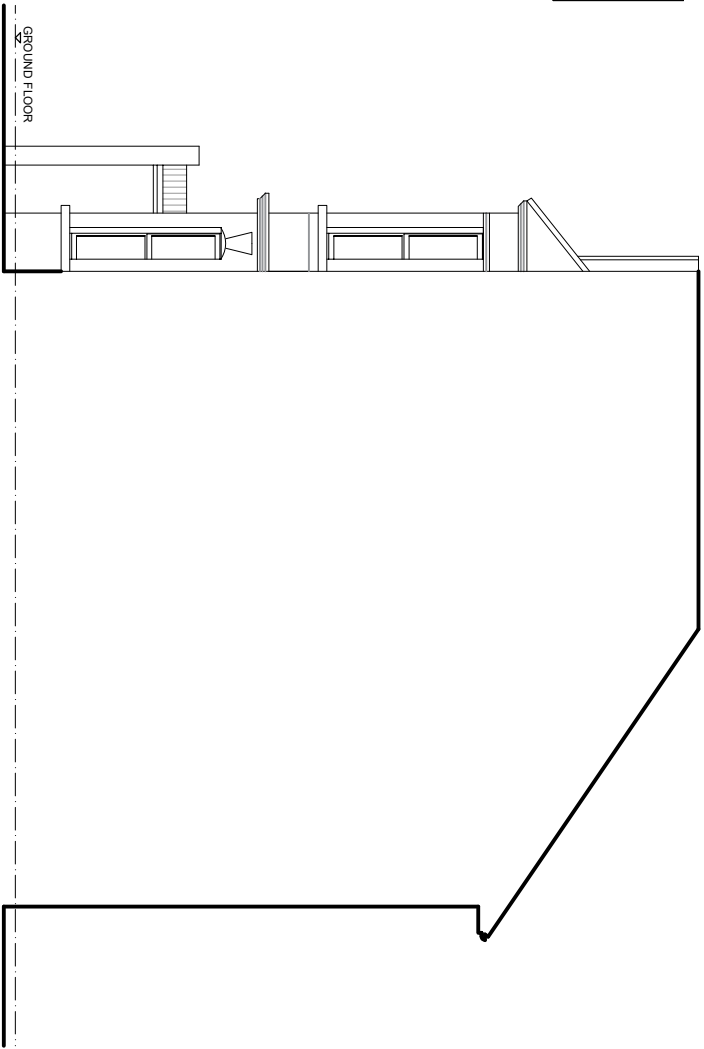


SIDE ELEVATION 1
AS EXISTING

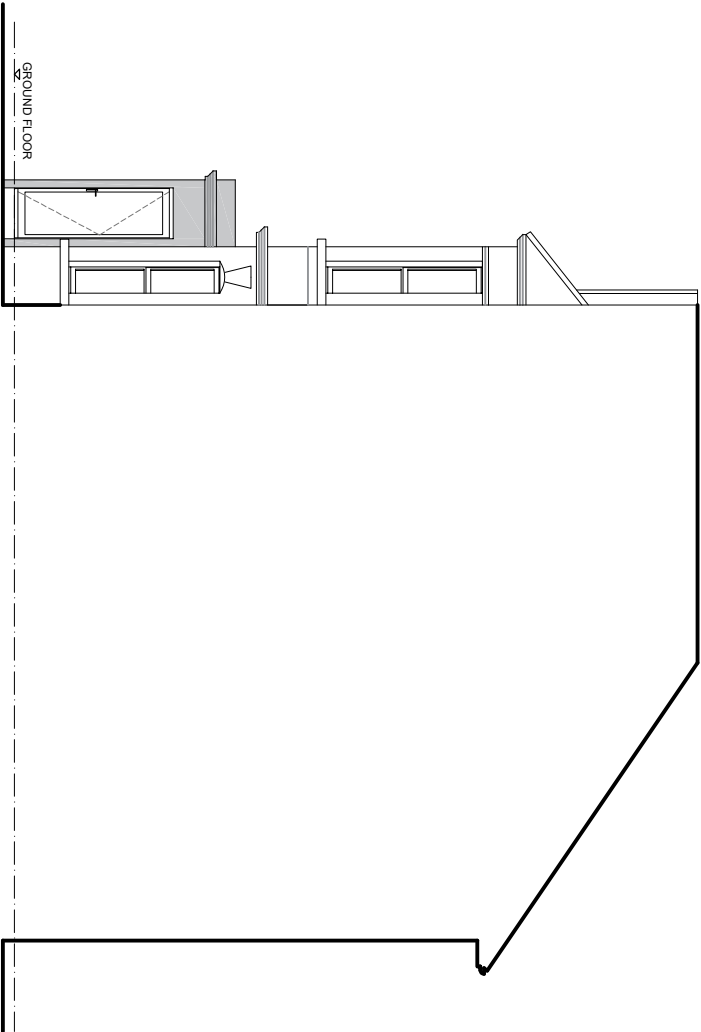


SIDE ELEVATION 1
AS PROPOSED

PROPOSED EXTERNAL MATERIALS KEY
FLAT ROOF WITH PARAPET WALLS
PAINTED RENDER WALLS T.M.E
GREY uPVC WINDOWS T.M.E

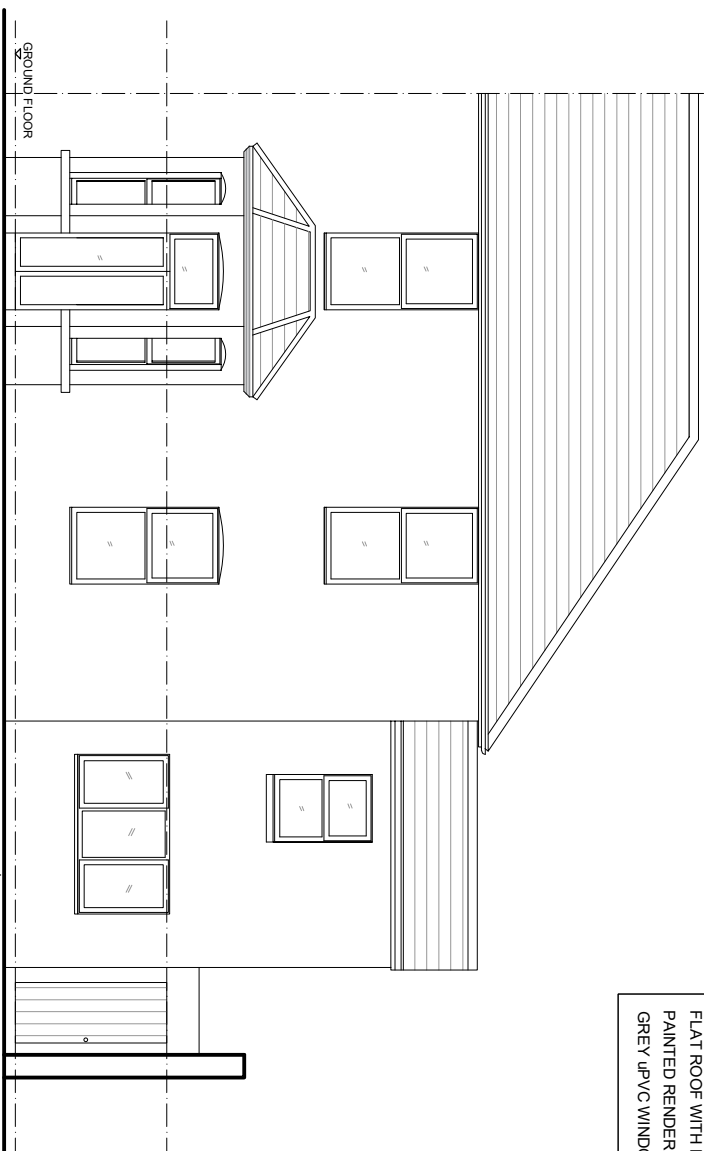

REAR ELEVATION
AS EXISTING

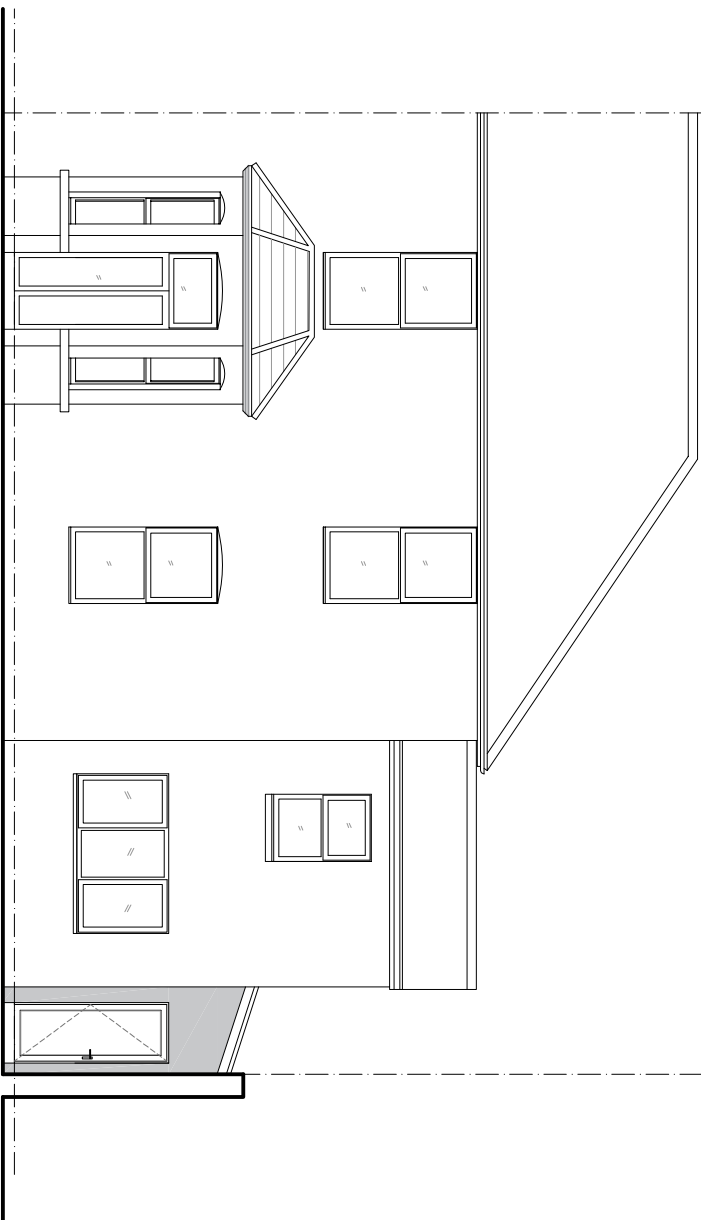

REAR ELEVATION
AS PROPOSED

REVISION NOTES

SIMPLE PLANS

PLANNING & DESIGN SERVICES

e: simpleplans76@gmail.com

TEL: 07715 707733

www.simpleplans.net

© COPYRIGHT

No part of this drawing may be reproduced without written consent.
All contractors must visit site and be responsible for taking and checking all
dimensions relating to this work.
Do not scale from this drawing.



STATUS

PLANNING

PROJECT

FRONT EXTENSION
66 CAERAU ROAD, NEWPORT, NP20 4HJ

DATE DRAWN BY 11.08.25 JD SCALE 1:100@A3

DRAWING TIME
REAR & SIDE ELEVATIONS
AS EXISTING & AS PROPOSED

PROJECT NO
DRAWING NO
REV

PL04