
 


Site Plan

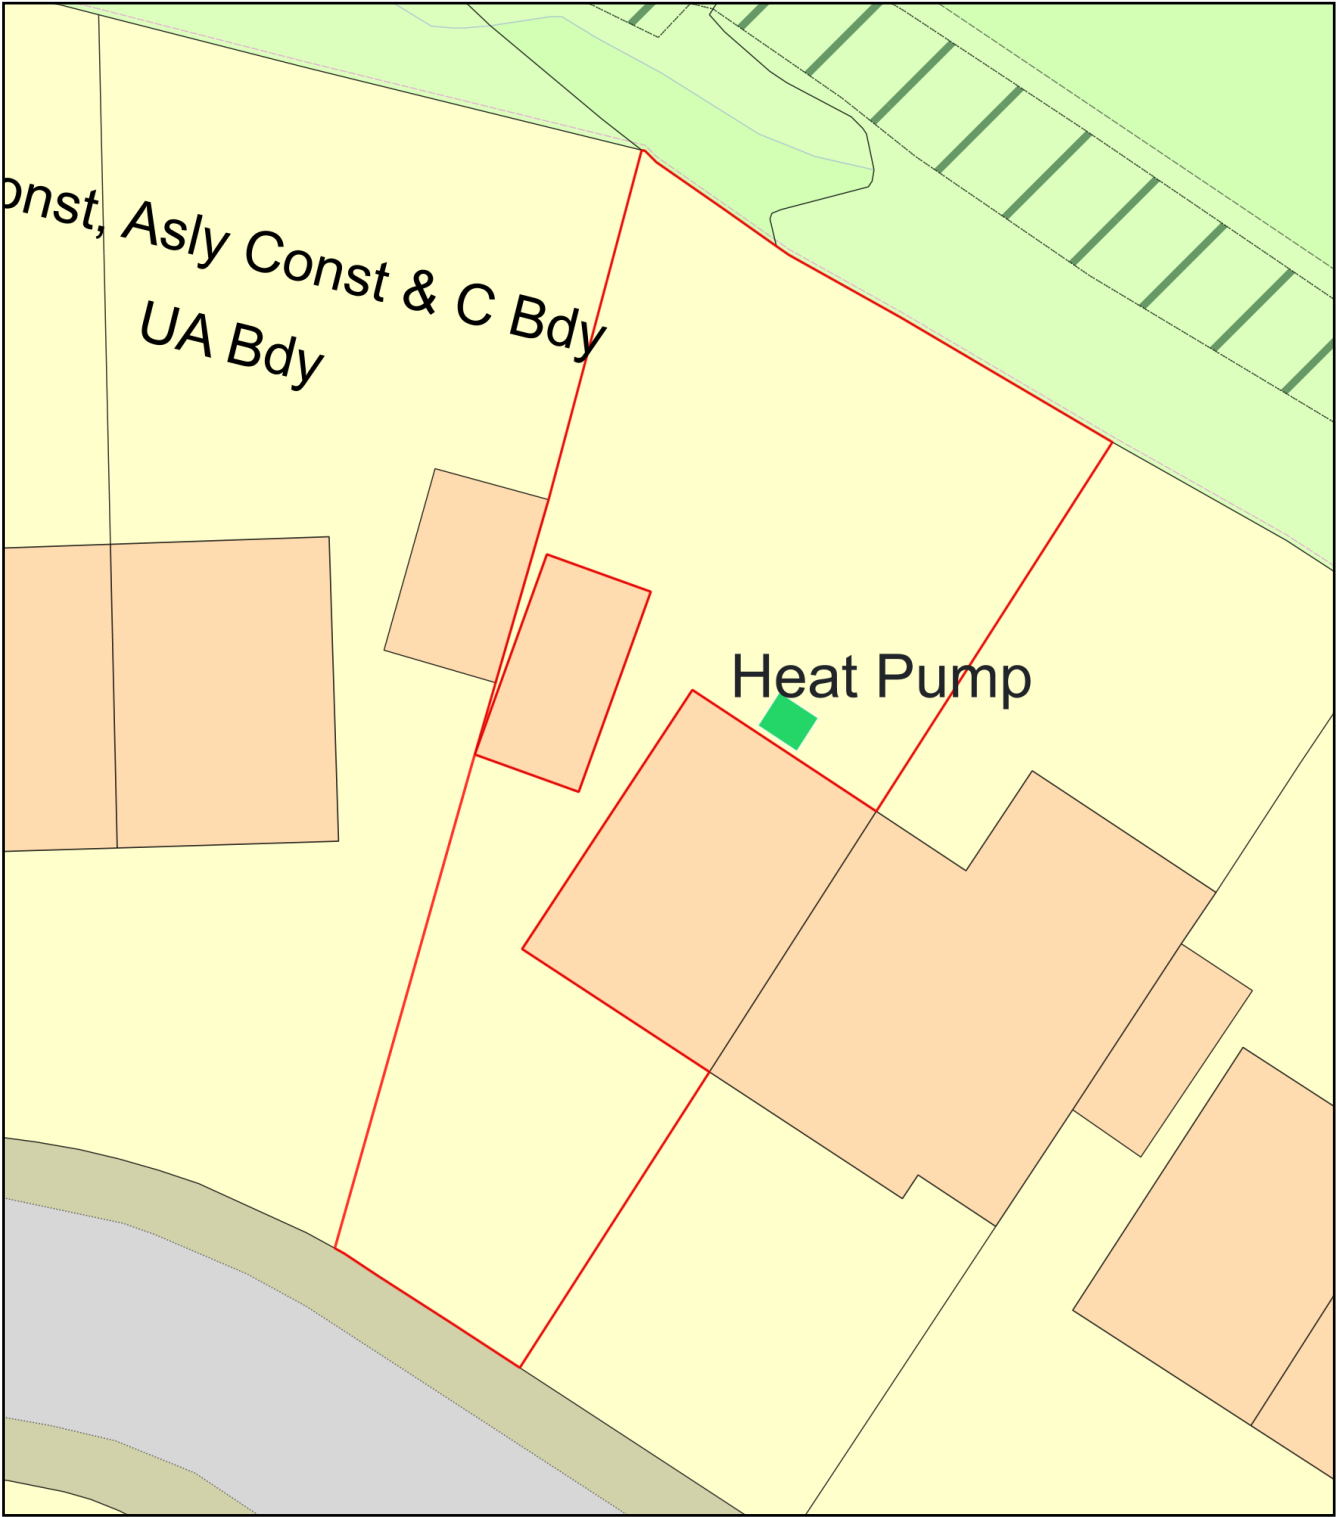

Plan Produced for: Thomas Perry

Date Produced: 14 Mar 2025

Plan Reference Number: TQRQM25073143931477

Scale: 1:200 @ A4