
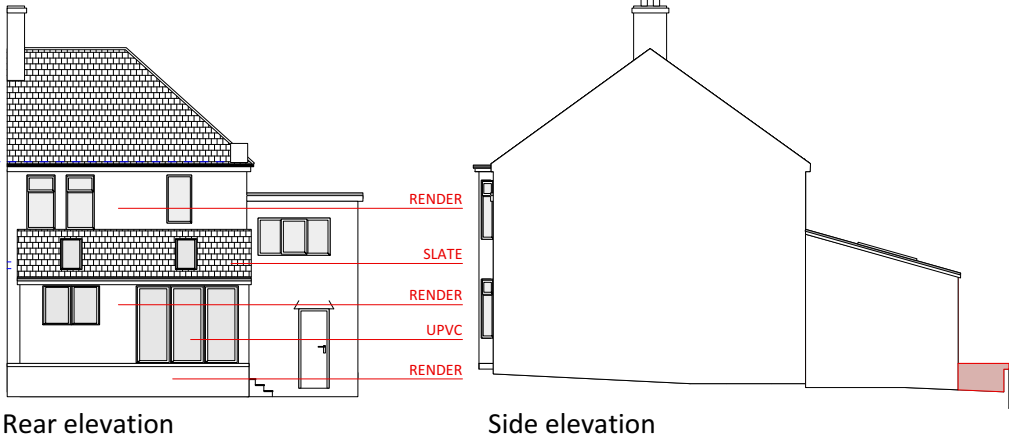




ELEVATIONS @ 1:200

Notes on bat box - West facing location to allow sun for heat.
- away from windows and streetlights for darkness

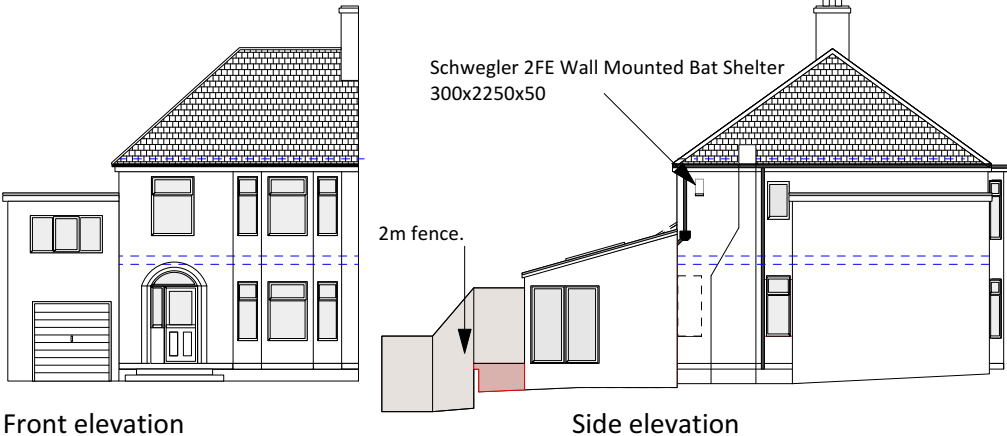

PLANS @ 1:100

Notes on Patio
New patio to be quarried stone finish
Patio will be raised above existing
patio by ~600mm.
It will protrude from the adjoining
properties shared main rear elevation
by less than the adjoining properties
patio

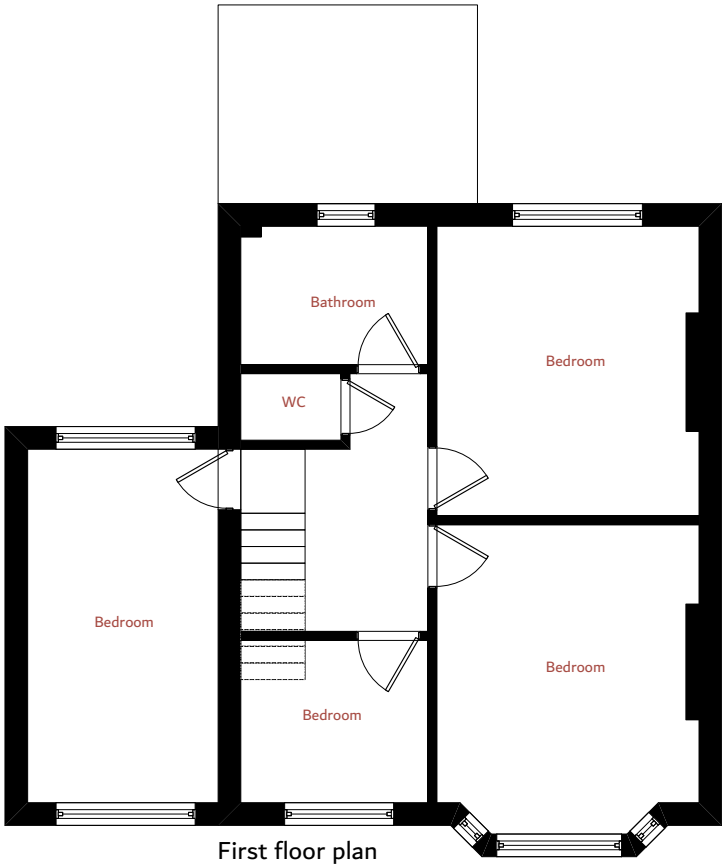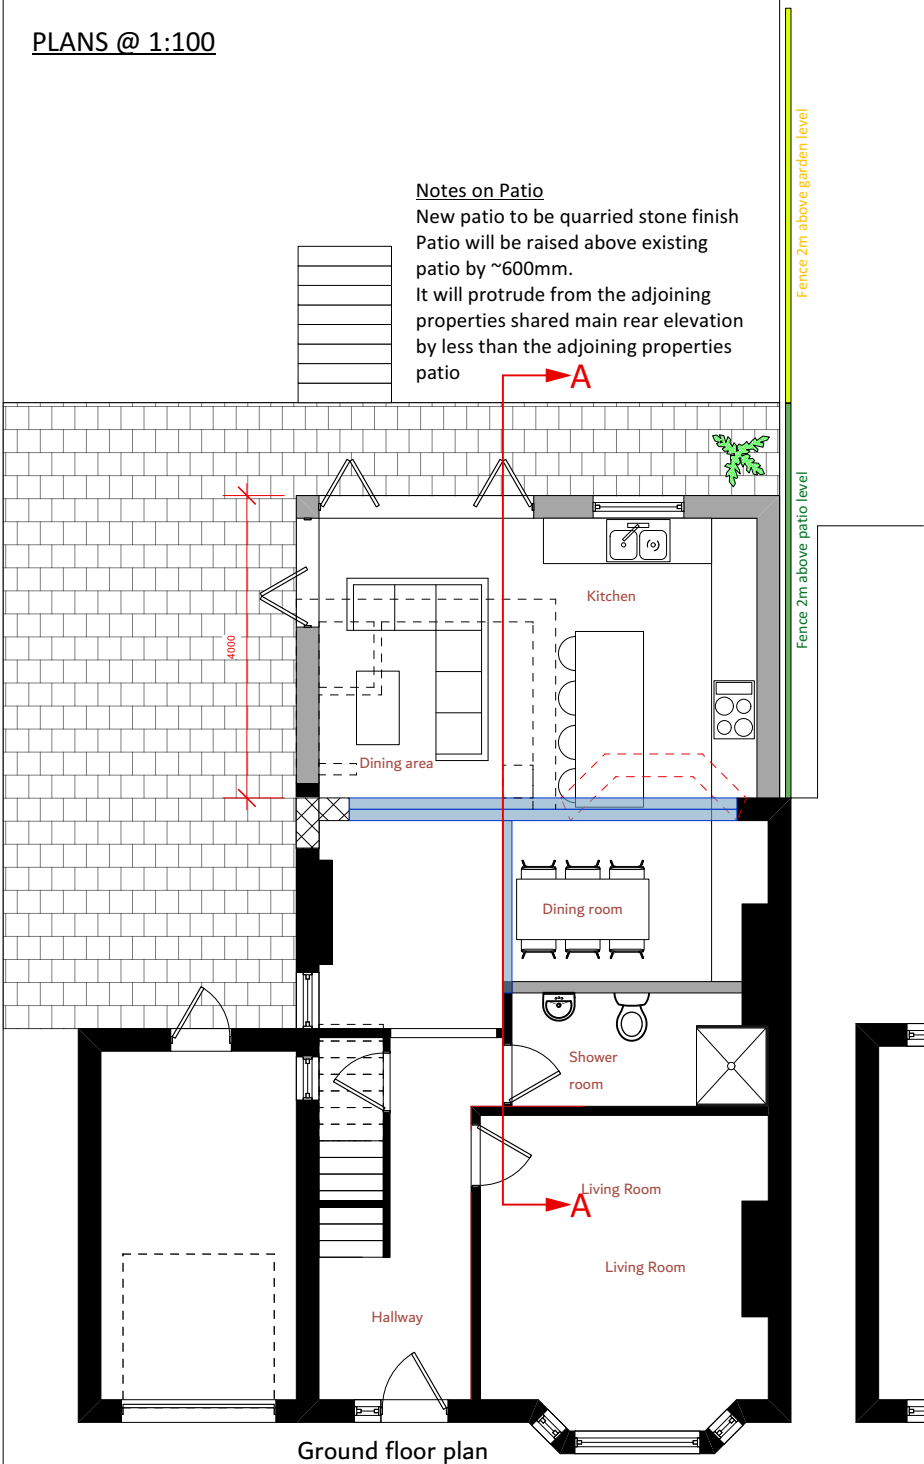

 Skerryvore Designs Ltd skerryvoredesigns.co.uk Phone 01633 897922 Mobile 07816 934352 contact@skerryvoredesigns.co.uk	JOB TITLE 57 St Julians Road	DRAWING TITLE Planning: Proposed plans & Elevations	DRAWING No. SD1086-P-02i
			SCALE 1:100 & 1:200 @ A3
			DATE MAY 2025