


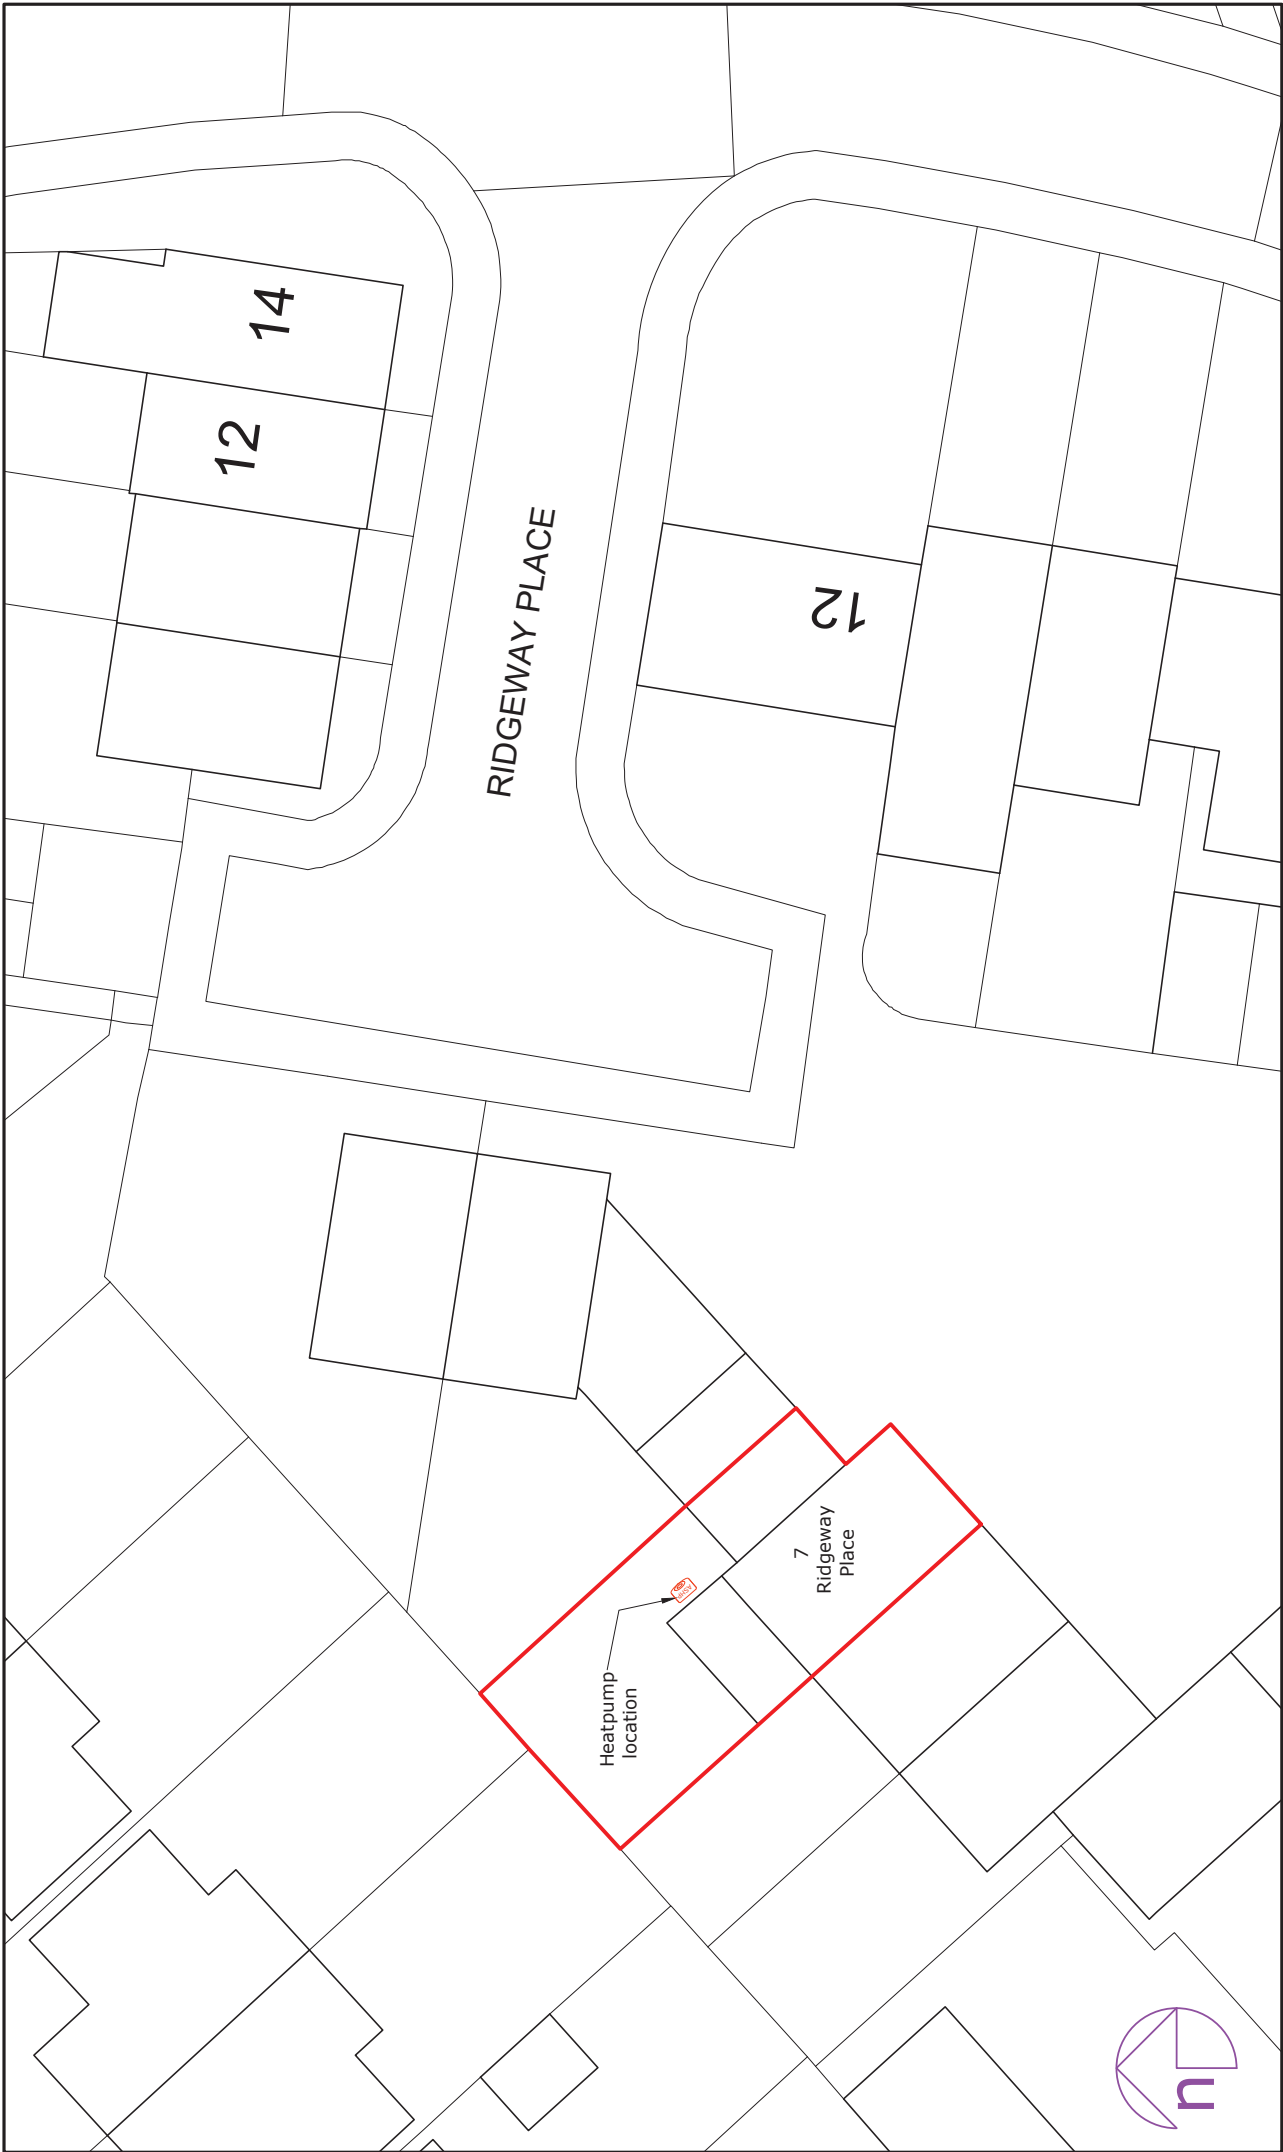

Rev:	Description:	By:	Date:

Scale:	Paper Size:	Drawn:	Checked:
1:200	A3	D. Rodriguez	
Project ID:	Drawing No:	Revision:	Date:
J-2725F854	03	-	28.01.2025

Project status:	PLANNING (installation of air source heat pump)
Drawing title:	Site plan as proposed
Client/Project:	Michael Fitzgerald 7, Ridgeway Place Newport, Gwent NP20 5DY



