


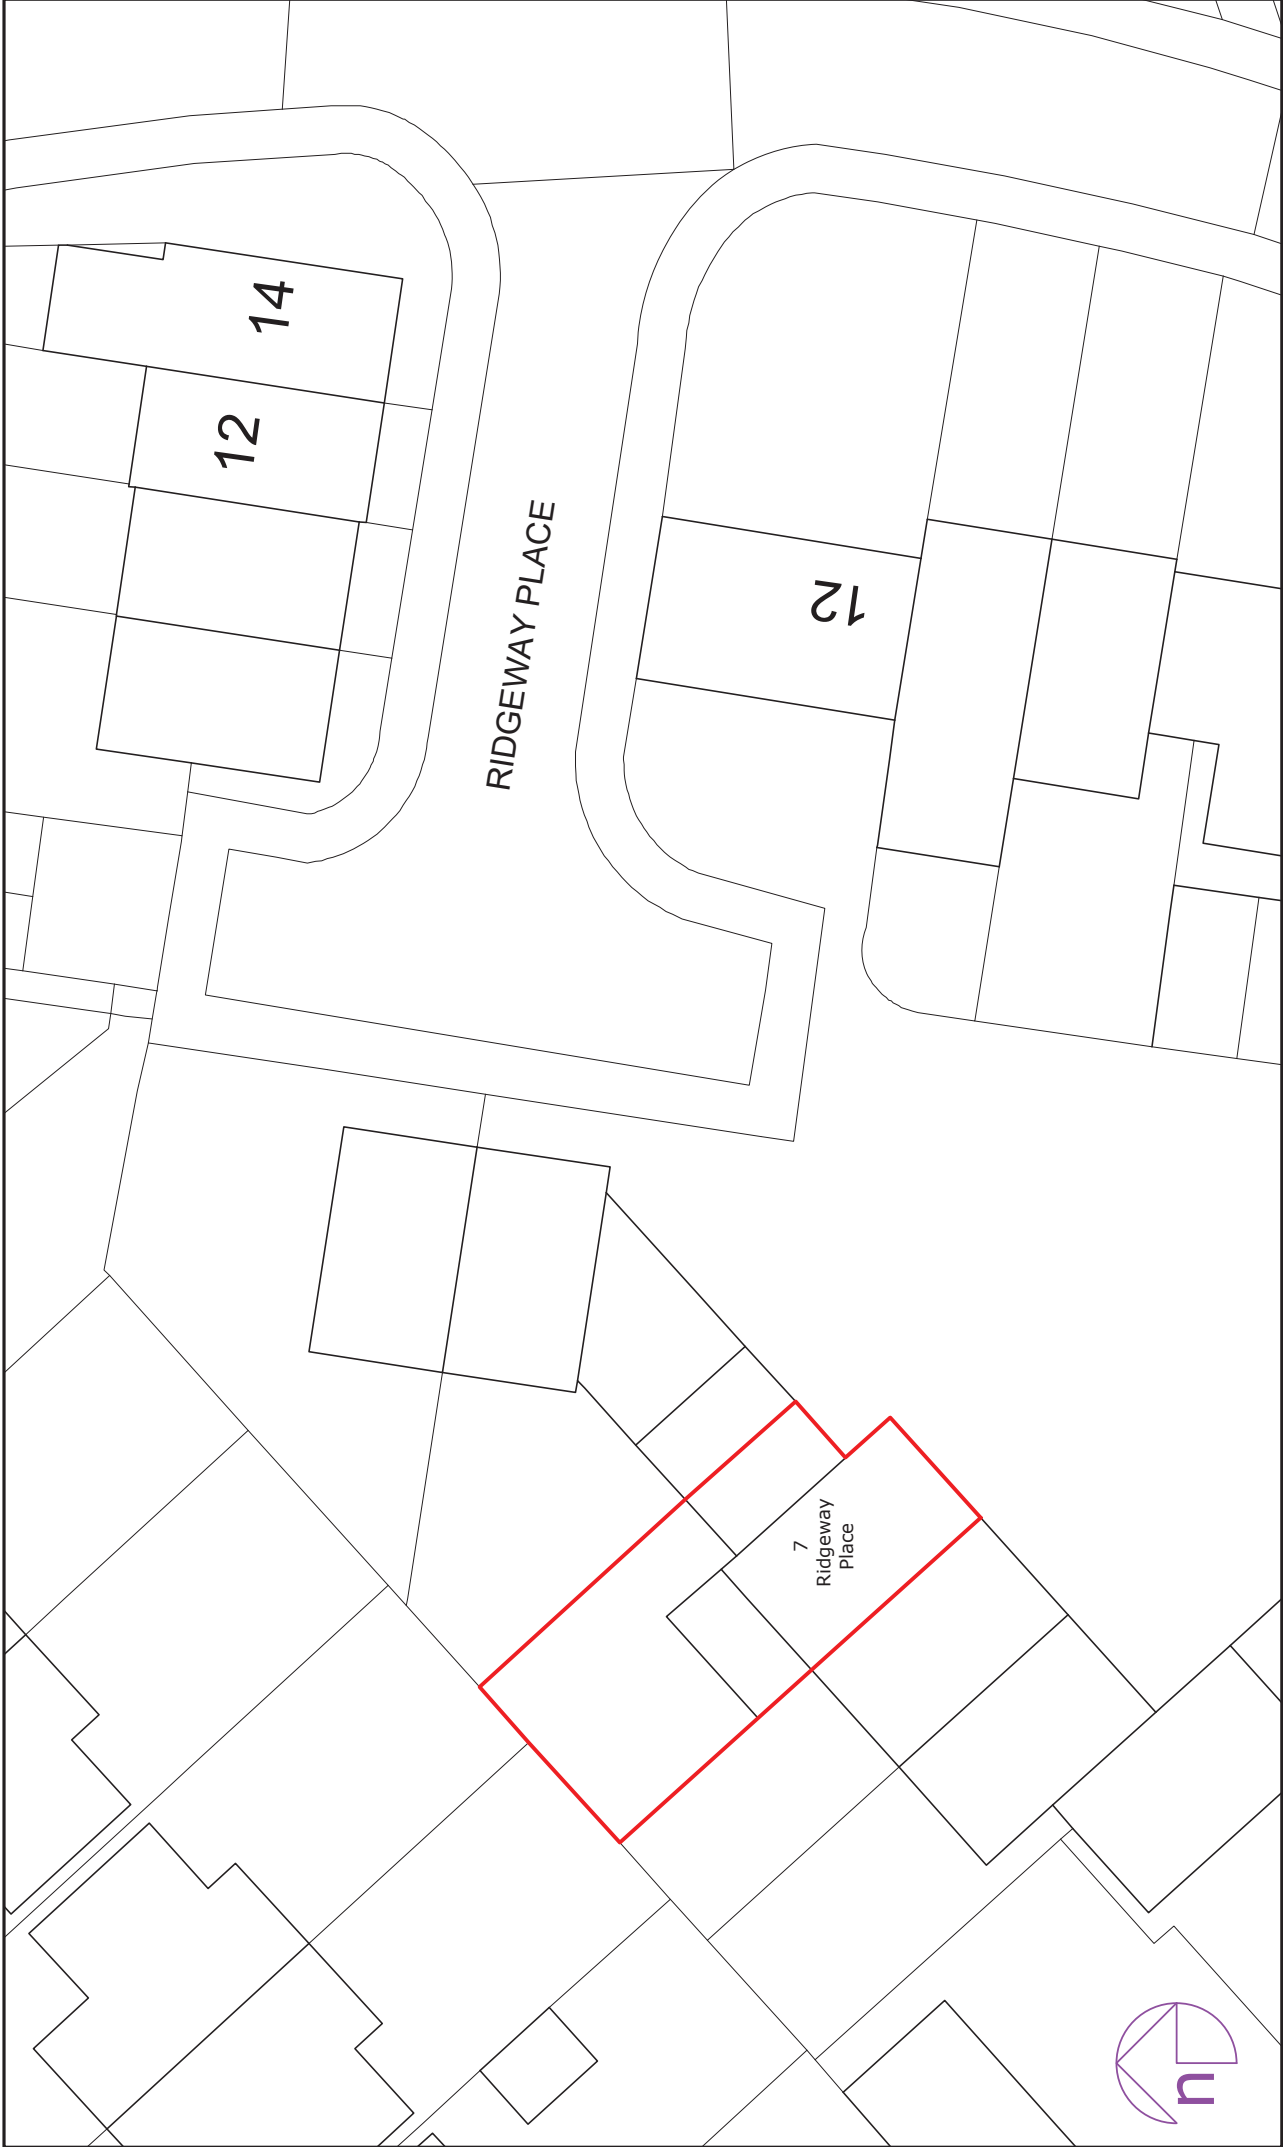



Accredited by:

Client/Project:
Michael Fitzgerald
7, Ridgeway Place
Newport, Gwent NP20 5DY

Project status:
PLANNING (installation of air source heat pump)

Drawing title:
Site plan as existing

Rev:	Description:	By:	Date:
Scale:	Paper Size:	Drawn:	Checked:
1:200	A3	D. Rodriguez	
Project ID:	Drawing No:	Revision:	Date:
J-2725F854	01	-	28.01.2025