



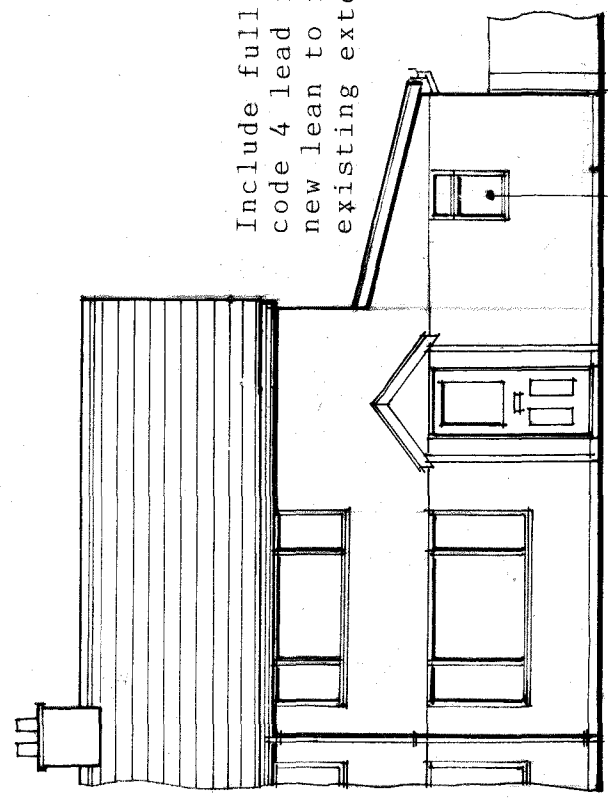


Proposed front elevation


SCALE 1:100
PROPOSED WALL, ROOF FINISHES ETC
ROOF
Interlocking concrete tiles to match existing.
WALLS
Render and spar over plinth to match existing.
WINDOWS/DOORS
White uPVC to match existing
BARGE/FASCIA BOARDS
White uPVC to match existing
RAINWATER GOODS
White uPVC to match existing.

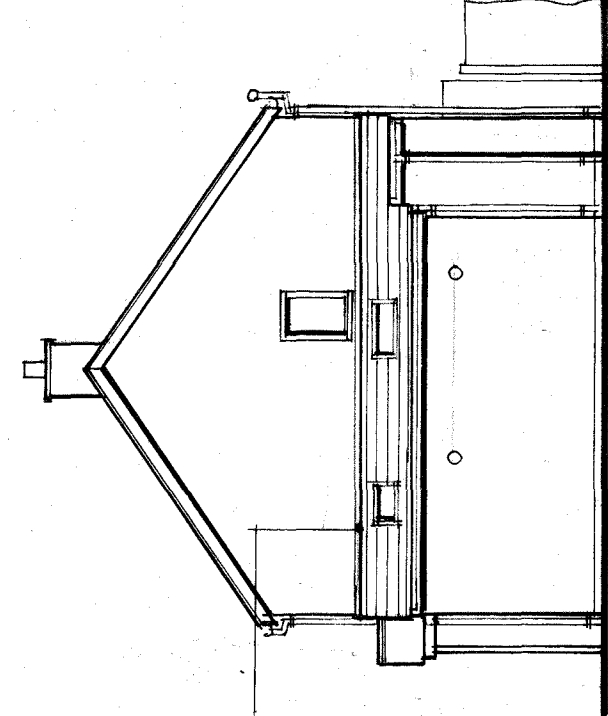

Proposed side elevation

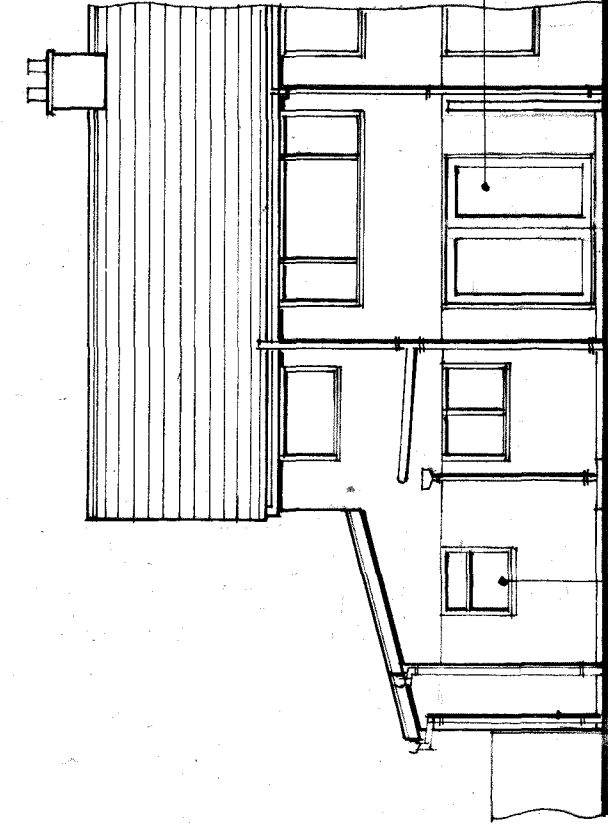


Proposed rear elevation

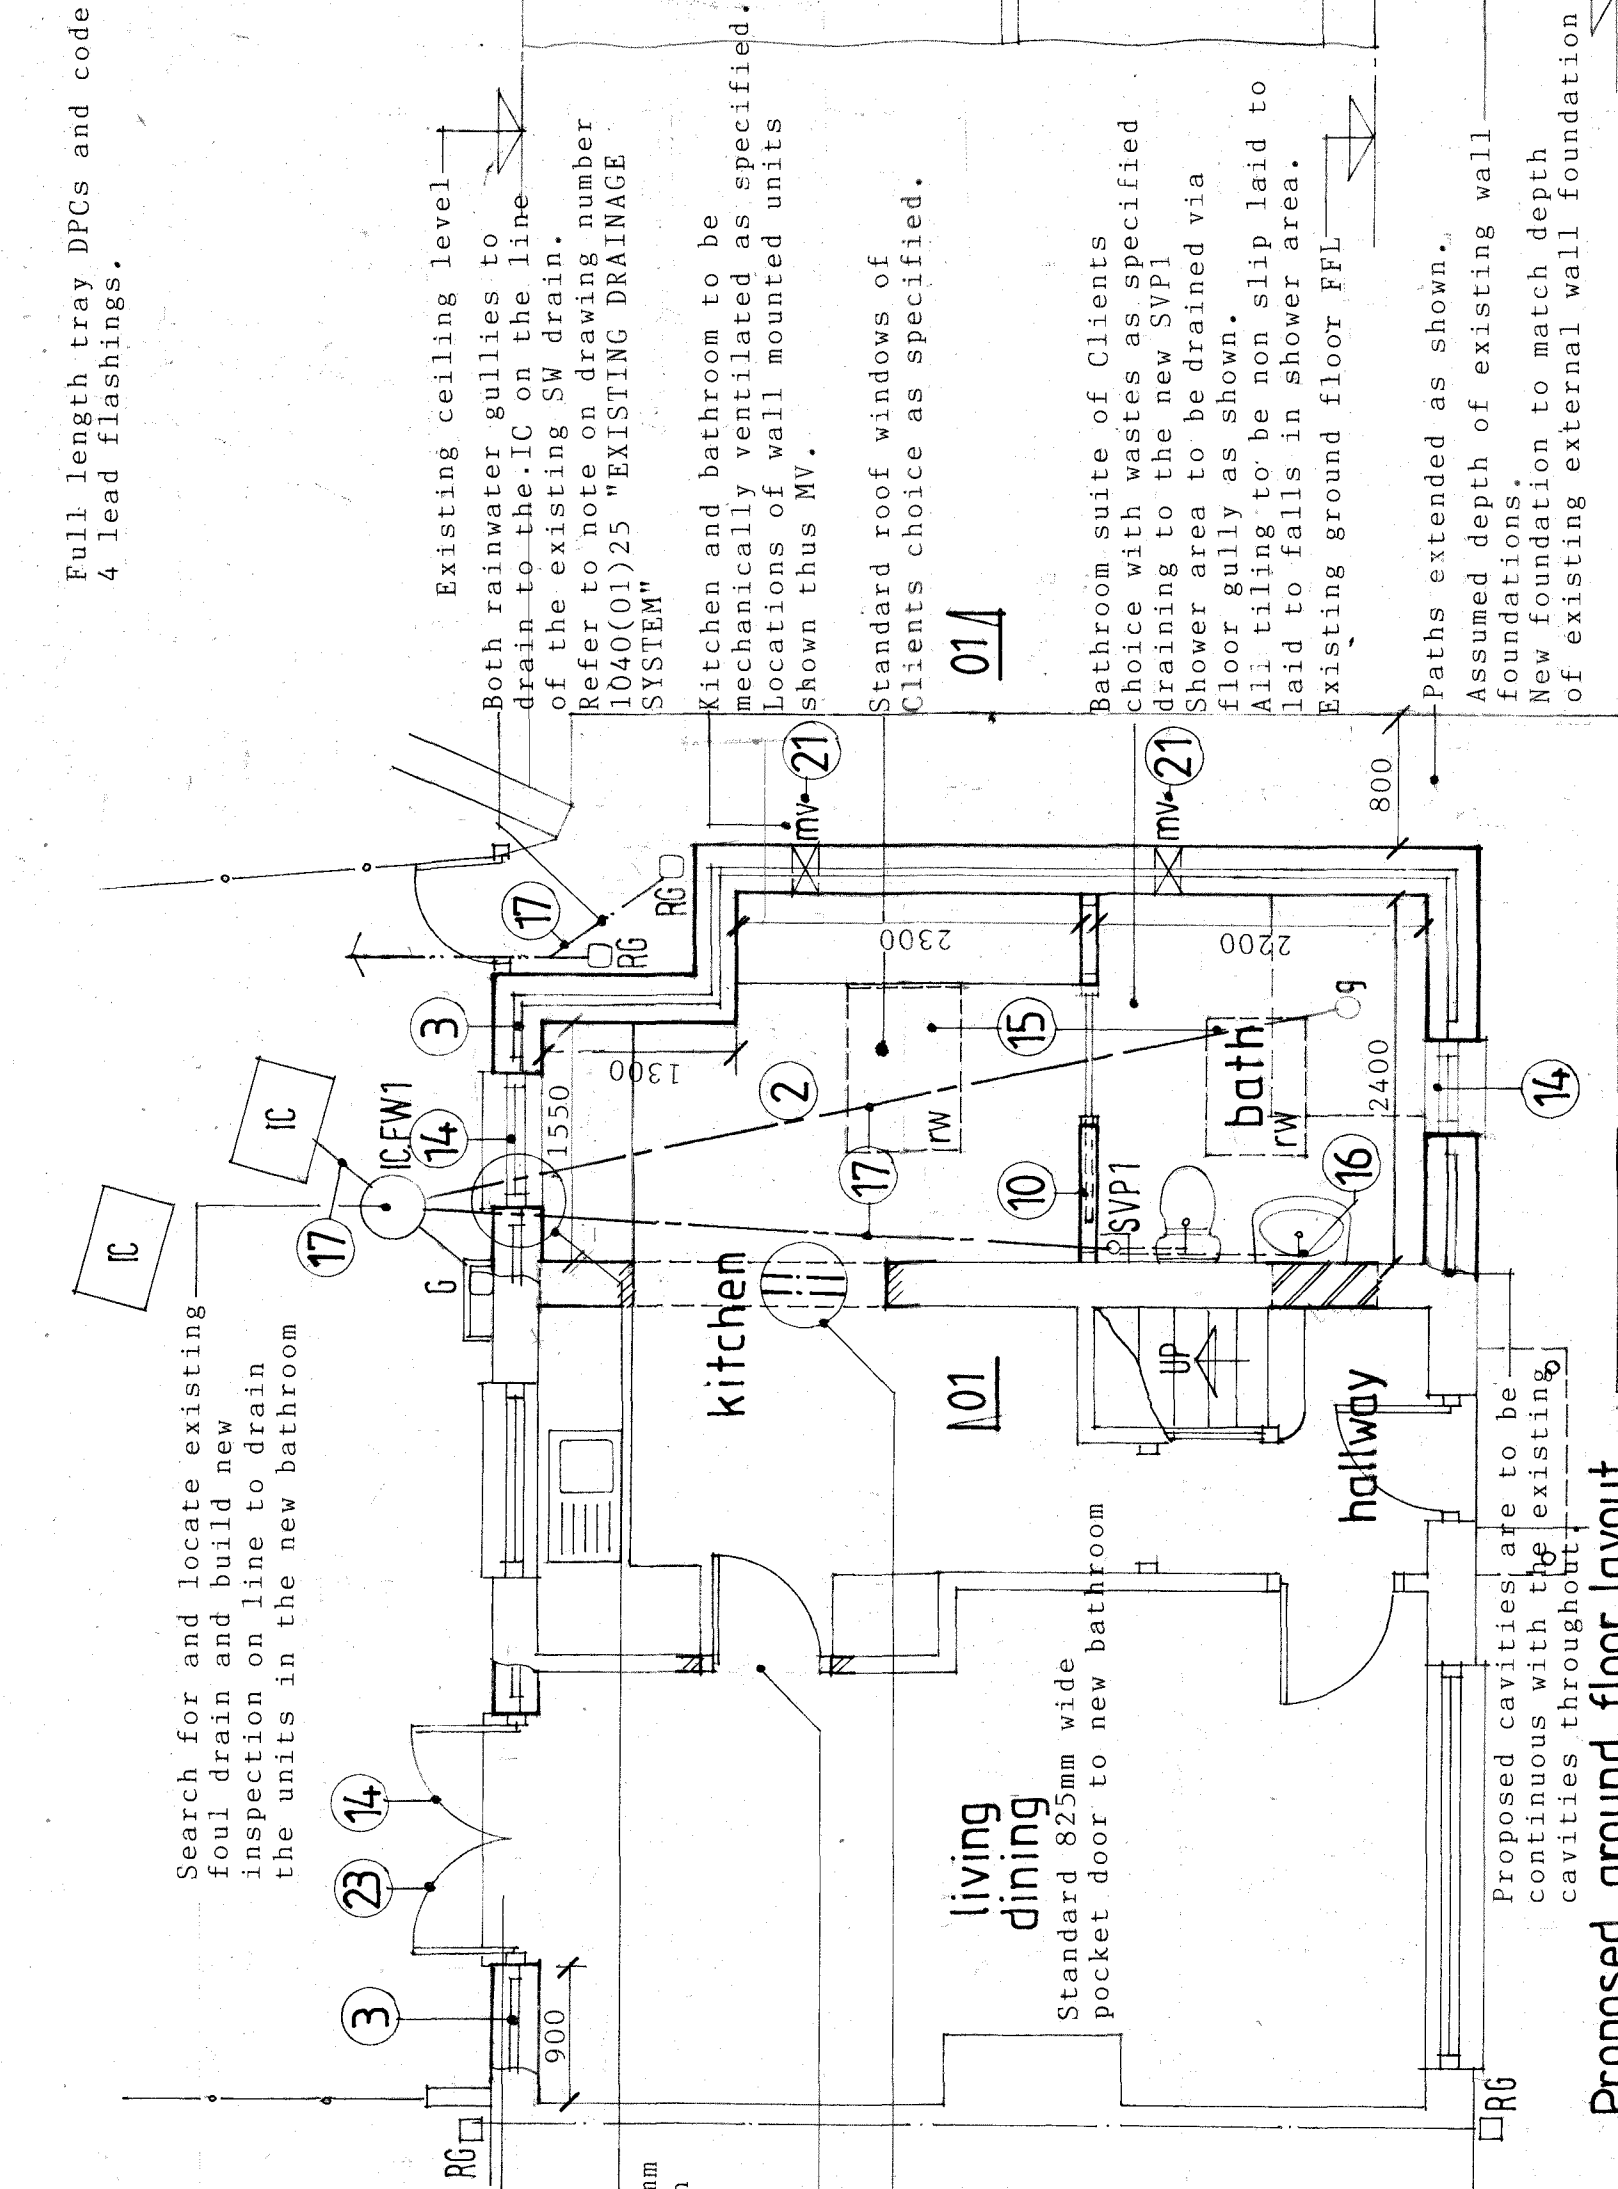

Proposed ground floor layout

SCALE 1:50

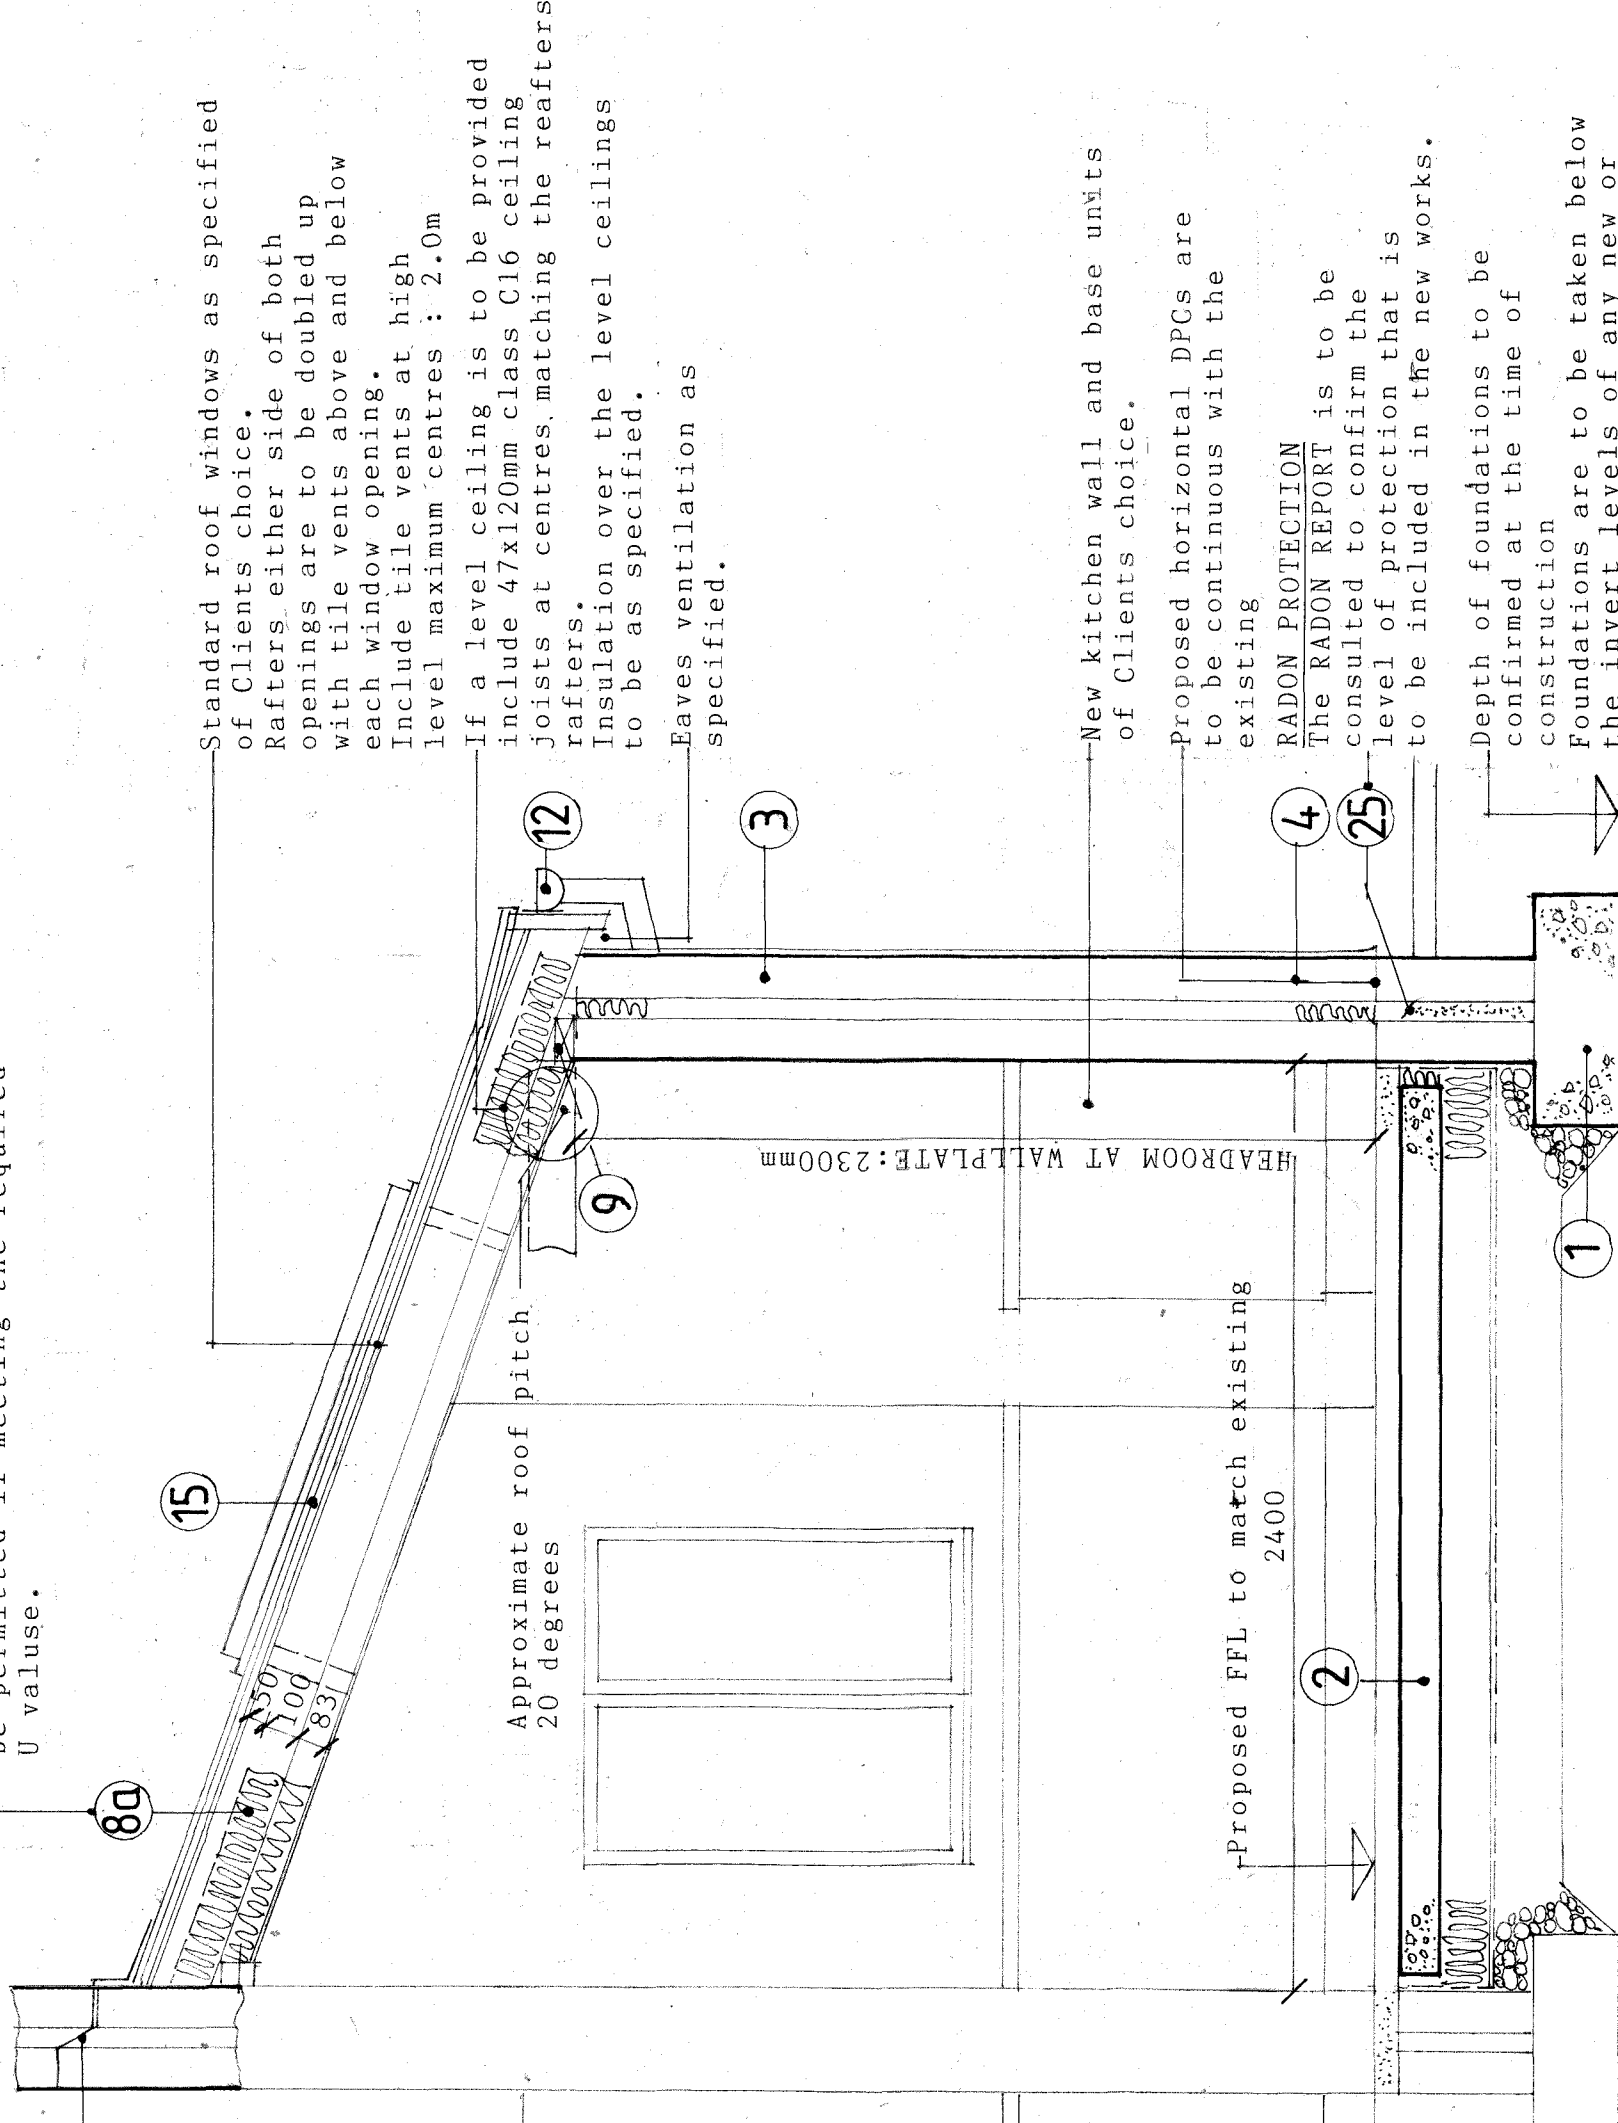

Cross section 01-01

SCALE 1:20

Specification for building works
Numbered notes indicated thus (3) refer to sections in the Specification for Building Works that is to be read in conjunction with the working drawings.
Revisions

Proposal	Single storey side extension
Address	40 Beech Close Underwood Llanmartin Newport
Classification	
Proposed floor layout, elevations, cross section and specification	
Drawing number	1046(02)25