




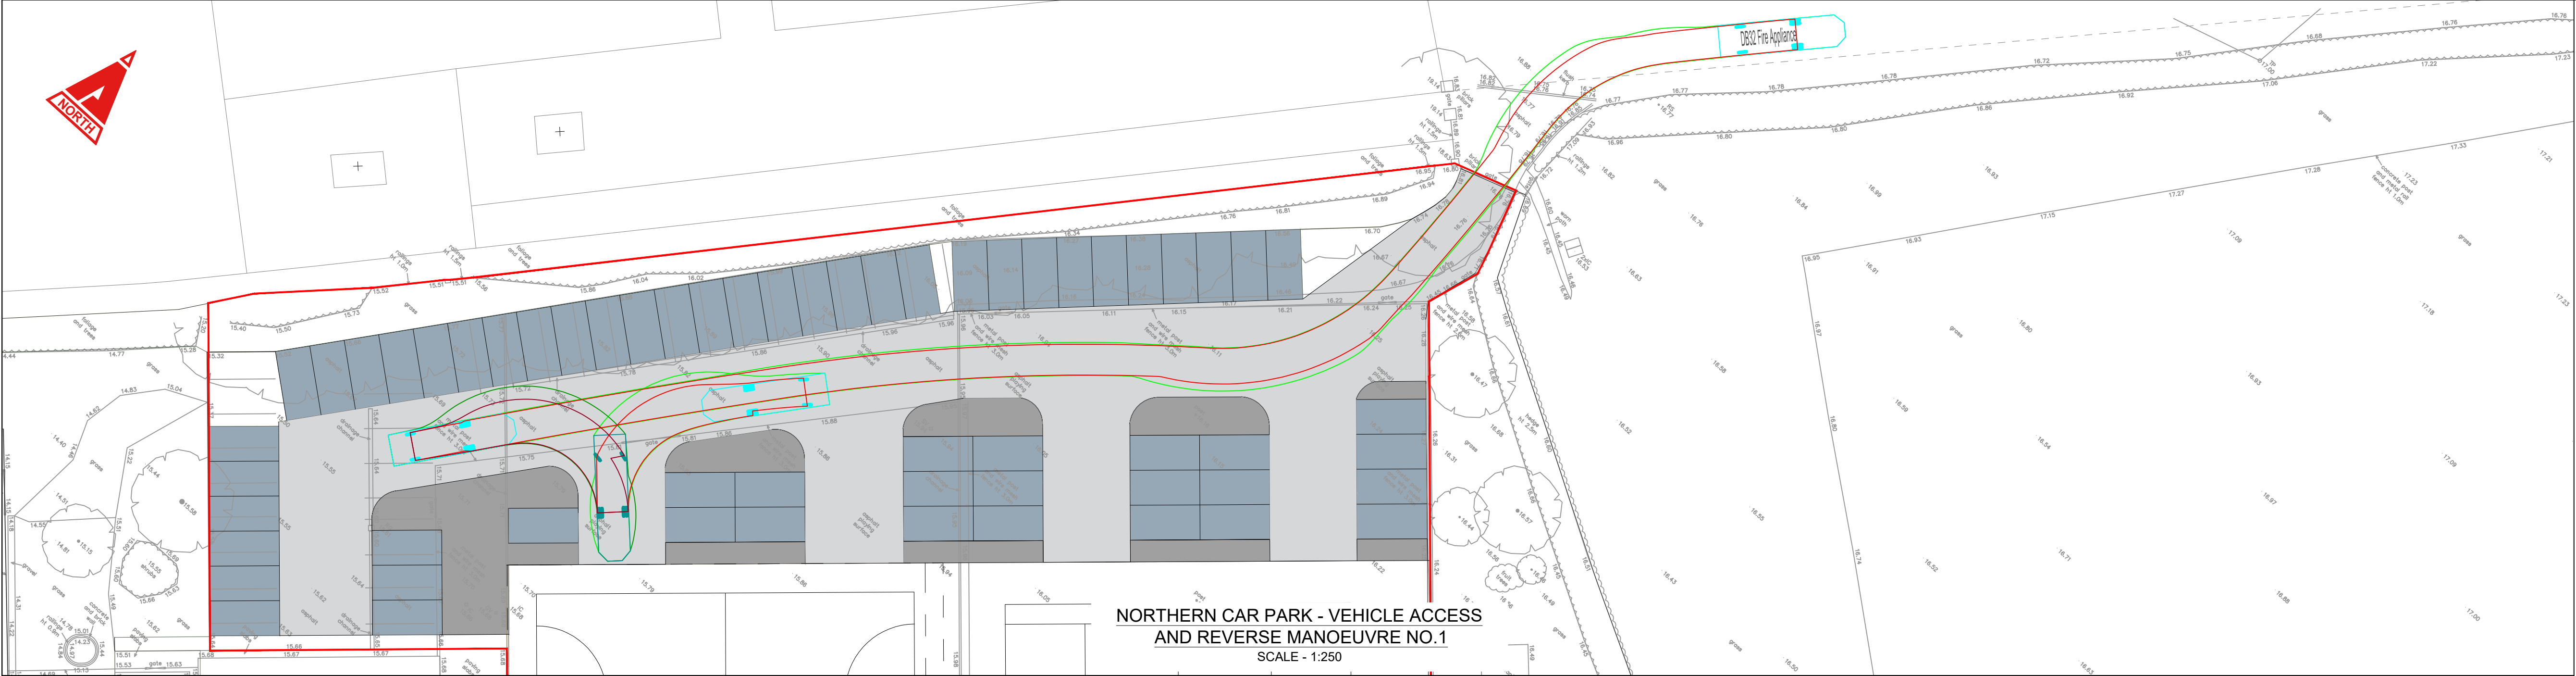

NORTHERN CAR PARK - VEHICLE ACCESS
AND REVERSE MANOEUVRE NO.1
SCALE - 1:250

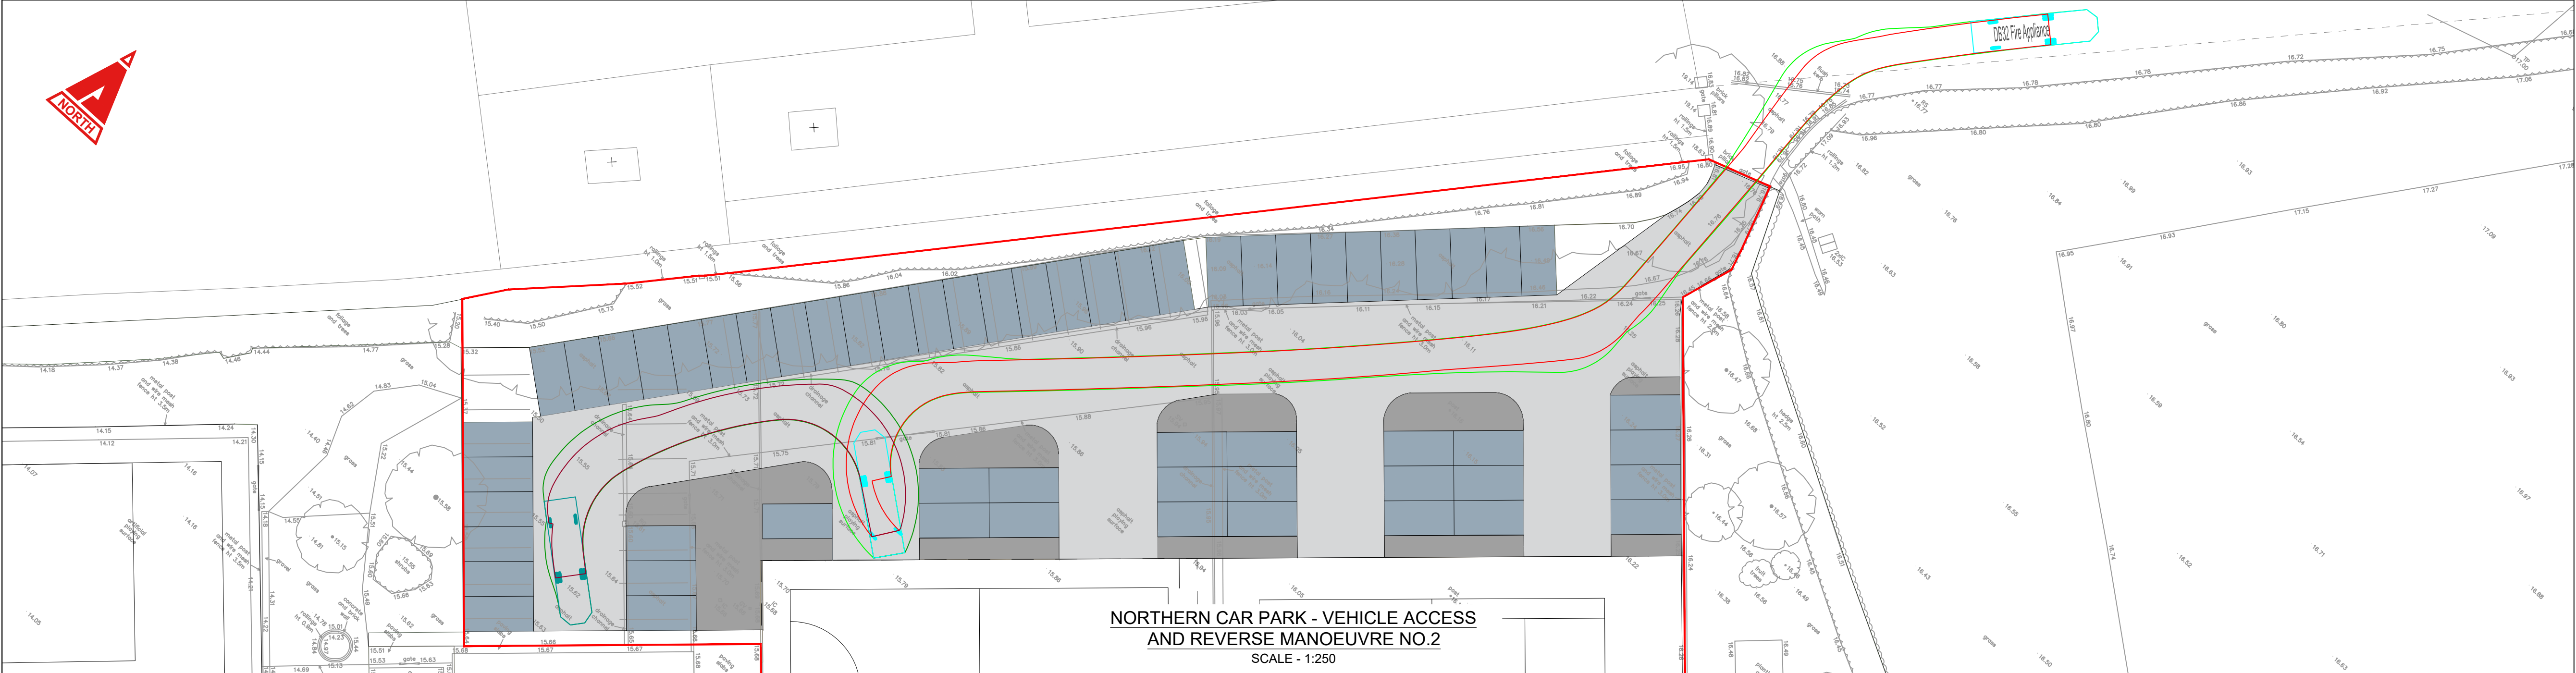

NORTHERN CAR PARK - VEHICLE ACCESS
AND REVERSE MANOEUVRE NO.2
SCALE - 1:250

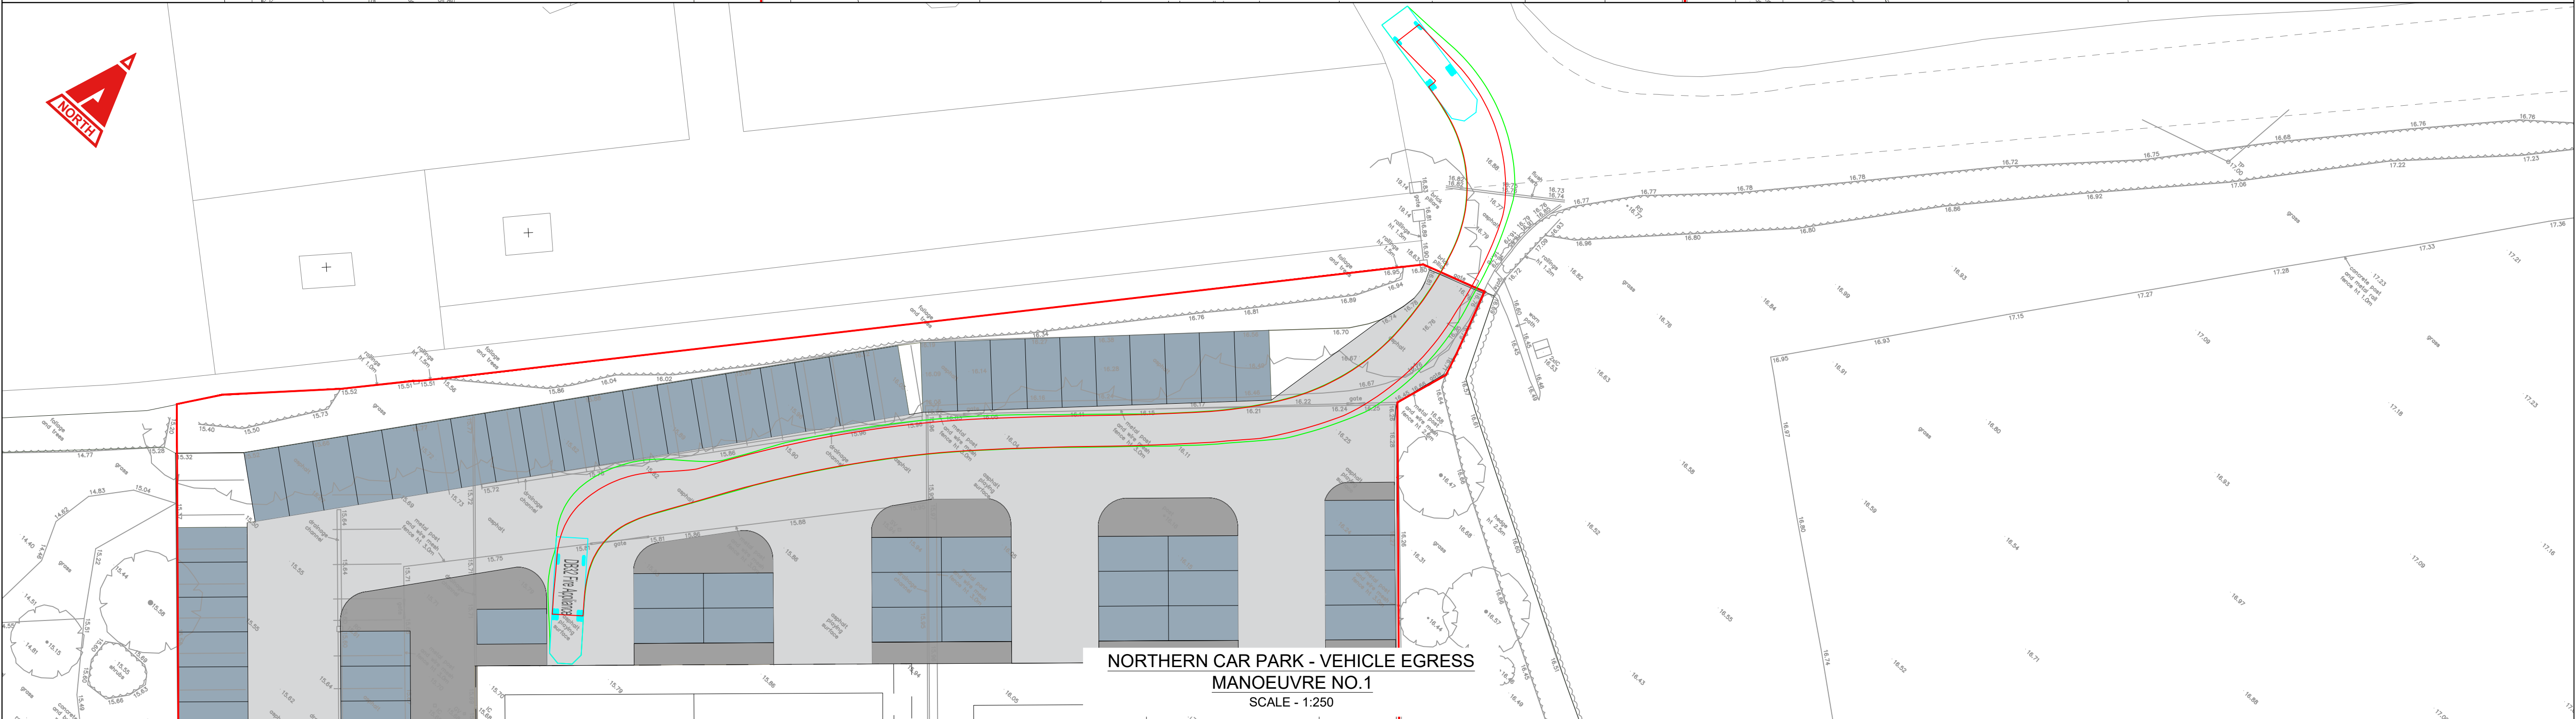

NORTHERN CAR PARK - VEHICLE EGRESS
MANOEUVRE NO.1
SCALE - 1:250


THIS DRAWING IS COPYRIGHT © CAMBRIA CONSULTING LTD.
DO NOT SCALE FROM THIS DRAWING.

CONTRACTORS MUST CHECK ALL DIMENSIONS ON SITE.
ONLY FIGURED DIMENSIONS ARE TO BE WORKED FROM.
DISCREPANCIES MUST BE REPORTED IMMEDIATELY TO
CAMBRIA CONSULTING LIMITED BEFORE PROCEEDING.

THE CONTRACTOR IS TO REFER TO THE SPECIFICATION,
FULL SCHEDULE OF RESIDUAL RISKS IN THE CONTRACT
DOCUMENTATION AND ALSO TO INFORMATION FROM OTHER
DESIGNERS, IN PARTICULAR THE M&E CONSULTANT
REGARDING EXISTING LIVE SERVICES.

 THIS SYMBOL IS USED TO HIGHLIGHT INSTANCES
OF RISK WITHIN THE CONSTRUCTION PROCESS.
ALWAYS CHECK FOR LATER REVISIONS OF THIS DRAWING.

- KEY**
- CHASIS OUTLINE
 - OVERHANG OUTLINE
 - FOOTPATH SURFACING
 - CARRIAGEWAY SURFACING
 - PERMEABLE SURFACING
 - SITE BOUNDARY

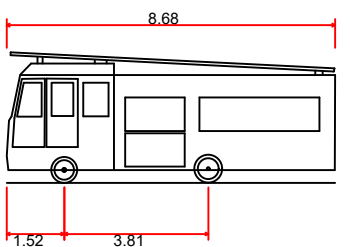

DB32 Fire Appliance
Overall Length 8.680m
Overall Width 2.190m
Overall Body Height 3.452m
Min Body Ground Clearance 0.337m
Max Track Width 2.121m
Lock to lock time 6.00s
Kerb to Kerb Turning Radius 7.910m

P02	REVISED SITE PLAN	LW	LKM	LKM
P1	FIRST ISSUE	GJ	RJ	RJ
Rev.	Description	By	Chk	App

Client:



Project:

CAERLEON SCHOOL

Drawing Title:

**VEHICLE TRACKING
FIRE APPLIANCE
SHEET 1**

Drawing No.

CB2183 CAM XX ZZ GA C 0200

Status:	Scale @A1:	Rev.
S2 PRELIMINARY	1:500	P2

CAMBRIA
Constructive Thinking

Civil & Structural Engineers
Ground Floor,
Building 350,
Bristol Business Park,
Bristol, BS16 1EJ

T 0117 911 3333
E admin@cambria.co.uk
W www.cambria.co.uk
@cambriauk
uk.linkedin.com/in/cambriauk